


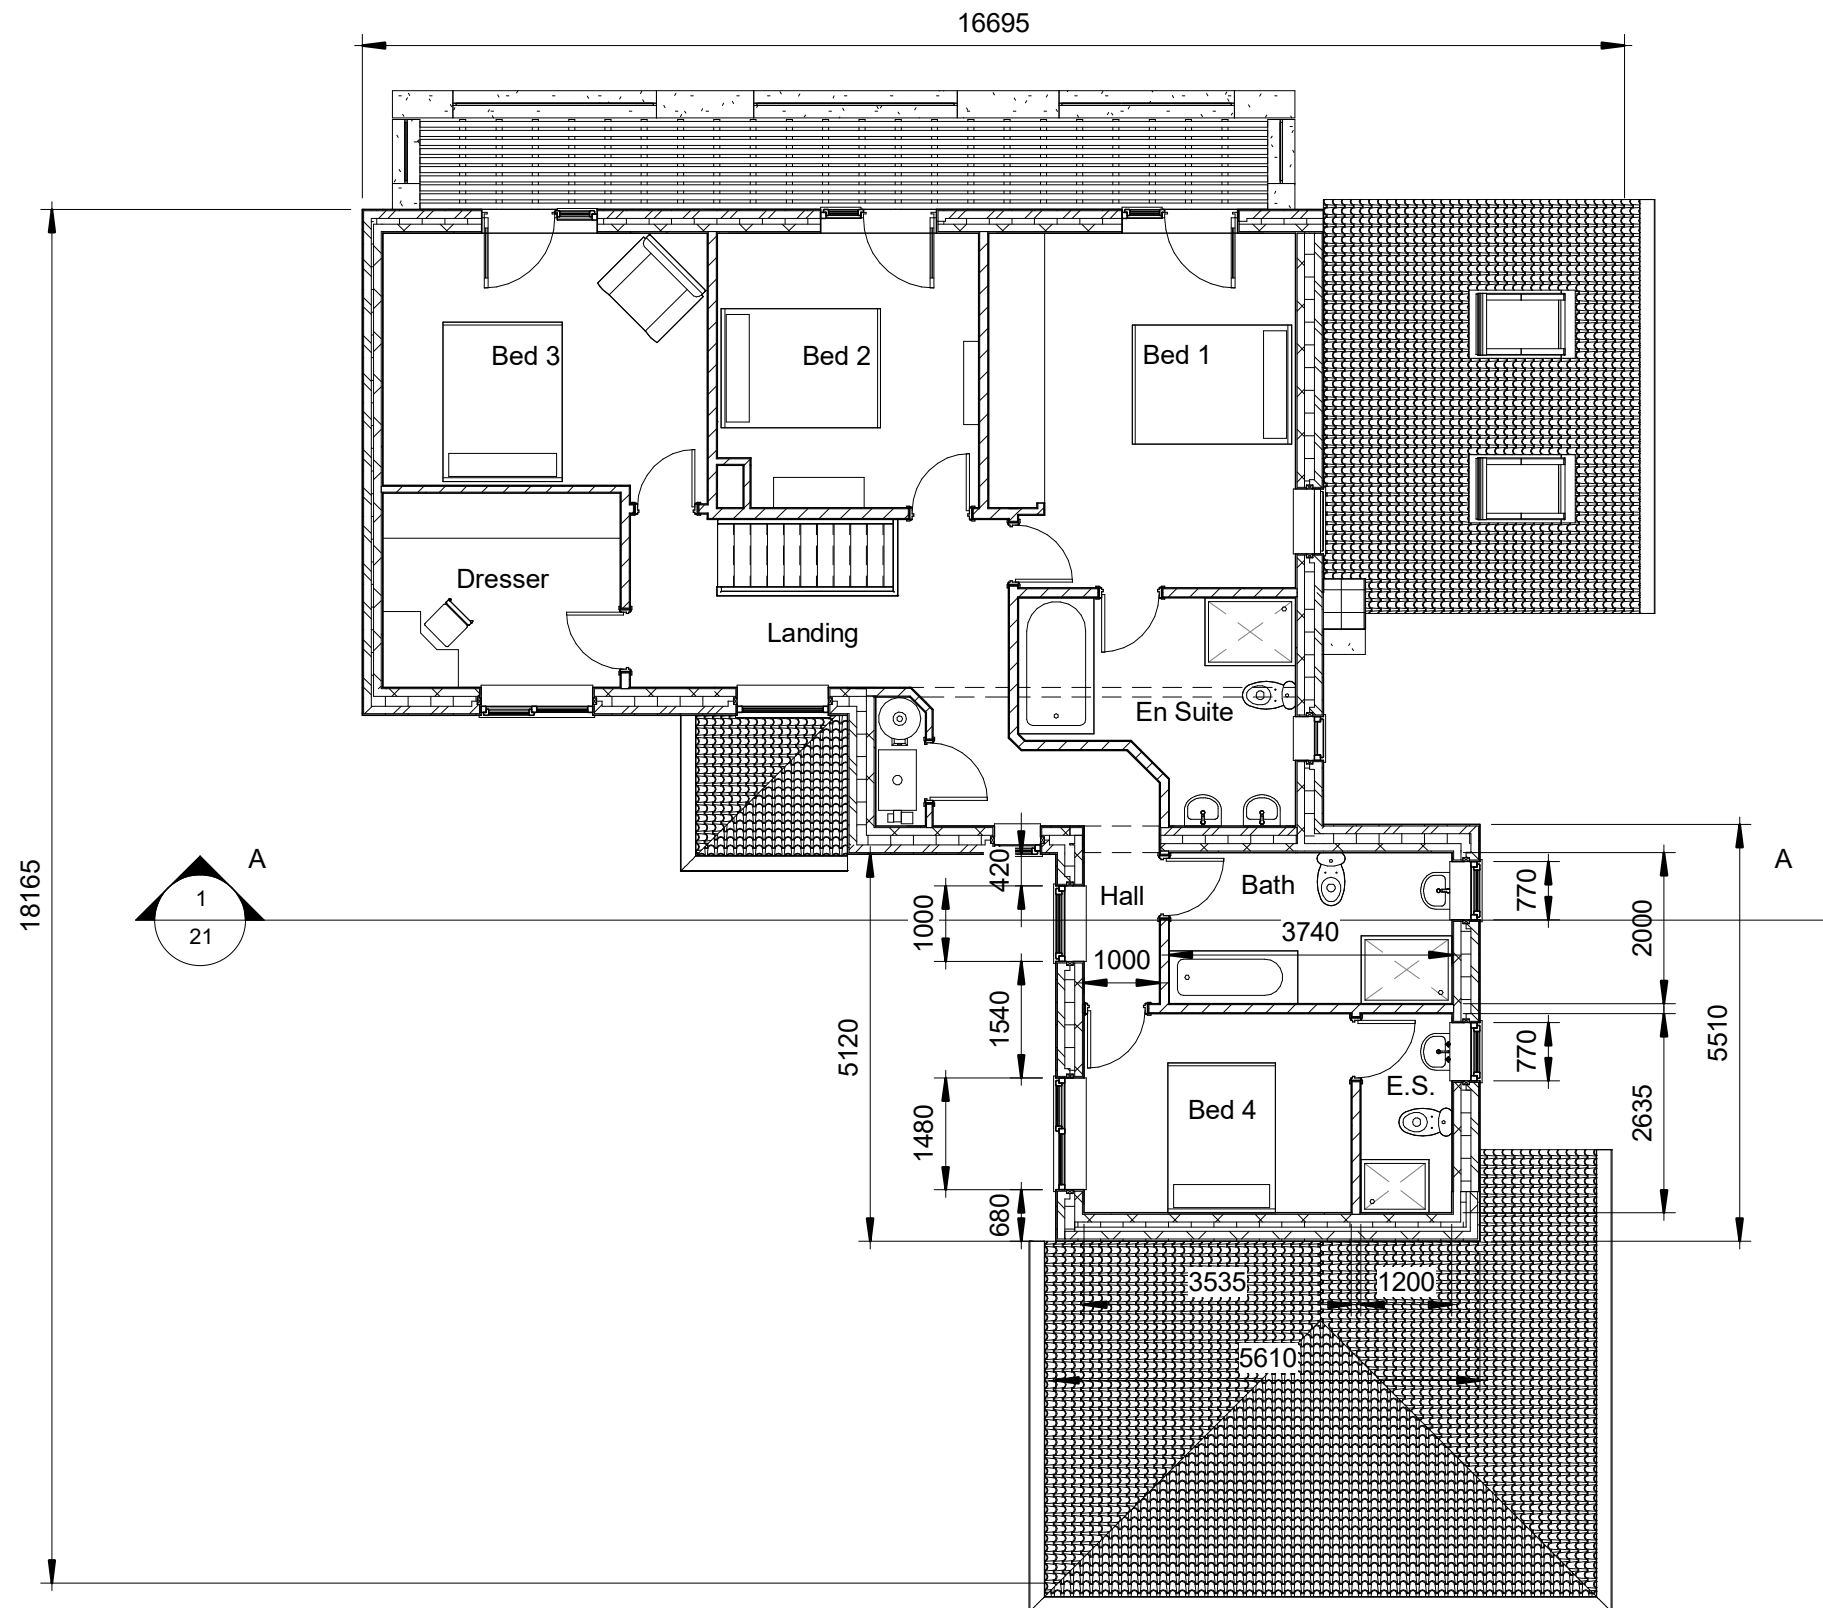



GBS

Design Services

Dee View, 44 Withford Steet
Holywell
Flintshire
CH8 7NL

Mob: 07918 638 510
Tel: 01352 719 673
glawrencebrown@aol.com
www.gbsdesignservices.co.uk

Client: Mr P Robertson

Y Celyn, Station Road, Rossett, LL12 0HE

Proposed First Floor Plan

Scale: 1 : 100

14 August 2017

Geoff Brown BSc (Hons) MCIAT Assoc RICS

Note: drawings not to be scaled from
These drawings are issued for planning purposes only
Copyright GBS Design Services 2017

