



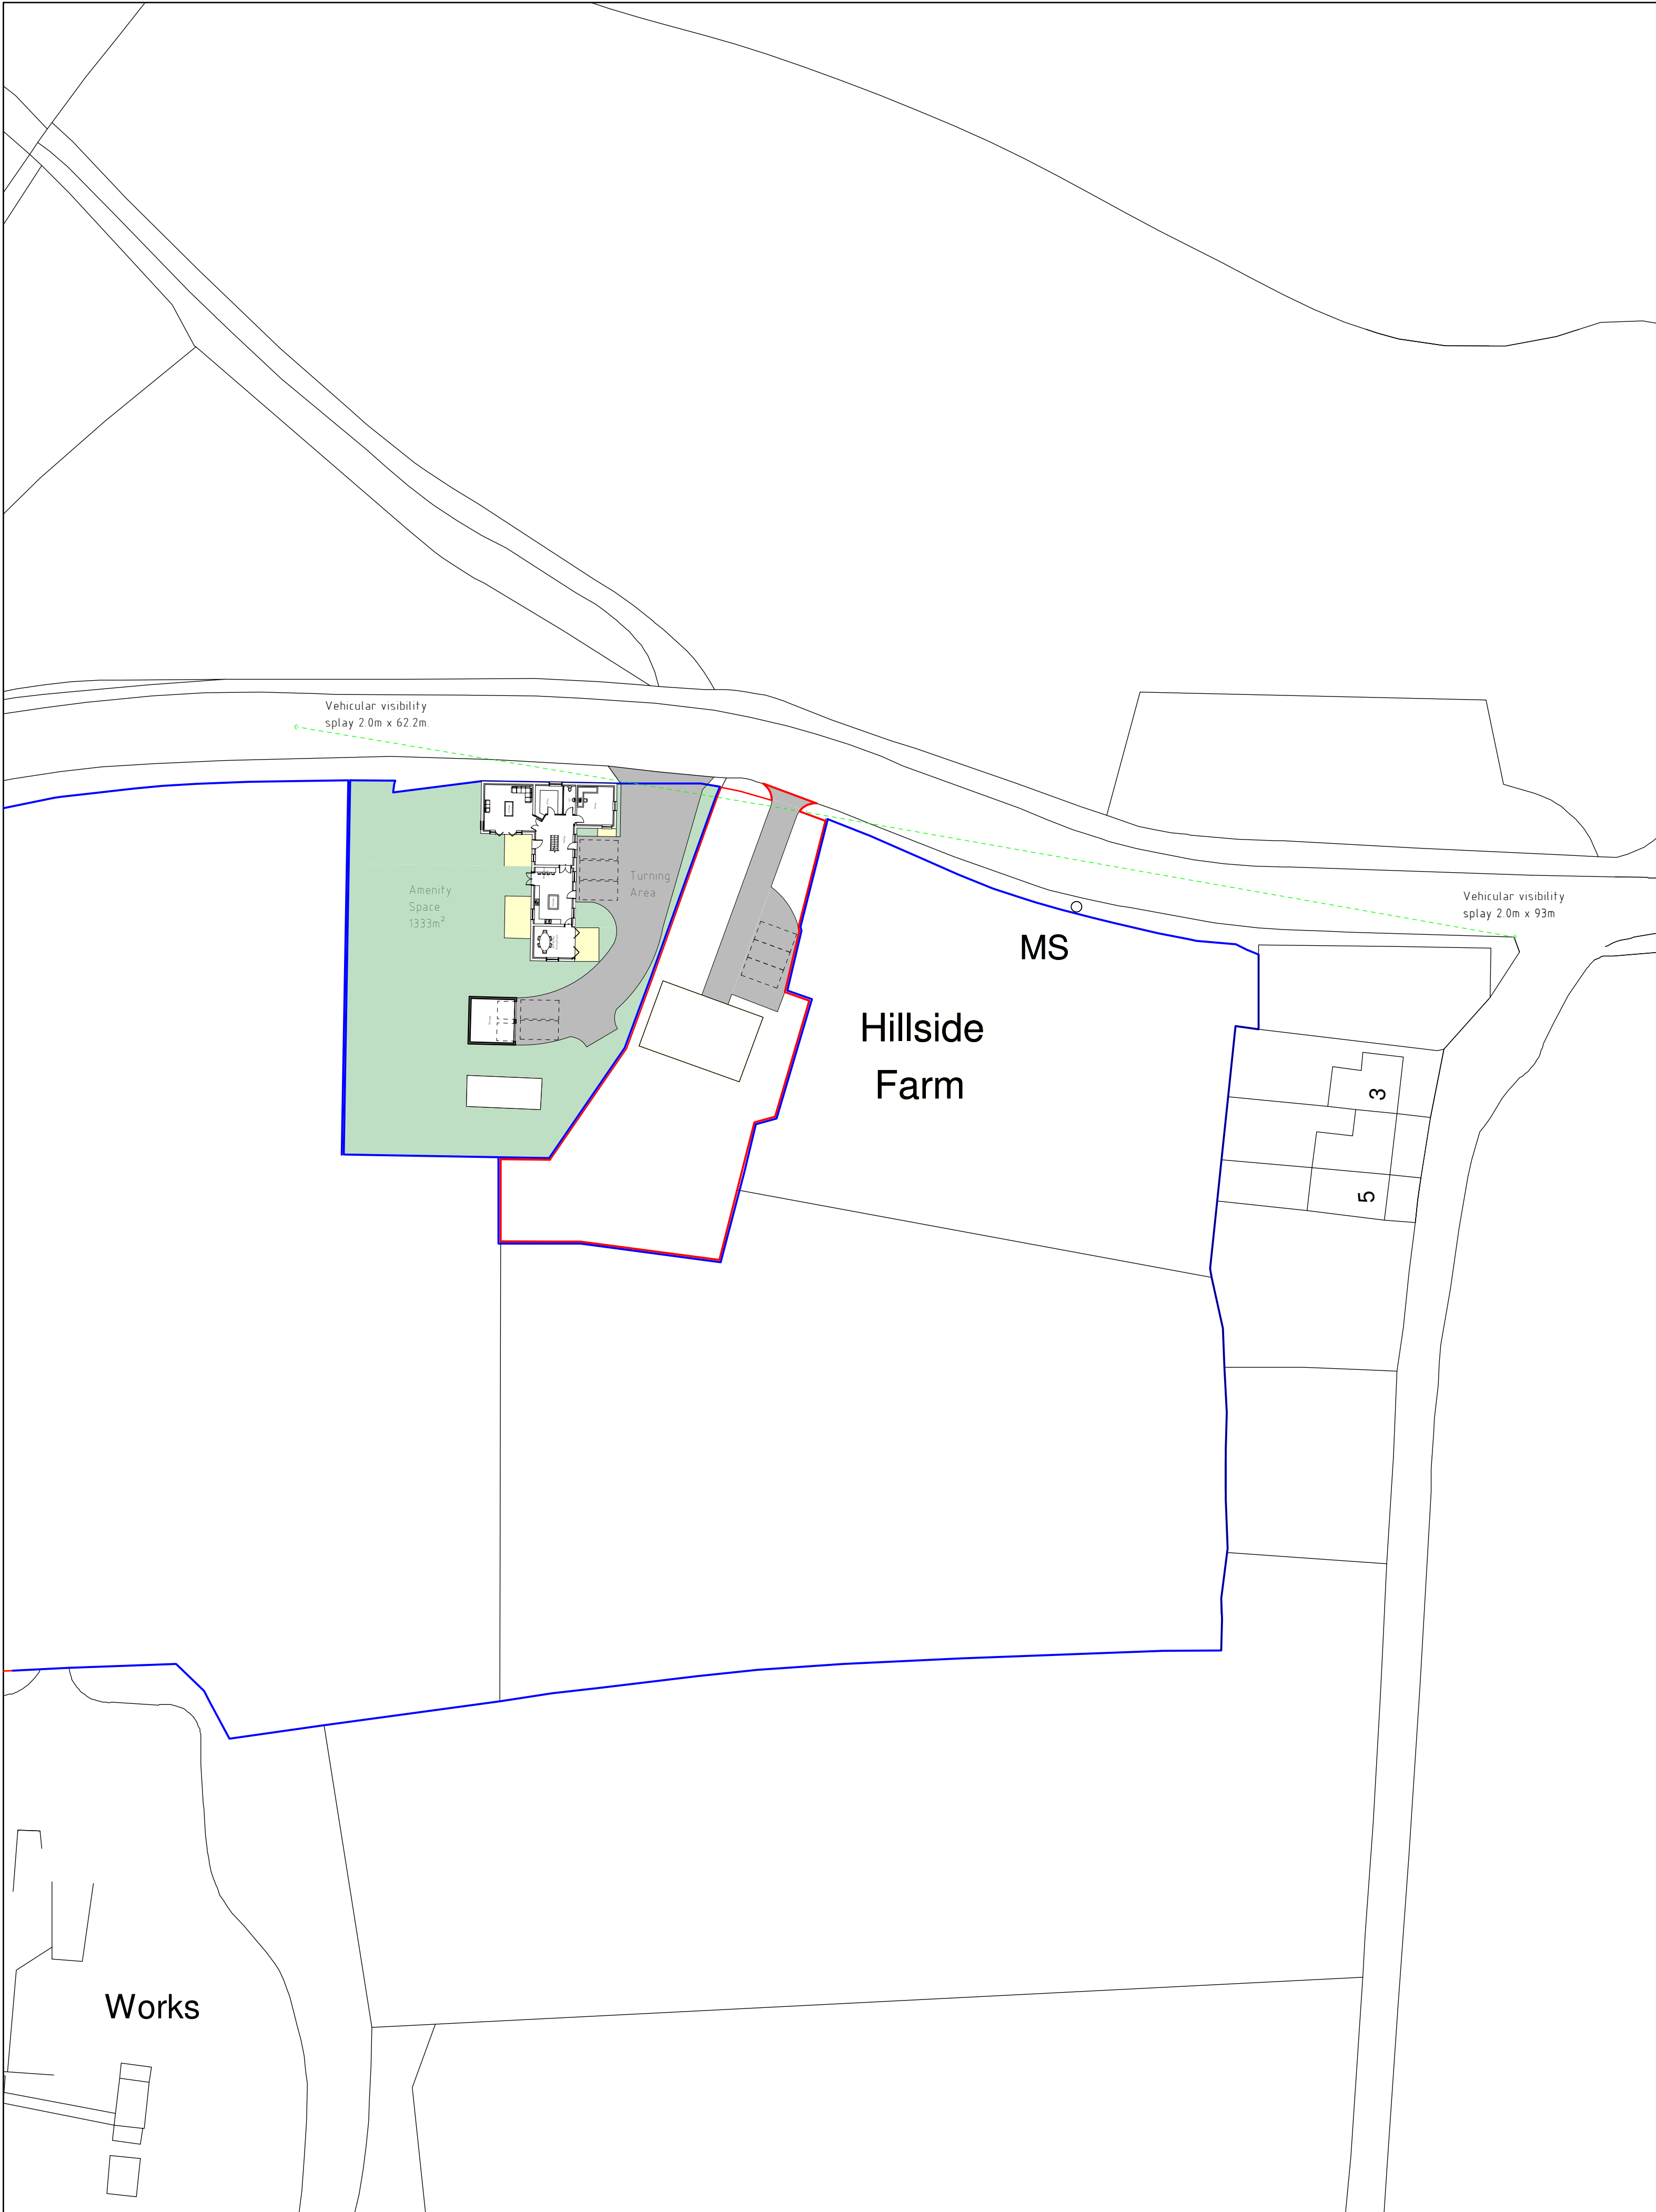


Site Plan 1:500

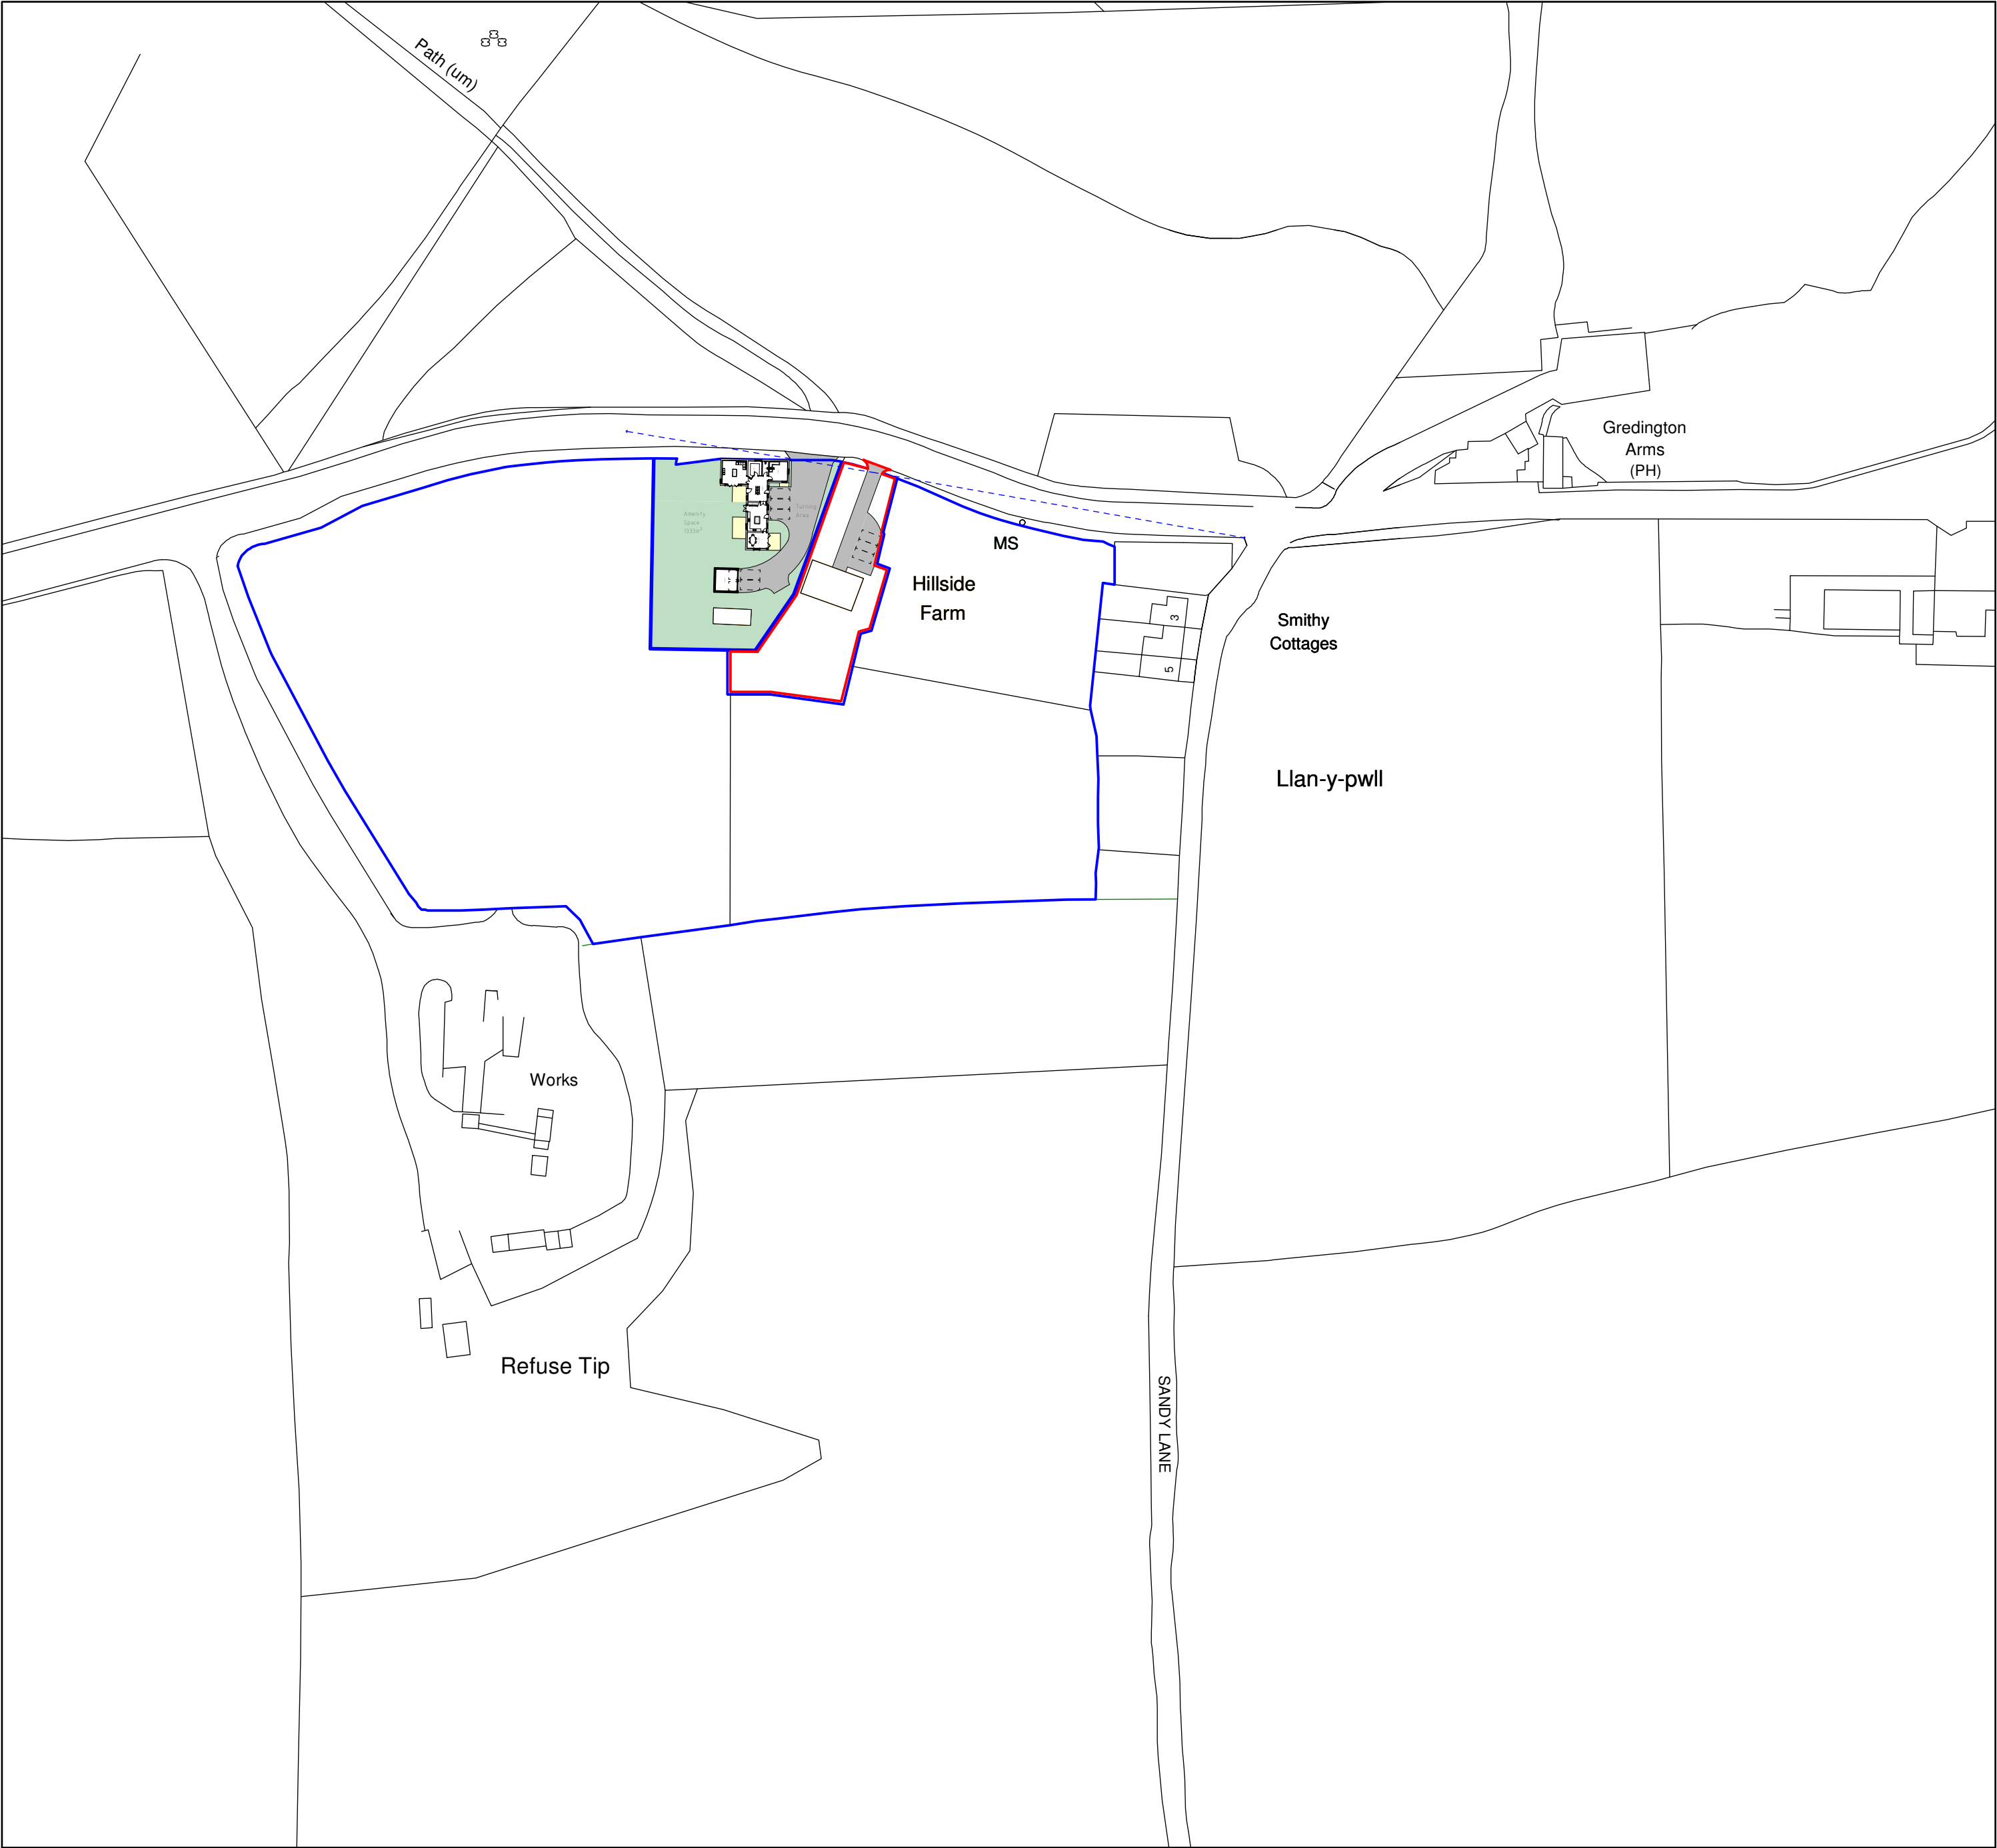

Location Plan 1:1250

Key	
	Surrounding Buildings
	Application Site
	Land owned by applicant

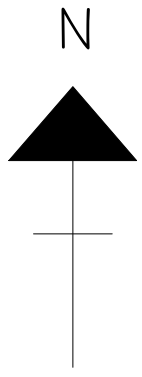

Rev	Date	Detail	Initial
B	09/17	Boundary Amends	D J F
A	09/17	Planning Amends	D J E

Project: Barn conversion at Hillside Farm, Holt Road, Llan-Y-Pwll, Borras, Wrexham. LL13 9SA	
Title: Access Plan	Scale: (A1) 1:500 & 1:1250
Drawn By: J Felgate	Date: Aug 2017
Drawing No: J116/008	Sheet: 1 of 1

Office 3K4,
Redwither Business Tower,
Wrexham. LL13 9XT
Tel: 01978 356500
www.blueprintarchitectural.com
© copyright all rights reserved