




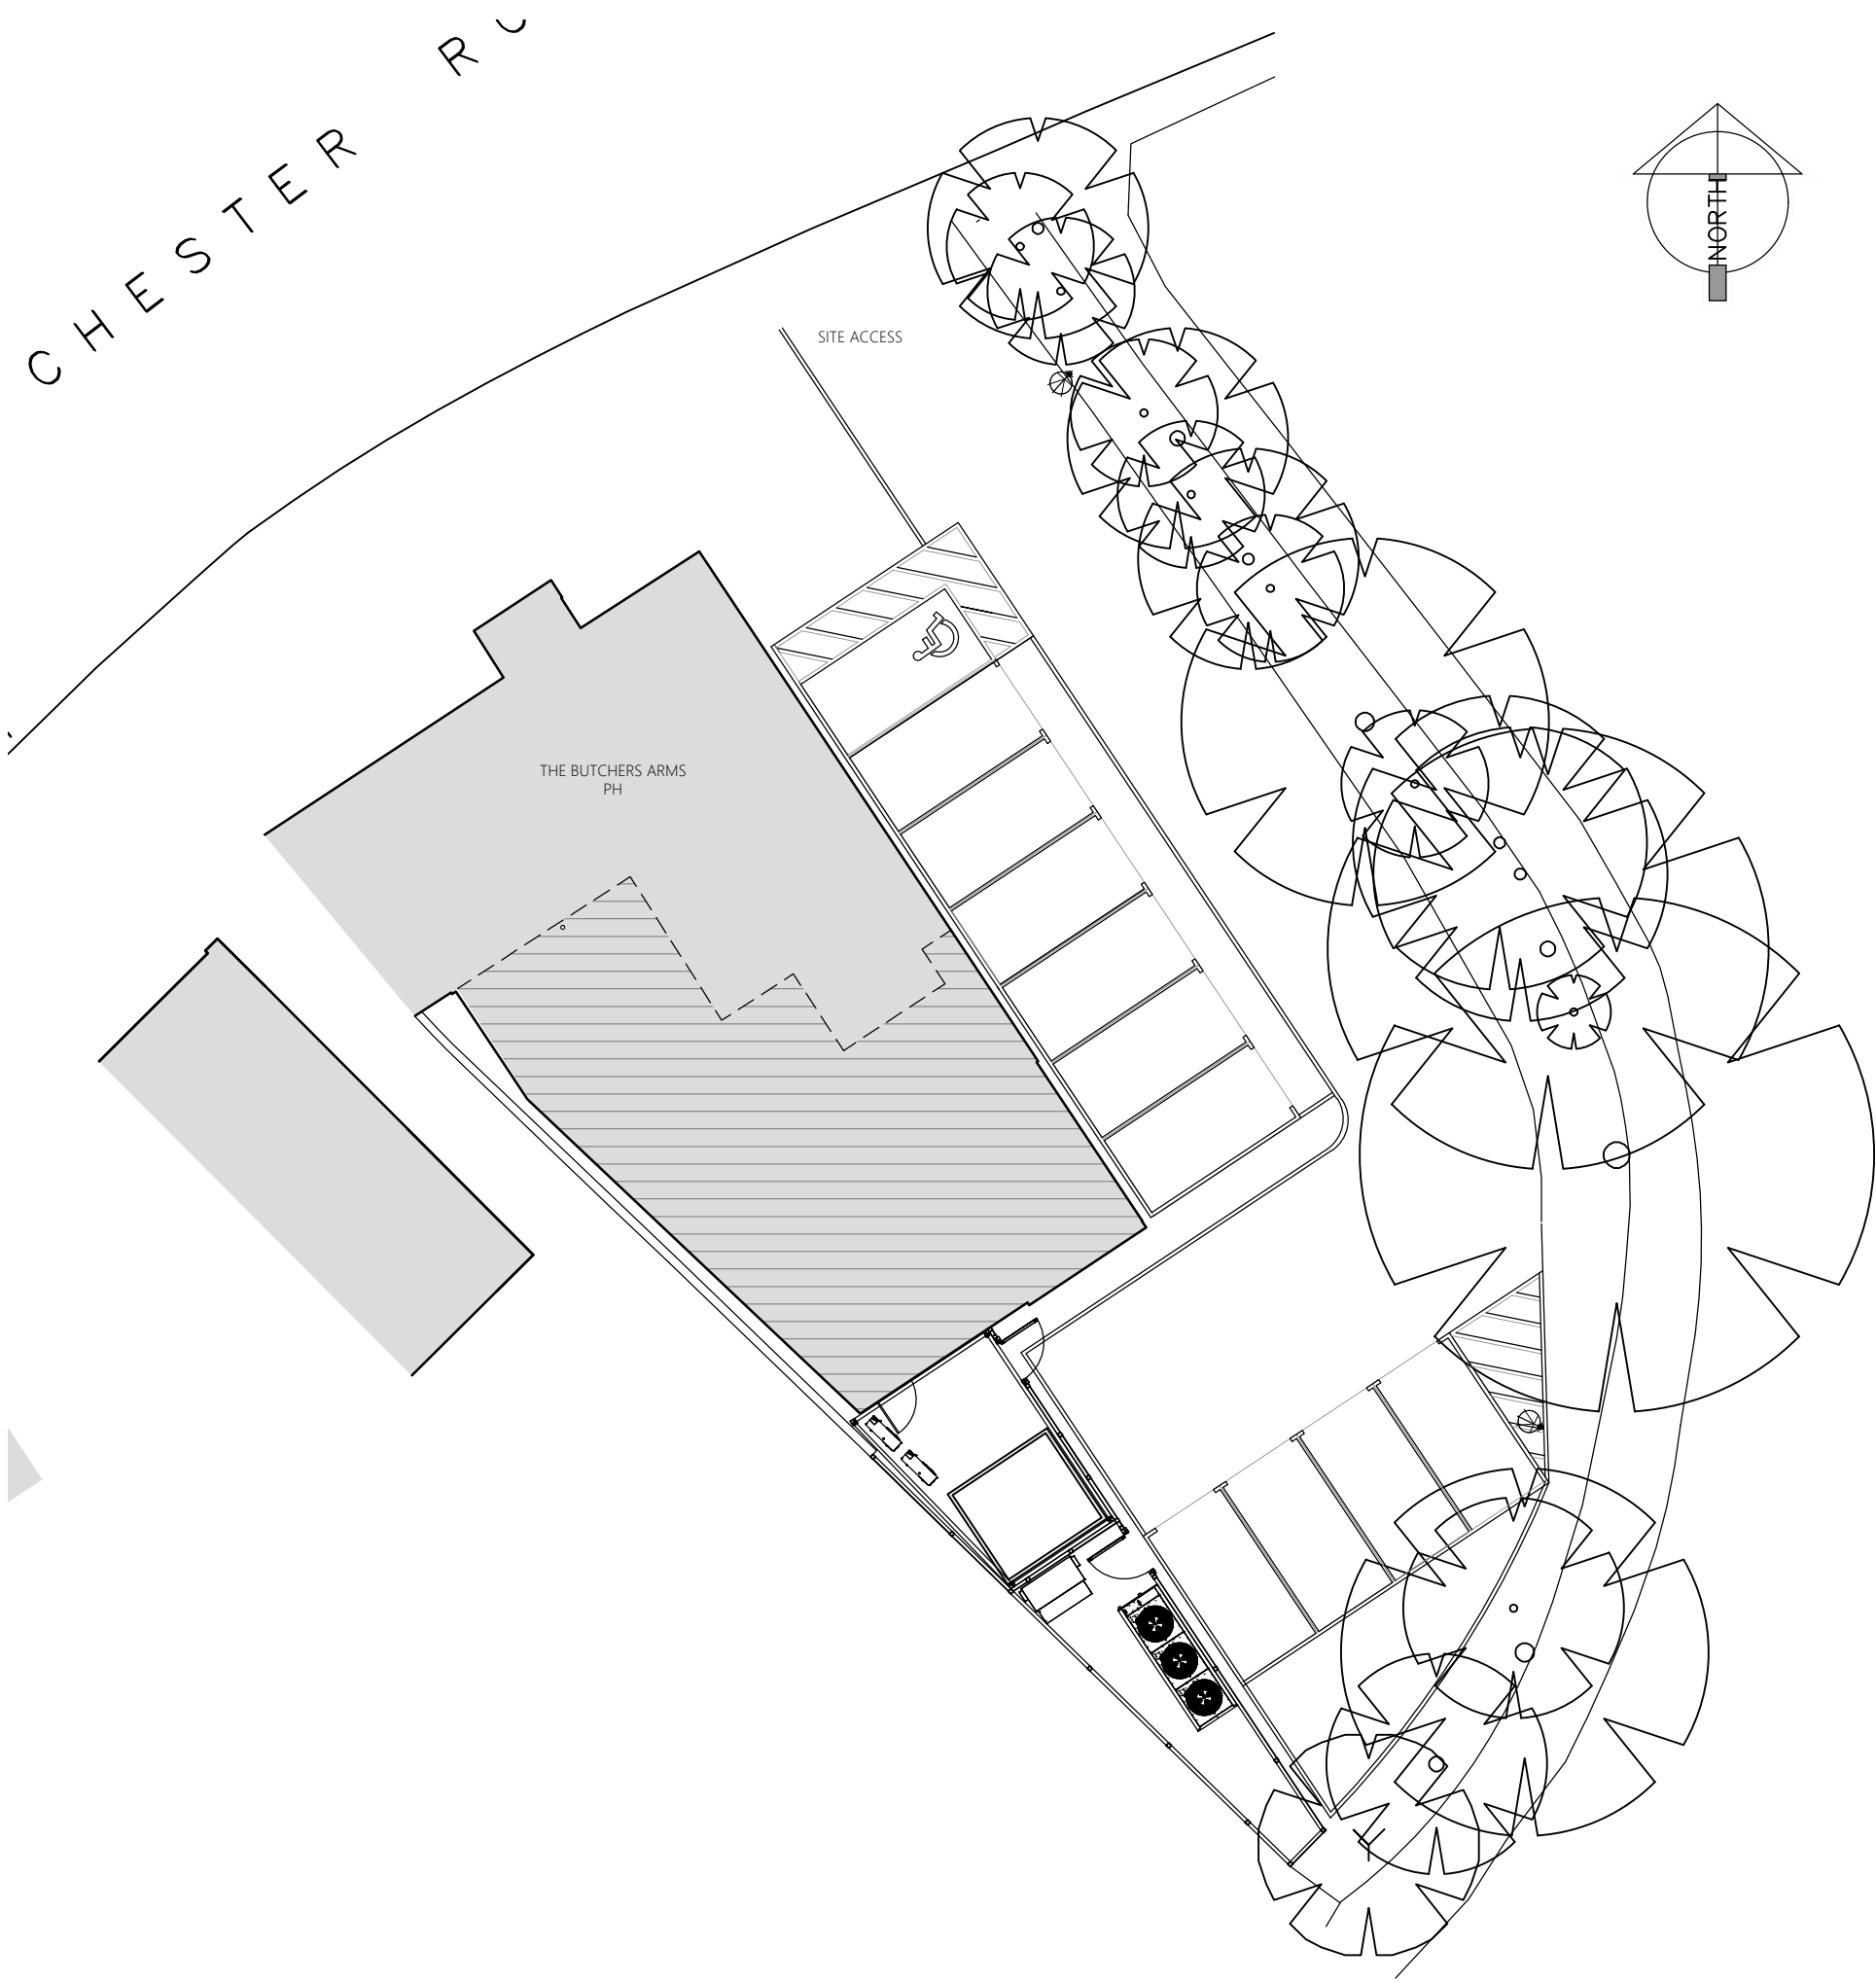

PROPOSED SITE PLAN
1:200 SCALE

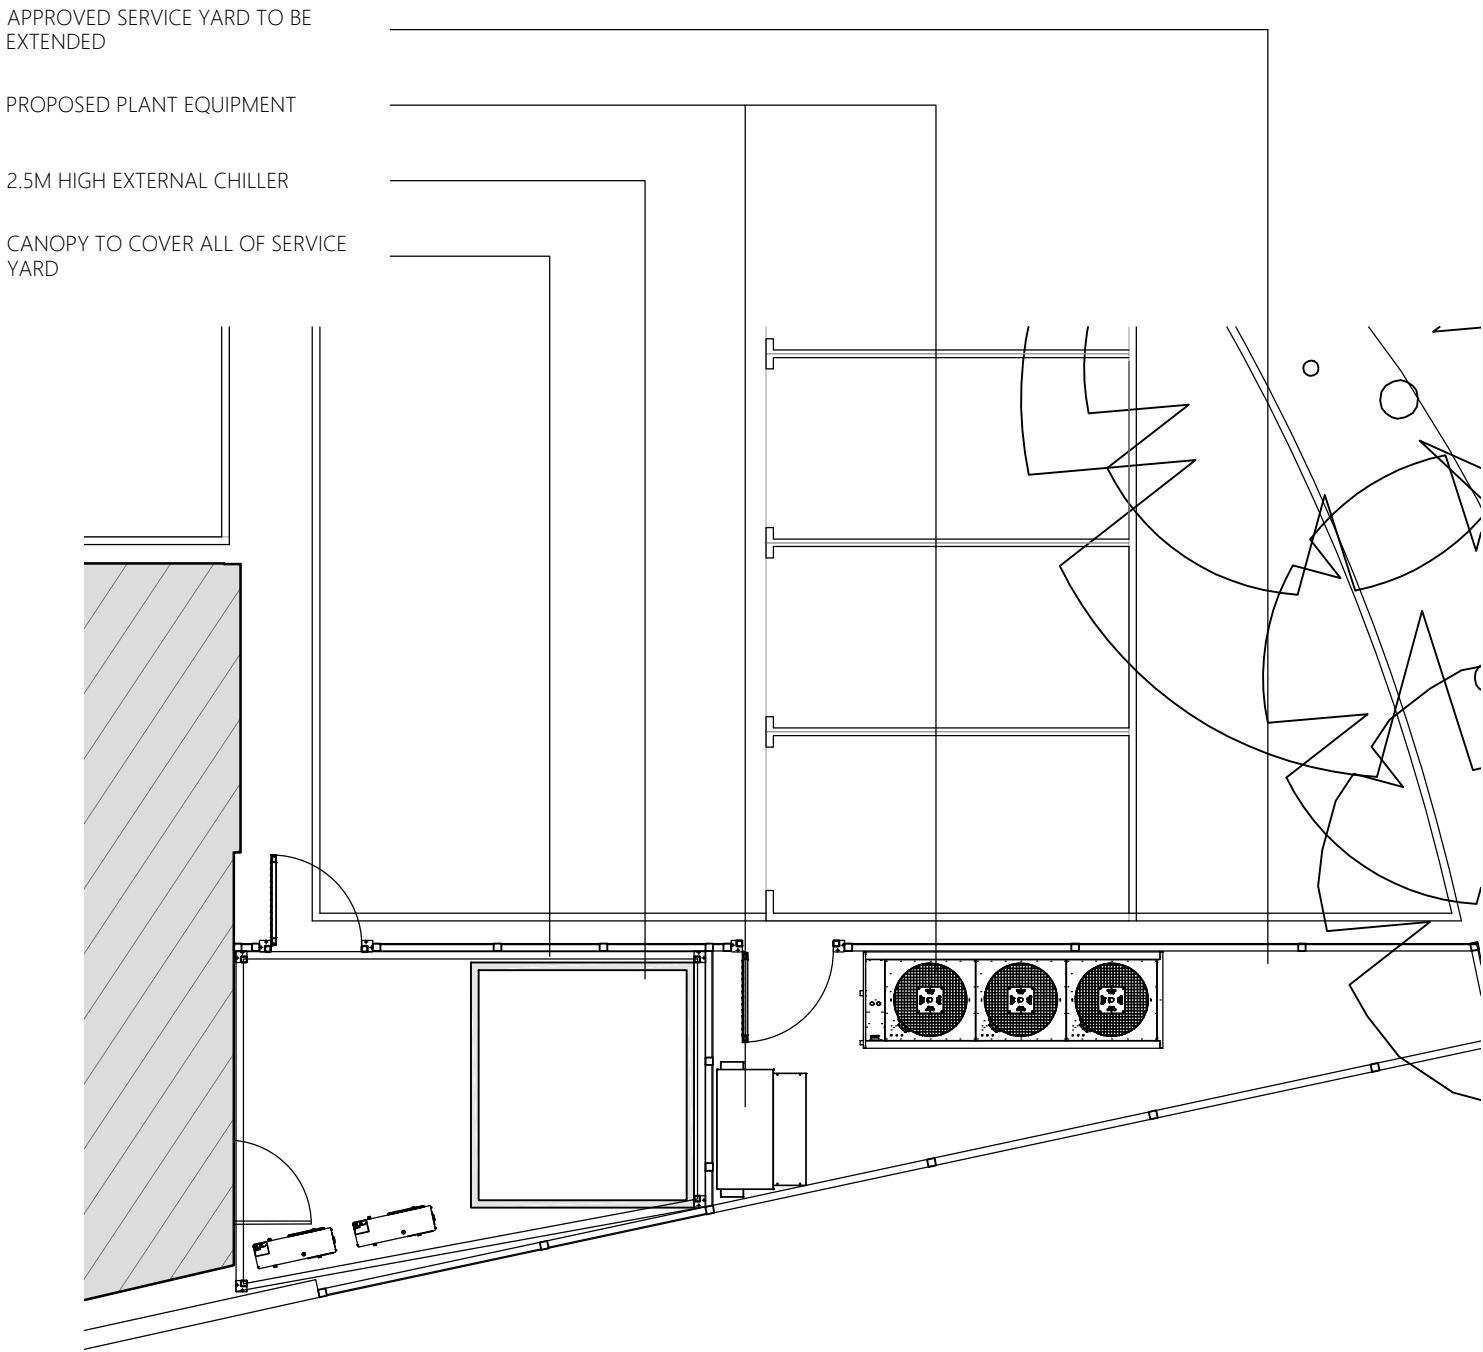


PROPOSED SERVICE YARD
1:100 SCALE

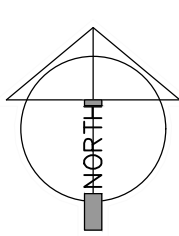


PROPOSED WEST ELEVATION
1:100 SCALE





PROPOSED EAST ELEVATION
1:100 SCALE

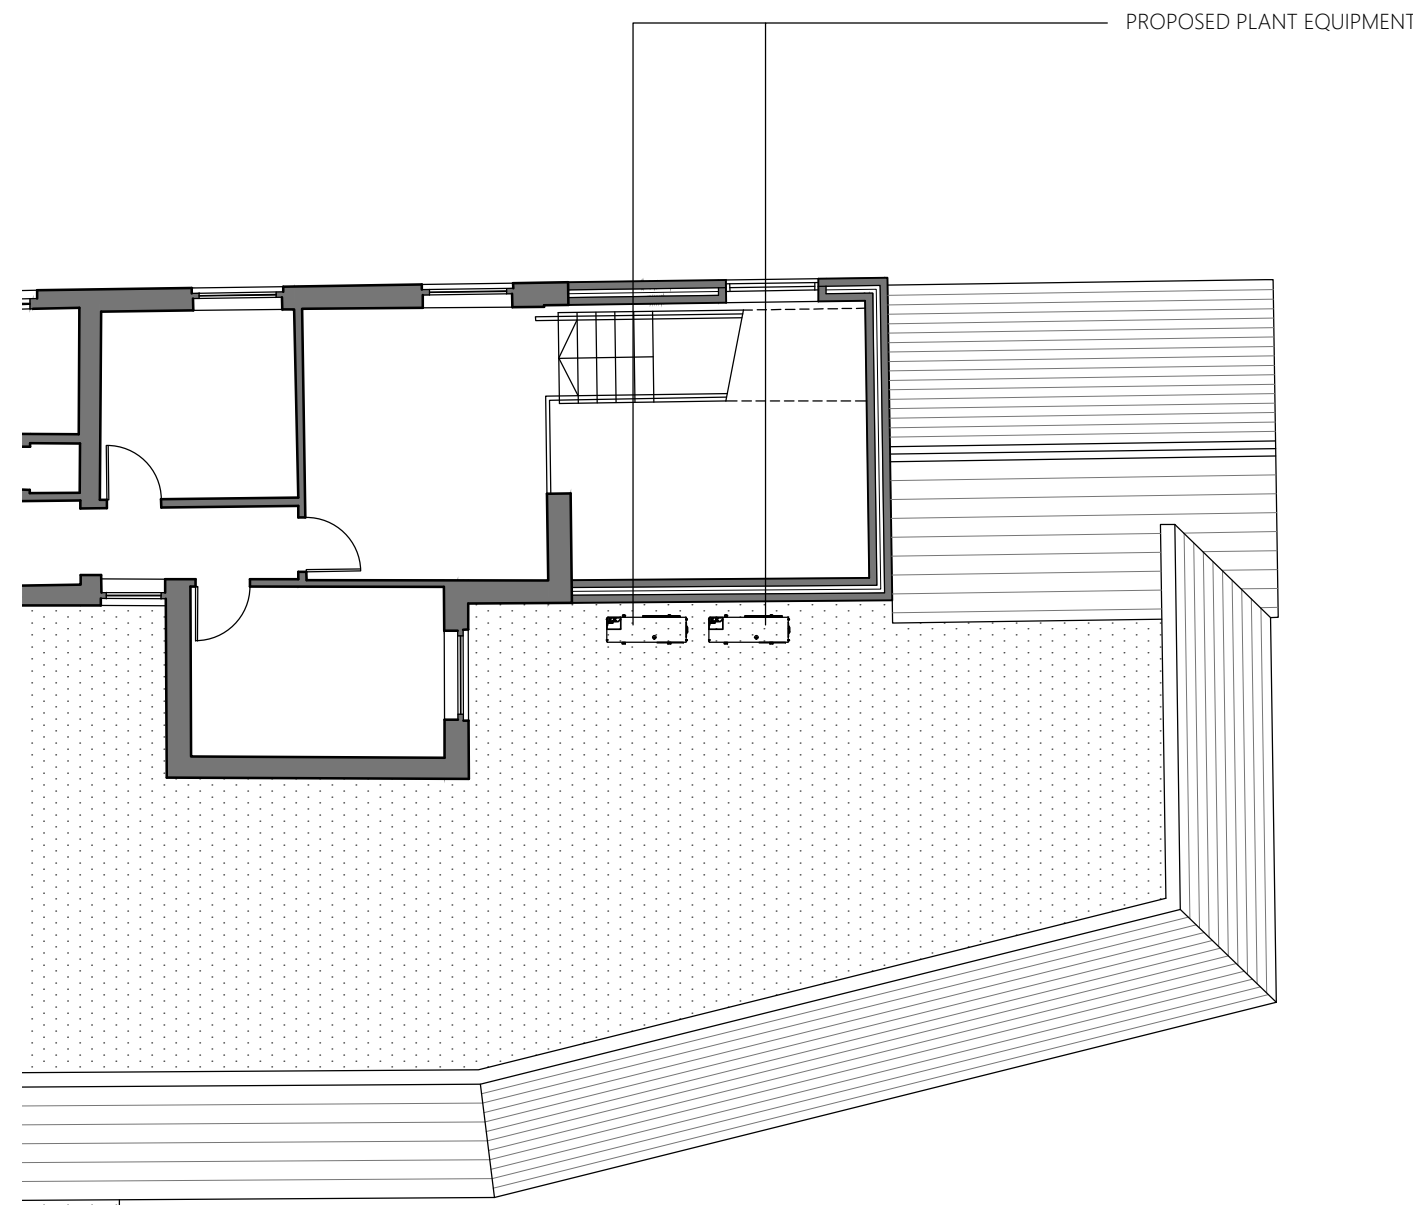

PROPOSED ROOF PLAN
1:100 SCALE

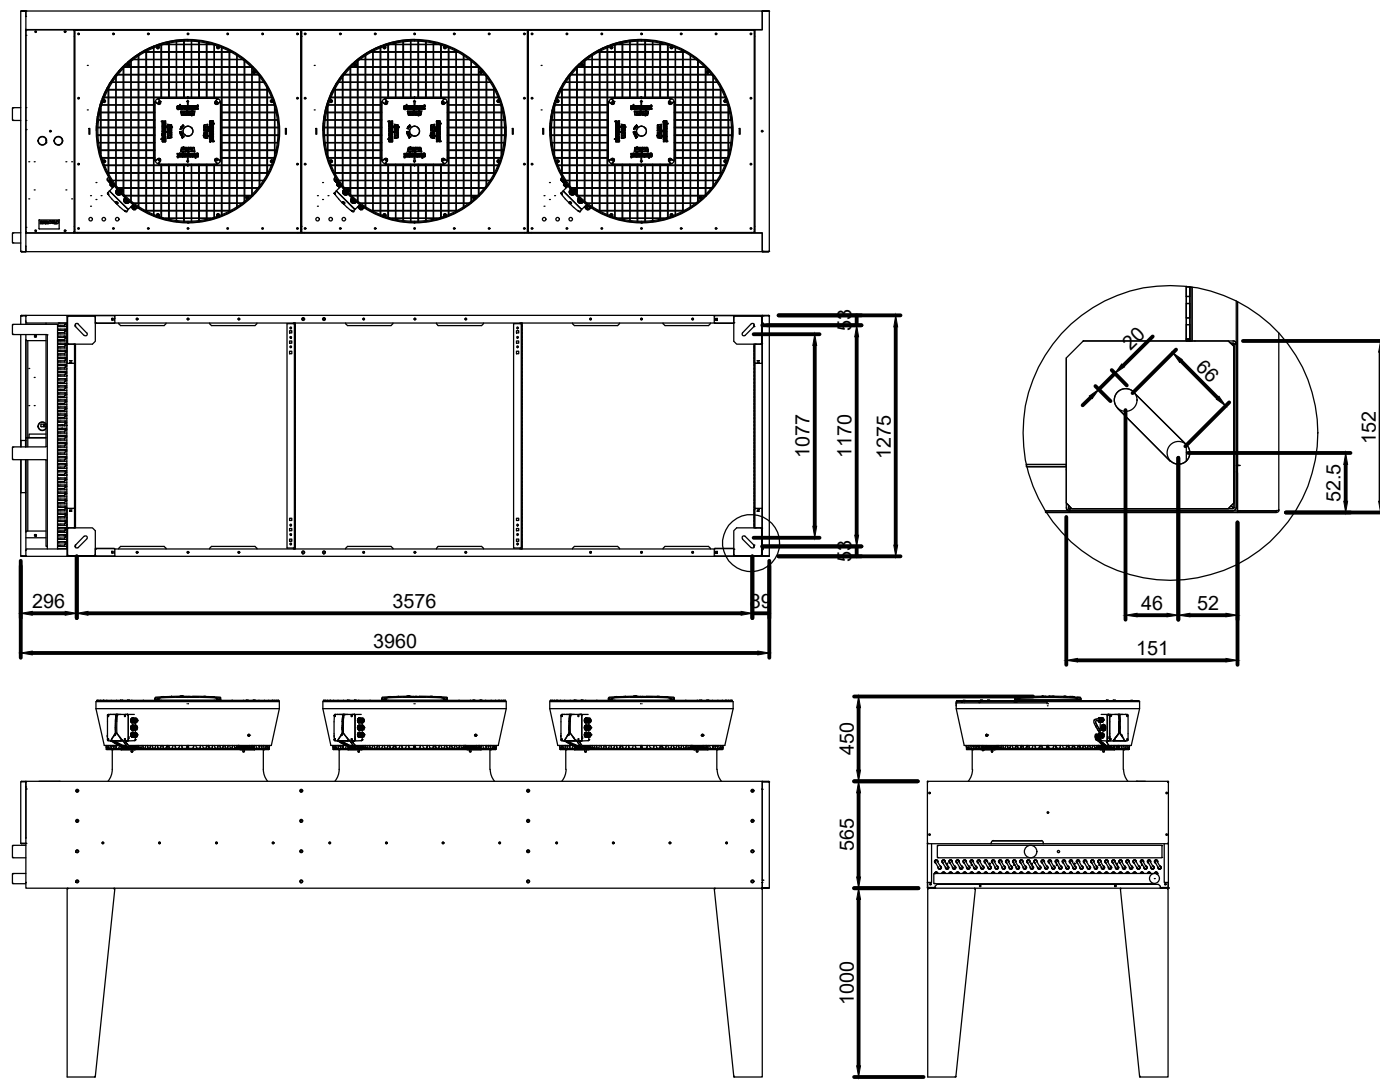

RIVACOLD CONDENSER
RRC038004A CW AXITOPS+1000MM

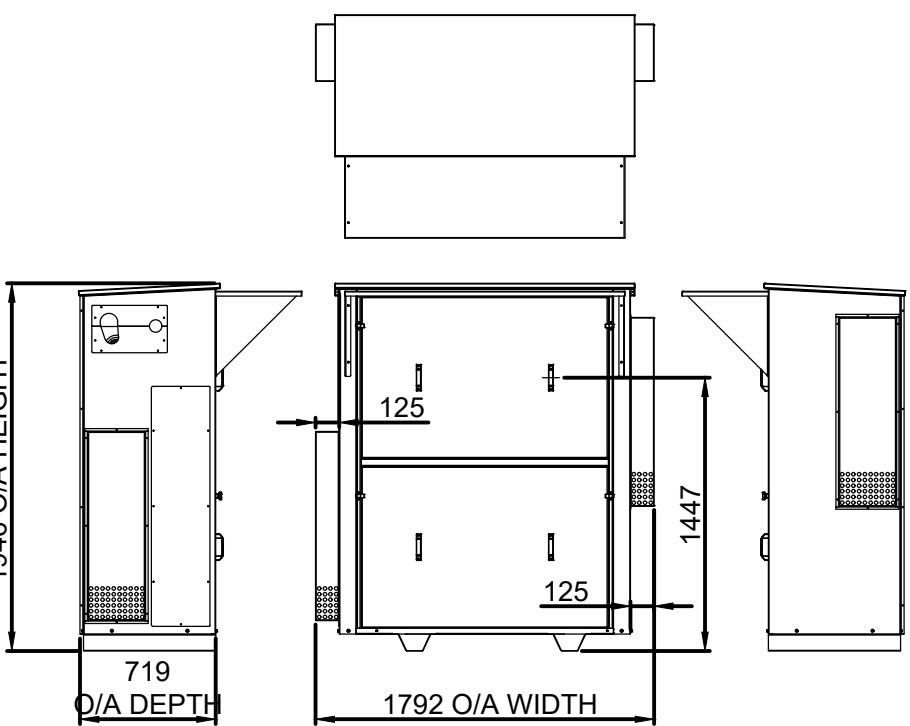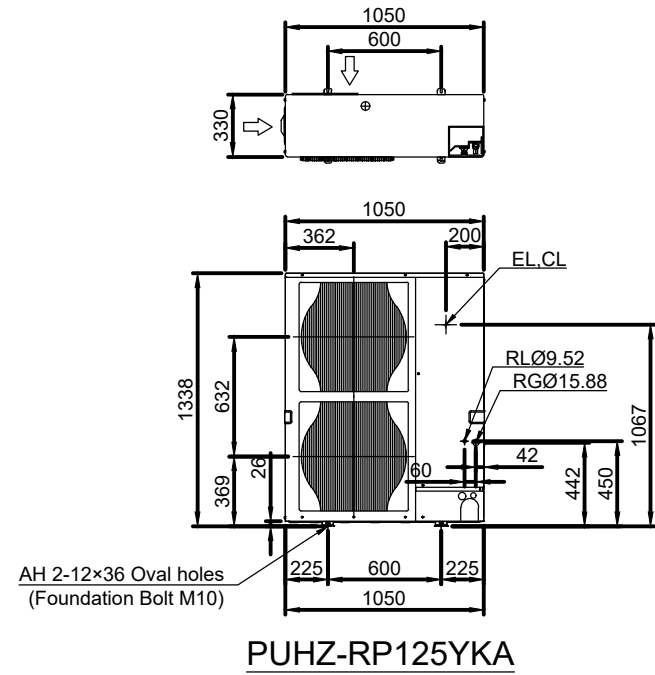

DUAL-TEMP REFRIGERATION REFRIGERATION
PACK

0 1 2.5 5 10m



C. 09/03/17 - UPDATED INLINE WITH LATEST M&E INFORMATION
B. 07/08/16 - UPDATED INLINE WITH CLIENT COMMENTS 06/08/16
A. 19/08/16 - UPDATED INLINE WITH CLIENT COMMENTS 19/08/16
Revision:

Client
LANGDALE TAVERNS
Project
THE BUTCHERS ARMS PH, CHESTER RD,
ROSSETT, LL12 0HW
App.

Drawing title
PLANNING APPLICATION
PROPOSED PLANS & ELEVATIONS
SERVICE YARD, PLANT, CHILLER, CANOPY

Scale
VARIES@A1
Date
05/08/2016
Drawing number
5435 (P) 601
Drawn
LP
Issuing Discipline
architecture
Checked
PJH
Revision
C



archersstevenage | suiteB4 | first floor | mindenhall court |
high street | stevenage | SG13UN | t: 01438 365 968
archersmanchester | Fifth Floor | Citibase | 40 Princess Street |
Manchester | M1 6DE | t: 0161 228 6020
e: info@archerarchitects.co.uk
www.archerarchitects.co.uk
Important note: This drawing is issued on the condition that it is not reproduced,
closed or copied to any unauthorised person without written consent. Copyright
archerarchitects All dimensions to be verified on site.