





1 Northwest Elevation Showing Boundary Wall
1 : 100

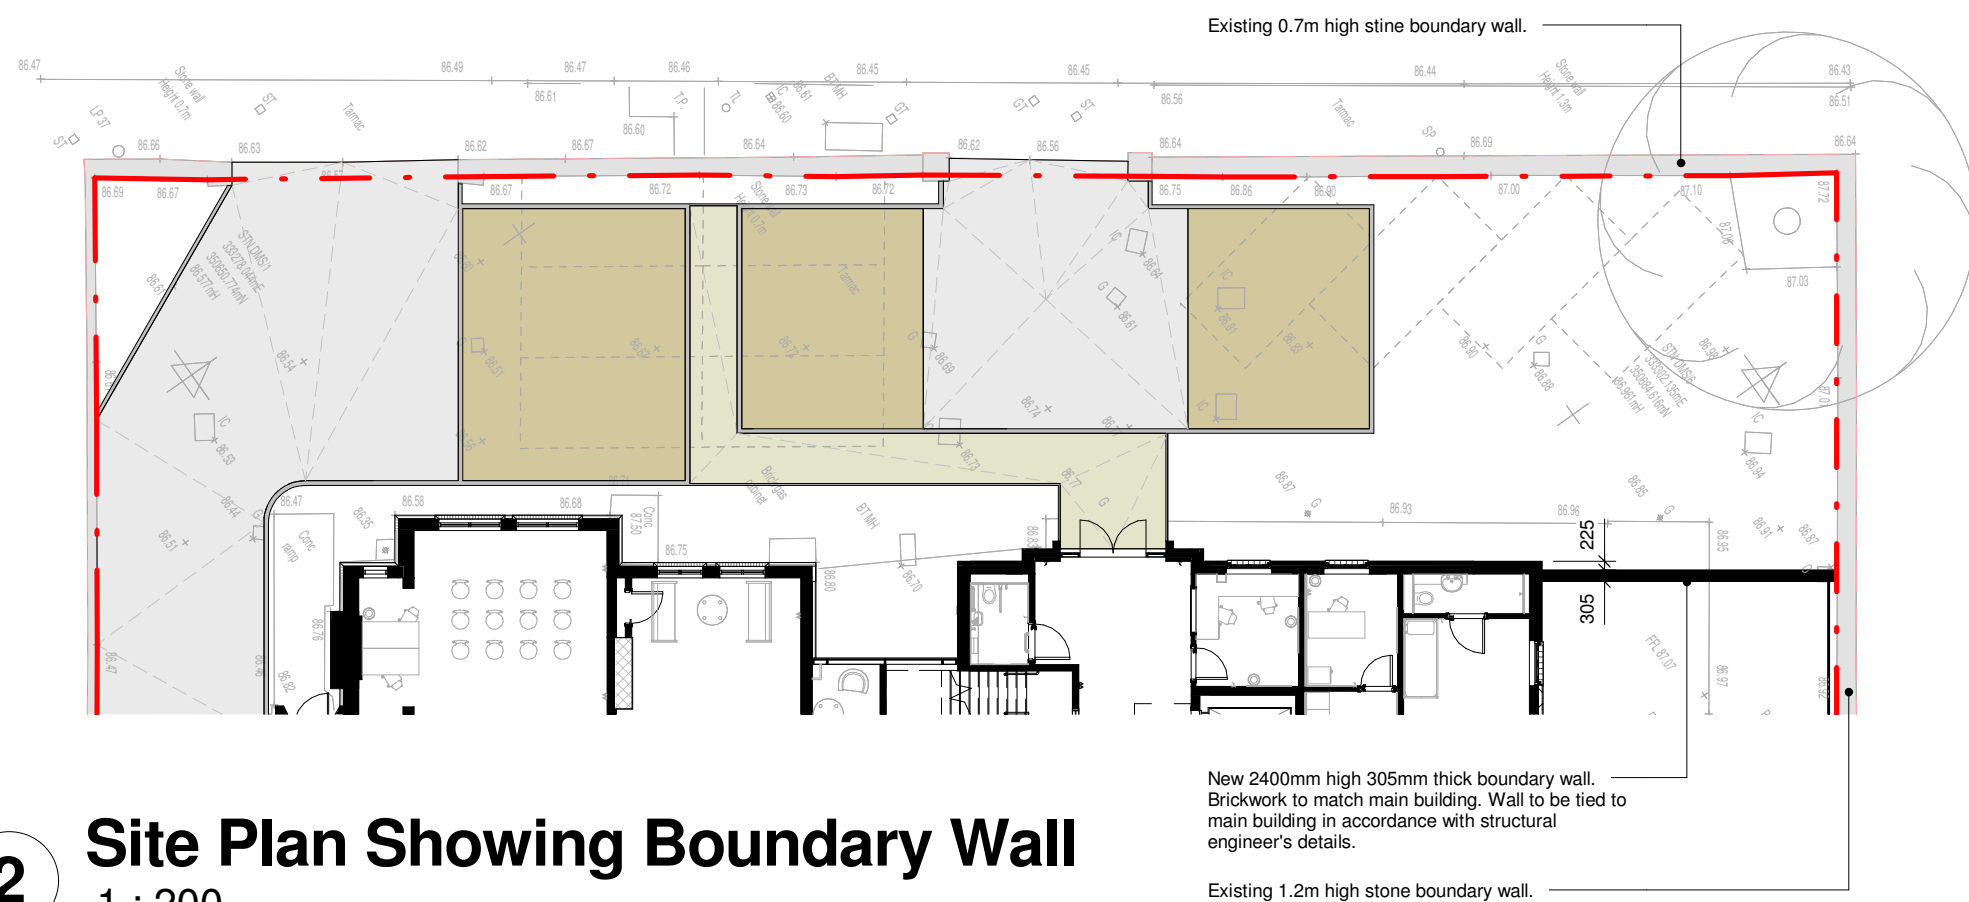

2 Site Plan Showing Boundary Wall
1 : 200

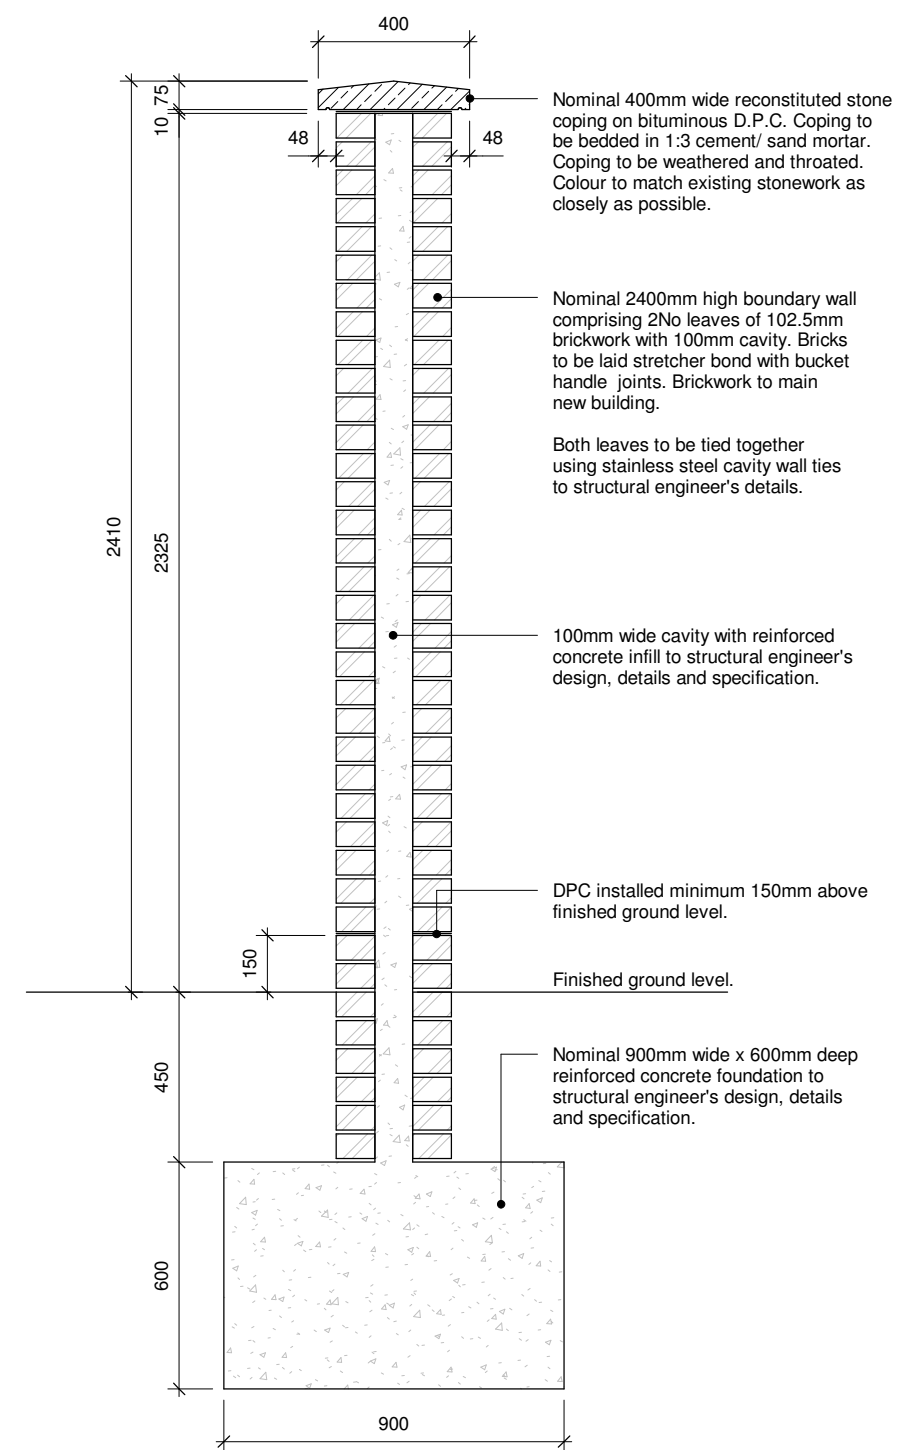

3 Section Through Wall
1 : 20

NOTE:-
The height of the boundary wall has been designed in accordance with the Environoise Noise Assessment Report Ref:20655R01aKDmdw, dated 12 November 2015, to reduce noise levels in the proposed garden to those recommended for external amenity in BS 8233 and by the WHO.

Revision C2 : 2017.09.01 : AE : AE : Updated to suit conservation officer's comments. Wall construction amended to accord with engineer's details.

Revision C1 : 2017.07.21 : AE : AE : Construction Issue.

Issue Purpose: CONSTRUCTION

P+HS Architects
84 Albion Street
Leeds
LS1 6AG
0113 245 4332
www.pandhs.co.uk

The Old Station
Station Road
Stokesley TS9 7AB
01642 712684

Design Works
William Street
Gateshead NE10 0JP
0191 4692585

P+HS
architects

Client	Montpelier Estates	Issued From	Stokelsey
Project	Grosvenor Road, Wrexham. LL11 1BU	Date	July 2017
Title	Boundary Wall Details	Scale	As indicated @ A2
-		Drawn AE	Auth AE
Drawing Number	Revision		
2701 — C — 90-101	C2		
Stage Identification: Design - D Construction - C		Do not scale from this drawing. Work to figured dimensions, and any discrepancy to be reported to the Architect. Refer to larger scale drawings where available. © P+HS Architects Limited	

Montpelier
estates