




EAST ELEVATION PROPOSED

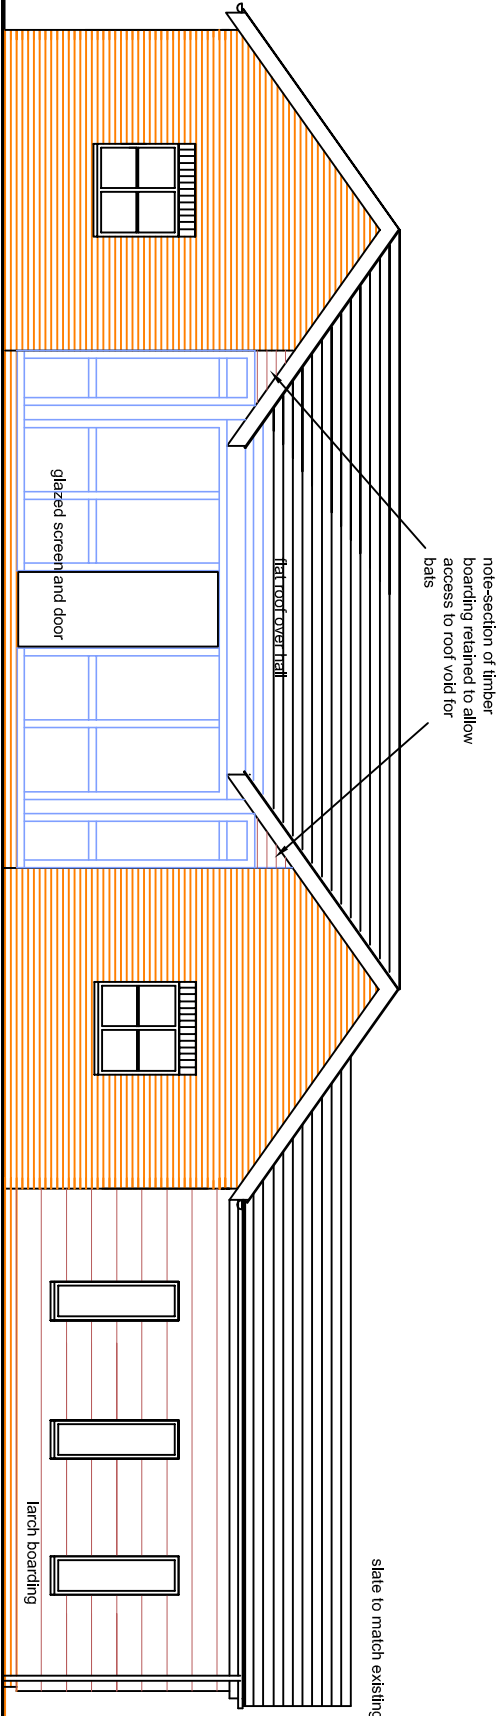

SOUTH ELEVATION PROPOSED

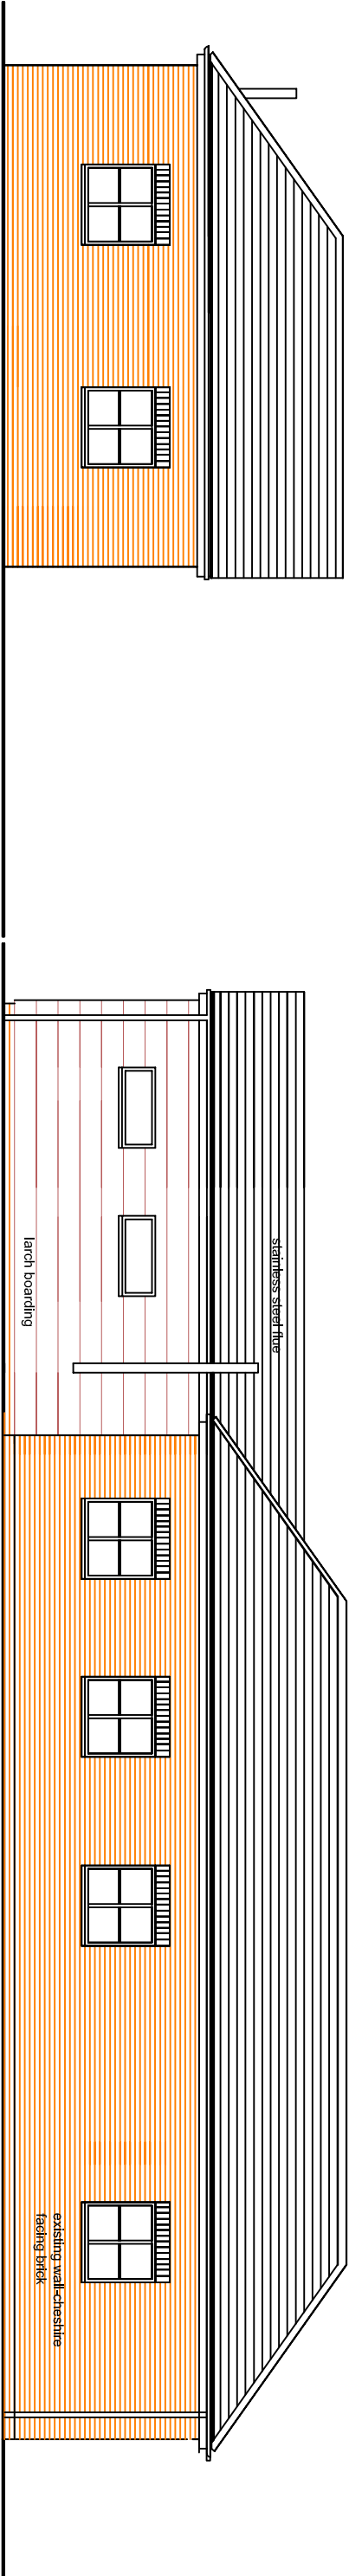

WEST ELEVATION PROPOSED

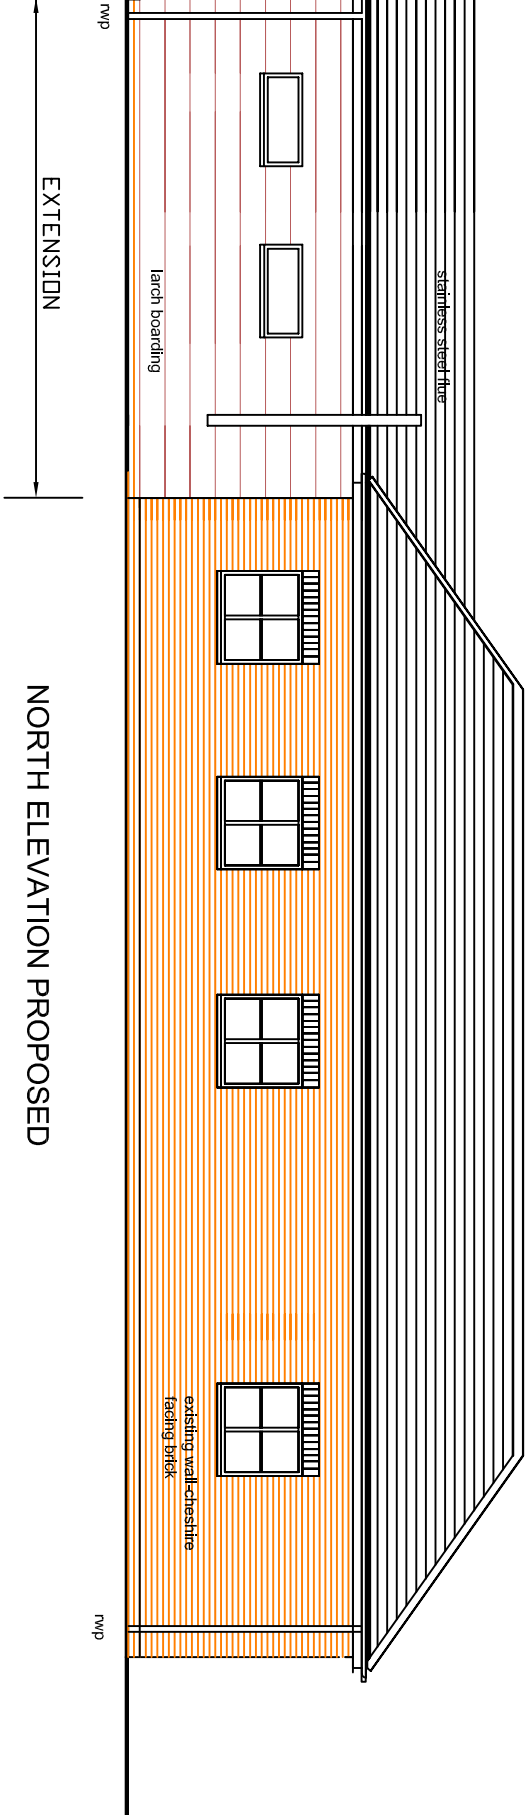

NORTH ELEVATION PROPOSED

Revisions:
A Planning submission July 16
B Planning revised May 17
C Rear elevation roof corrected June 17

JOB: PROPOSED CONVERSION OF STABLES TO DWELLING AT SMITHY COTTAGE SONTLEY WREXHAM FOR MR & MRS T BAKER			
ELEVATIONS PROPOSED			
Scale:	Date June 16	Dwg No:	Rev:C
1.100 @ A3		TFB/04	