




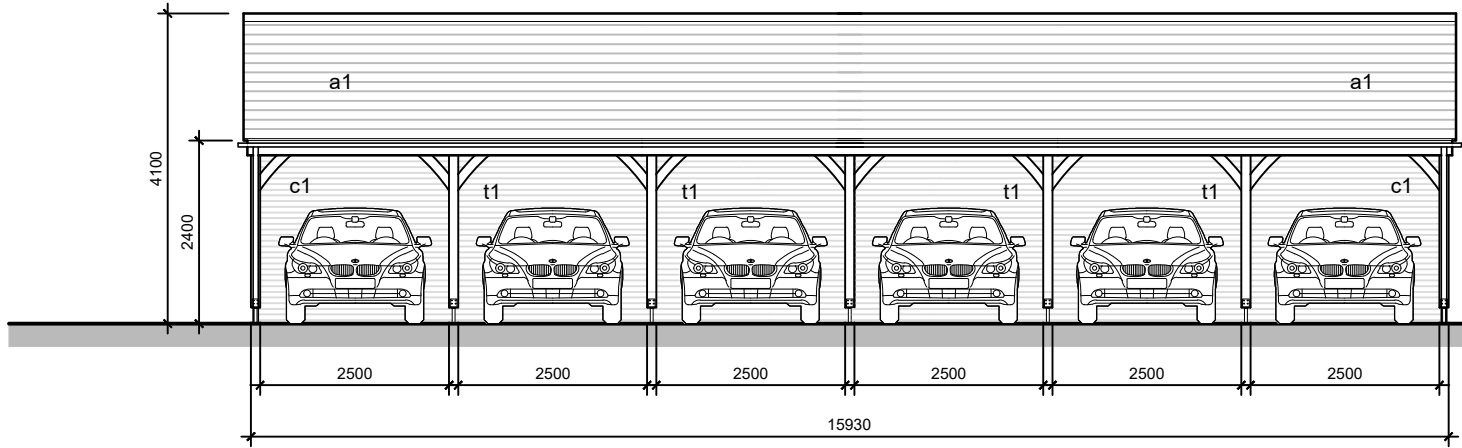


A Elevation Parking Barn
Scale 1:100

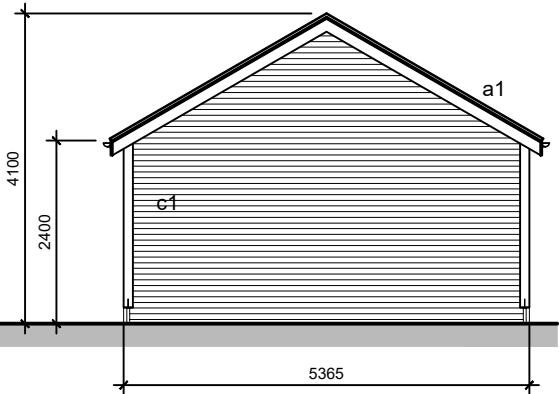


B Elevation Parking Barn
Scale 1:100

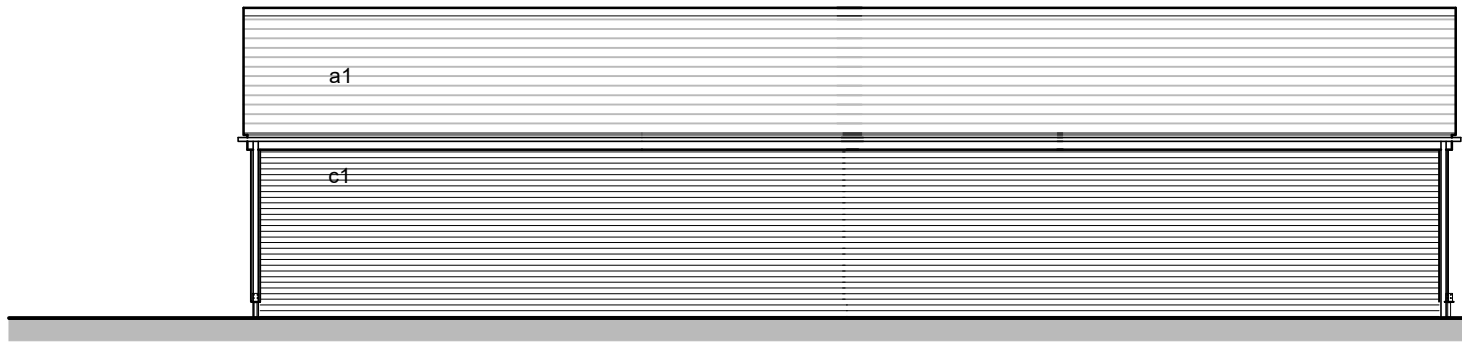

C Elevation Parking Barn
Scale 1:100

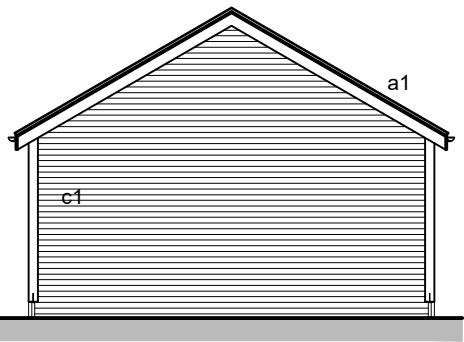

D Elevation Parking Barn
Scale 1:100

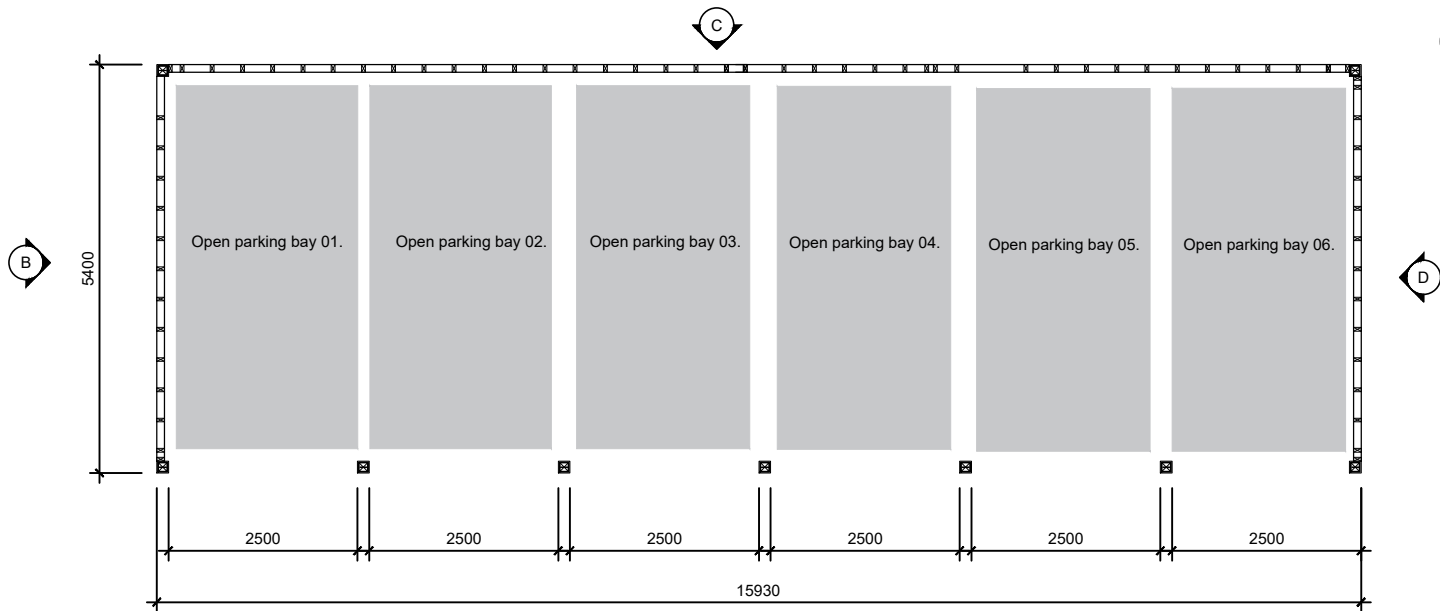

Ground Floor Plan
Scale 1:100



EXTERNAL MATERIALS KEY		
ROOF	a1 -	TILED SLATE ROOF
WALL CLADDING	c1 -	HORIZONTAL TIMBER CLADDING
TIMBER FRAME	t1 -	SOFTWOOD TIMBER POST AND ROOF TRUSSES

P1	First Issue	04.09.2015
Rev.	Description	Date

Cassidy+Ashton
www.cassidyashton.co.uk

C+A

Architecture + Building Surveying + Town Planning

10 Hunters Walk, Canal Street, Chester, CH1 4EB
7 East Cliff, Preston, Lancashire, PR1 3JE

01244 402 900
01772 258 356

Client	Mr S. Trowbridge
Project	Broad Oak Farm Rossett

Drawing Title Typical Parking Barn			
Drawn by	AO	Checked by	XX
Date	31.05.17	Status	PLANNING
Scale @ A3	As Indicated	Job no.	c3707
Dwg.no.	L101	Rev.	P1