



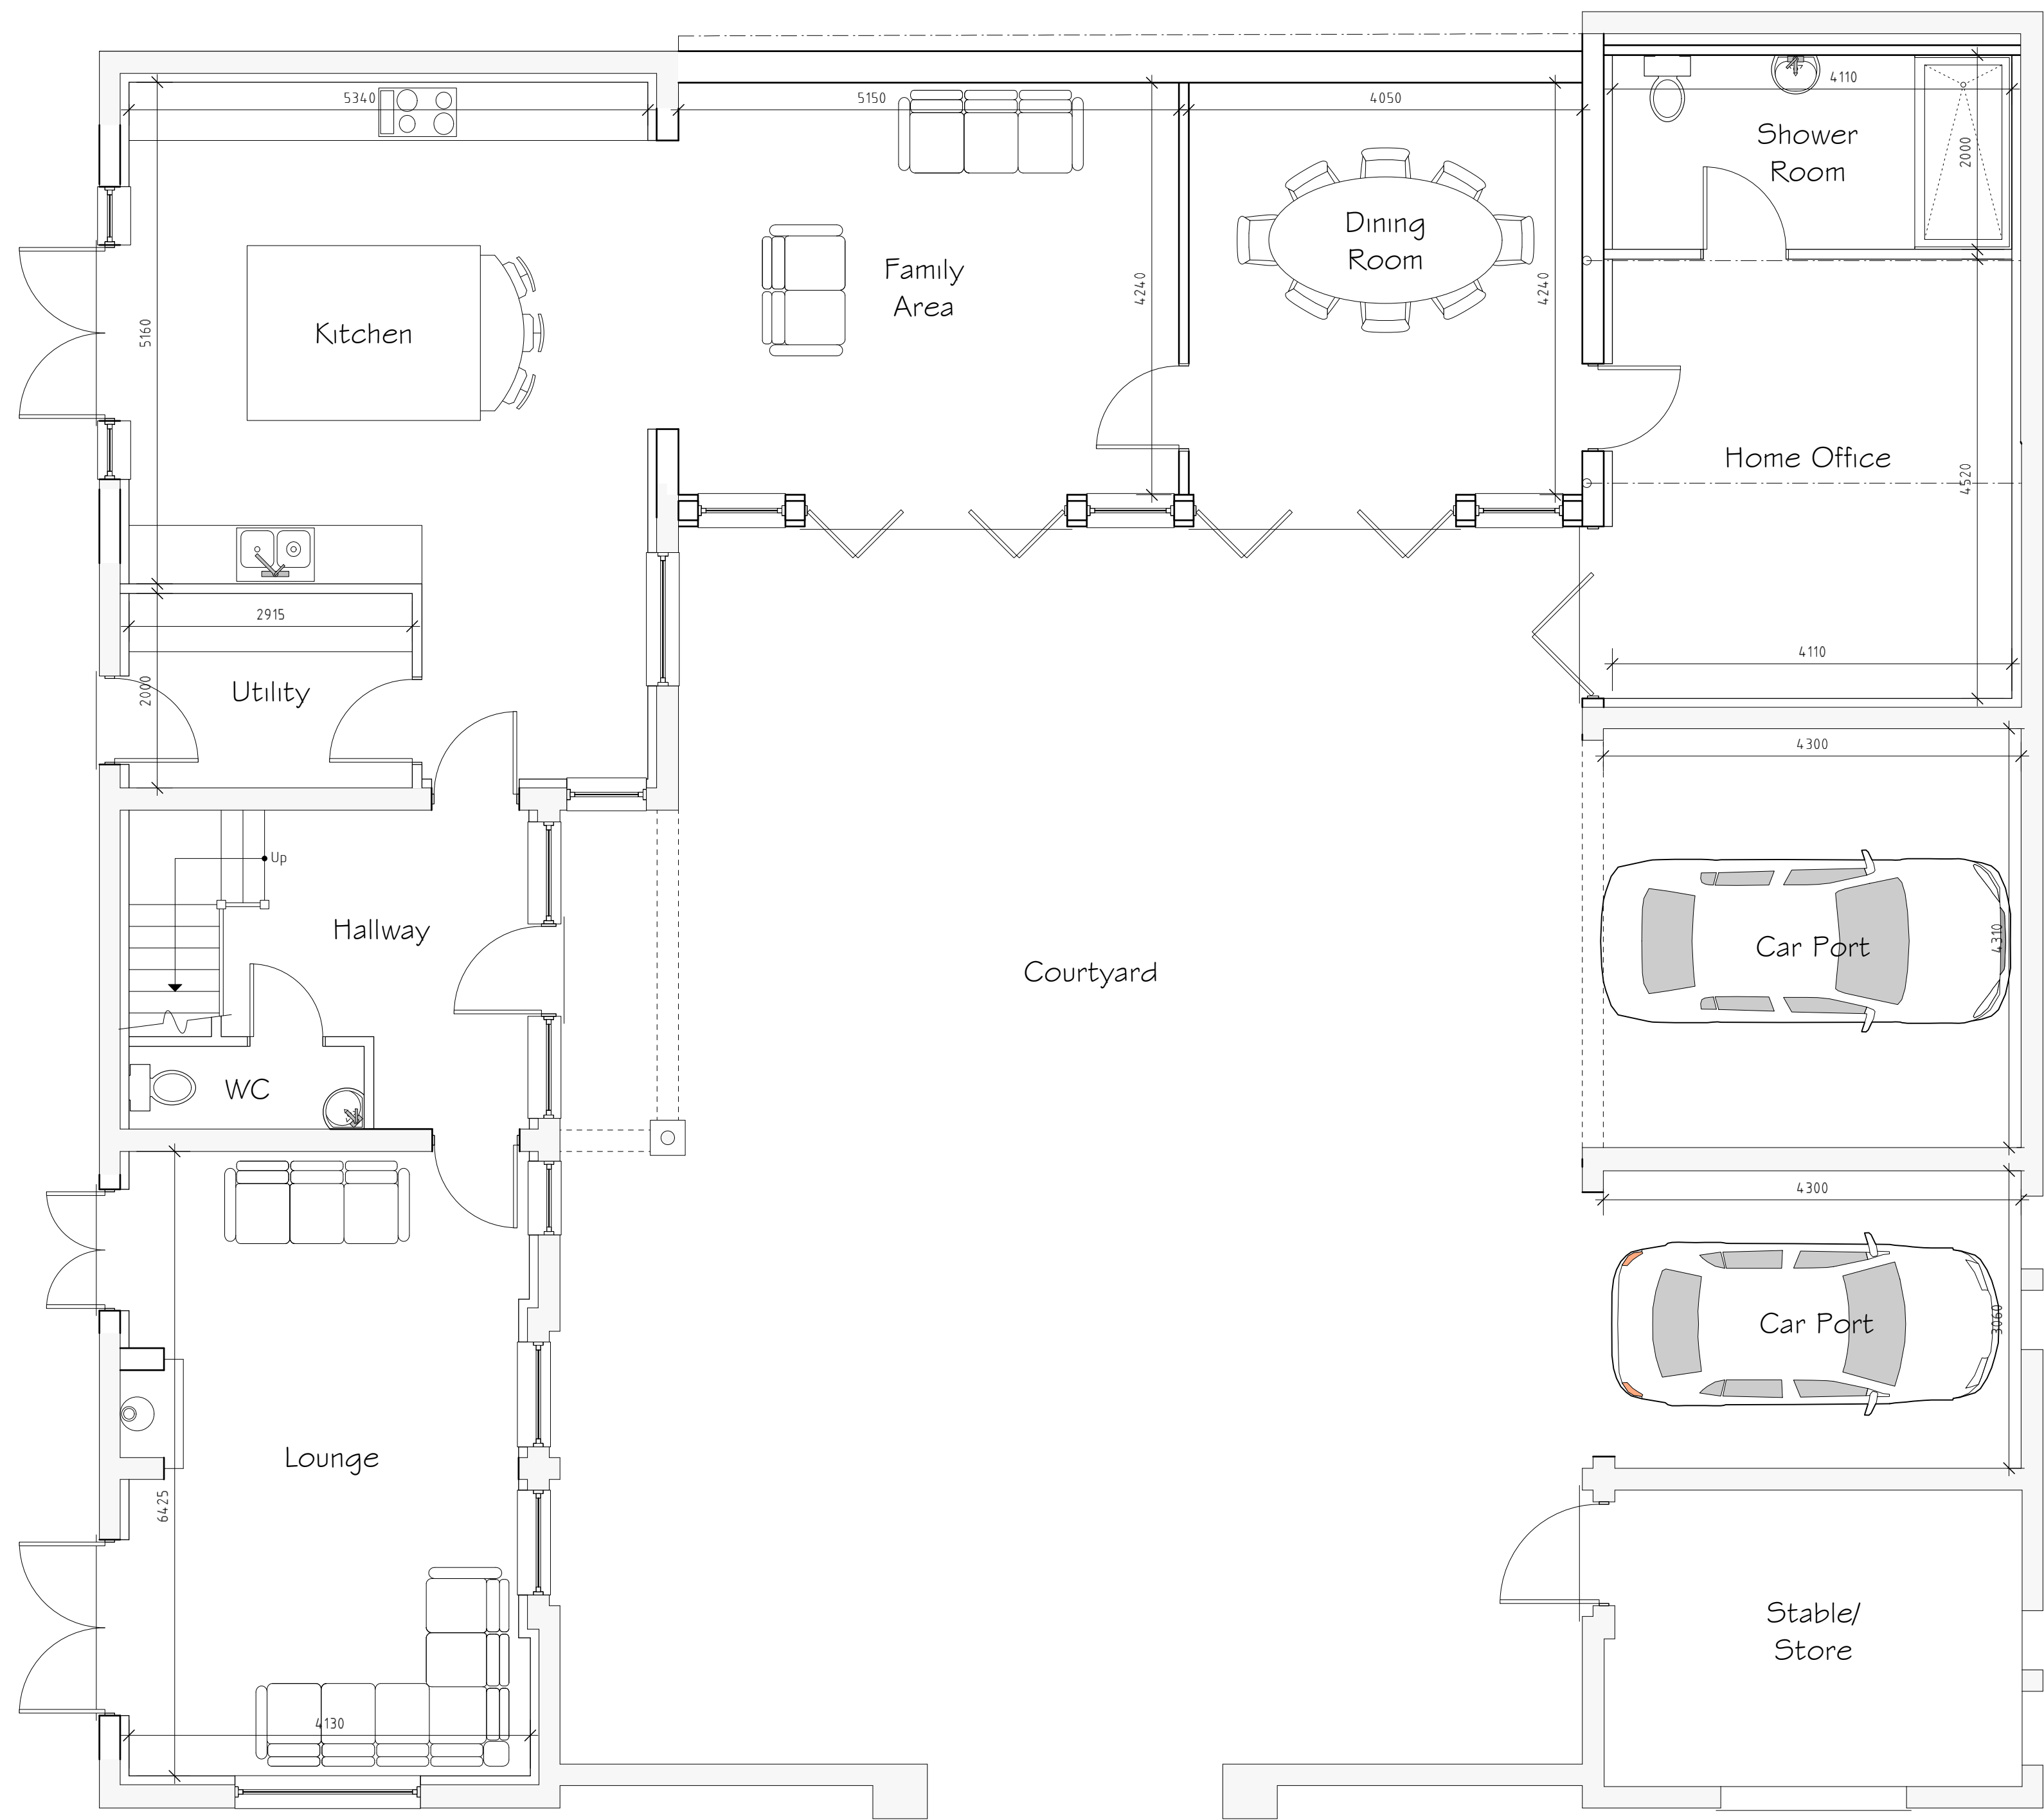

Ground Floor Plan 1:50

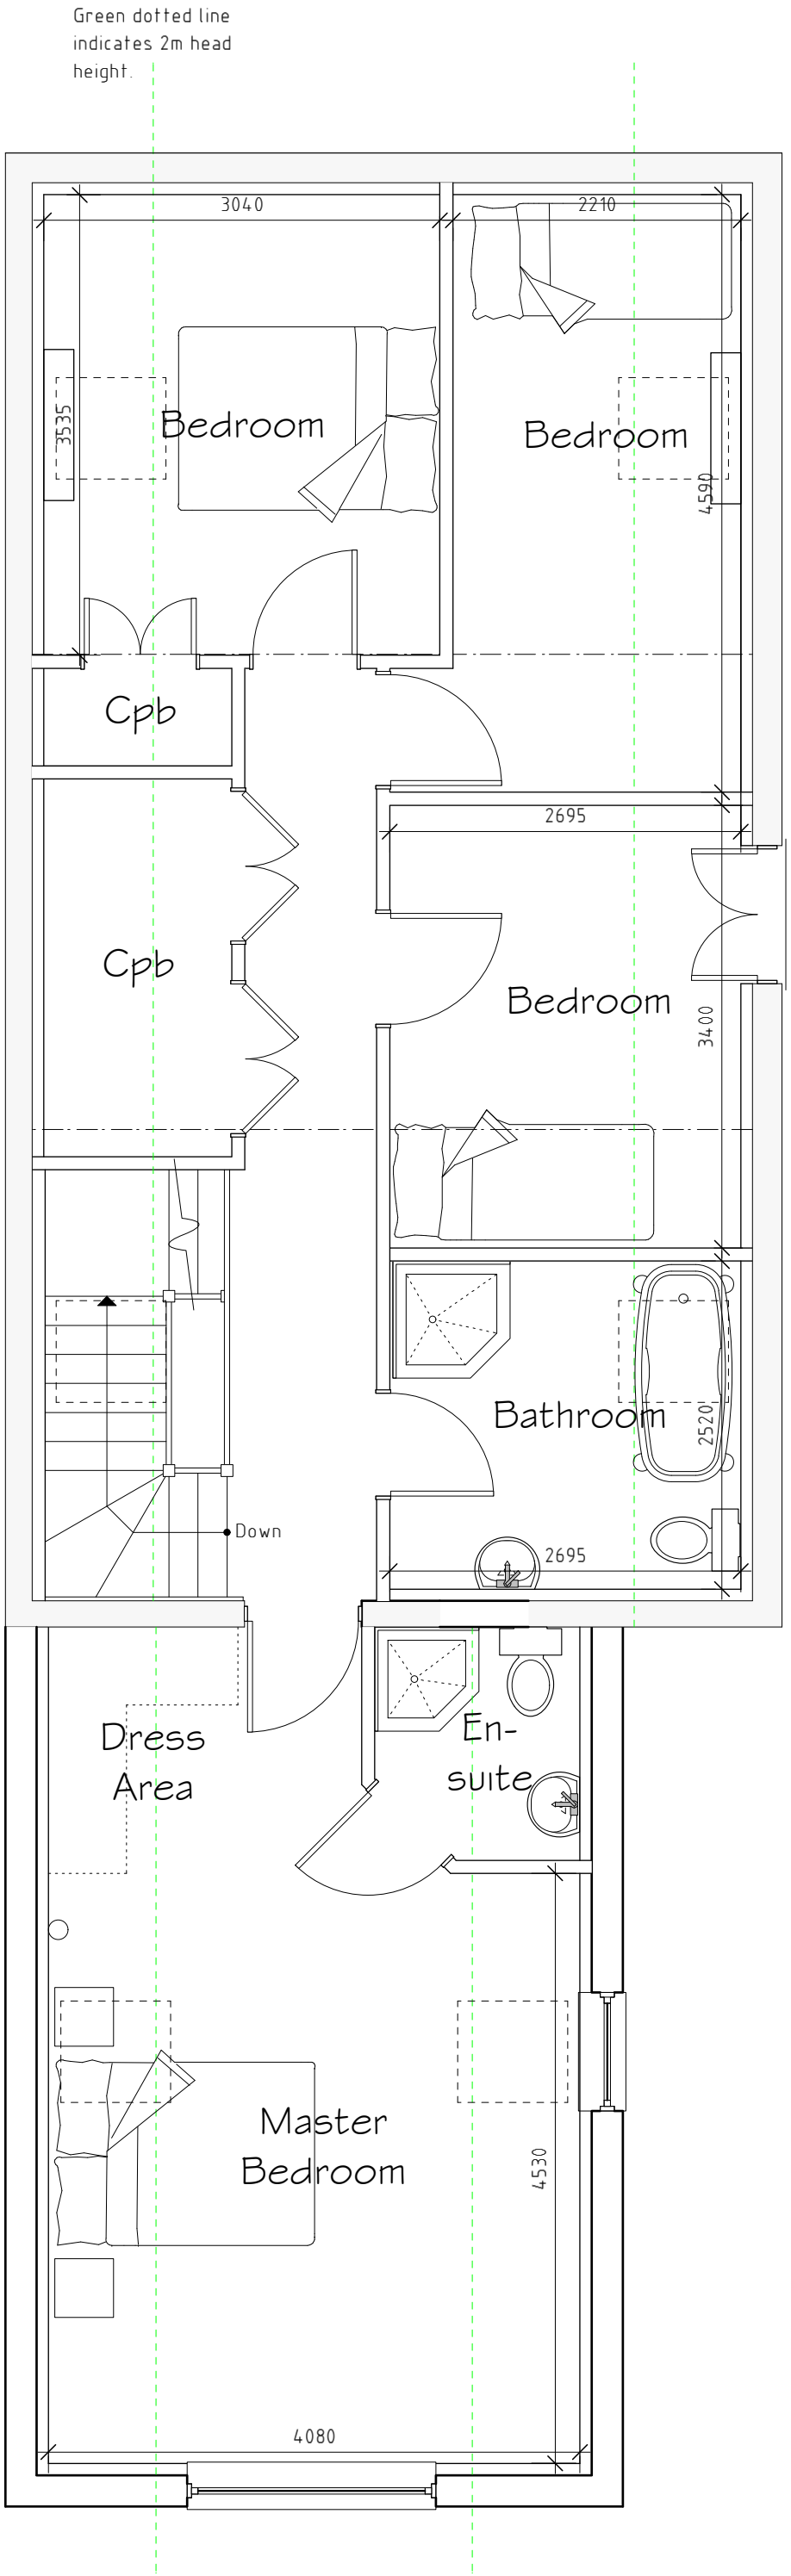

First Floor Plan 1:50

Rev	Date	Detail	Initial
B	09/17	Planning Amends	D J E
A	06/17	Design Amends	D J E

Project: Proposed alterations at
Plas Power Home farm
Buildings,
Ruthin Road, Coedpoeth,
LL11 3BP

Title: Planning: Floor Plans
Scale: (A1) 1:50

Drawn By: S M Eltham
Date: May 2017

Drawing No: W123/003
Sheet: 1 of 2

blueprint
architectural services

LABC partner
Office 3K4,
Redwither Business Tower,
Wrexham. LL13 9XT
Tel: 01978 356500
www.blueprintarchitectural.com
© copyright all rights reserved