




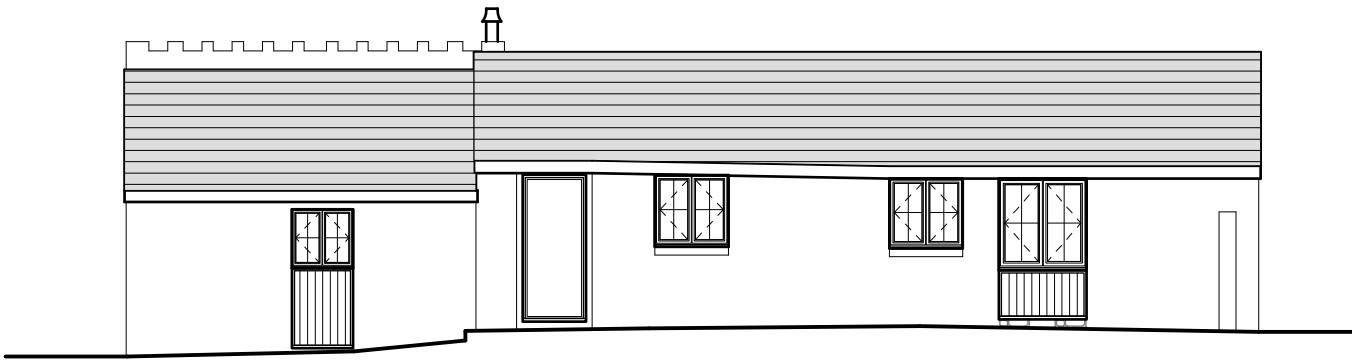

Front Elevation 1:100

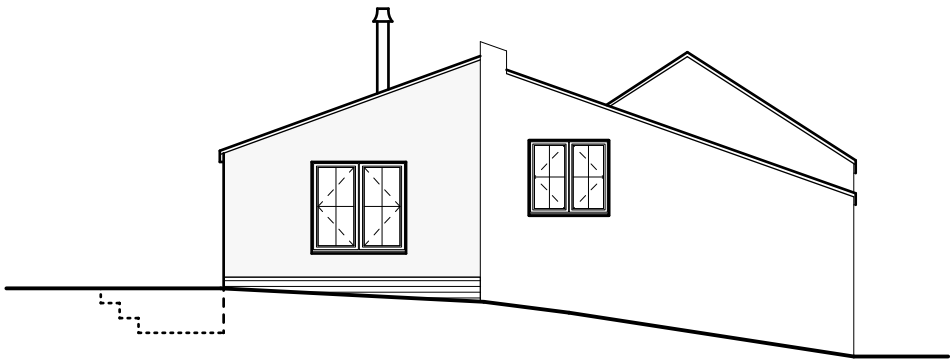

Side Elevation 1:100

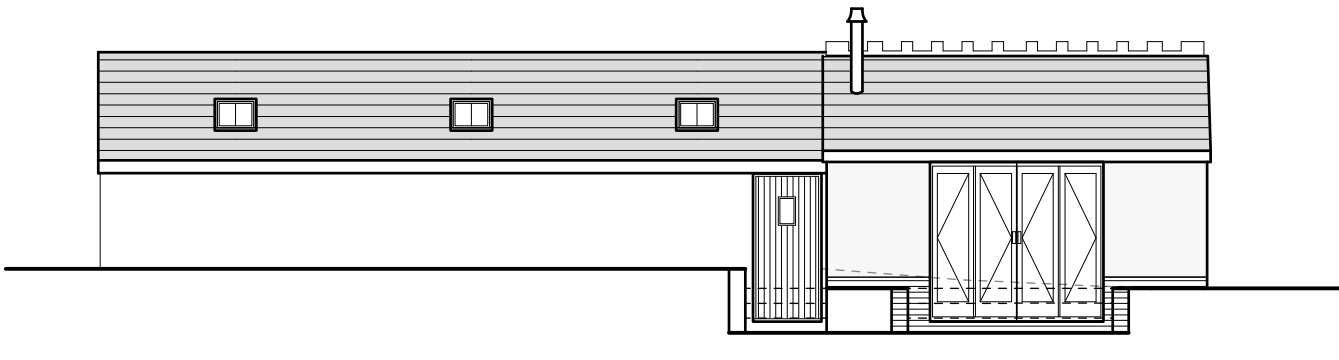

Rear Elevation 1:100


External Facing Materials
External walls are to comprise stonework/brickwork as existing with proposed extension to be brickwork and render as indicated on elevations to Local Authority approval.

Roofing Materials
Roof coverings are to be re-claimed slates to Local Authority approval.

All windows are to comprise sealed double glazed units set in good quality softwood frames. Windows within original building to be painted off white. Wet room window are to be fitted with obscured glass.

All fascias and soffits are to comprise of good quality softwood to match windows.

All new rainwater goods to be uPVC guttering and downpipes to local authority approval. Surface water to discharge to soakaways.

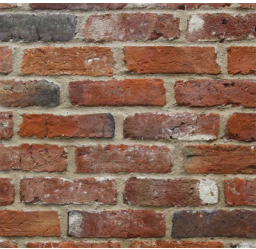


Re-claimed Bricks




Render to be K-Rend 'White'



Natural Slate

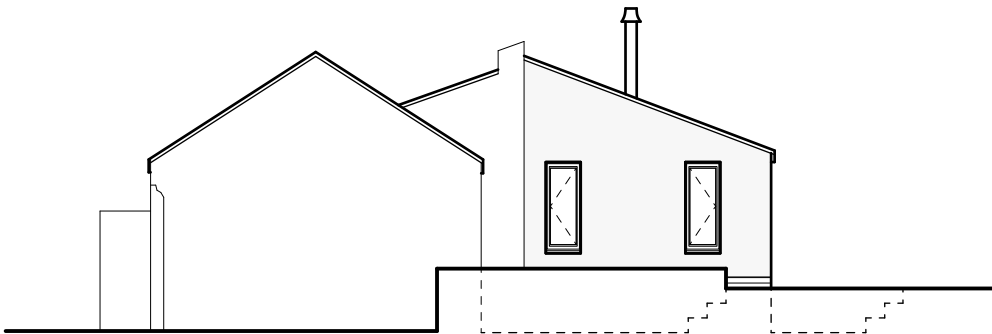

Side Elevation 1:100

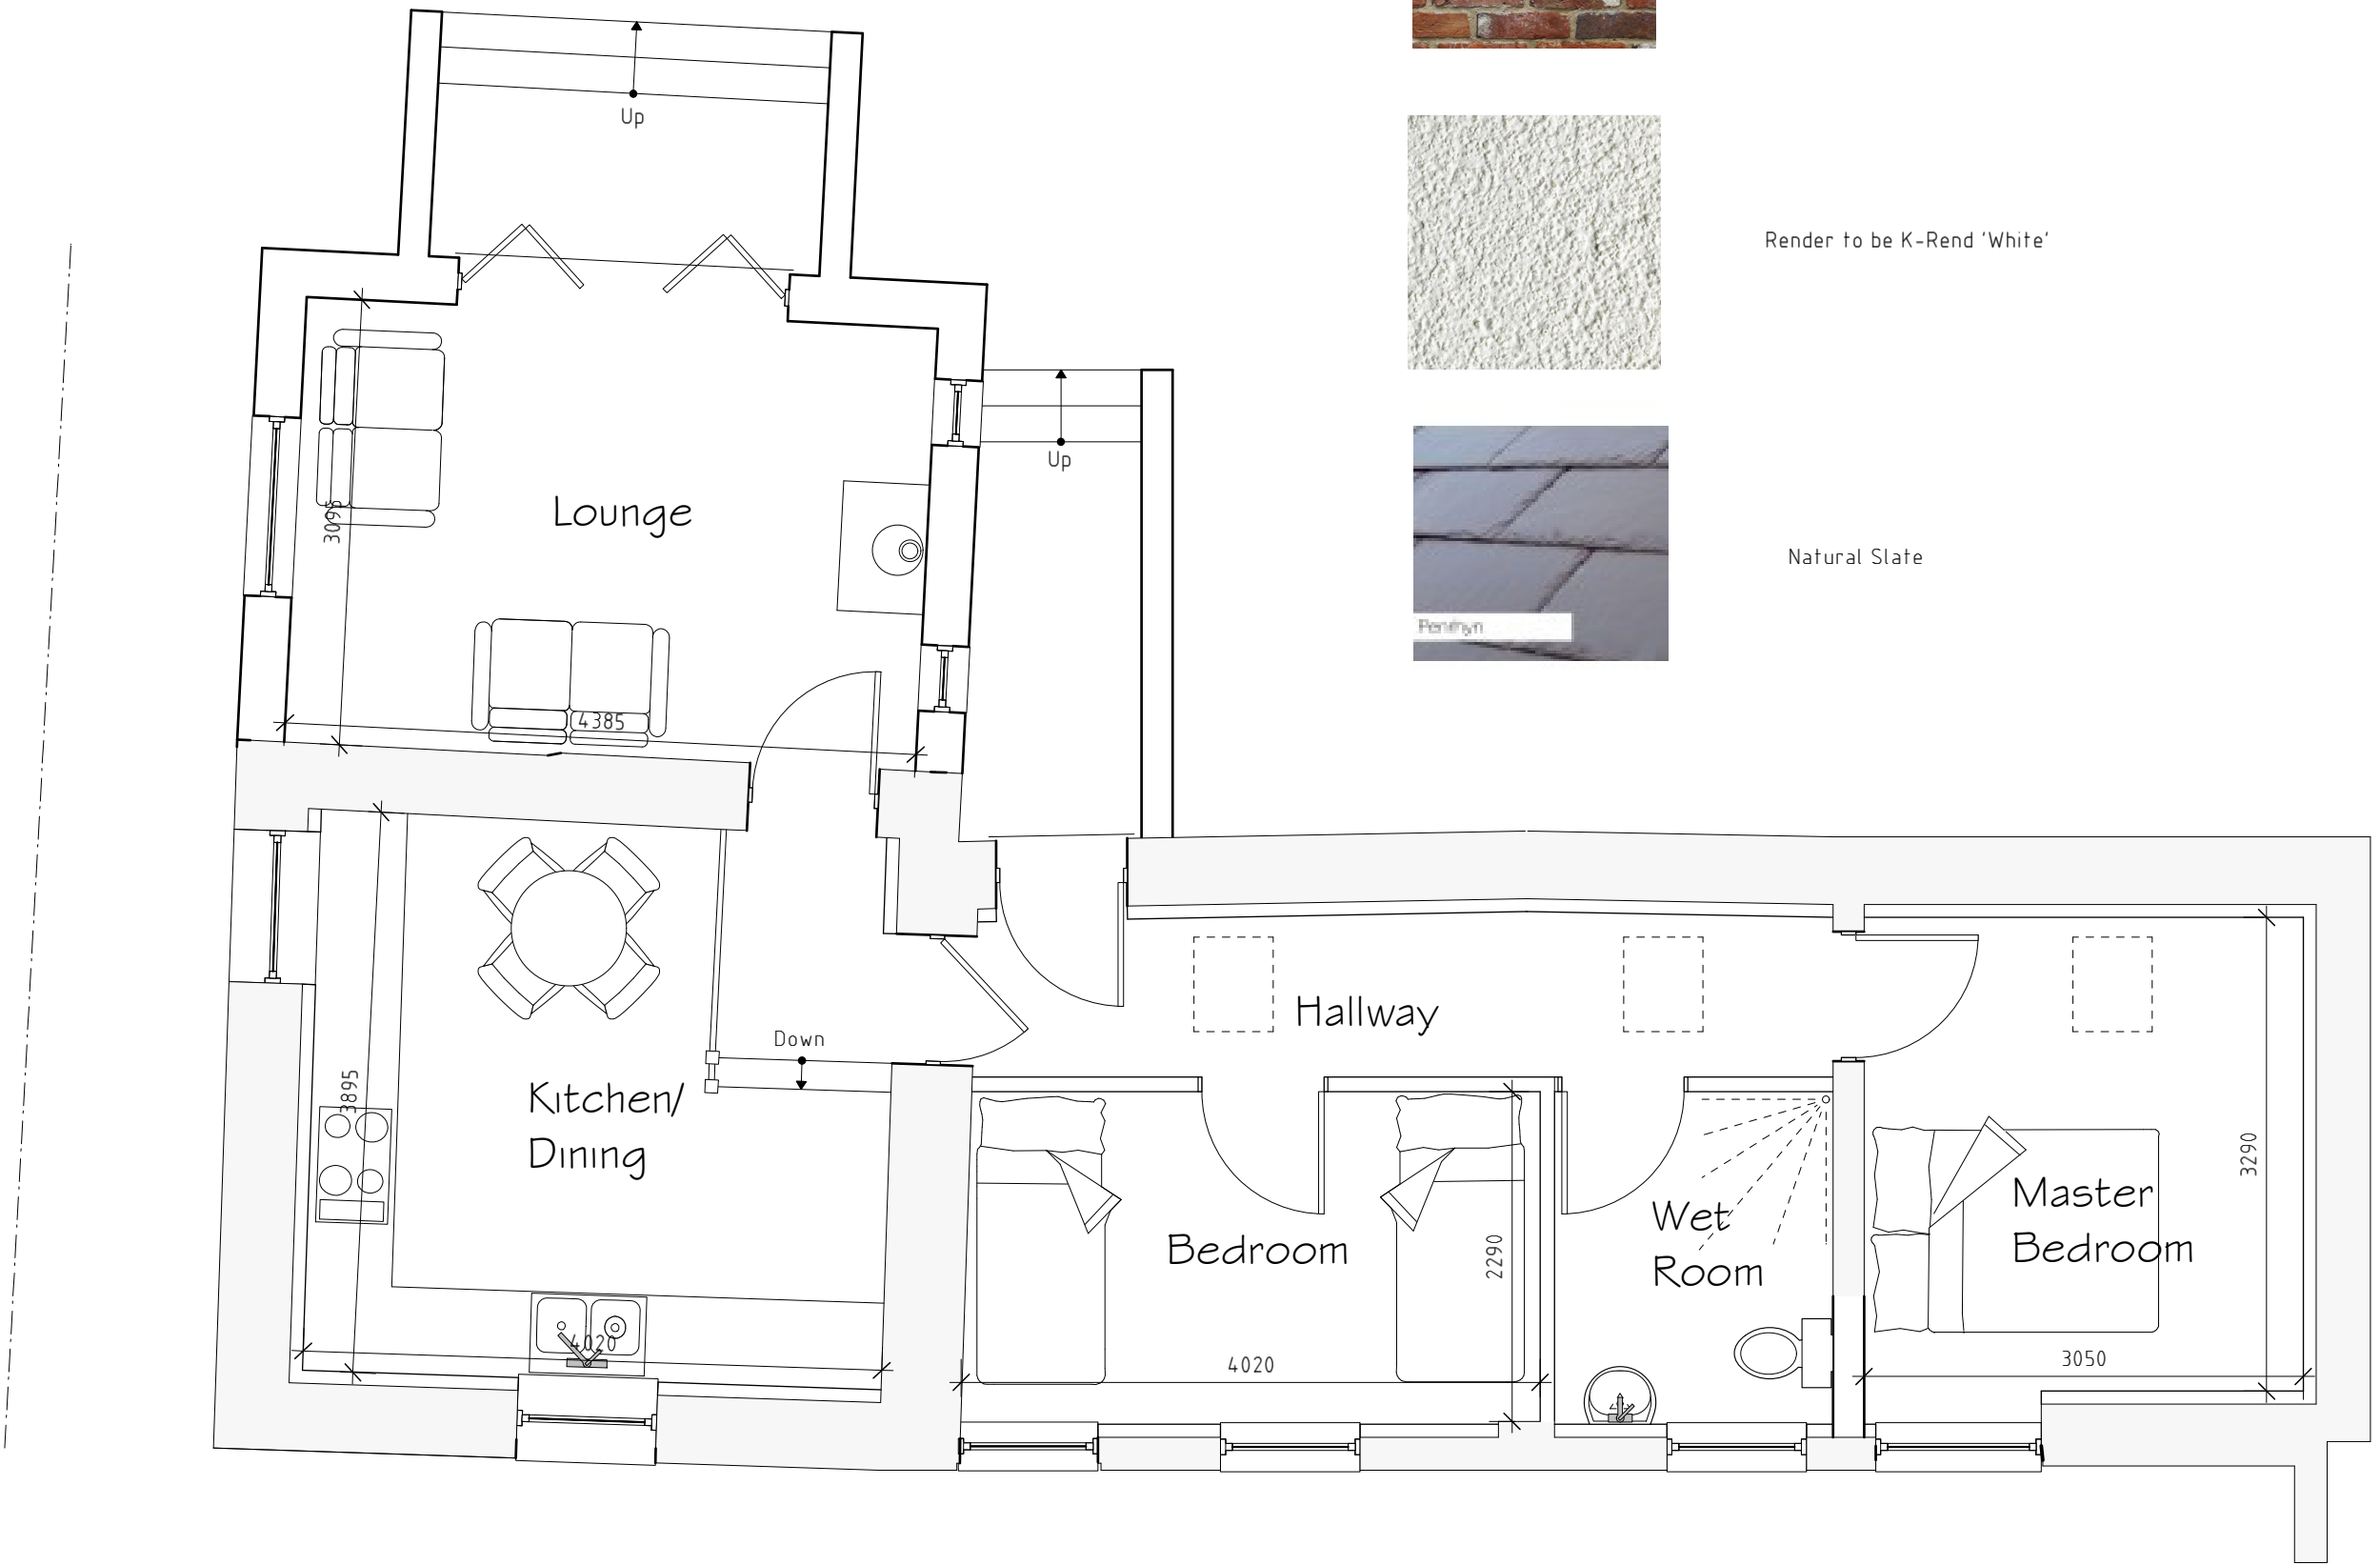

Ground Floor Plan 1:50

A	08/17	Design Amends	D.J.F
Rev	Date	Detail	Initial

Project:
Proposed alterations at
Cae Haidd, Bwlchgwyn,
Wrexham.
LL11 5UF

Title: Planning
Scale: (A2)
1:50 &
1:100

Drawn By: D.J.Edwards
Date: May 2017

Drawing No: H092/004
Sheet: 1 of 1

blueprint
architectural services

Office 3K4,
Redwither Business Tower,
Wrexham. LL13 9XT
Tel: 01978 356500
www.blueprintarchitectural.com
© copyright all rights reserved