



P / 2009 / 0682

Copper Tree Gallery, Maes-y-Groes, Iscodyd SY13 3AU
 Floor Plan — Proposed
 Scale 1:66 at A3

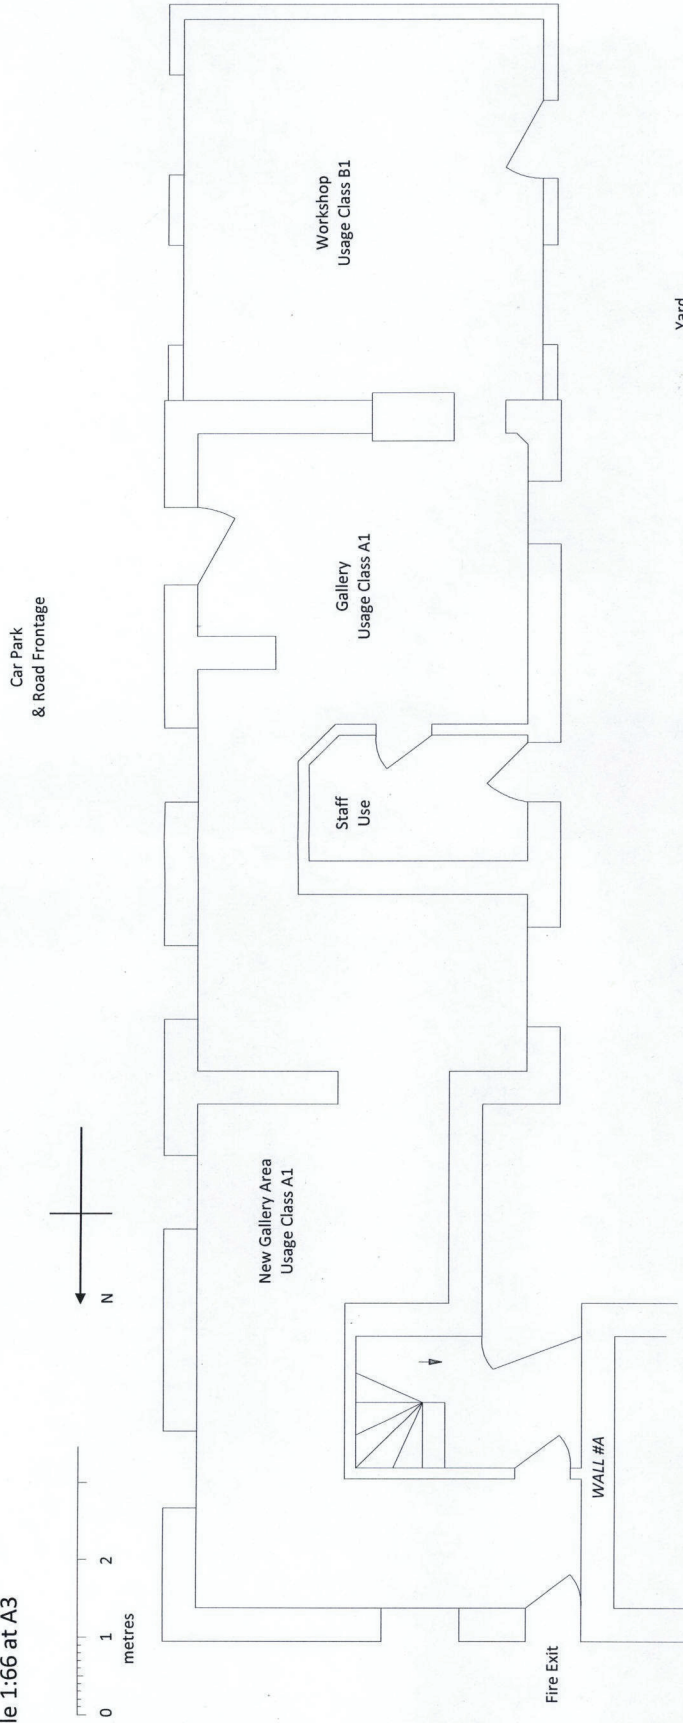

Yard
 inc. delivery parking

Farm buildings
 extending

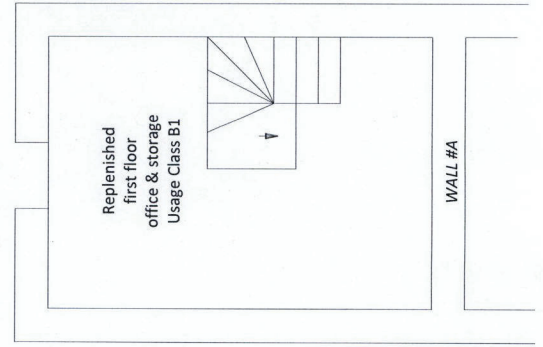

WREXHAM COUNTY
 BOROUGH COUNCIL
 13 AUG 2009
 PLANNING DEPARTMENT

WREXHAM COUNTY
 BOROUGH COUNCIL
 21 SEP 2009
 APPROVED
 PLANNING DEPARTMENT