


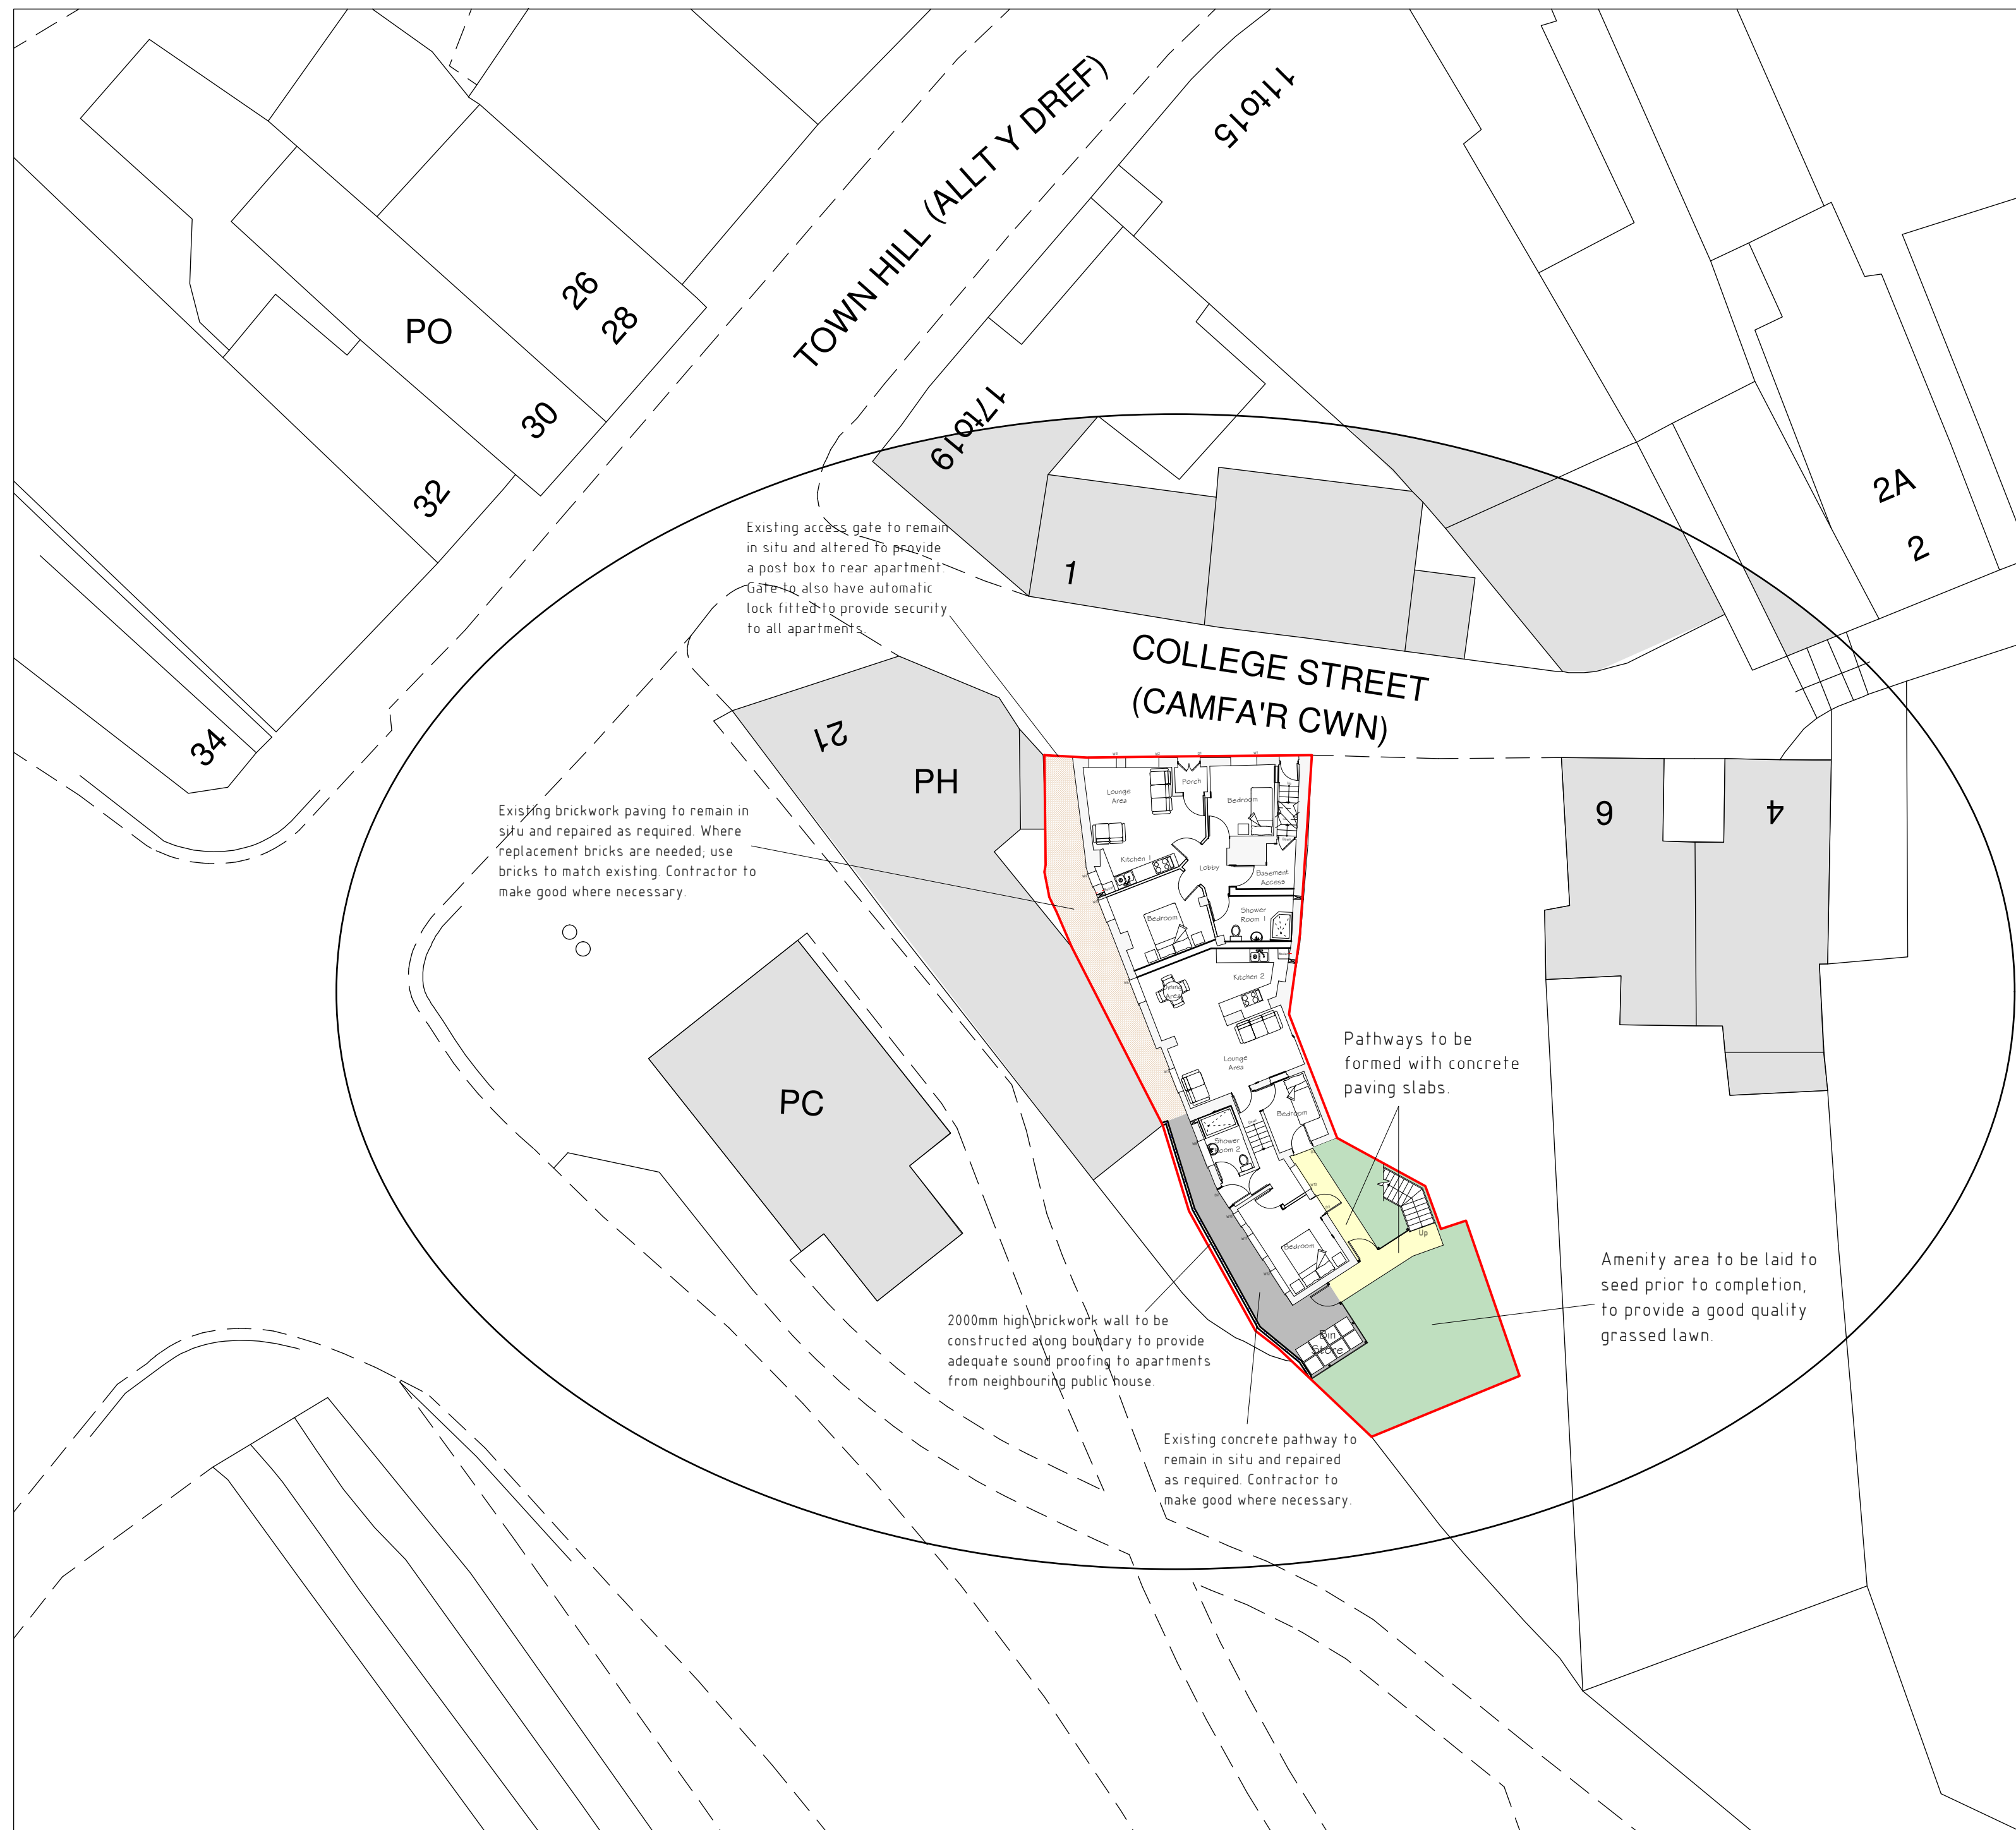

B	06/17	Planning Amends	S.M.E.
A	04/17	Planning Amends	S.M.E.
Rev	Date	Detail	Initial

Project:
Proposed Alterations at
The Commercial Pub,
11 College Street,
Wrexham, LL13 8LU.

Title:	Scale: (A2)
Site Plan &	1 : 200 &
Location Plan	1 : 1250

Drawn By: S M Eltham	Date: Aug 2016
Drawing No: T057/003	Sheet: 1 of 1

blueprint
architectural services

 **partner**
LABC

Office 3K4,
Redwither Business Tower,
Wrexham. LL13 9XT
Tel: 01978 356500
www.blueprintarchitectural.com

© copyright all rights reserved