



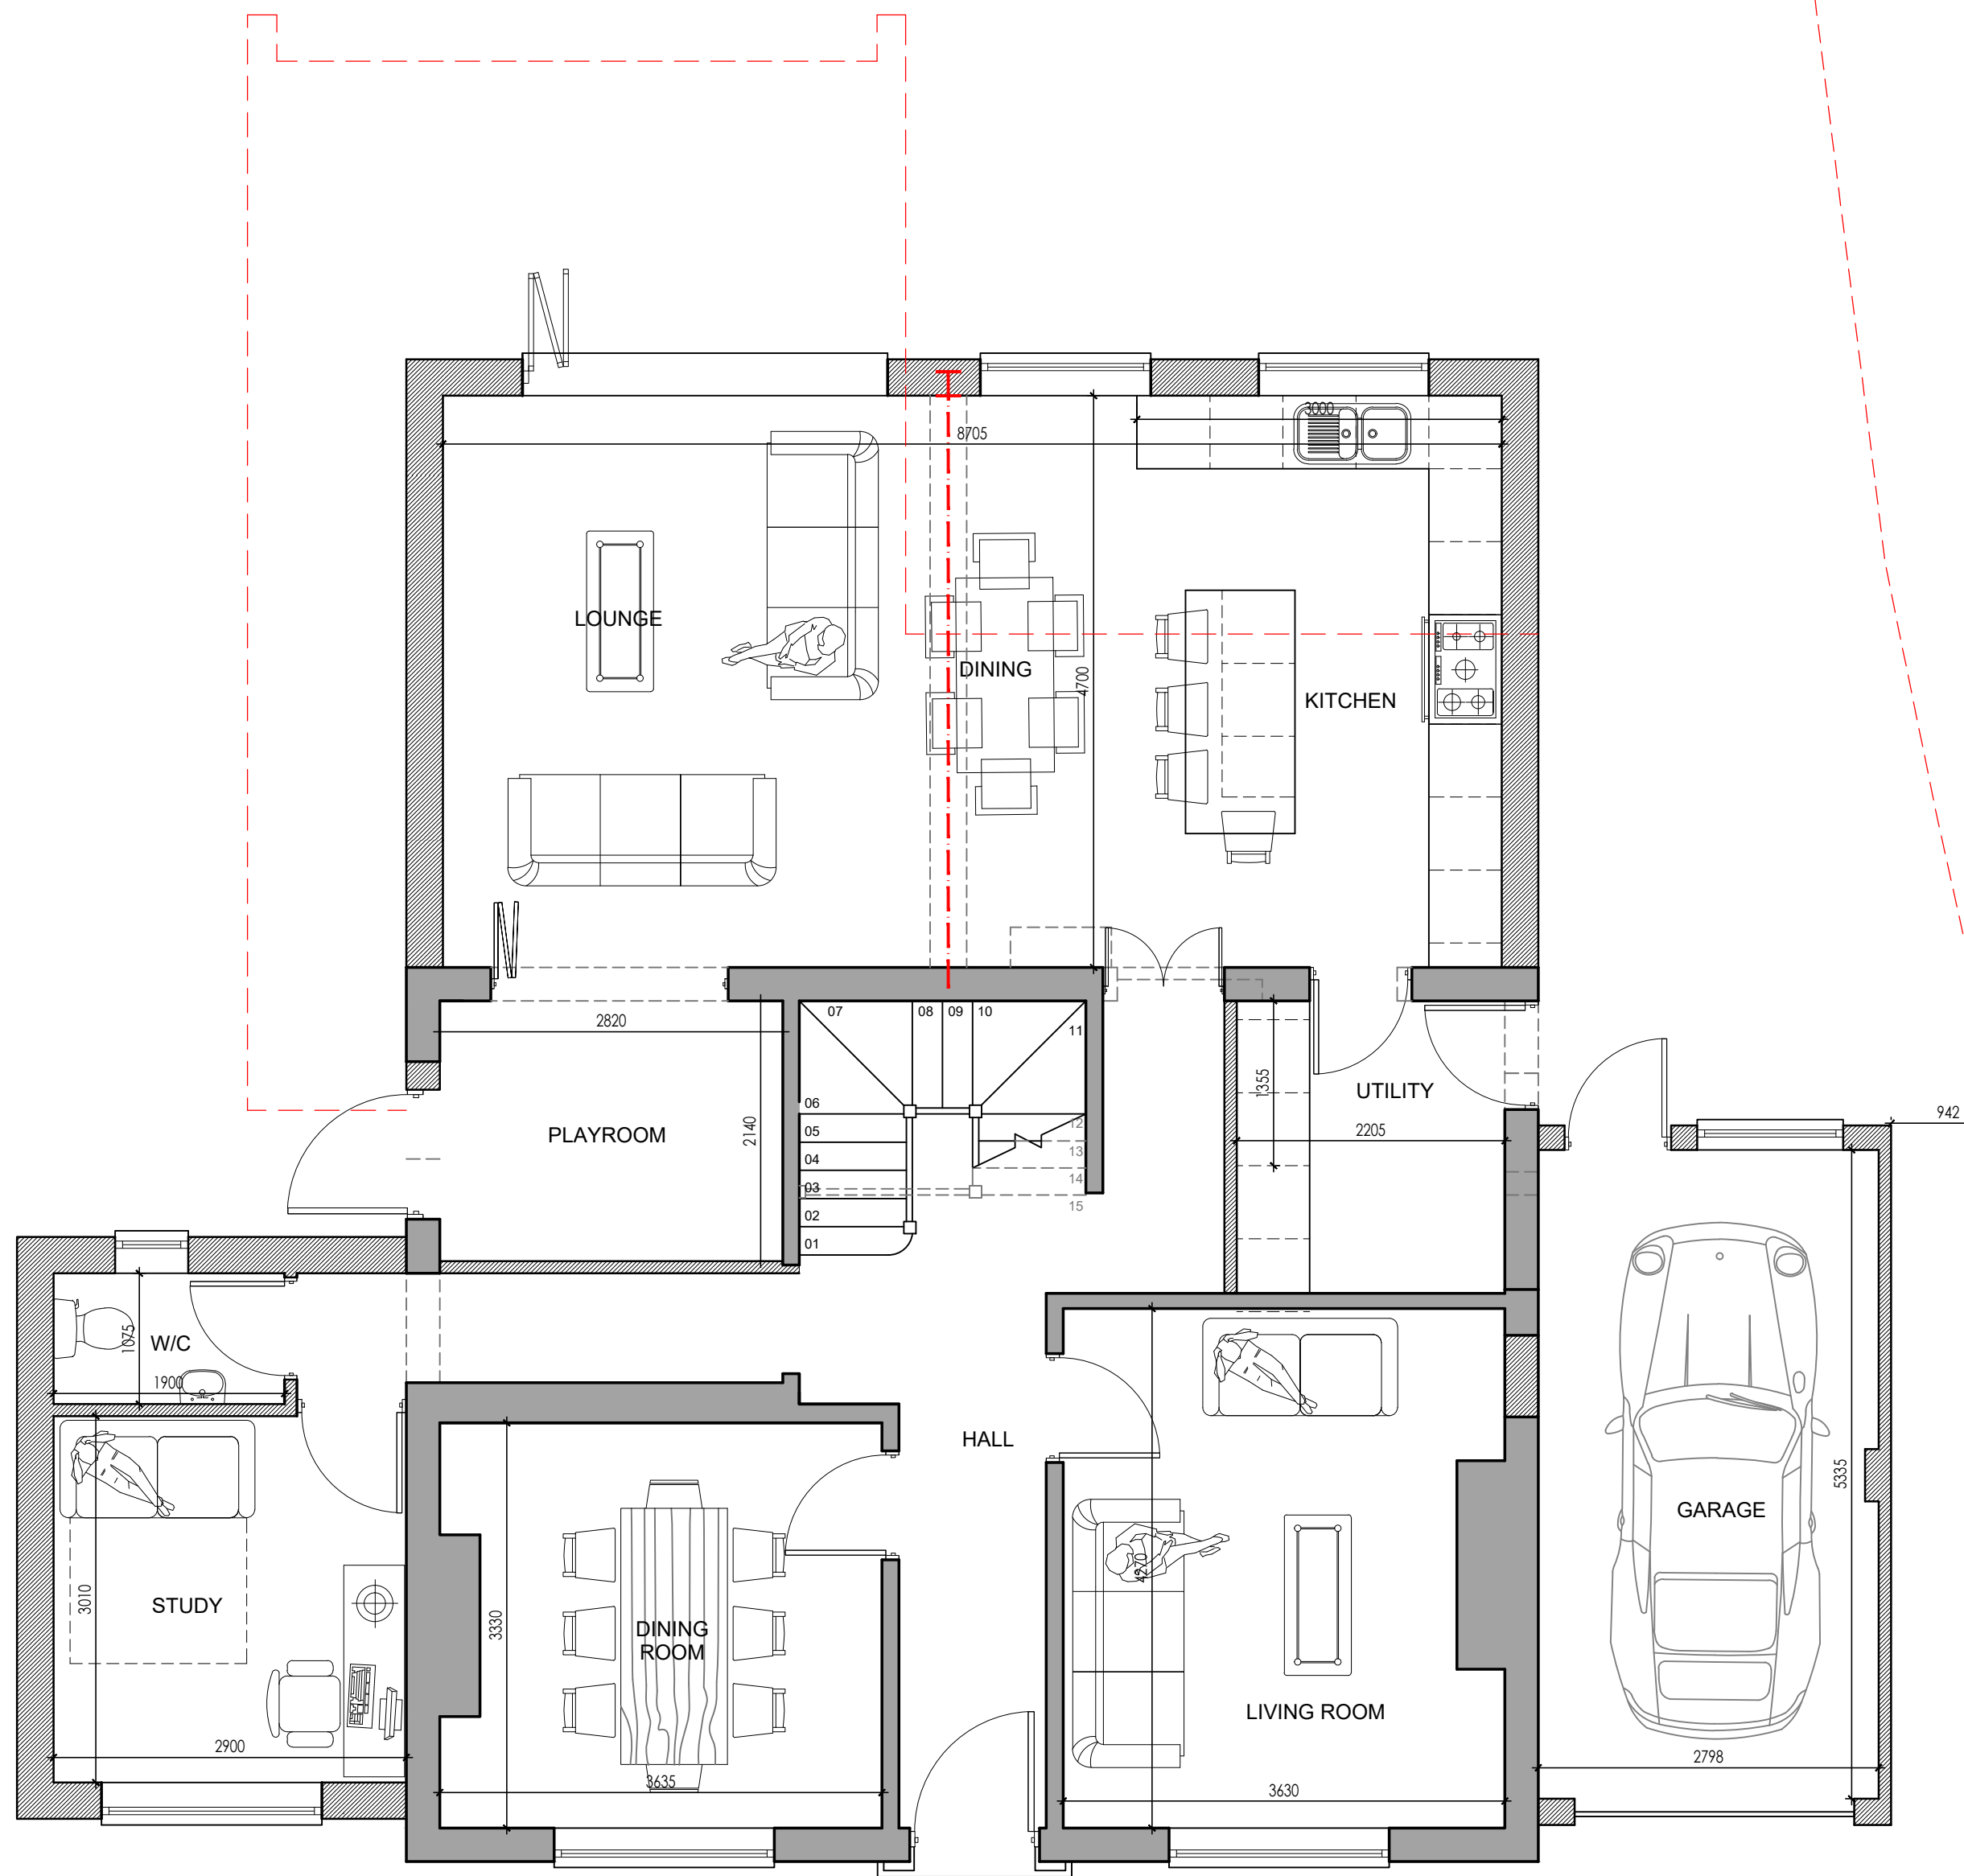

GROUND FLOOR PLAN AS PROPOSED

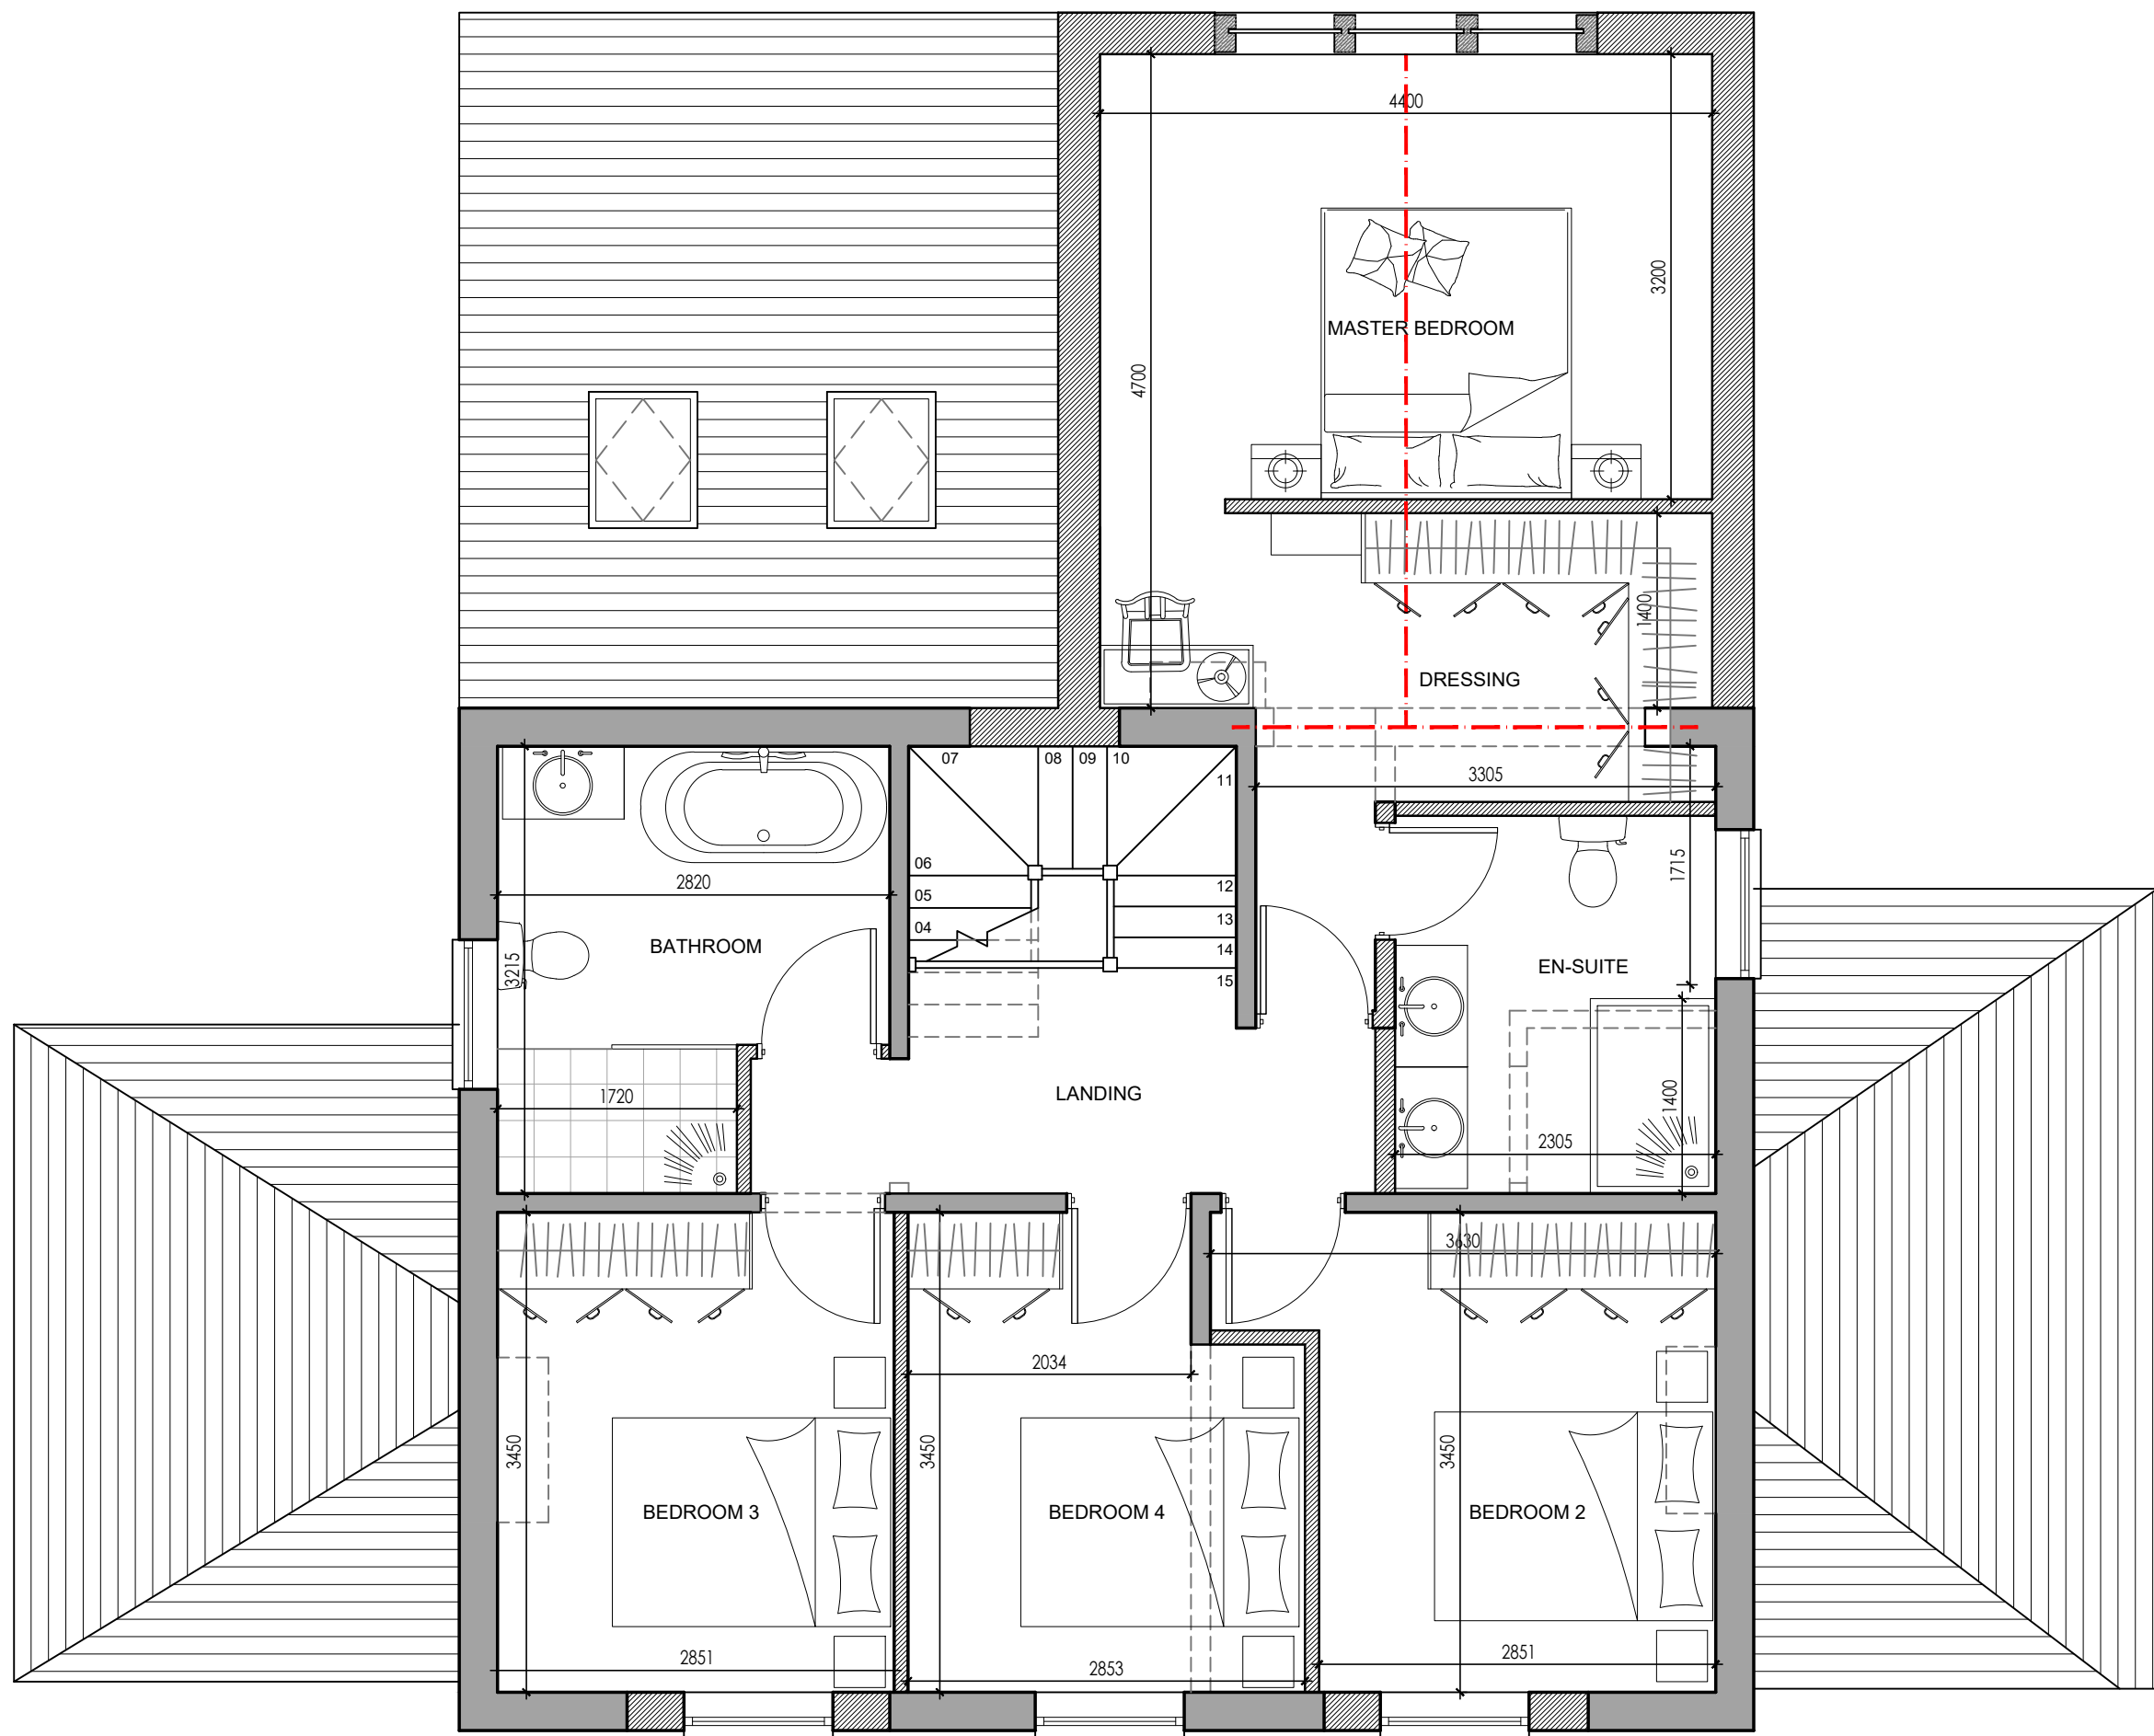

FIRST FLOOR PLAN AS PROPOSED

The content of this drawing is subject to the provision of the Copyright Act 1956.
Work to figured dimensions only. Site dimensions are to be checked before work is started.
Any discrepancy whatsoever between any information contained on this drawing and any
other document or drawing must be drawn to the attention of the Architect by the contractor
before the work is executed.
IF IN DOUBT ASK IMMEDIATELY.

A	06-09-17	WIDTH OF GLAZING ON REAR GABLE REDUCED
rev	date	description

willacy horsewood architects

client
MR & MRS CURTIS
job
COPPER LEAVES, WREXHAM ROAD, HOLT. LL13 9YU

title
FLOOR PLANS AS PROPOSED

scale	date	job no.	drawing no.	rev
1:50 @ A1	JUL'17	WH1180	1180-04	A

mollington grange, parkgate road, chester CH1 6NP
www.willacyhorsewood.co.uk
Tel: 01244 853891 Fax: 01244 853892 E-Mail: info@willacyhorsewood.co.uk