



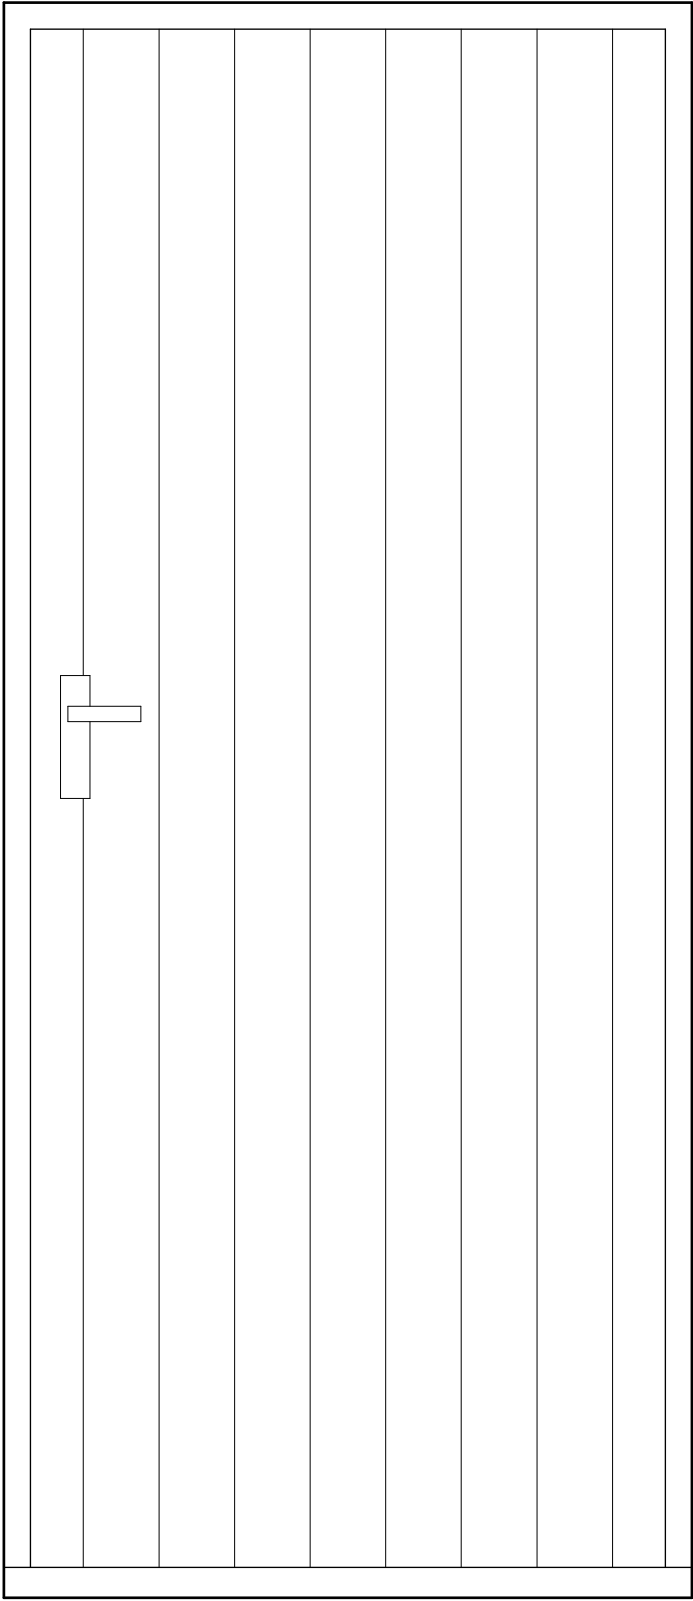


Apartment Door/Side Elevation 1:10

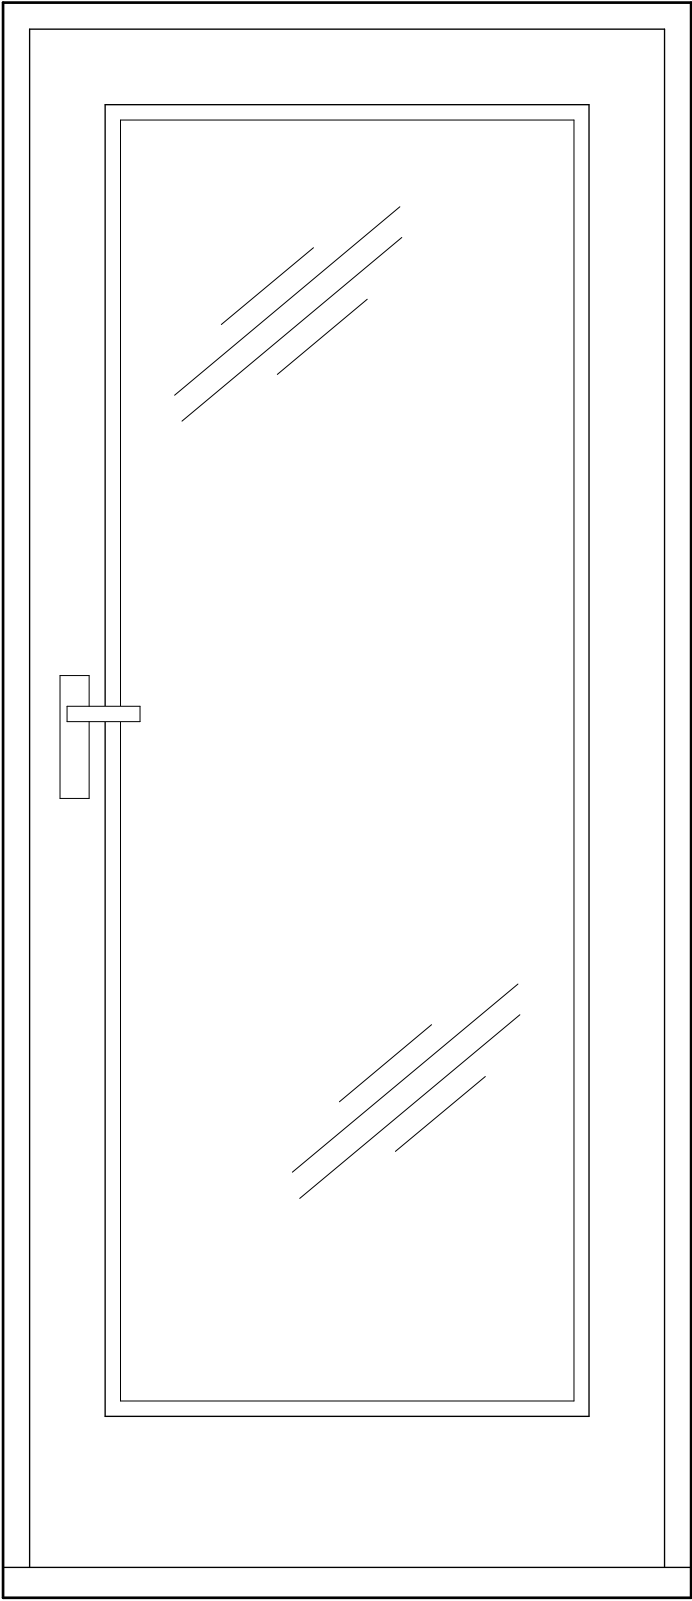

Bedroom Door/Rear Elevation 1:10

Existing access gate to remain in situ and altered to provide a post box to rear apartment. Gate to also have automatic lock fitted to provide security to all apartments.

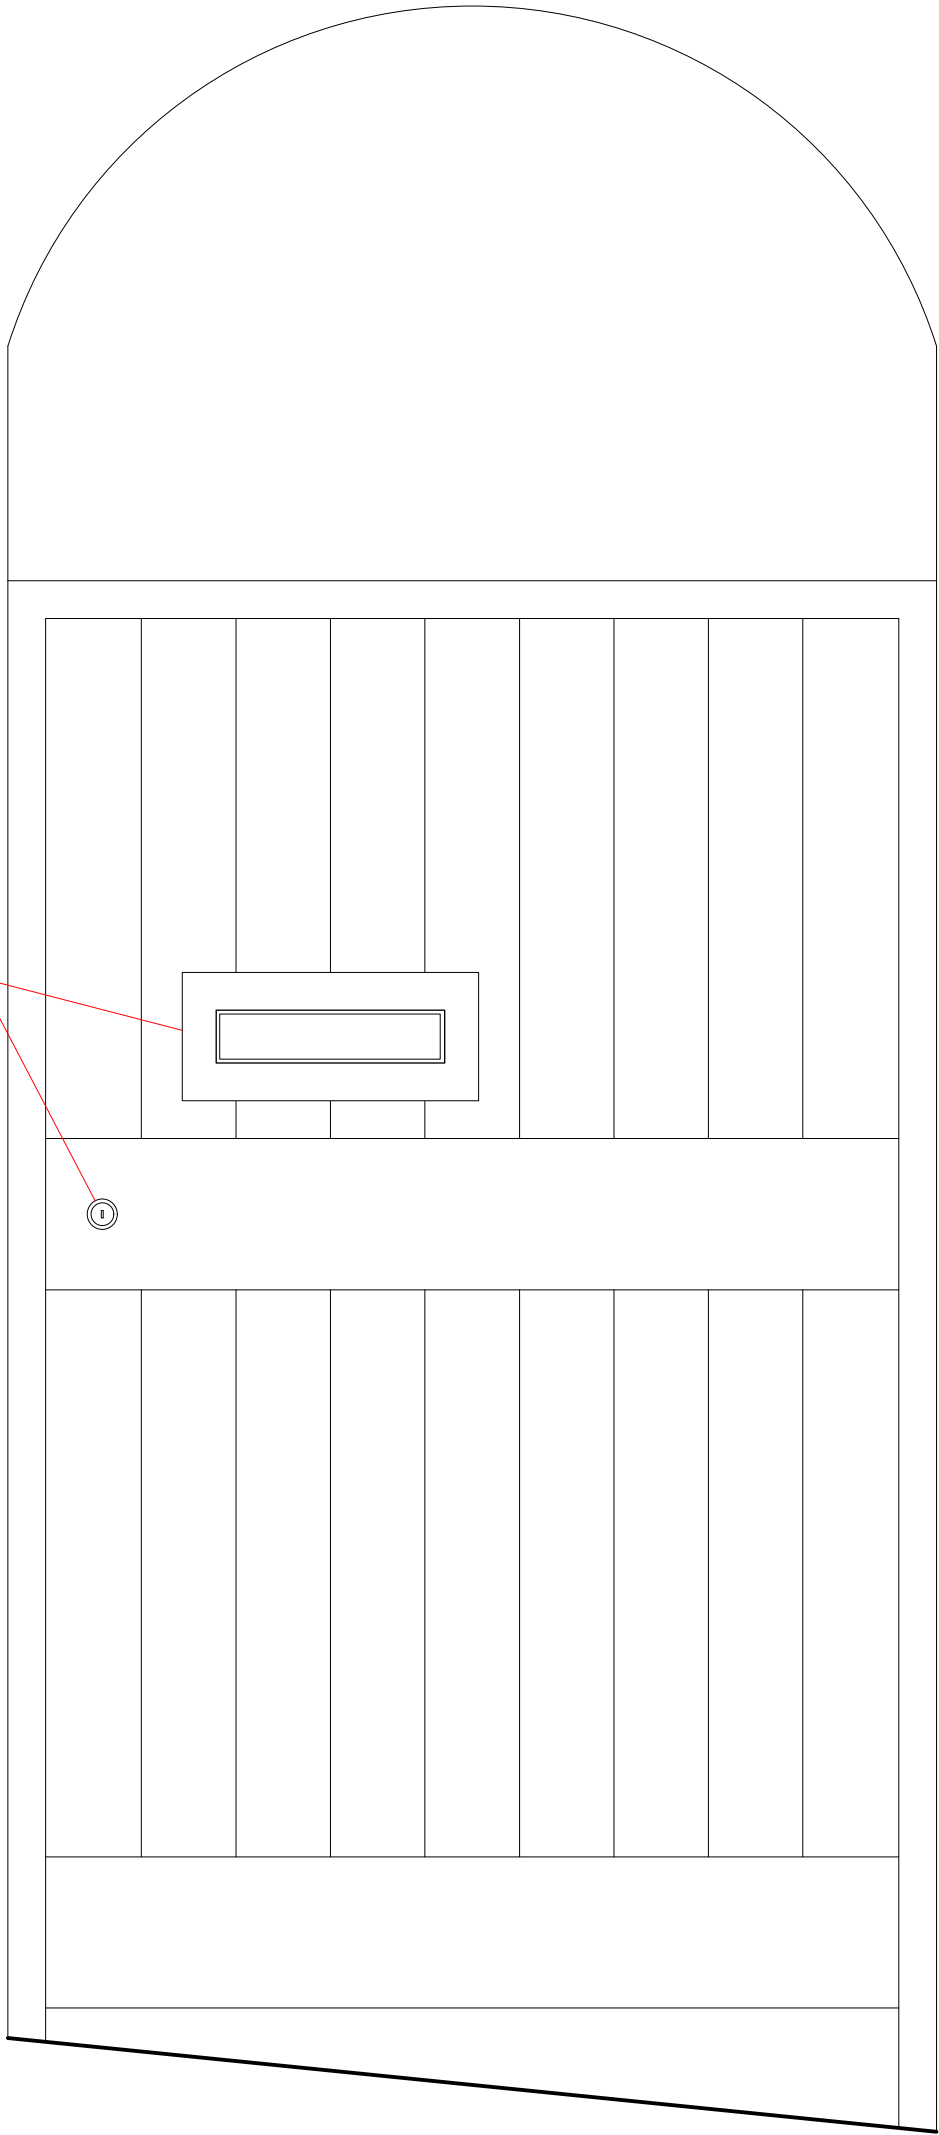

Access Gate/Front Elevation 1:10

DOORS / GLAZING
Doors are to comprise of good quality softwood/hardwood when applicable with frames to match. All to have painted finish to local authority approval. Where applicable glazing to be sealed double glazed units. Doors to achieve a minimum U-value of 1.6 W/m²K glazing. Glazing in critical locations such as within 1500mm of floor level to doors to consist of laminated toughened safety glass in accordance with BS 6206 and permanently marked.

A	06/17	Planning Amends	S.M.E.
Rev	Date	Detail	Initial

Project: Proposed Alterations at The Commercial Pub, 11 College Street, Wrexham, LL13 8LU.	
Title: Door Details	Scale: (A2) 1:10

Drawn By: S M Eltham	Date: Apr 2017
Drawing No: T057/006	Sheet: 1 of 1





Office 3K4,
Redwither Business Tower,
Wrexham. LL13 9XT
Tel: 01978 356500
www.blueprintarchitectural.com
© copyright all rights reserved