




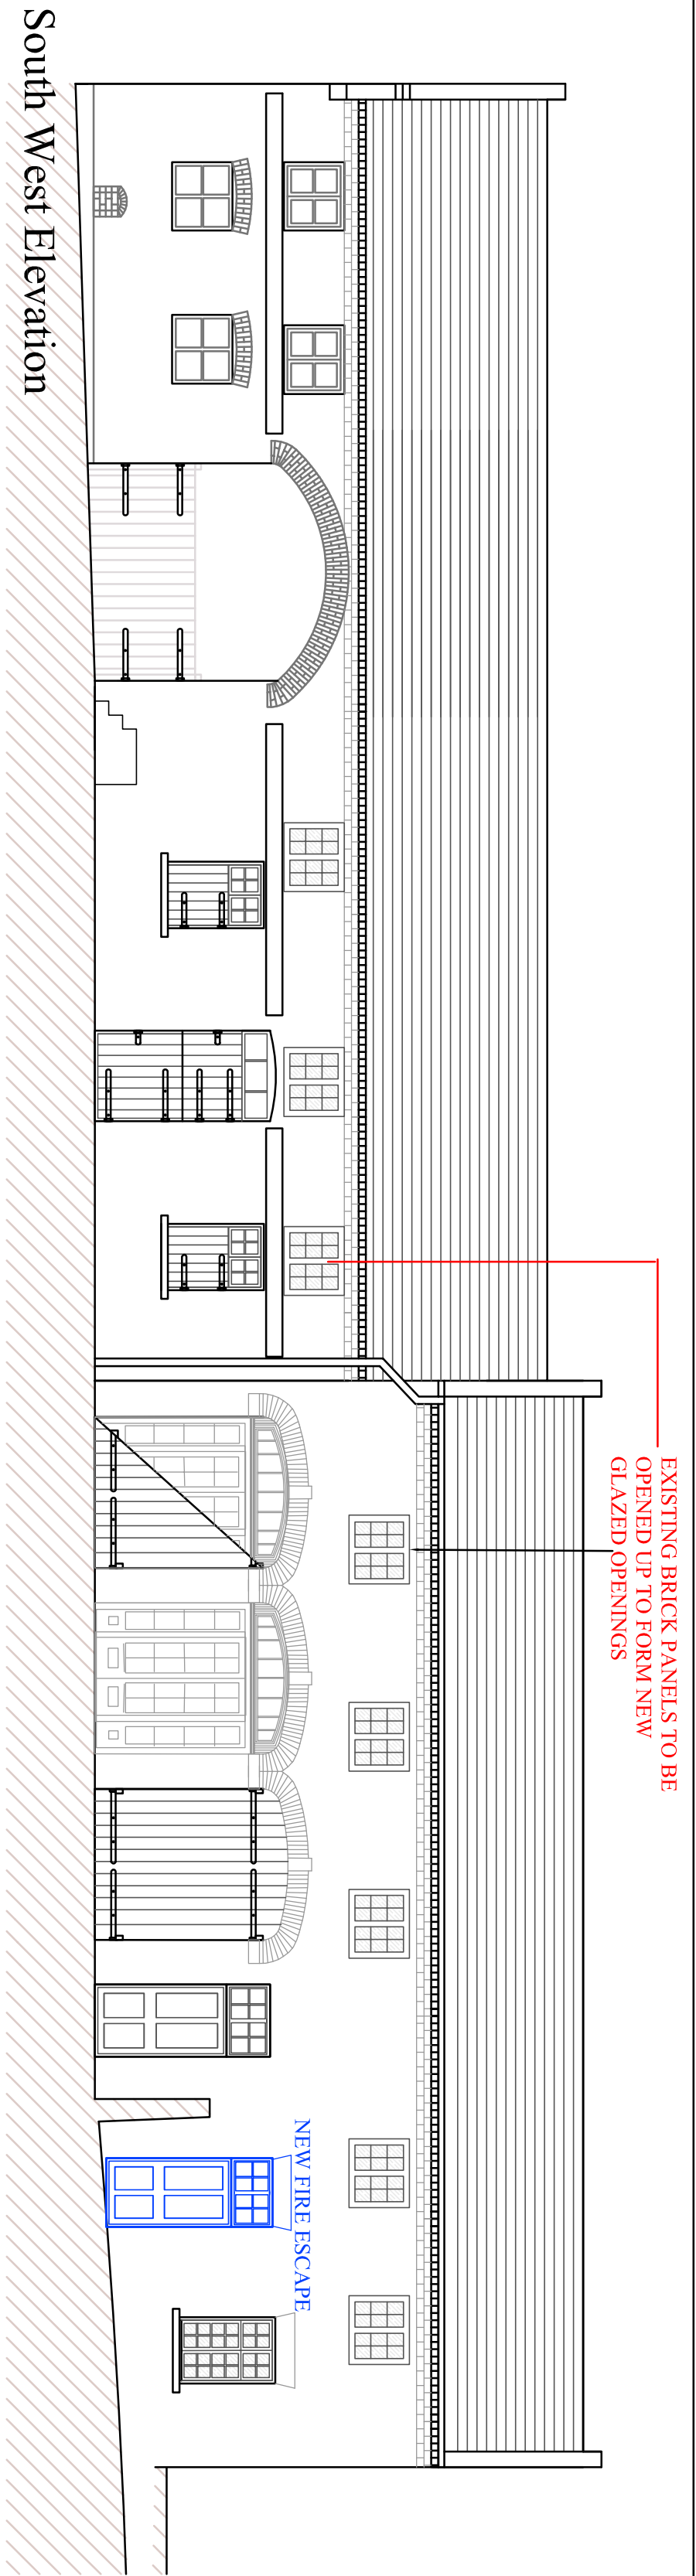


South West Elevation

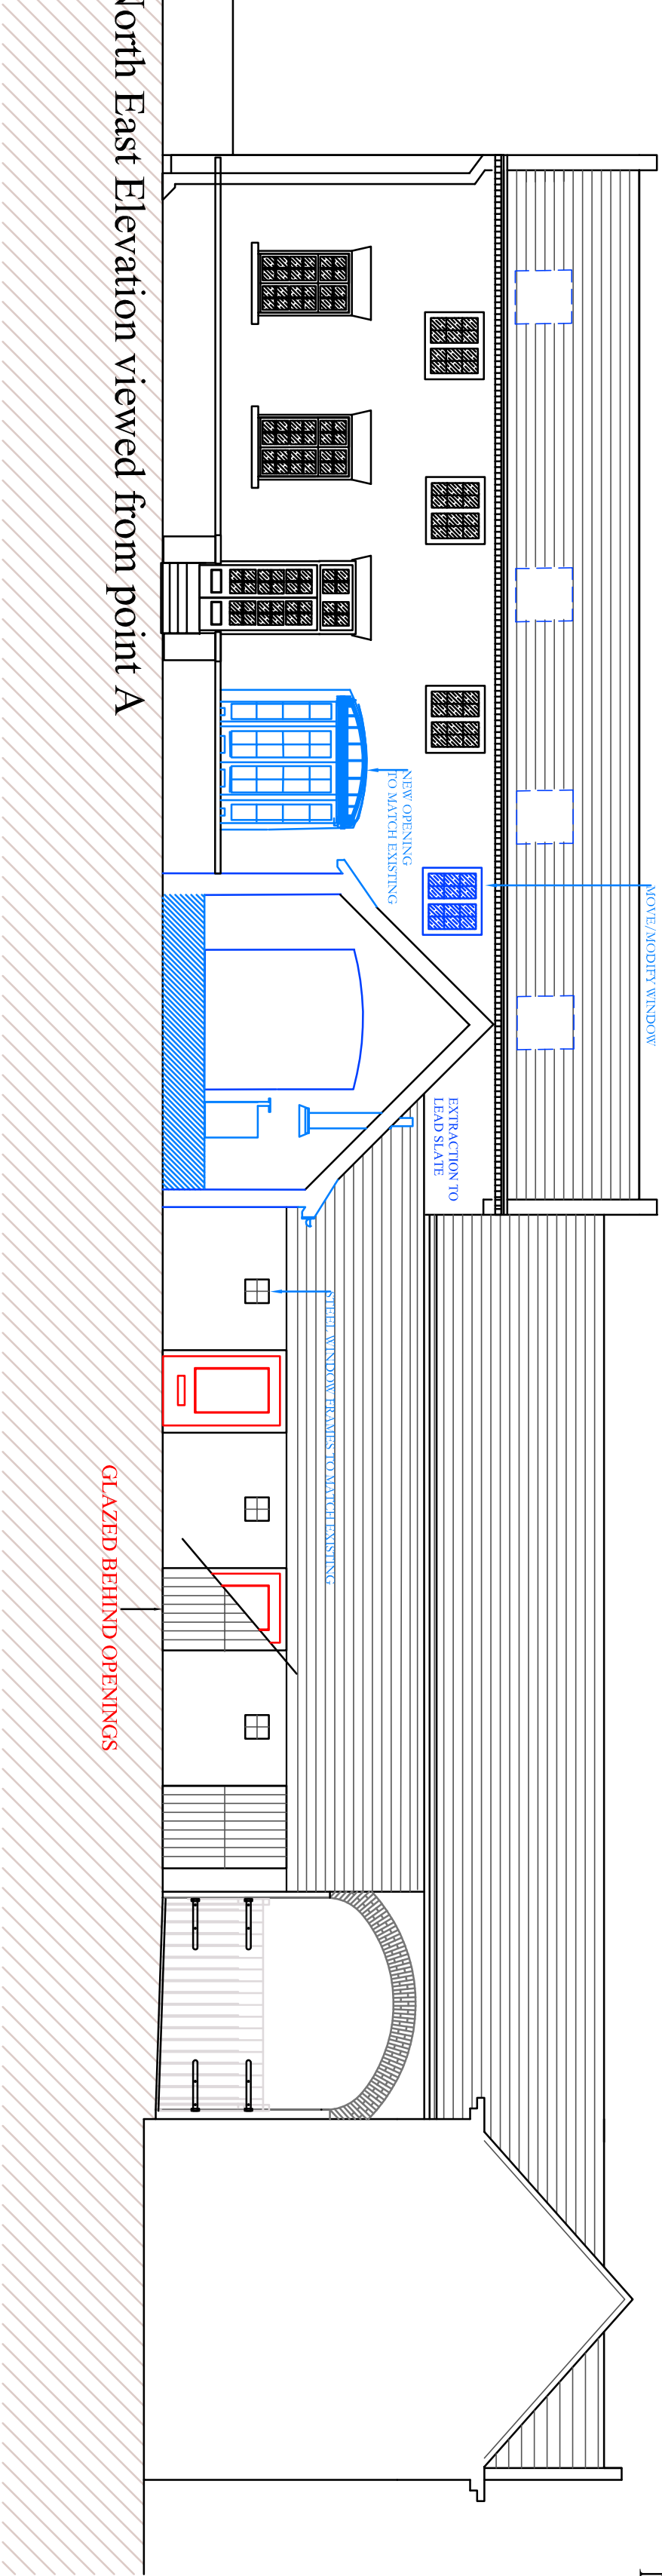


North East Elevation viewed from point A

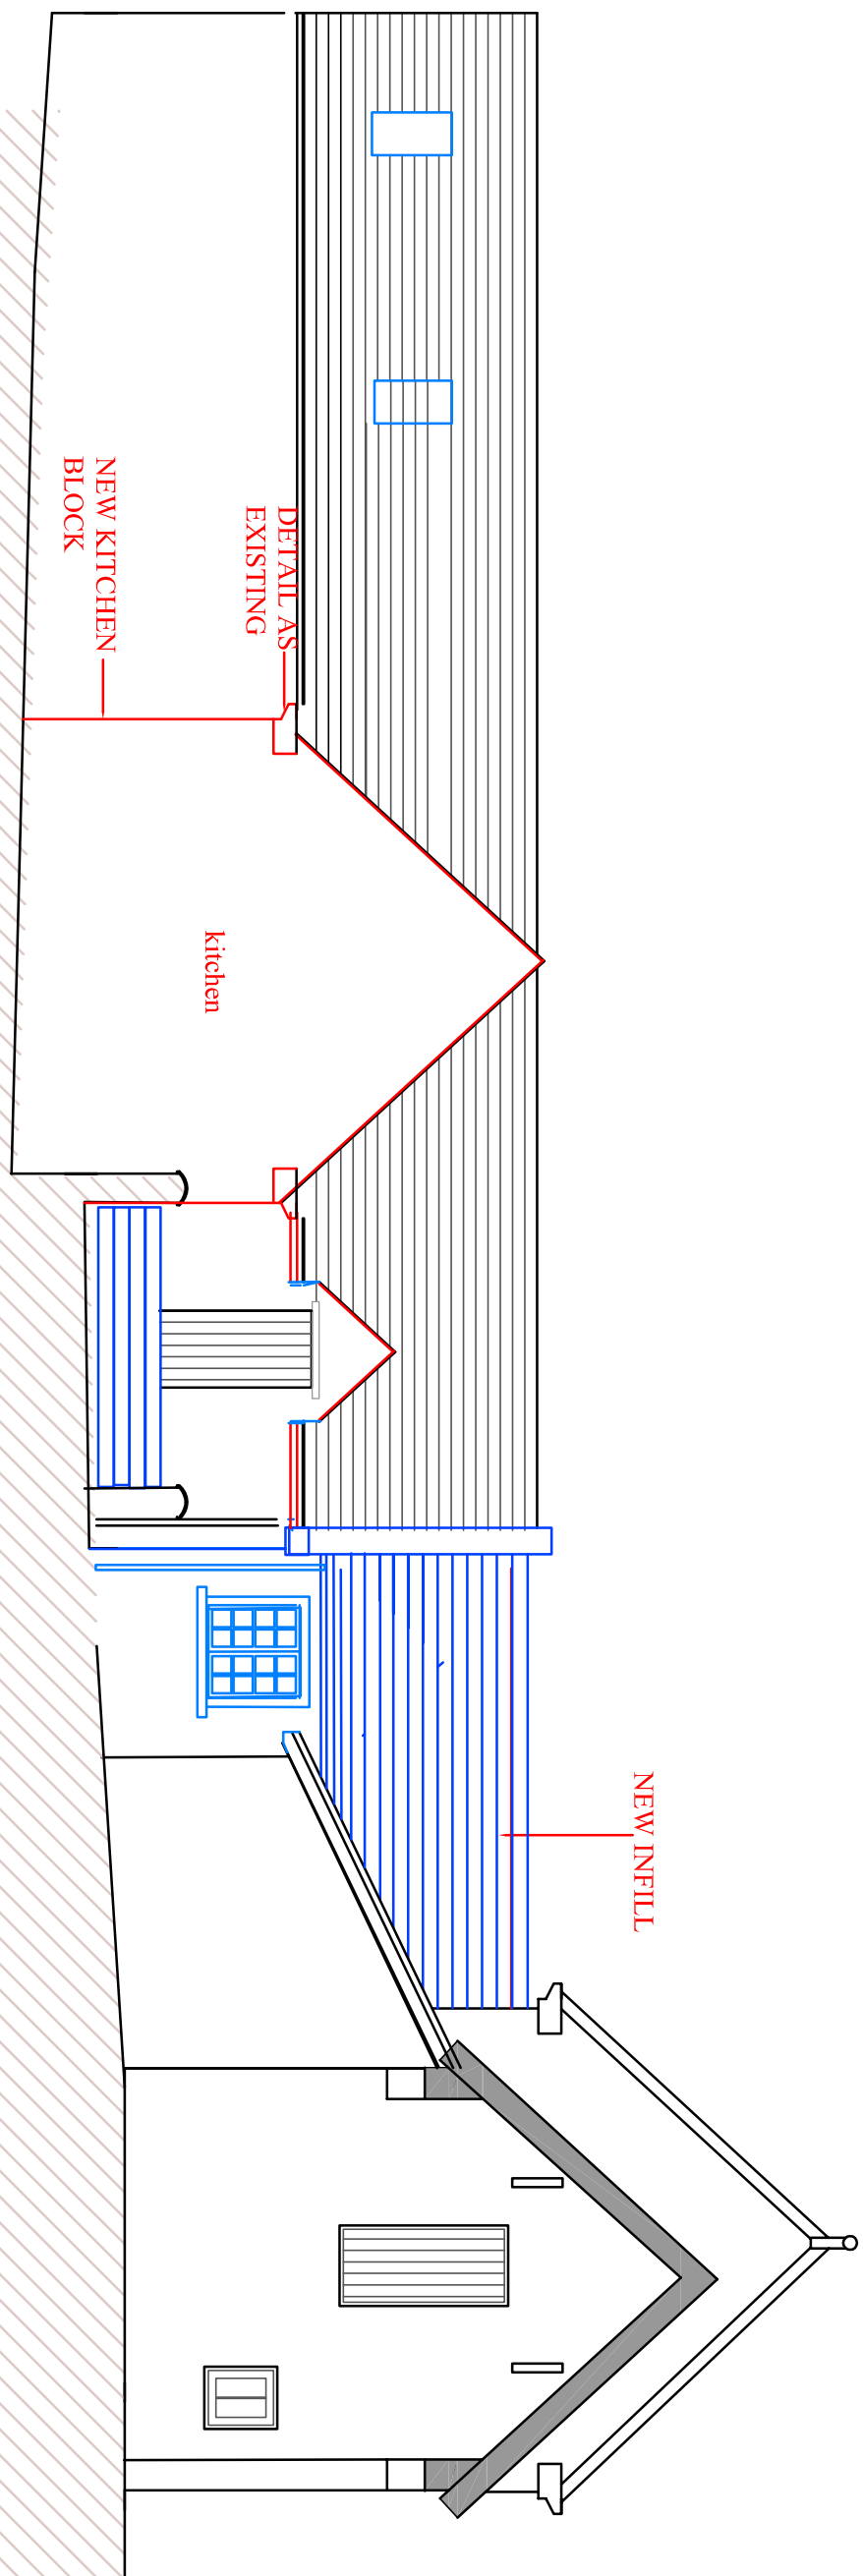


North West Elevation

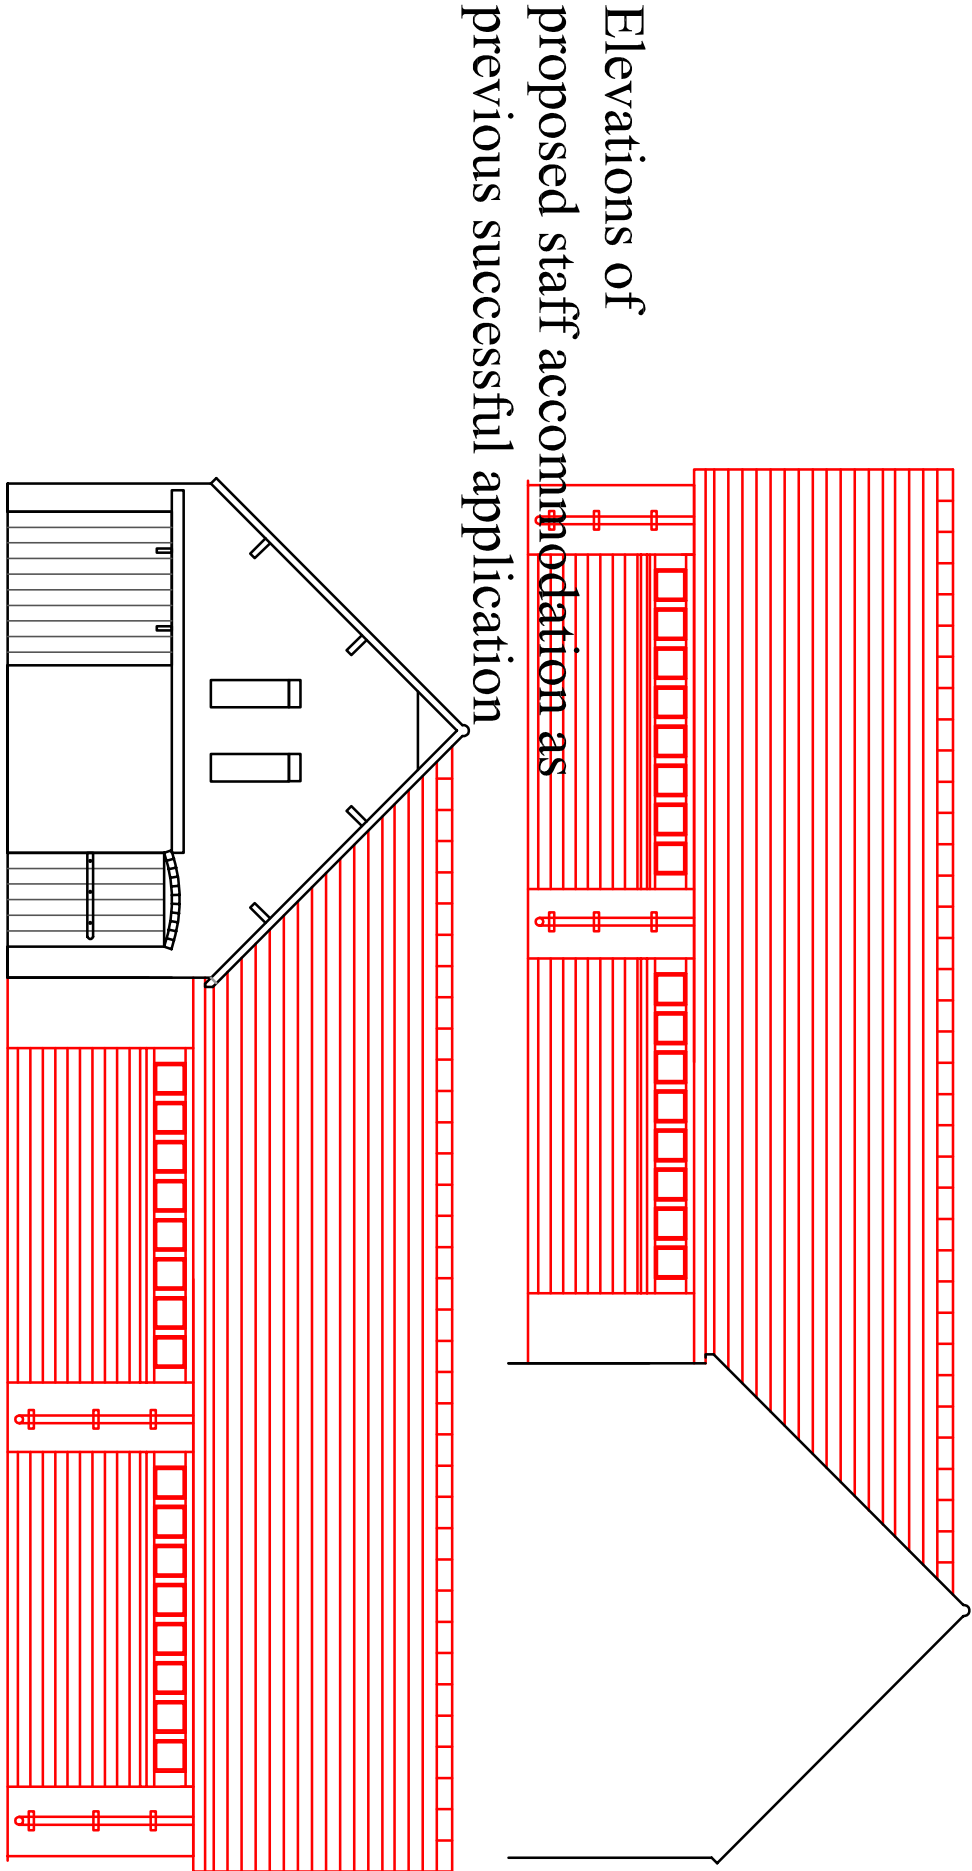



KENNELS TO REMAIN AS EXISTING

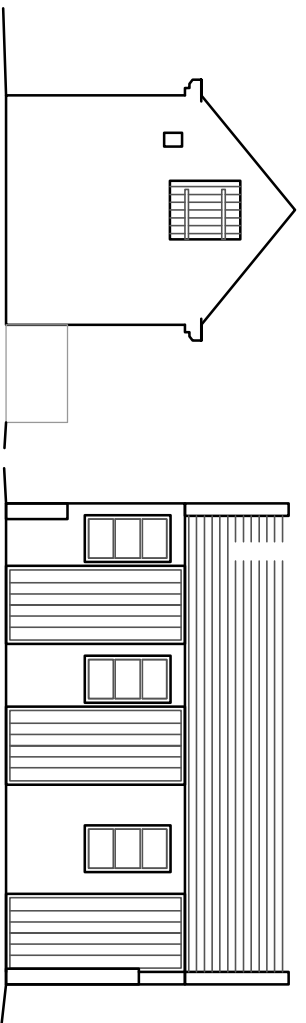

Kennels South West Elevation

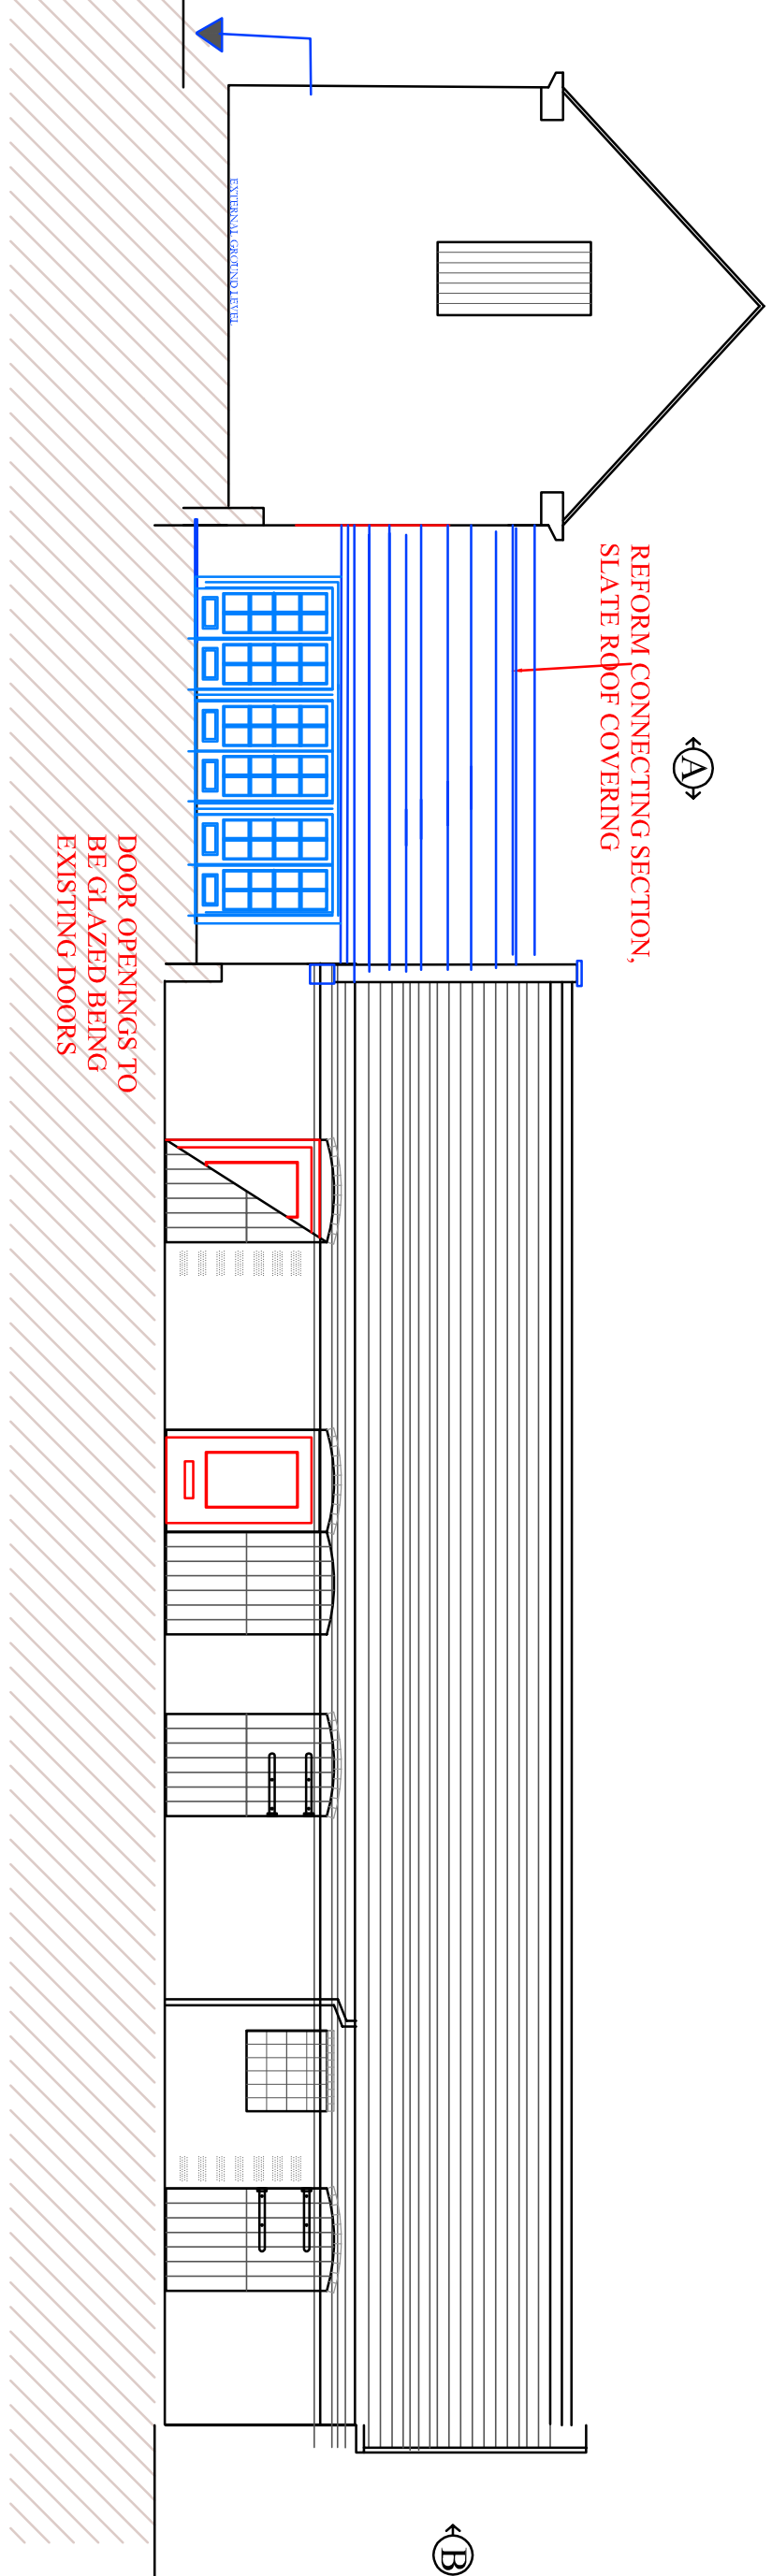

North East Elevation Stable Block

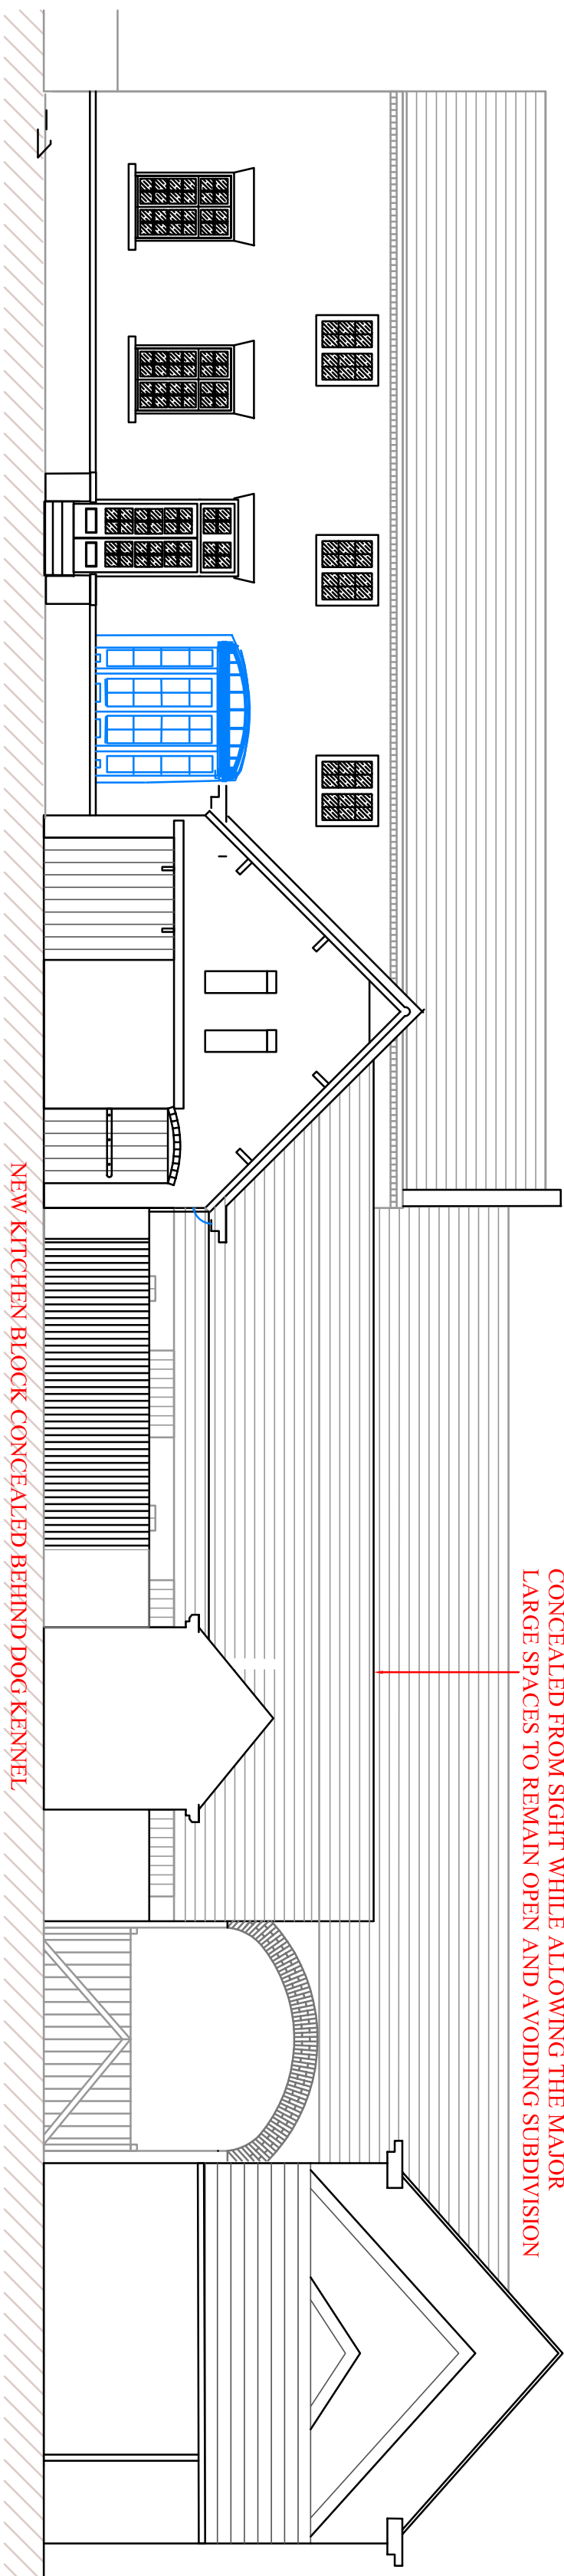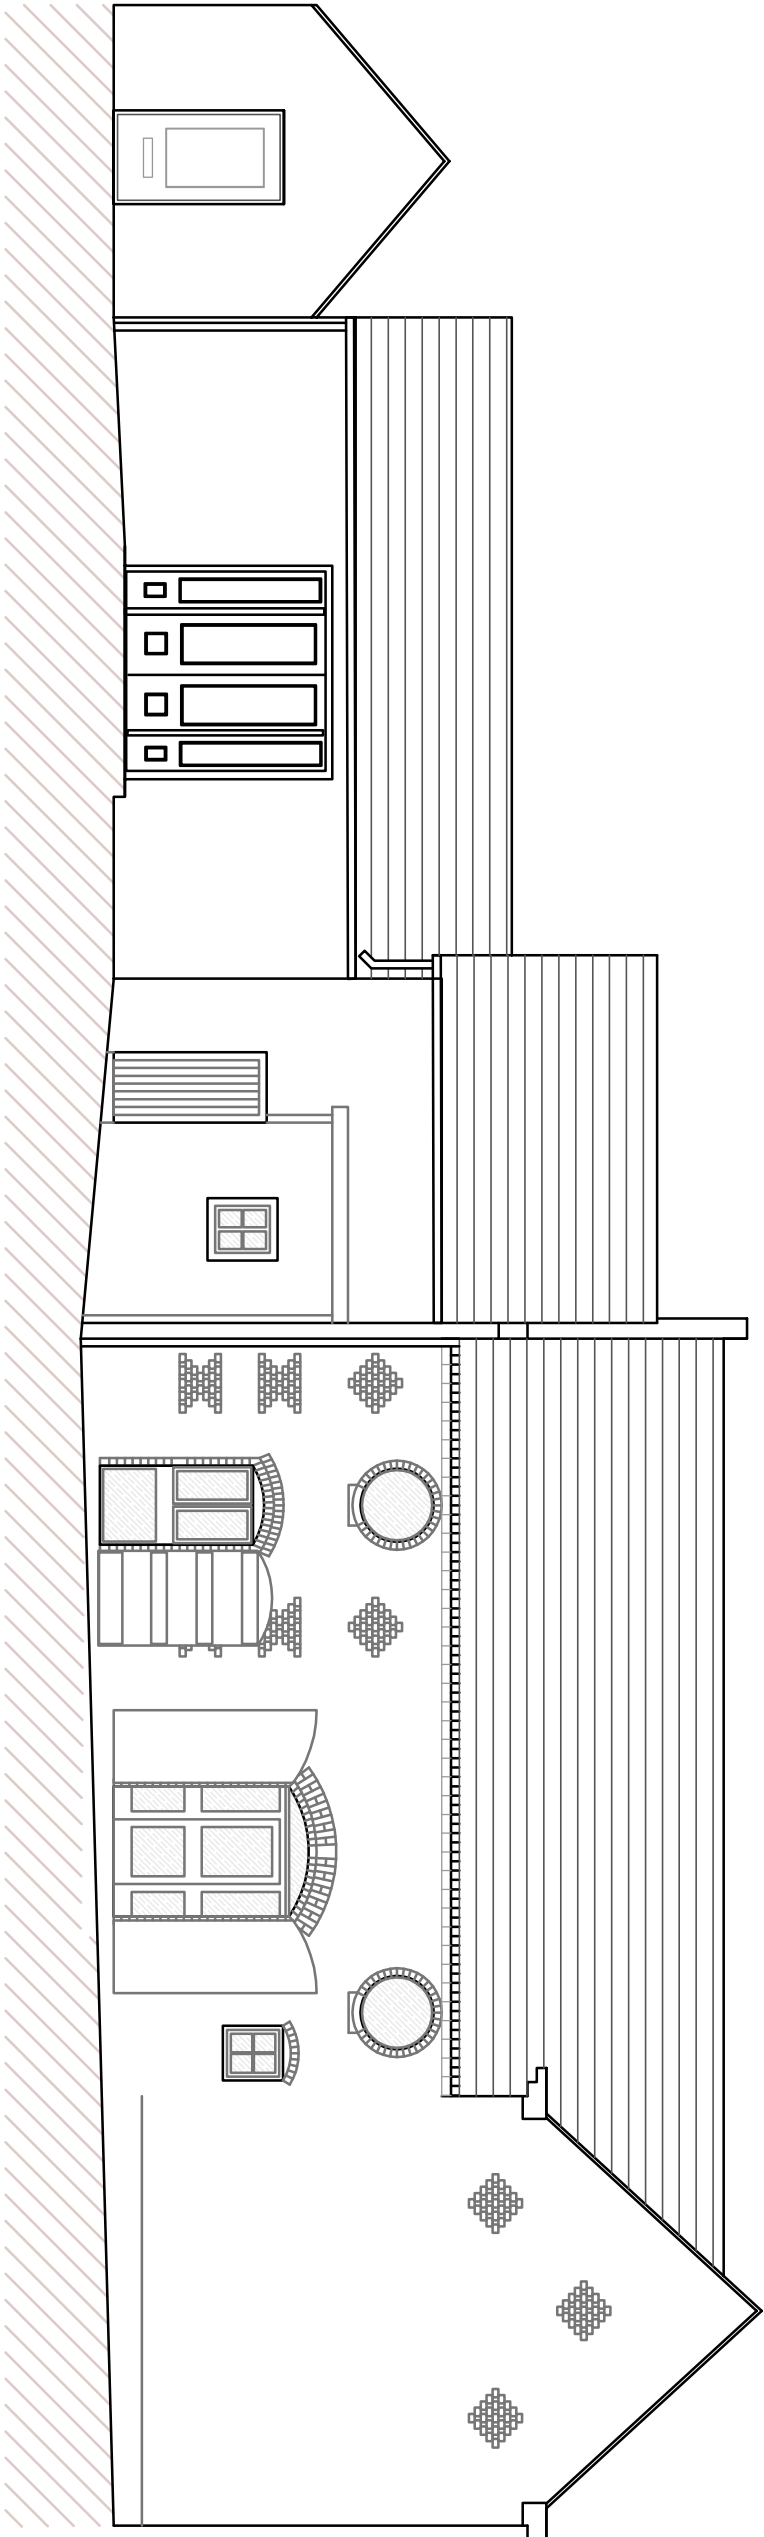

North East Elevation of Stable Block Viewed from point B.



NOTES:

- Survey prepared by Carter Jonas. Do not scale. All critical dimensions to be verified on site.
- Windows: All timber painted. Roof: Slate/Pan tiles to match existing.
- Walls: All brick to match existing with lime mortar and courses to match. All alterations to be material as existing. Existing elevations are faithfully maintained. All new external joinery to be painted timber to match existing.
- All new glazing to door openings to be set back behind timber doors.

Client: Philip Gossai
Title: Iscoyd Park Coach House and Stables
Proposed Plans and Elevation
Dwg. No: P 116
Date: 01/09/08
Scale: Elevations 1:100/GAI
Revision:
Revision: F 08/08/2017 Conservatory alterations, window to FF level removed, access to fire door added
Revision: A 14/02/09 Windows clarified on elevations; Labeling reconfigured

PROPOSED

- CONSTRUCTION
- Walls: red brick
- Roof: slate covered timber structure
- External window and door joinery: painted timber
- Single glazed

 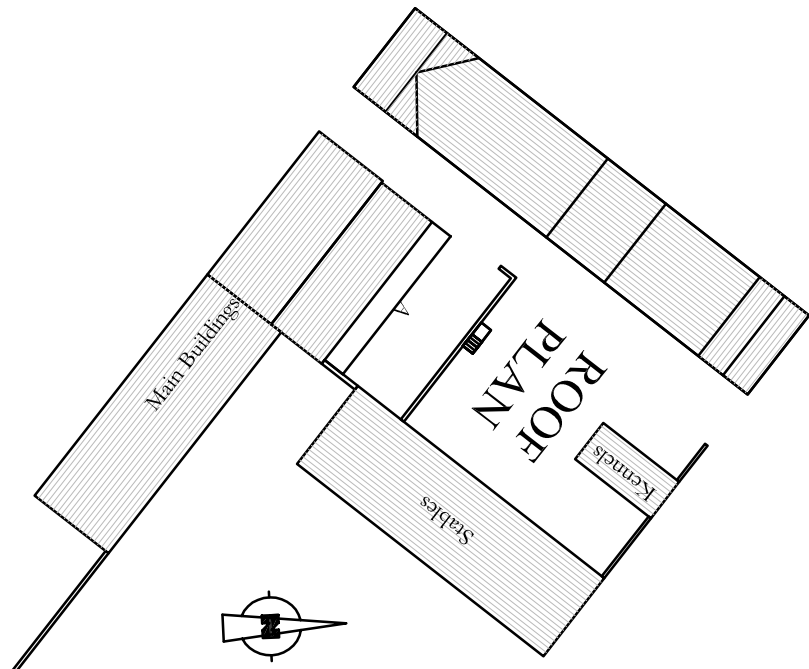

Client: Philip Gossai	
Title: Iscoyd Park Coach House and Stables	
Proposed Plans and Elevation	
Dwg. No: P 116	Revision: G
Date: 01/09/08	Scale: Elevations 1:100/GAI
PROPOSED COACH HOUSE AND STABLE ELEVATIONS	

THIS DRAWING IS COPYRIGHT. NO PORTION MAY BE REPRODUCED WITHOUT CONSENT. NO DIMENSIONS TO BE SCALED OFF THIS DRAWING. ALL DIMENSIONS TO BE CHECKED ON SITE.

CLARE CRAVEN ARCHITECTURE LLP
PLAS NEWYDD, TREFNANT, DENBIGH LL16 5UN
Tel: 01745 730 601 Fax: 01745 730 252
Email: clare@clarecraven.co.uk