



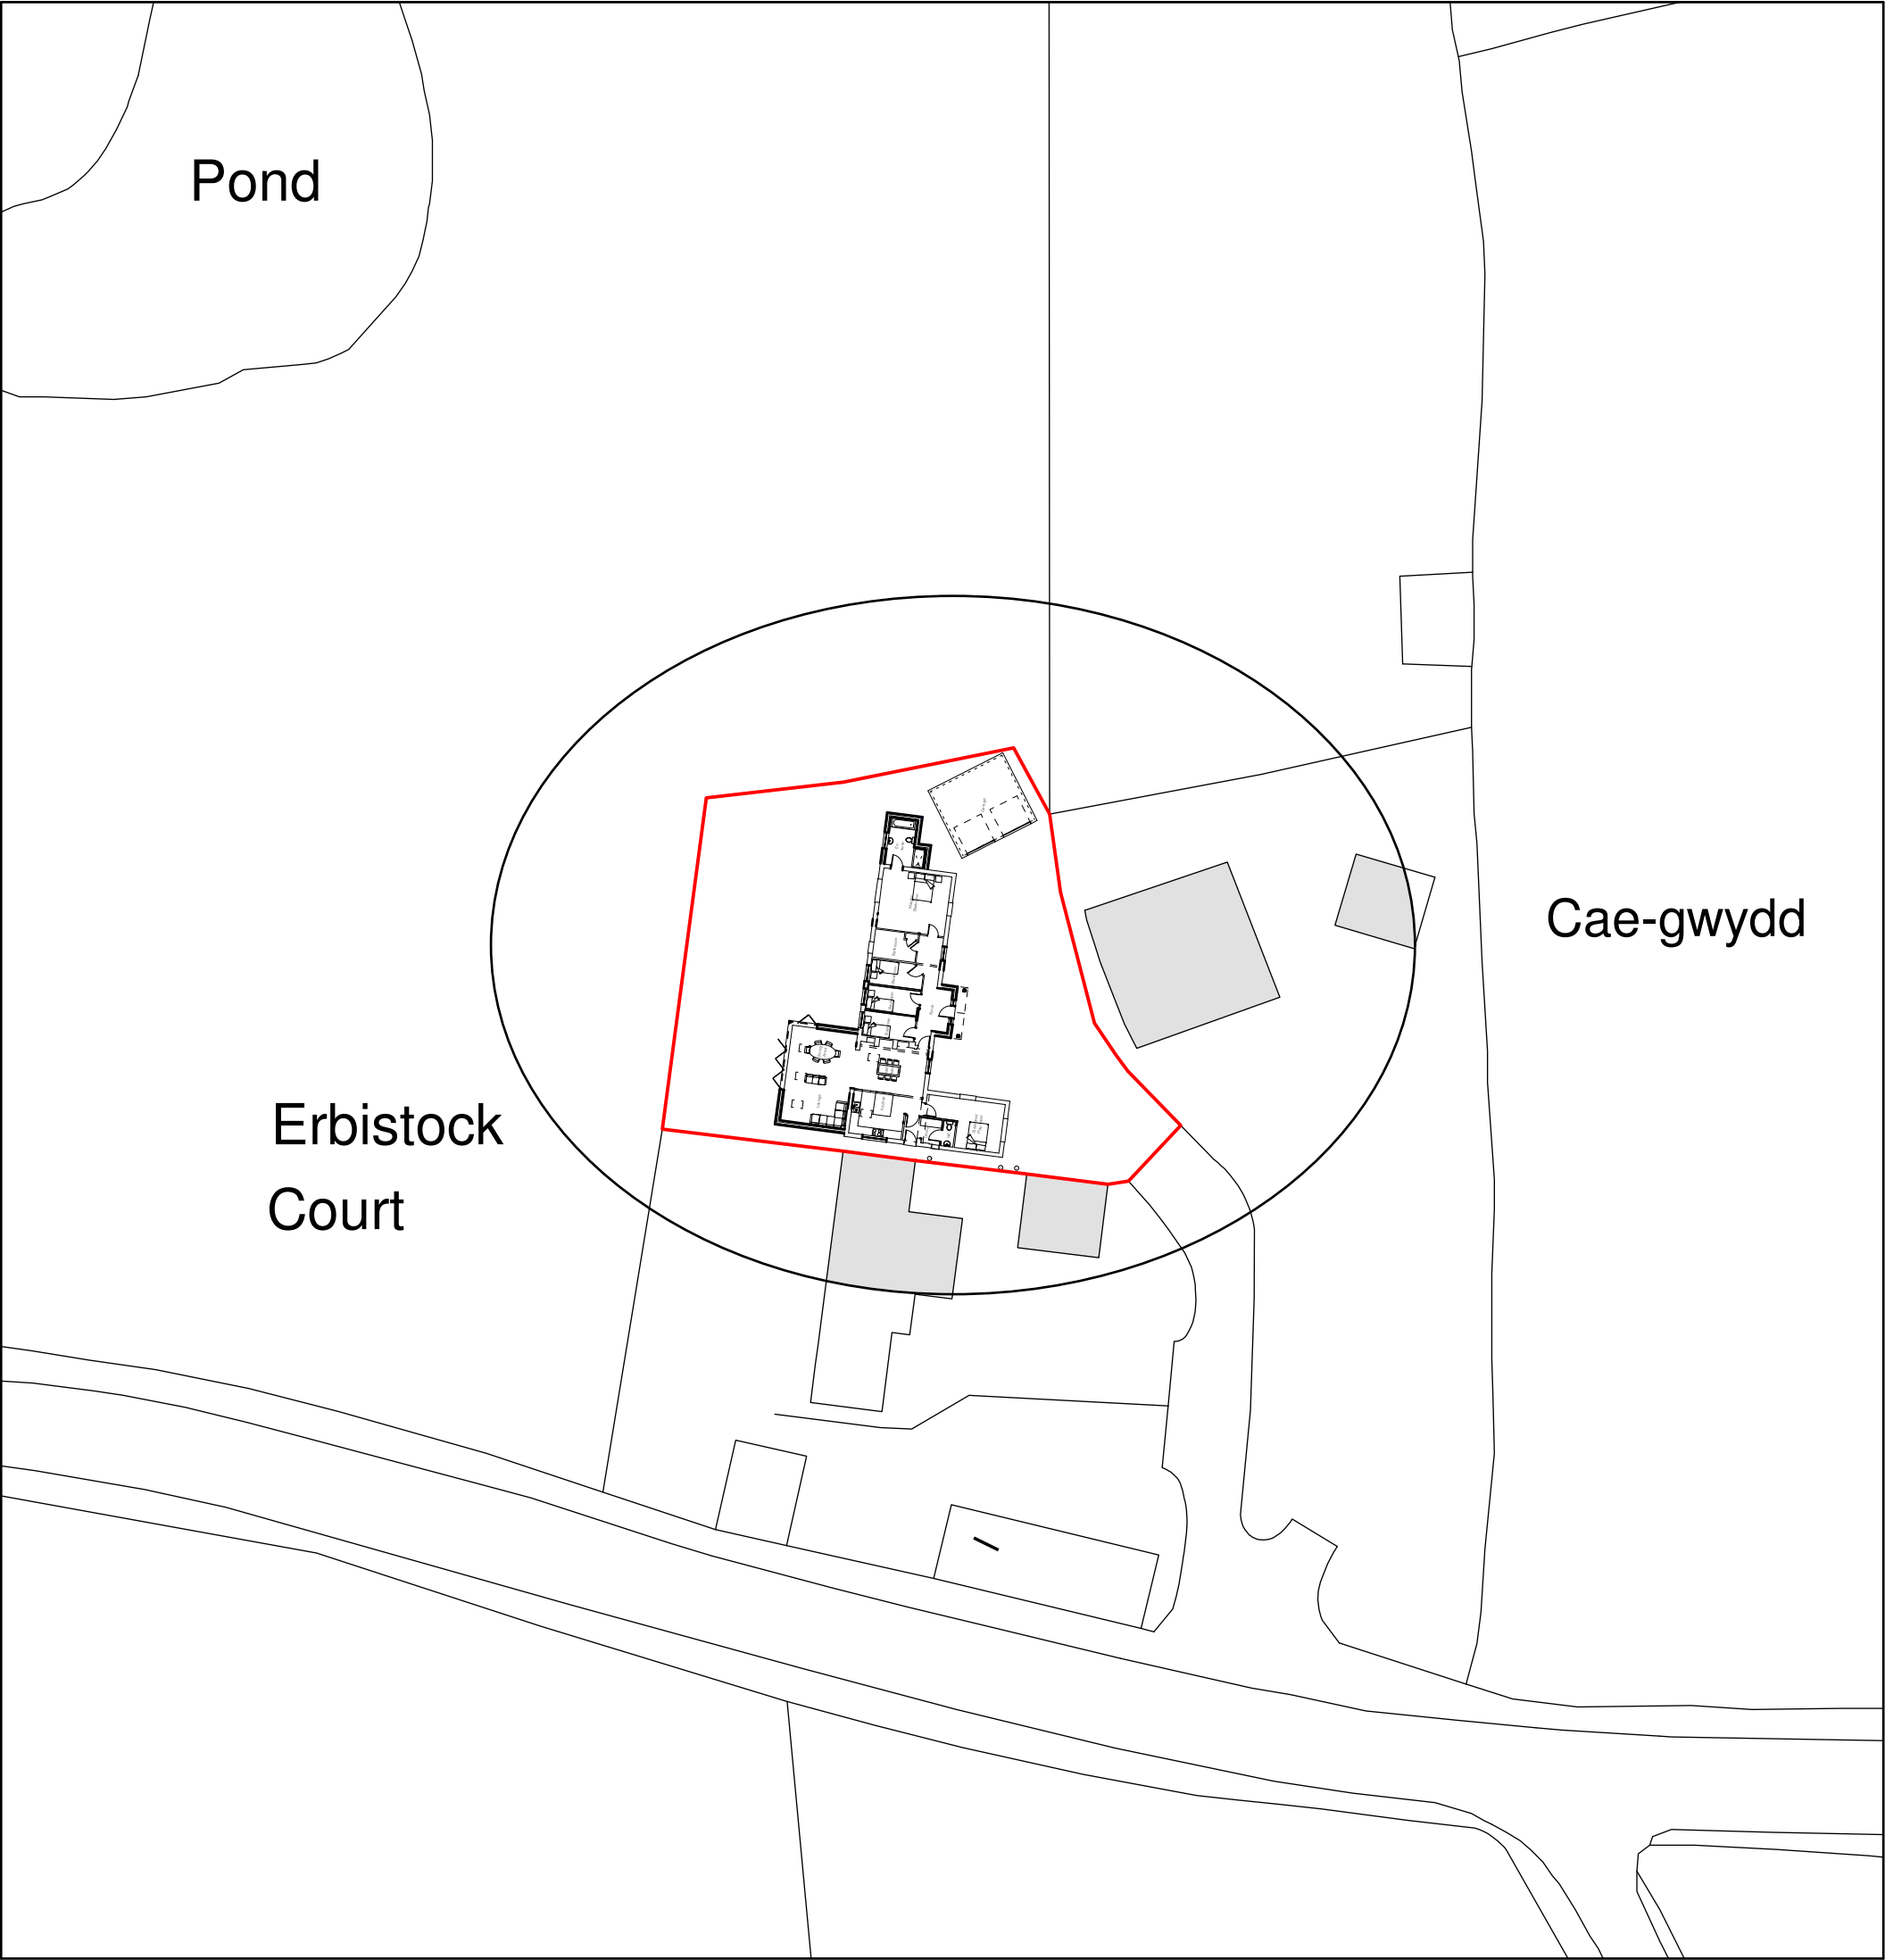

Site Plan 1:500

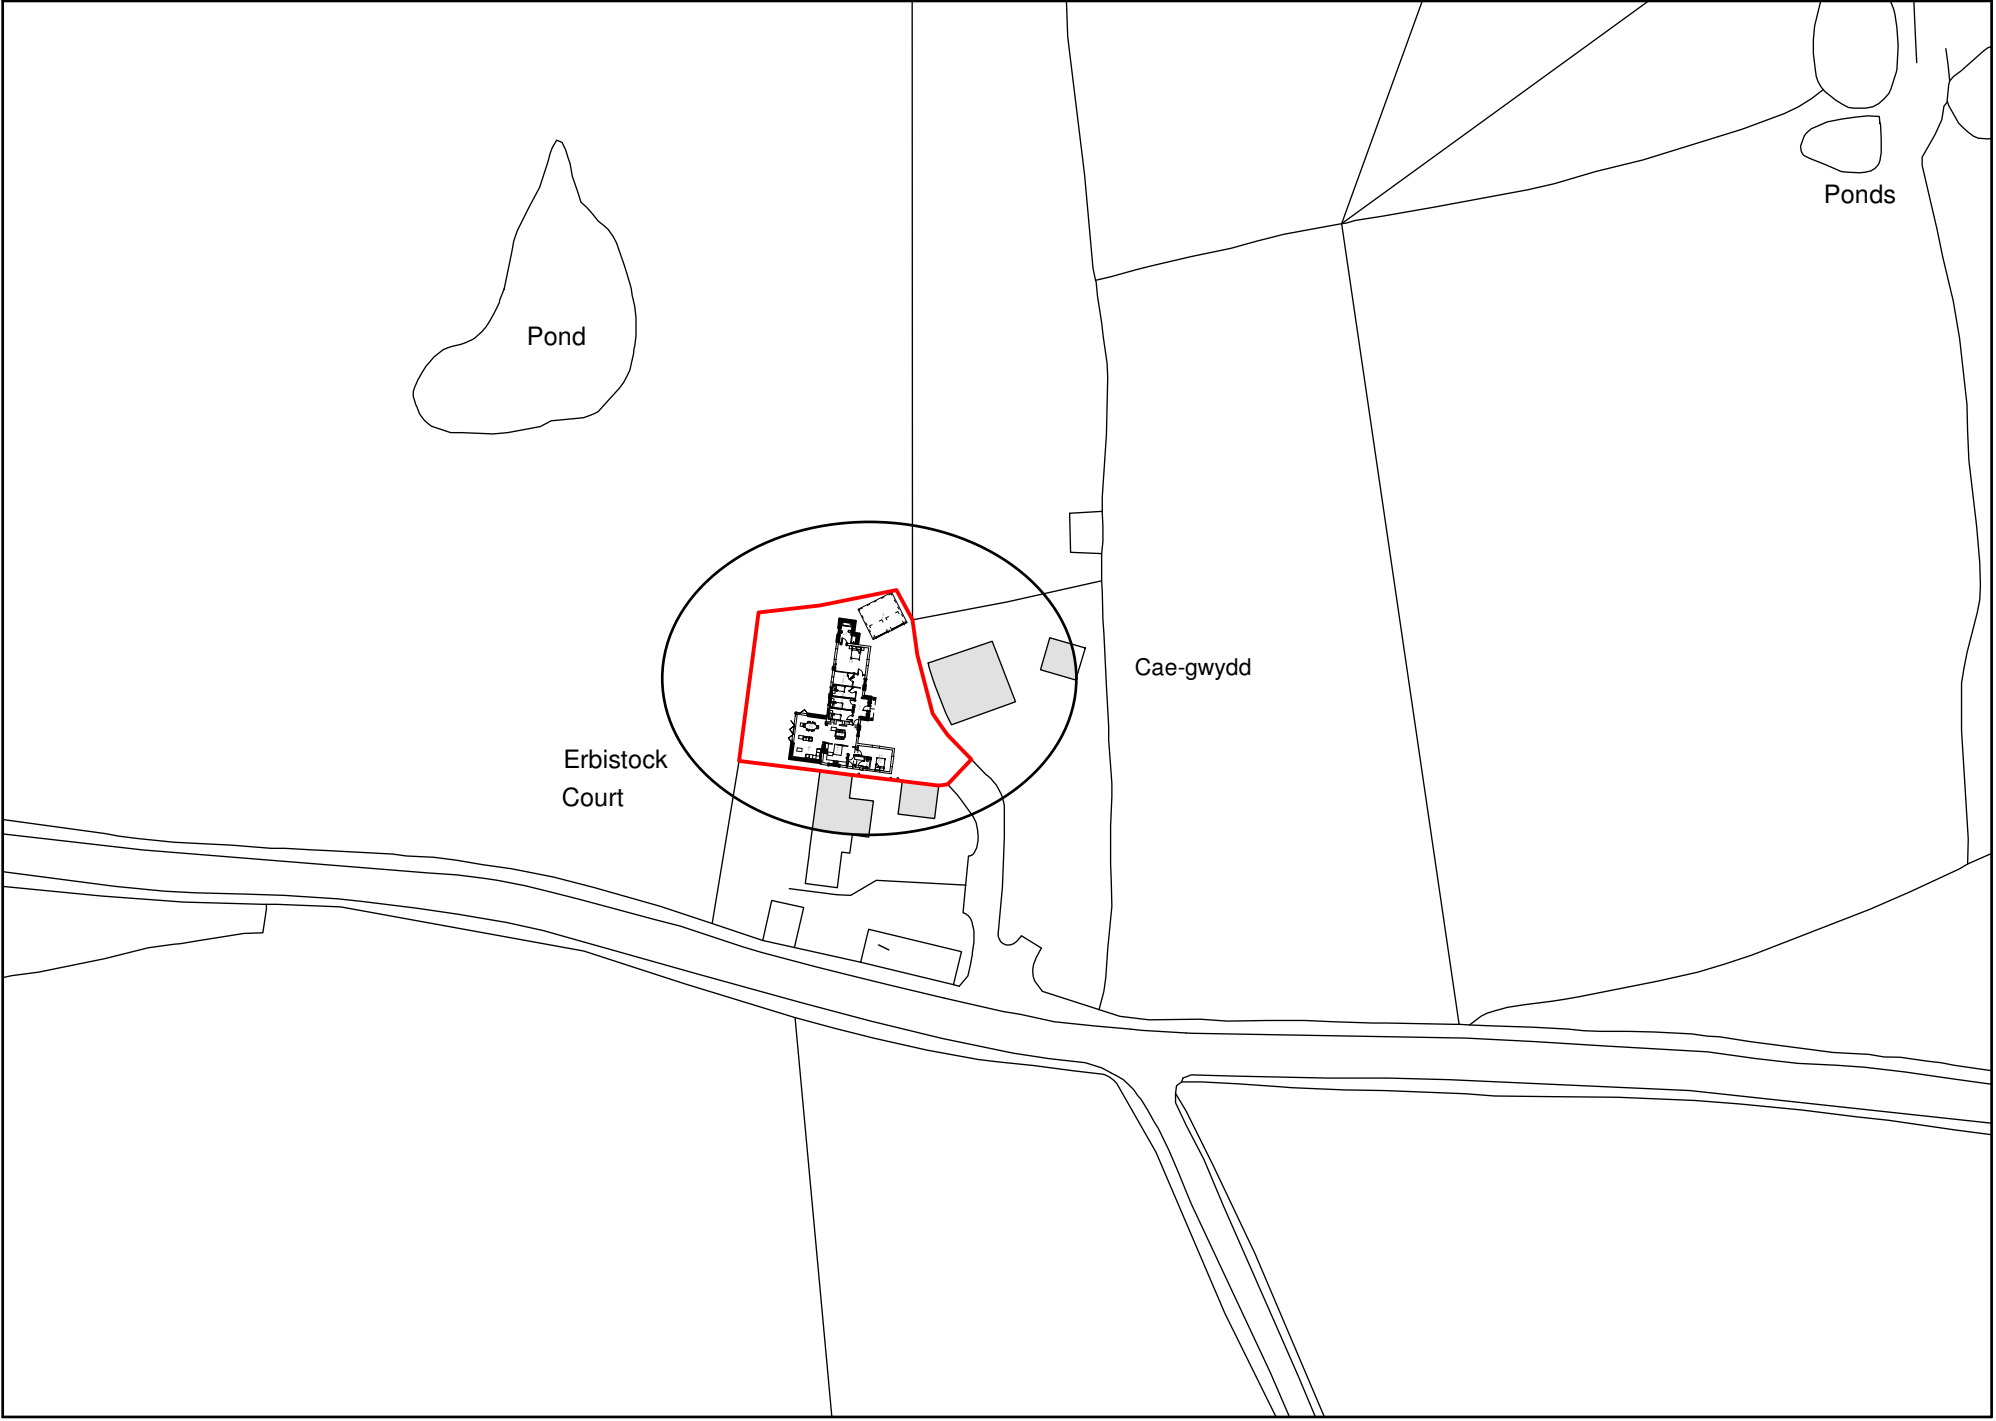


Location Plan 1:1250

Key

Surrounding Buildings

Proposed Site

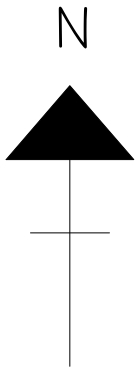

B	08/17	Design Amends	D J E
A	07/17	Design Amends	D J F
Rev	Date	Detail	Initial

Project: Proposed alterations at 3 Erbistock Court, Erbistock, Wrexham, LL13 0DG.	
Title: Site Plan & Location Plan	Scale: (A2) 1:500 & 1:1250

Drawn By: S M Eltham	Date: June 2017
Drawing No: H095/004	Sheet: 1 of 1

Office 3K4,
Redwither Business Tower,
Wrexham. LL13 9XT
Tel: 01978 356500
www.blueprintarchitectural.com
© copyright all rights reserved