


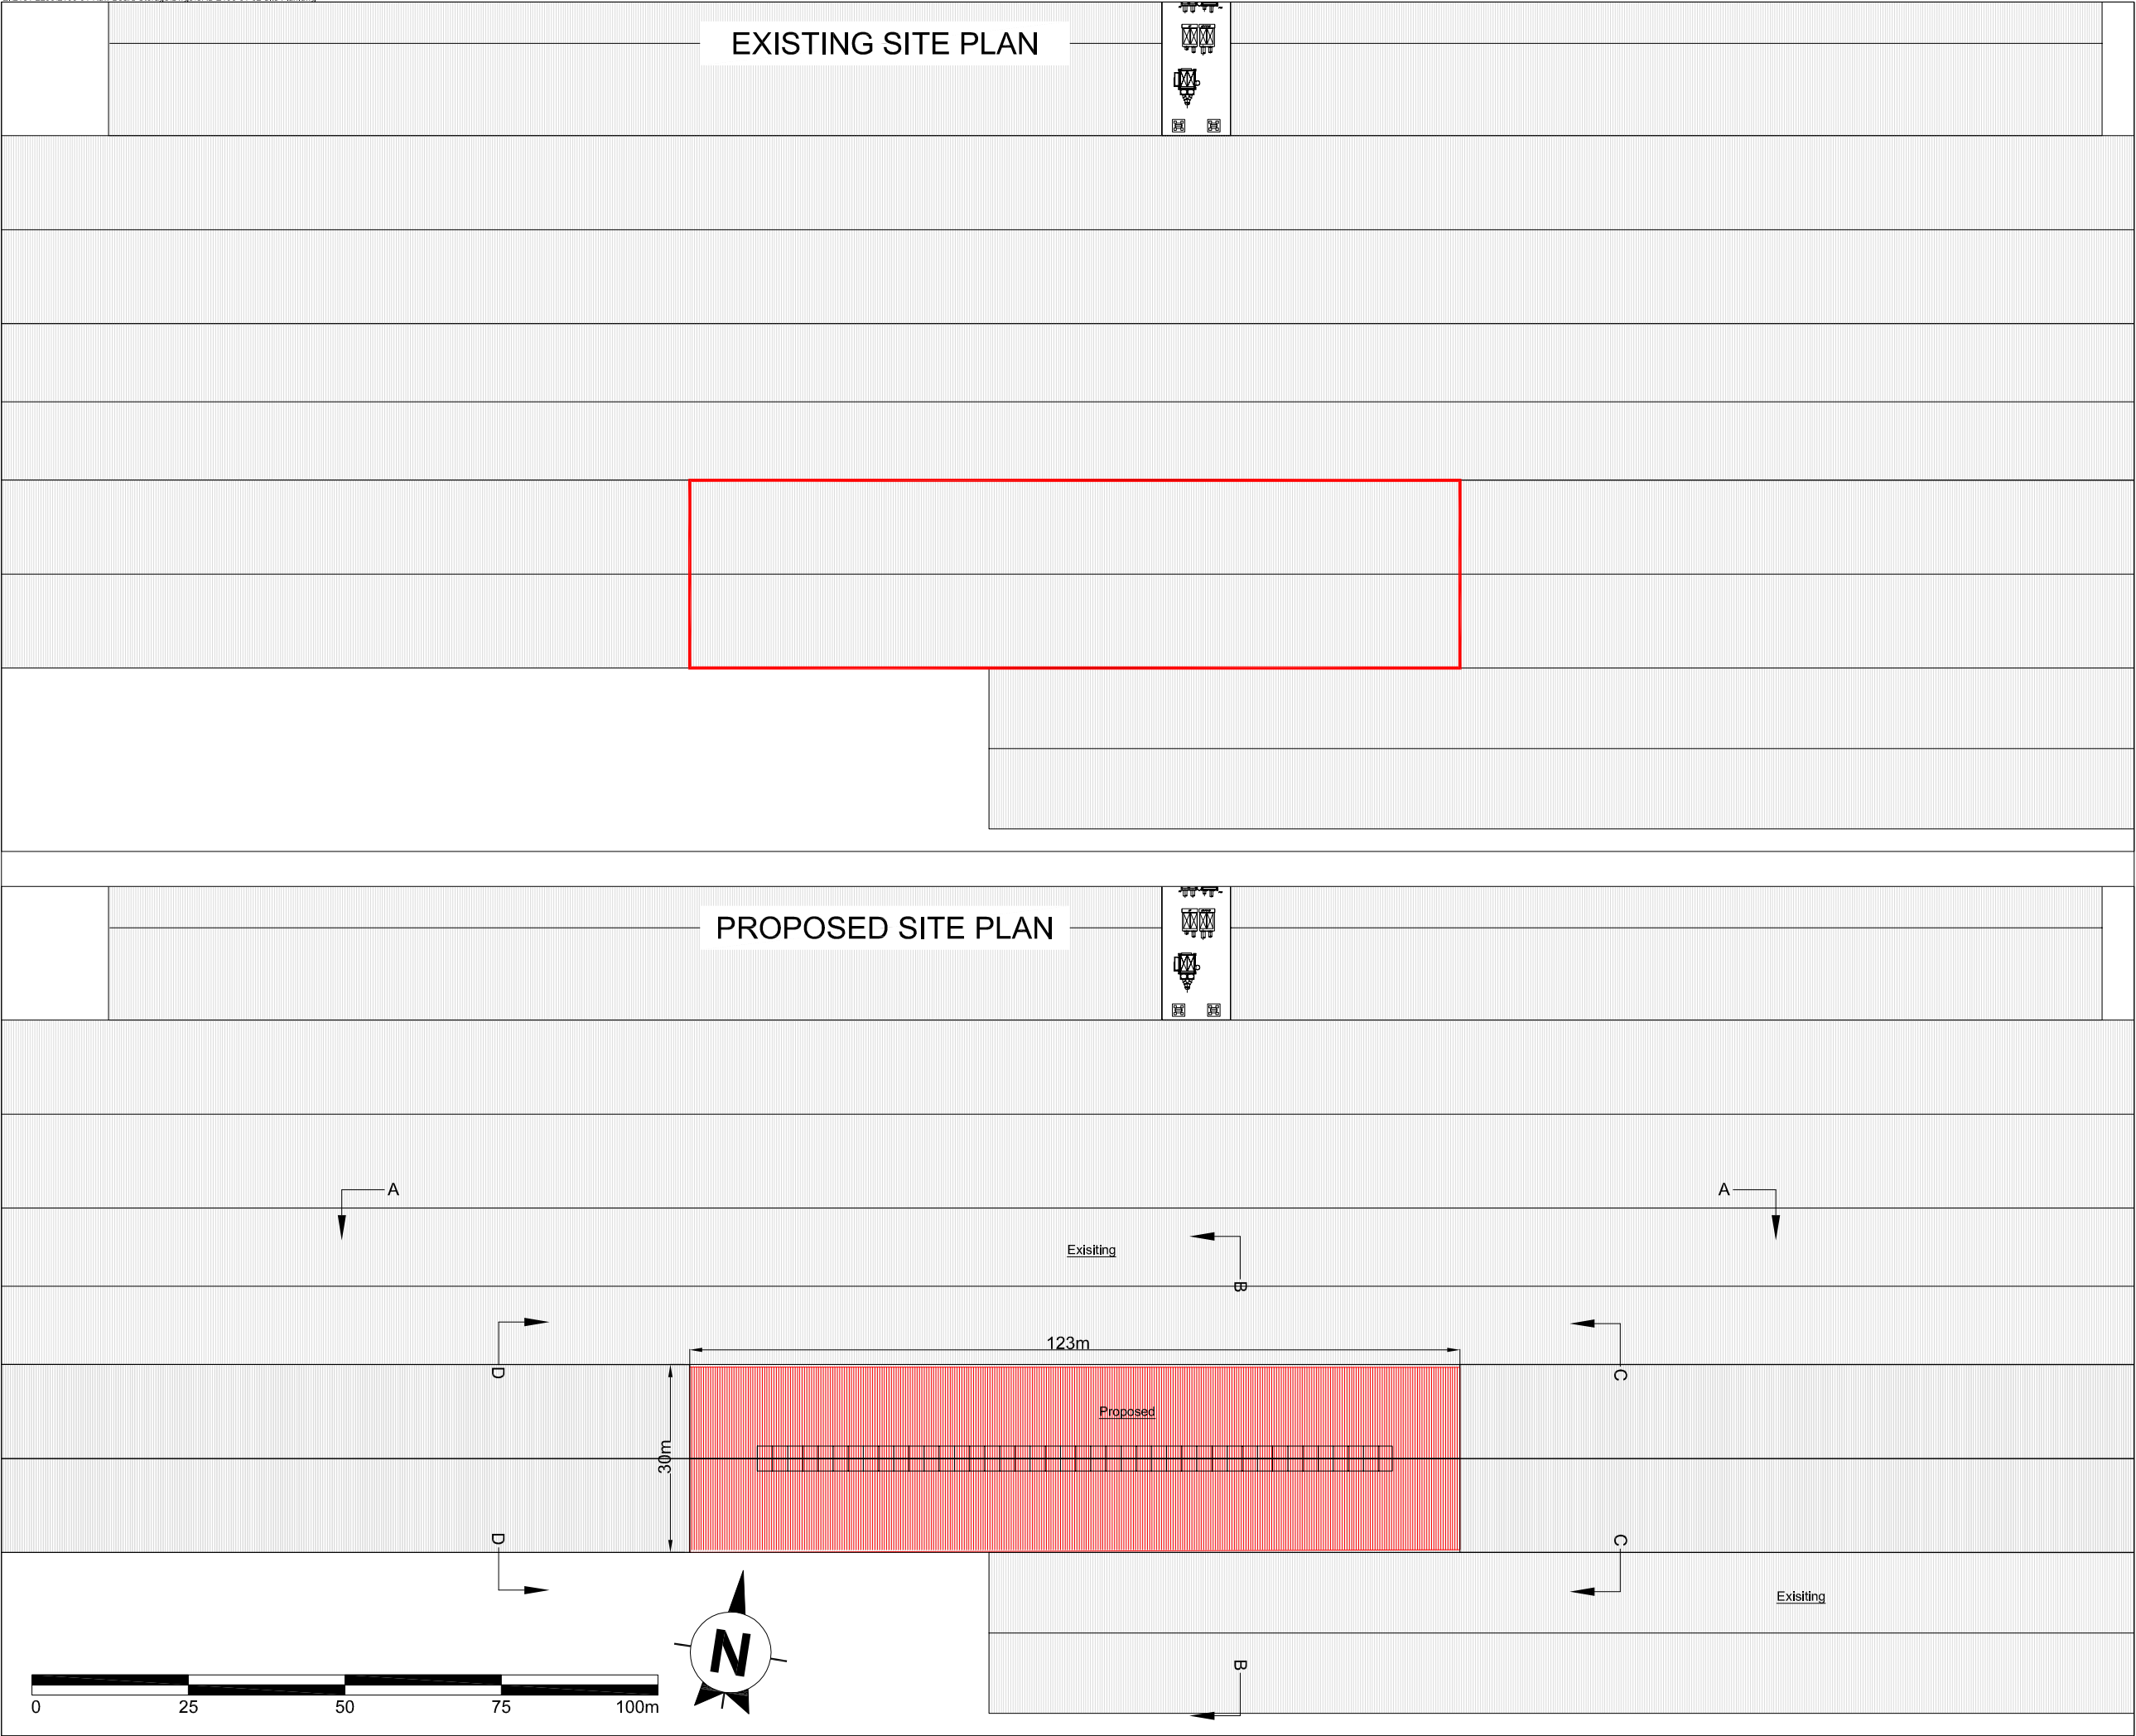

This drawing is the copyright of AXIS P.E.D Limited and may not be loaned, copied or reproduced in any way - or used for any offer, quote, tender or construction purposes without written consent of the company to do so

Follow any figured dimensions - do not scale, IF IN DOUBT ASK.

Revision History		Date

 Application Boundary

 Proposed Building

NOTE:

Buildings and Roof to be clad in
Goose Wing Grey Sandwich
Panel BS10A05

Sky Light Windows

Cheshire Office Well House Farm Bretton Cheshire CH4 8DH	South Manchester Office Carnegie House 76 Water Lane Wilmslow SK9 5BS	axis
0844 8700 007 - www.axisped.co.uk		

client: KRONOSPAN		
project: RAW BOARD STORAGE		
drawing title: SITE PLAN		
date: May 2017	drawn by: SM	checked: AR
drawing number: 2196-01-02	status: For Planning	
scale(s): 1:1000@A3	rev: -	

planning environment design