
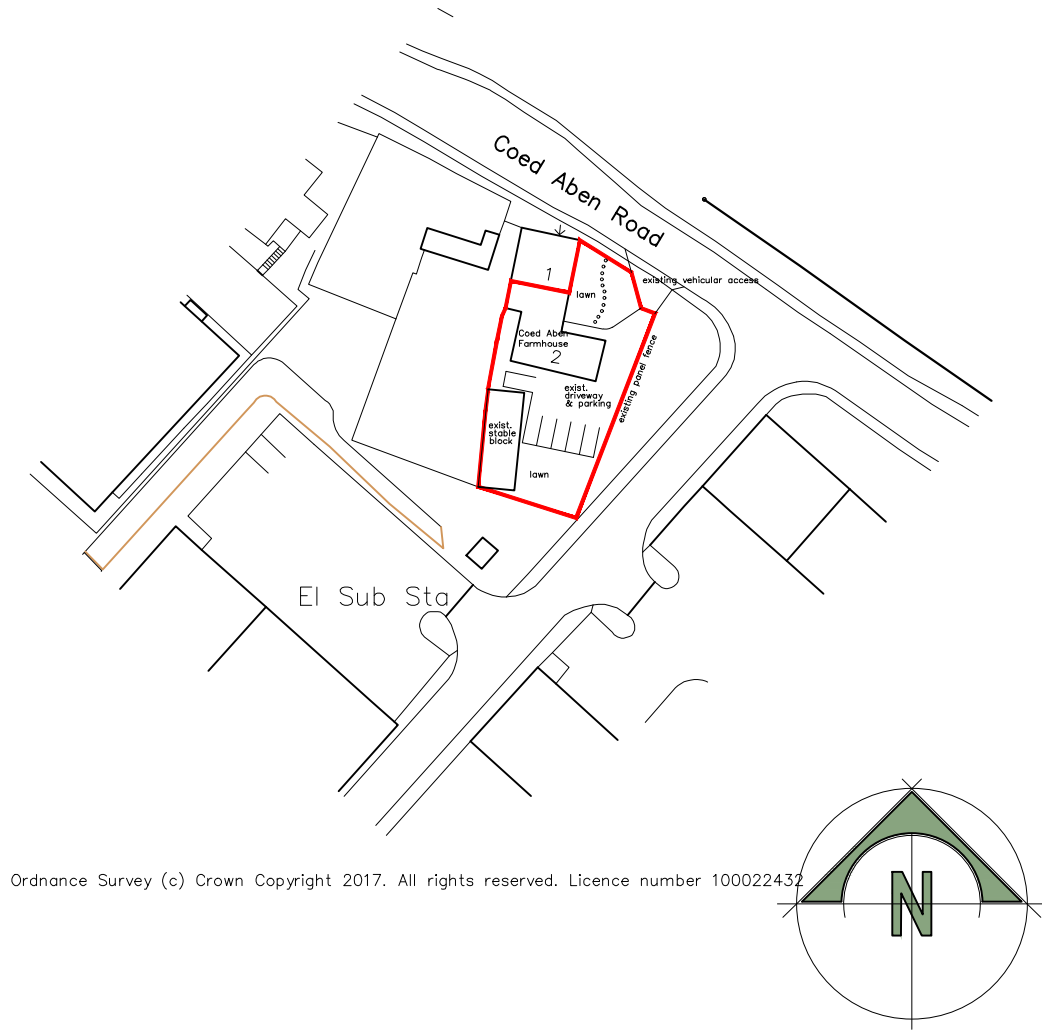


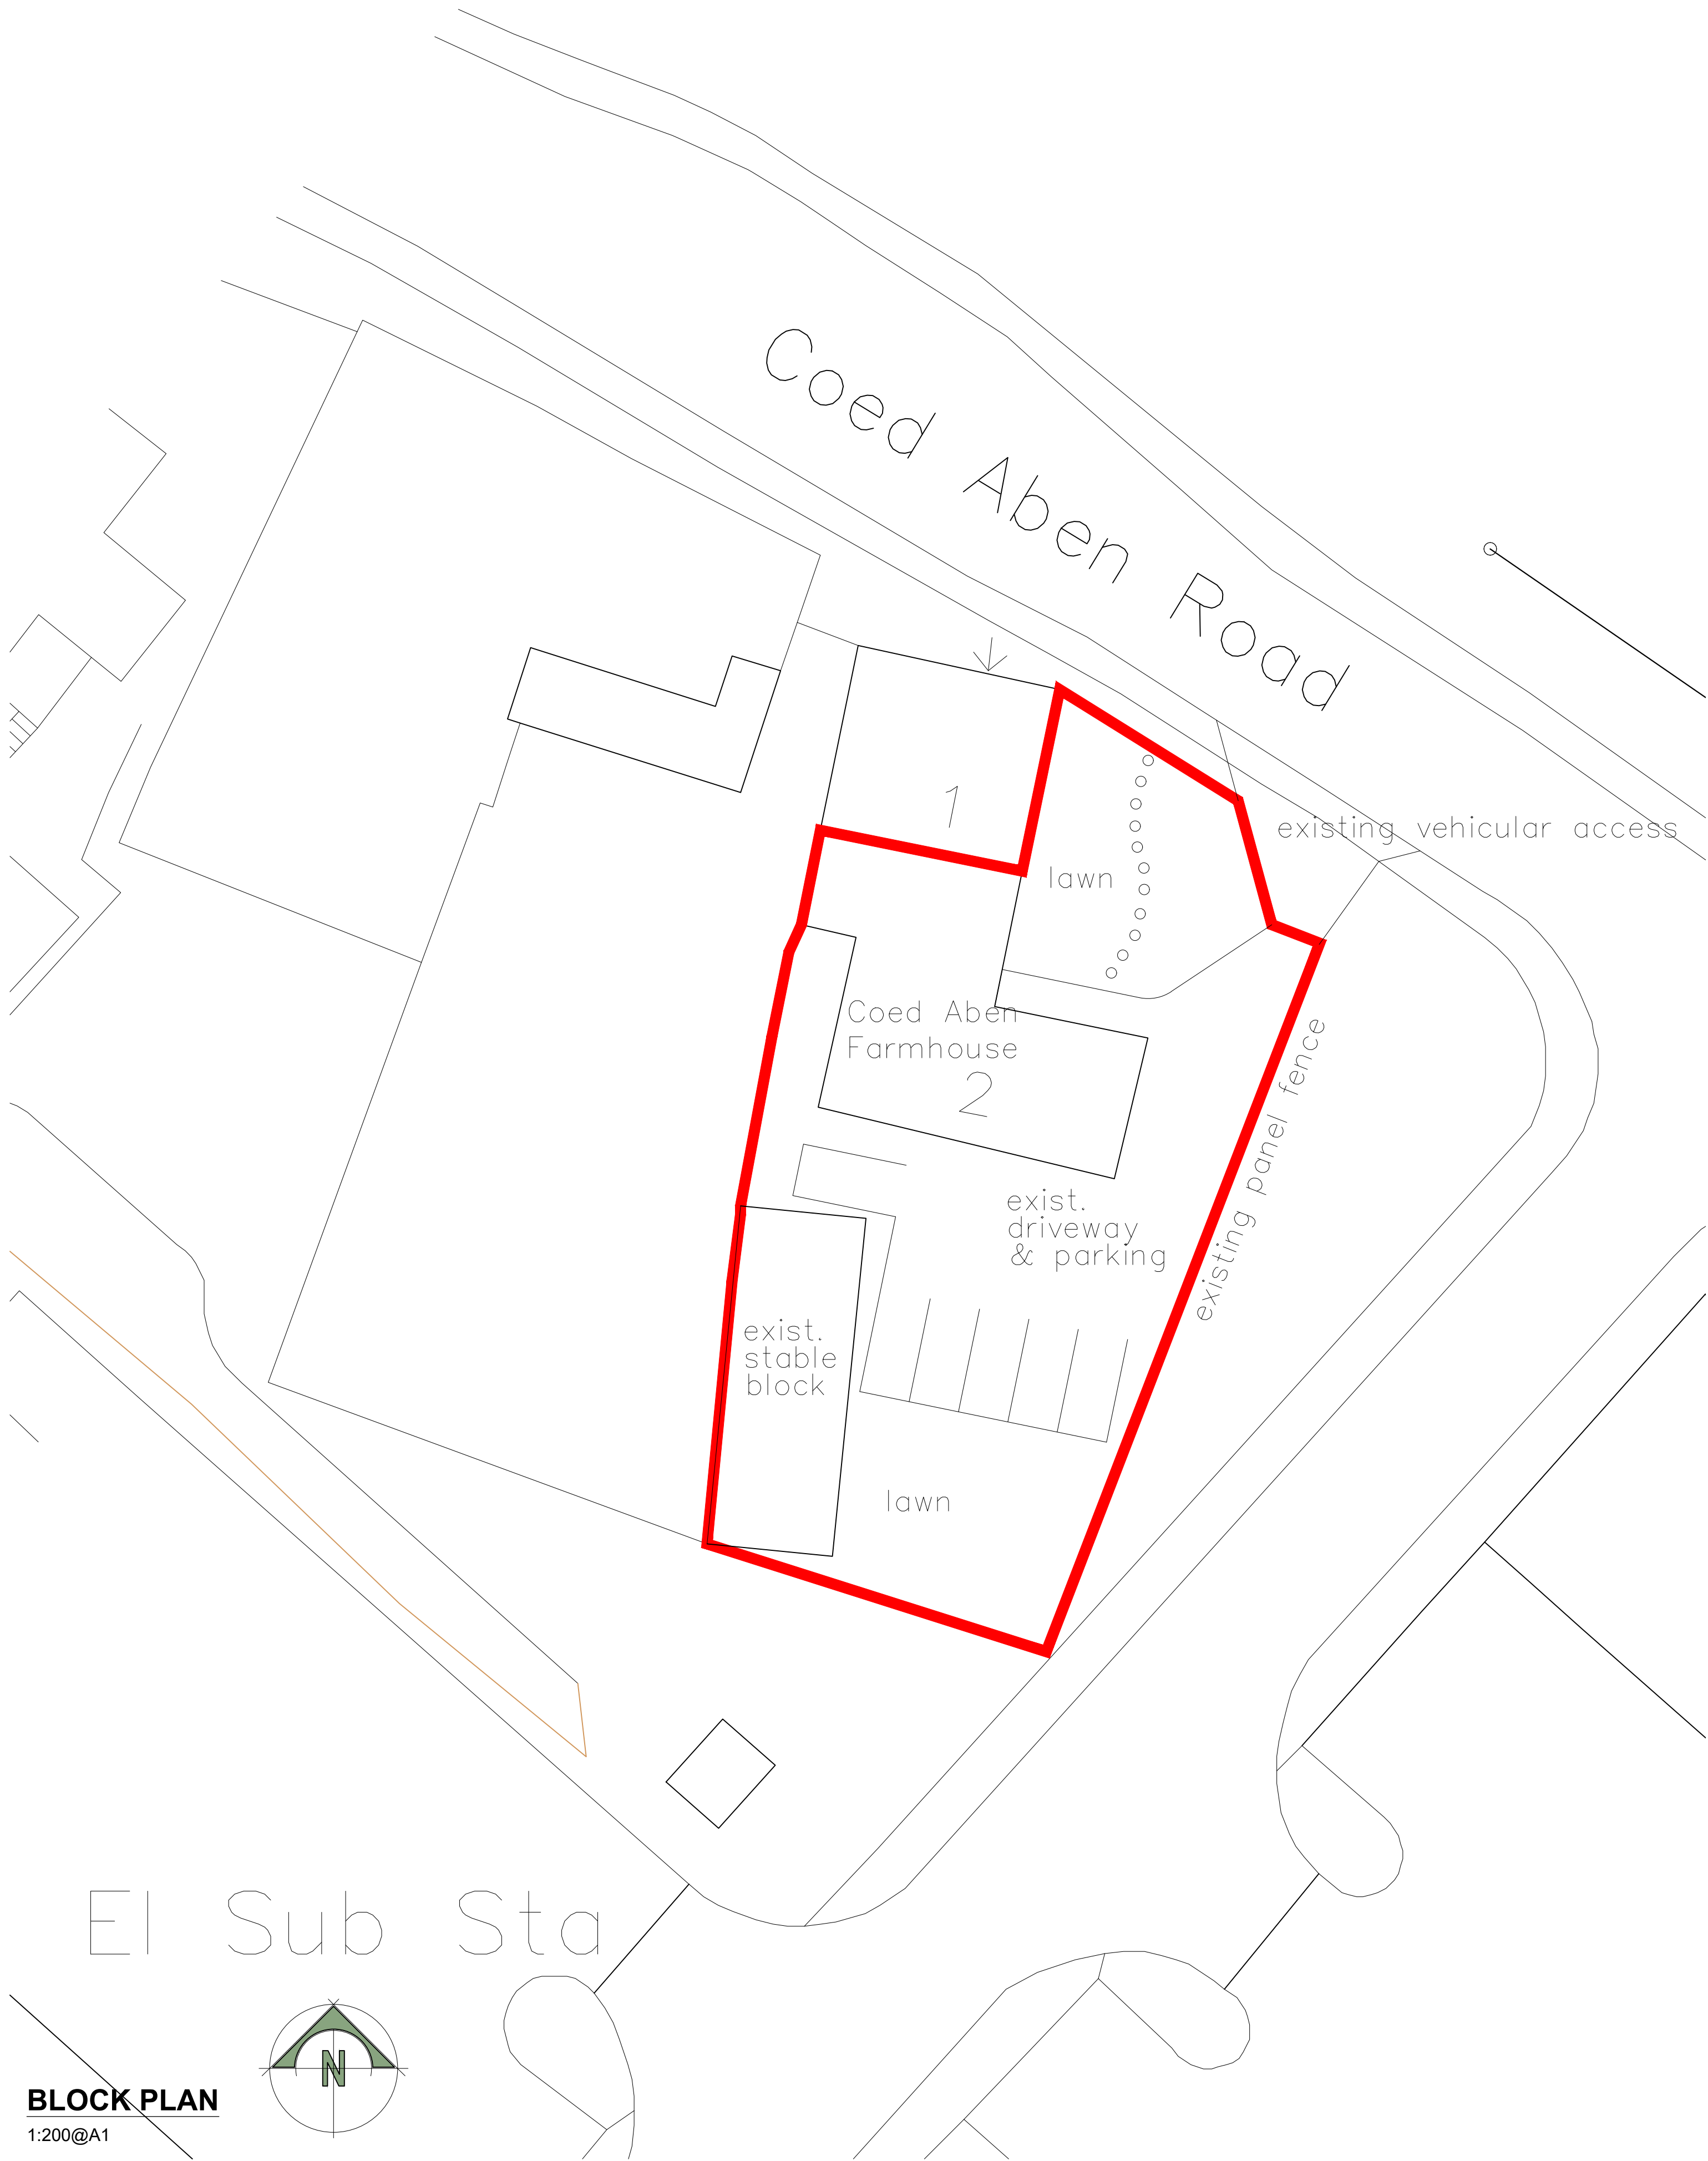

SITE PLANS AS PROPOSED

NOT APPROVED FOR CONSTRUCTION

A	site plan updated	21.06.2017	gp
rev:	description:	date:	author:

PLANNING

client:
BRYN MELYN CARE
project:
2 COED ABEN FARM HOUSE,
WREXHAM, LL13 9UH

drawing: SITE LOCATION PLAN, BLOCK PLAN	project no: 17021	date: 20/03/17 drawn: GP	scale: AS SHOWN on A1
---	----------------------	-----------------------------------	-----------------------------

drawing no:
P-01
revision:
A

Design and Planning Associates
Soleop House, 13 Soleop Road,
Oswestry, Shropshire
SY11 2NR
Tel: 01691 659595
3K-SKETCH/FEASIBILITY + PH/PLANNING
8K-BUILDING REGS + AS-BUILT
The copyright of this drawing is vested in Design & Planning Associates and must not be copied or reproduced without
written consent. All work to comply with the current building regulations and codes of practice. Figure dimensions
OK! to be taken from this drawing. Contractor must visit the site and be responsible for taking and checking
dimensions relative to this work prior to construction.