

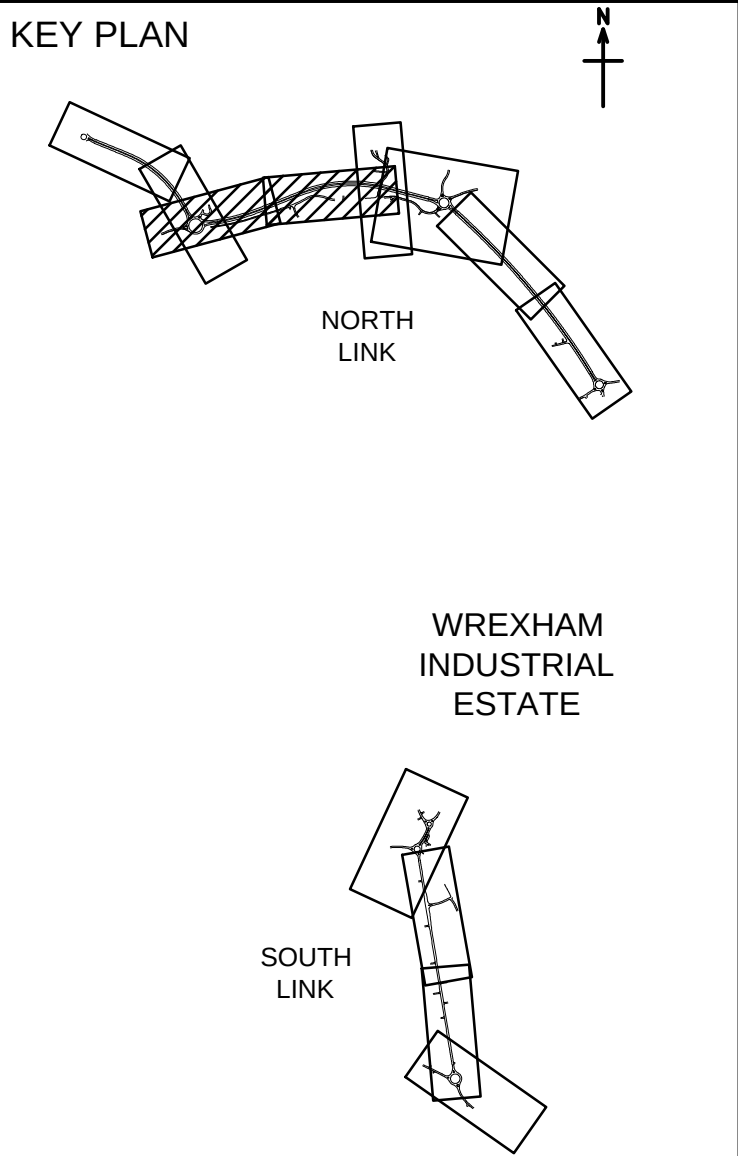


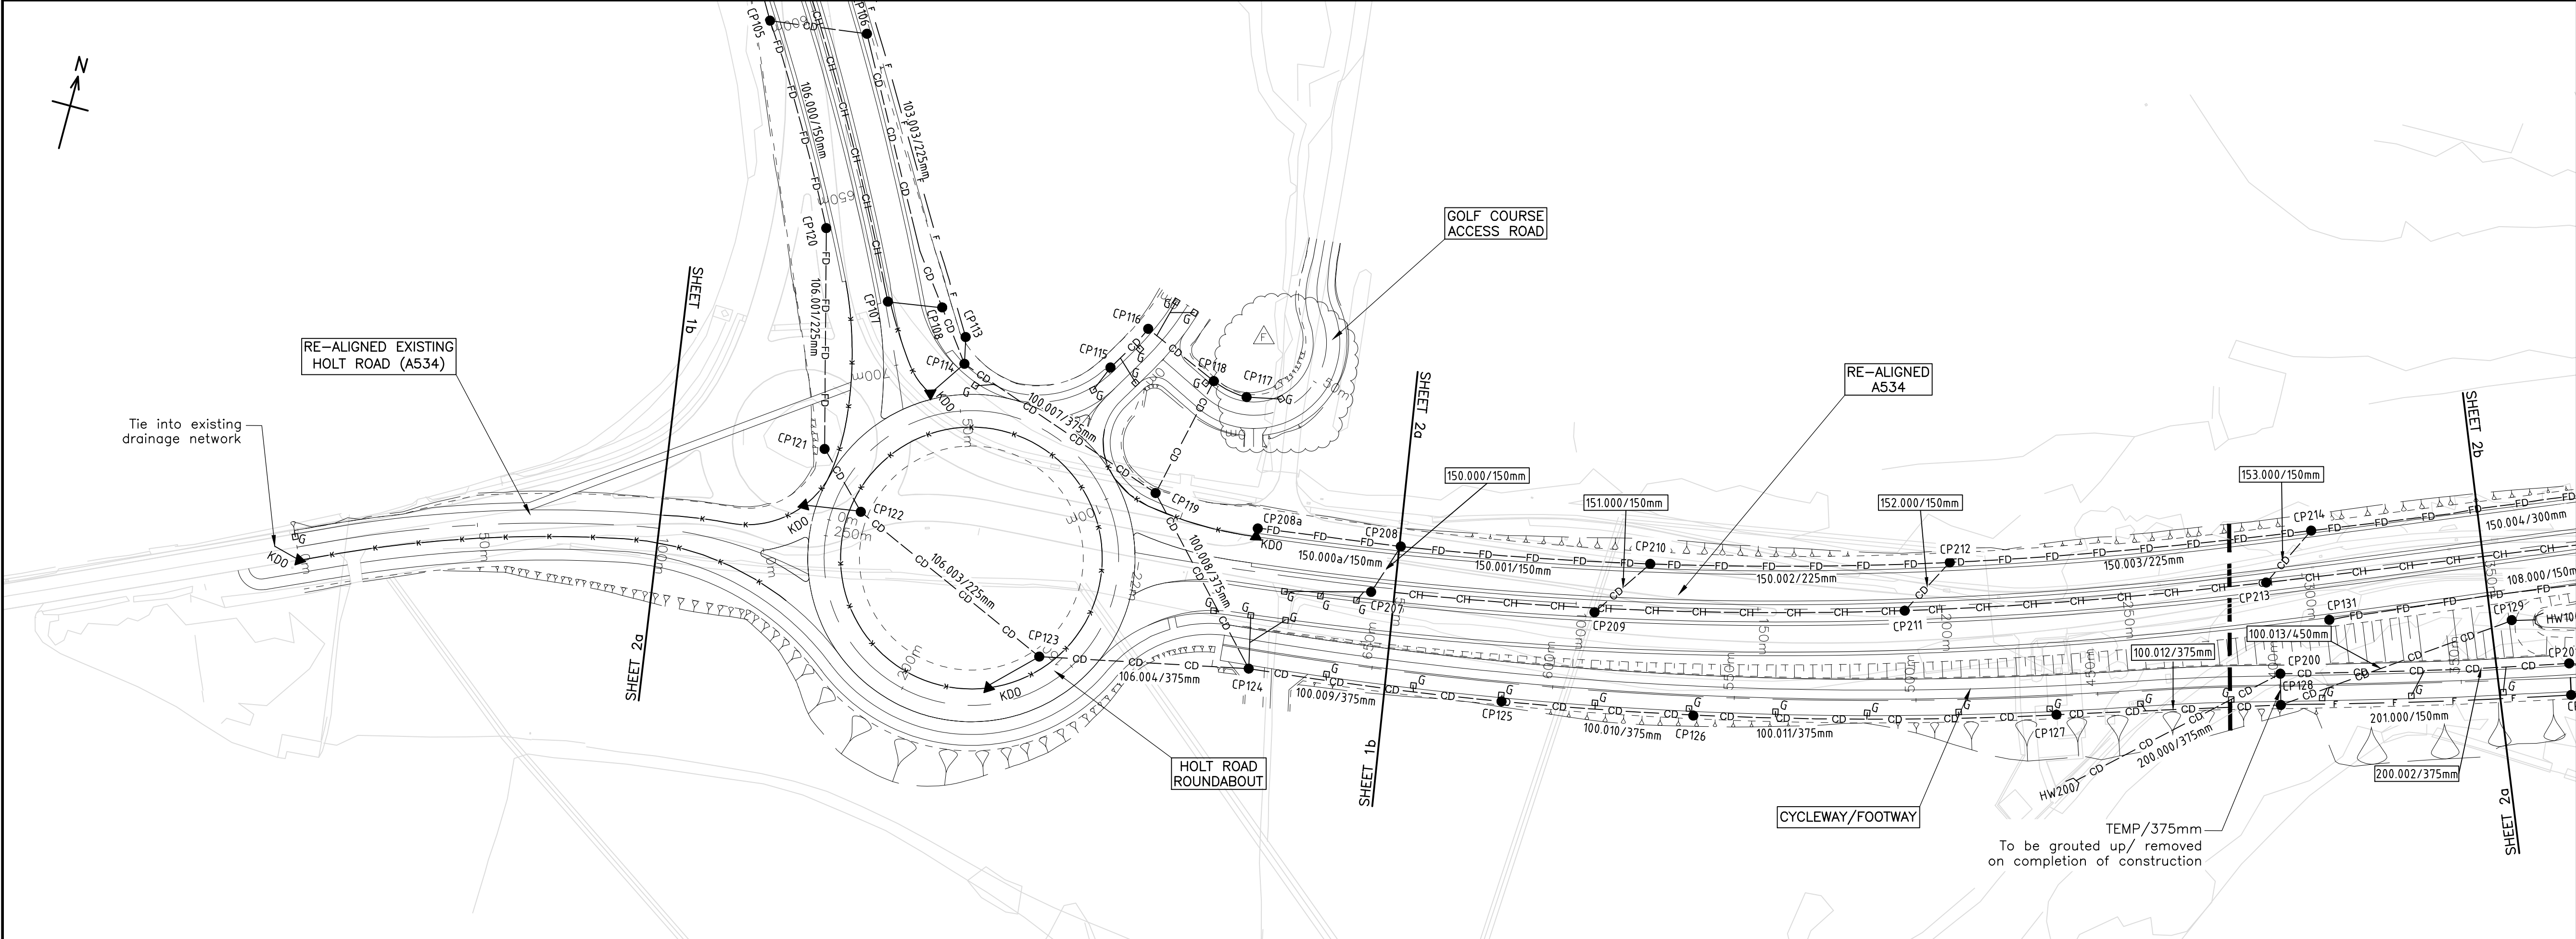

- NOTES**
1. This drawing should only be read in relation to subject of the title. Other information shown on the drawing is to be considered indicative only. Reference should be made to appropriate drawing series for other information.
 2. If this drawing has been received electronically it is the recipients responsibility to print the drawing to the correct scale.
 3. All dimensions are in metres unless stated otherwise.
 4. This drawing should be read in conjunction with 17042-SCH-DR-NA-Drainage Schedule Northern Access.
 5. Existing drainage networks not shown on this drawing shall be treated as per specification Clause 506.3.

- PLAN KEY**
- CH Proposed triangular concrete channel 1.2m wide, 0.12m deep
 - K Proposed combined kerb and drainage system to be Marshalls Beany Blocks or similar approved. Access units to be provided at 50m centres.
 - CD Proposed carrier drain
 - FD Proposed filter drain
 - F Proposed filter drain, FILDRAIN F
 - CF Proposed carrier filter drain
 - CF Proposed carrier filter drain, using FILDRAIN F
 - LFD Proposed lined filter drain
 - D Proposed ditch to be 1.2m deep, 0.6m flat base, 1 in 1 side slopes unless noted otherwise.
 - S Proposed swale
 - CP### Proposed chamber and reference number
 - KDO Proposed kerbdrain outlet unit
 - HW### Proposed headwall and reference number
 - G Proposed gully, to be precast trapped gully to HCDs drawing F15; with 150mm dia connection saddled onto carrier
 - 100.000/225mm Proposed pipe reference number
 - Existing drainage
 - Mammal crossing

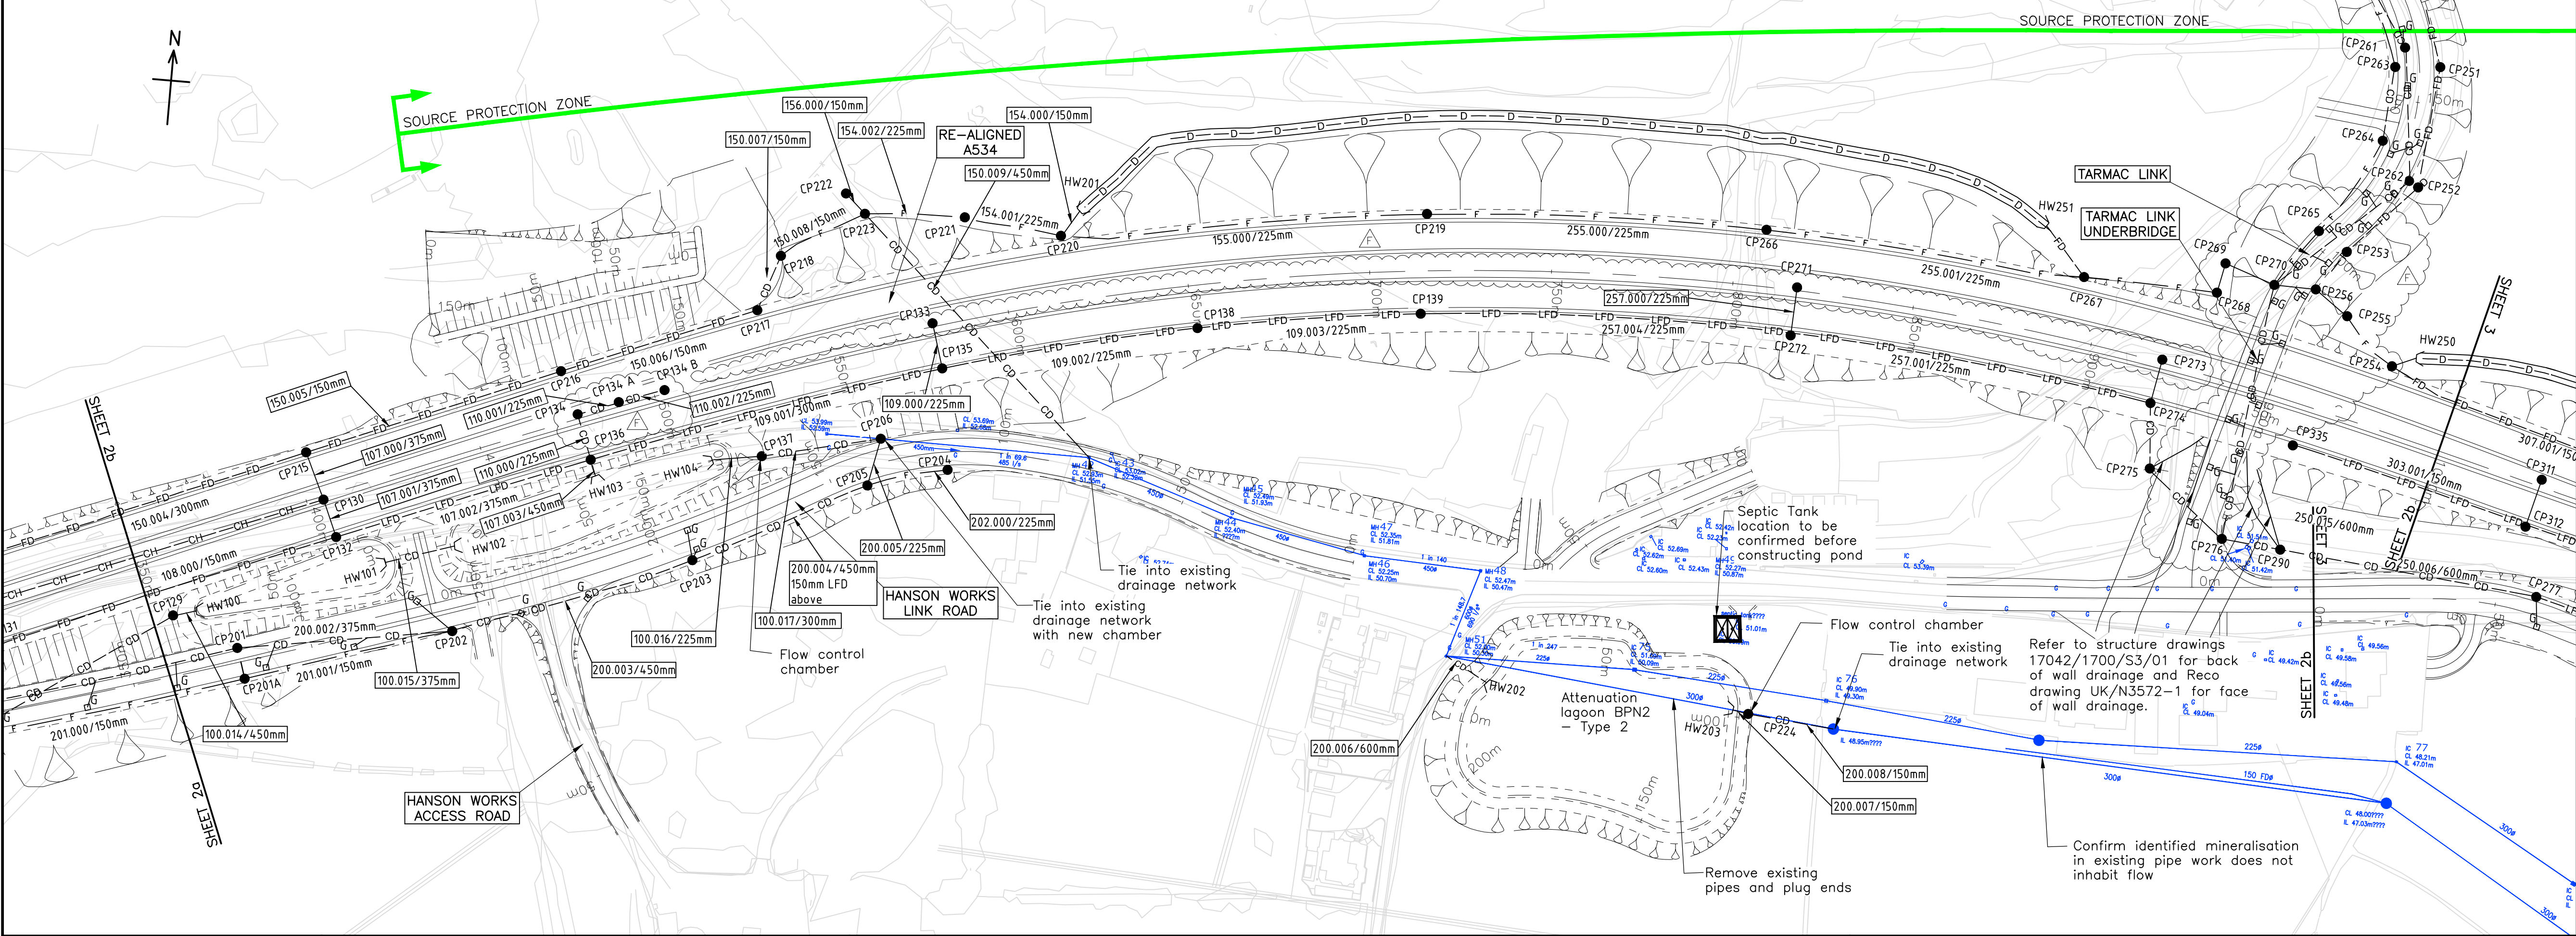

Rev.	Drawn	TP	Chkd.	UF	App'd	RHC	Date	Description
F	DR	BW	BW	RHC			28.11.11	FOR CONSTRUCTION As clouded Refer to GDC029
E	TP	BW	BW	RHC			09.11.11	DRAFT Refer to GDC024
D	TP	BW	BW	RHC			03.10.11	FOR CONSTRUCTION New catchpits CP290 & CP335
-	TP	BW	BW	RHC			22.06.11	FOR APPROVAL



wrexham
COUNTY BOROUGH COUNCIL
CYNGOR BWRDEISTREF SIROL
wrecsam

Client

Project

WREXHAM INDUSTRIAL ESTATE ACCESS ROAD

Birse
Civils

Gifford
part of Ramboll

20 Nicholas Street, Chester, CH1 2NX
Tel: 01244 311855 Fax: 01244 314560 www.gifford.co.uk

TACP

Drawing Title

DRAINAGE LAYOUT
Sheet 2 of 8

Rev.	Drawn	TP	Chkd.	UF	App'd	RHC	Date	Description
Scale (at A1)	1:1000	Date	JUNE.2011	Drawn	TP	Rev.	17042-500-02	F