

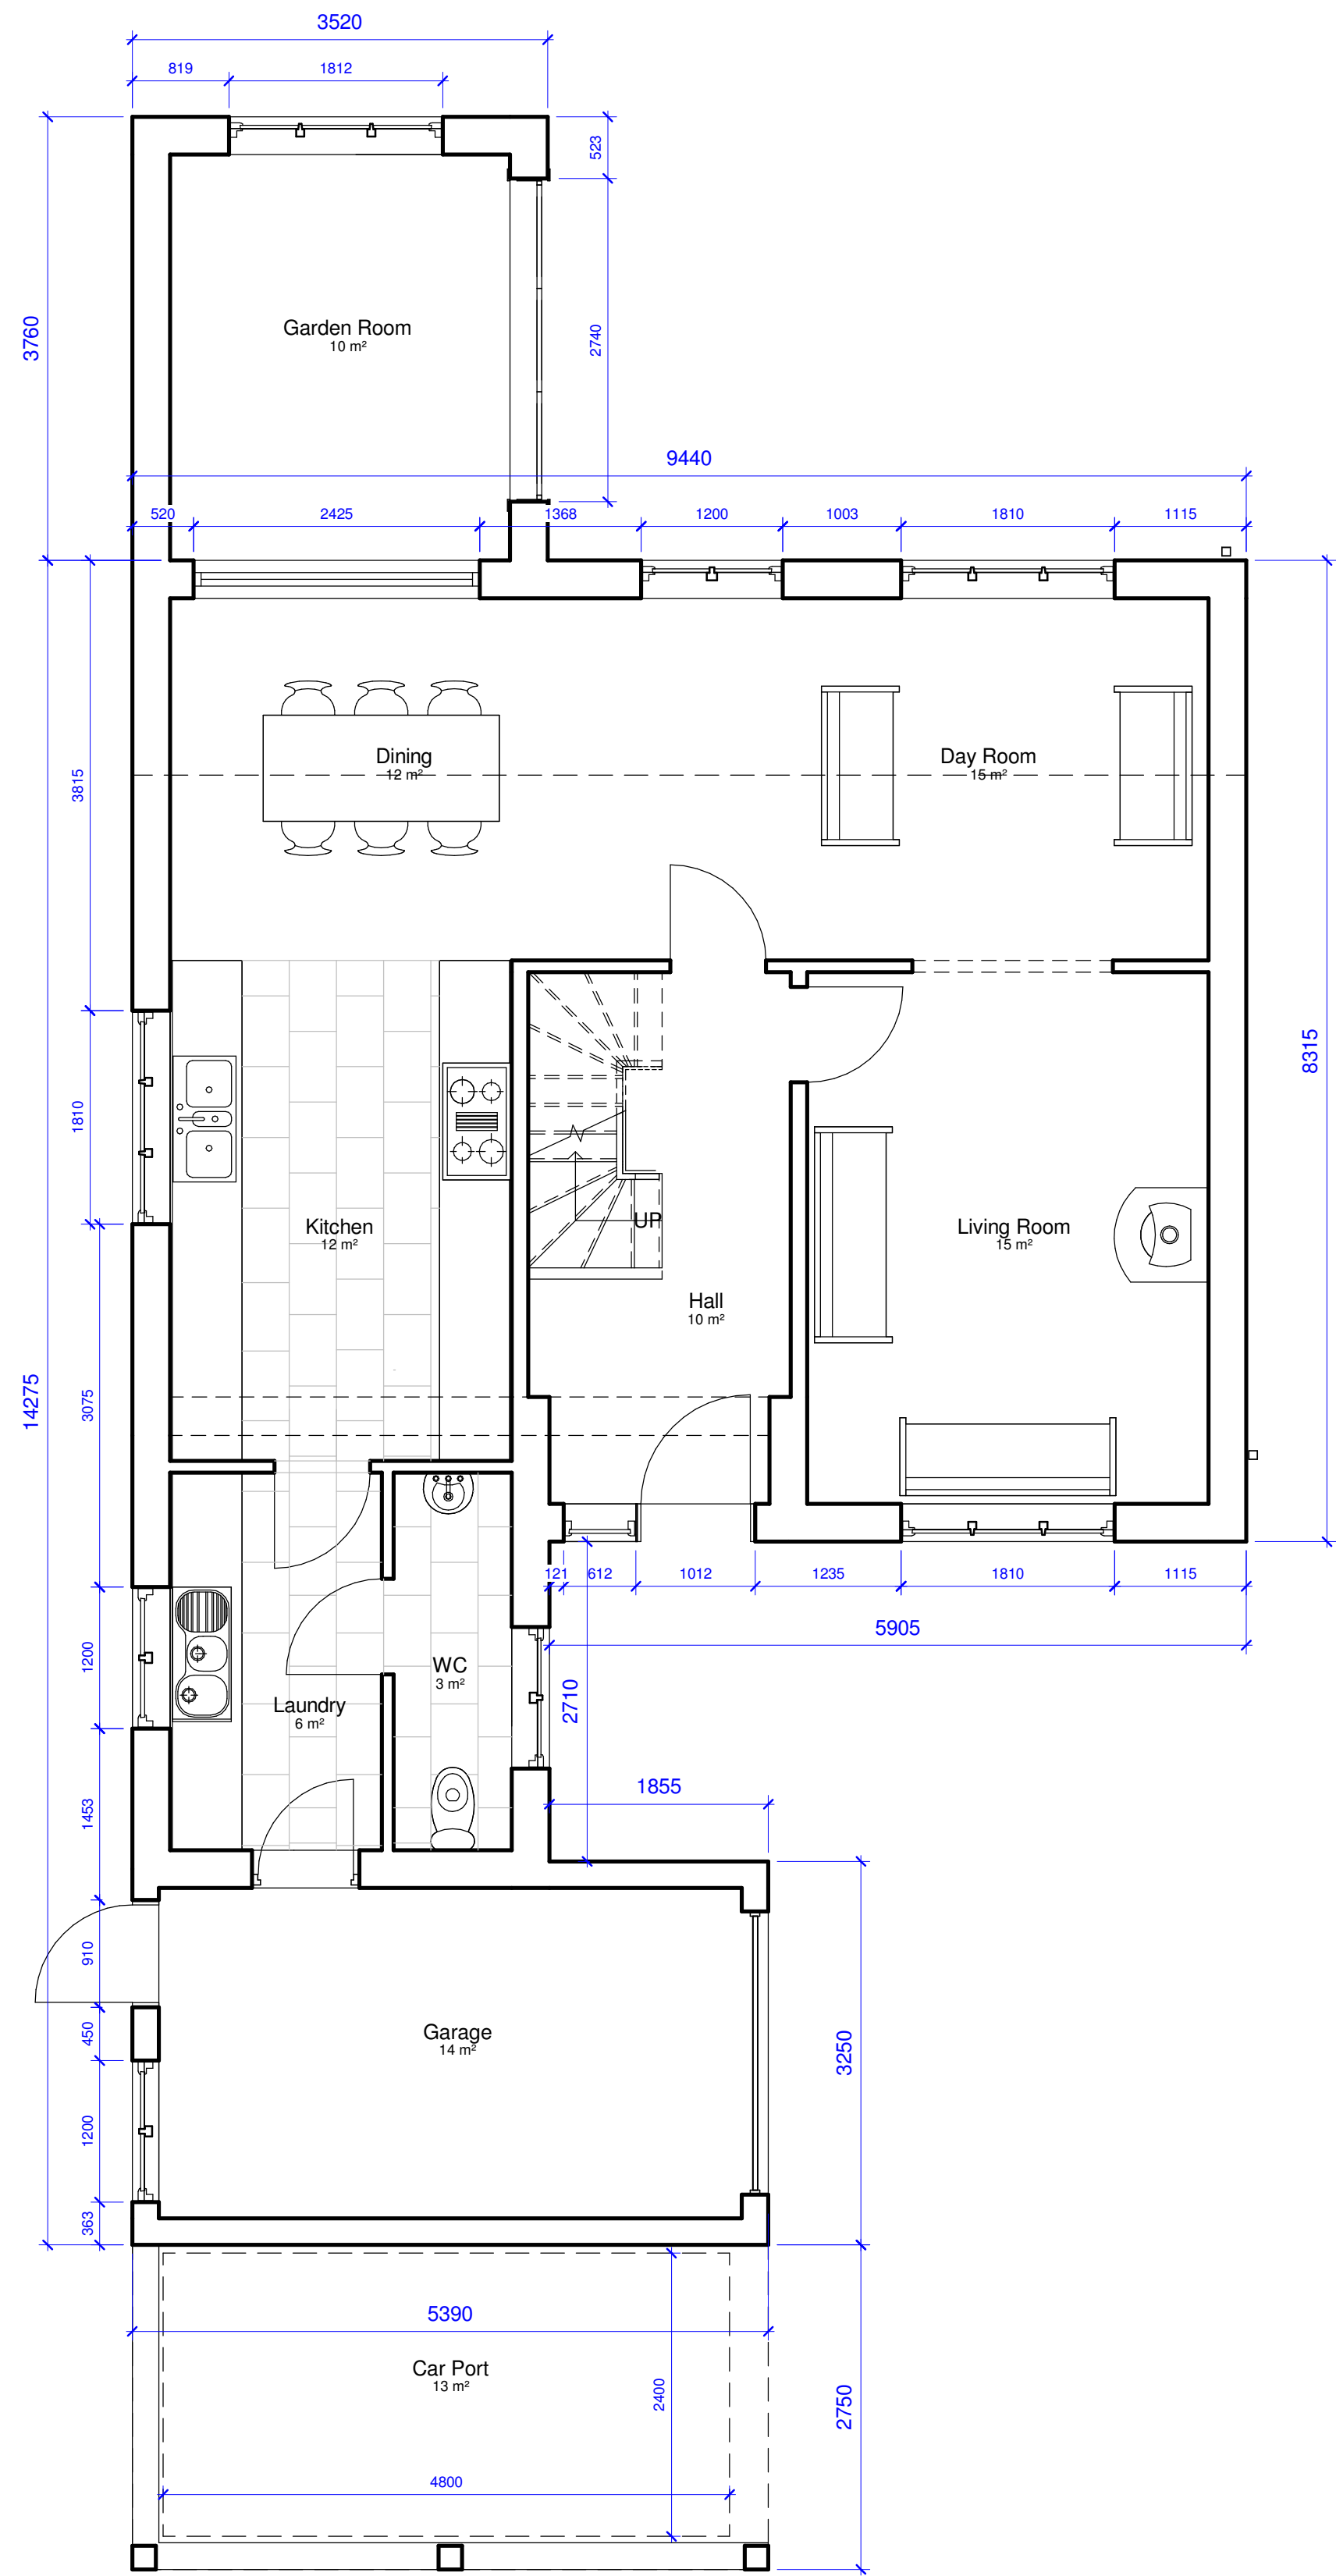


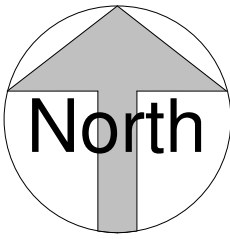


Plot 7 Ground Floor Plan
1 : 50


Gross Internal Floor
Area 147.7 sqm

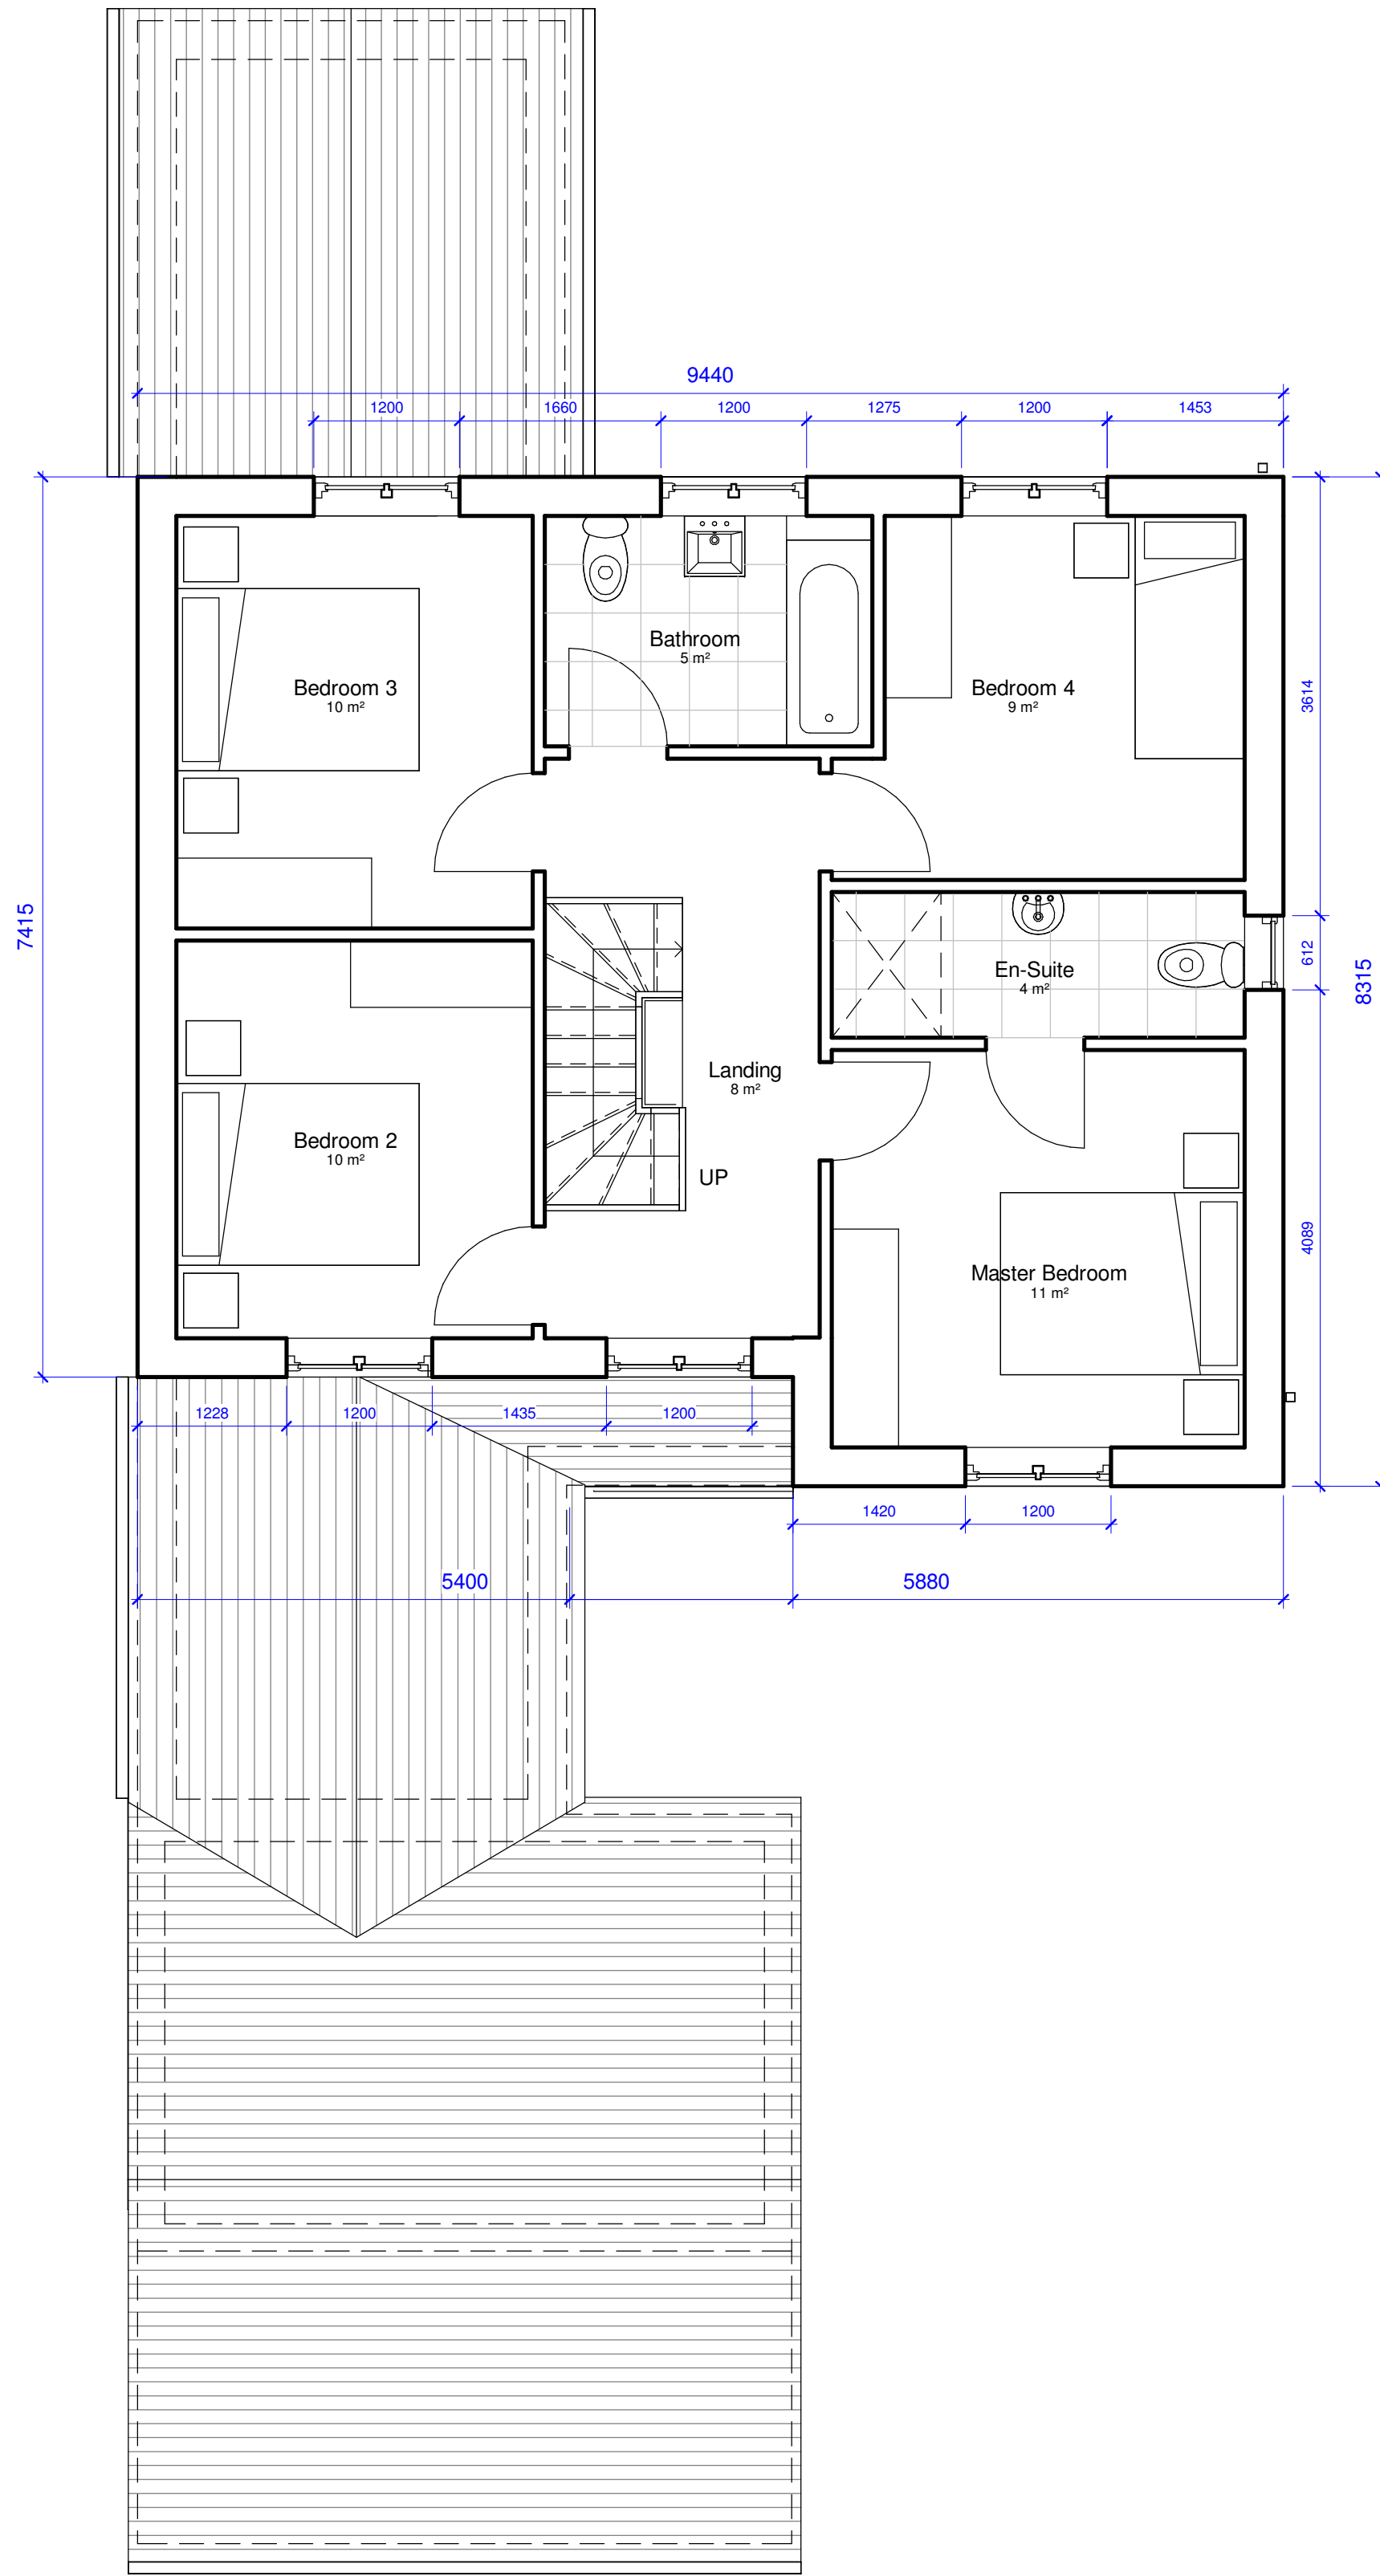

Plot 7 First Floor Plan
1 : 50

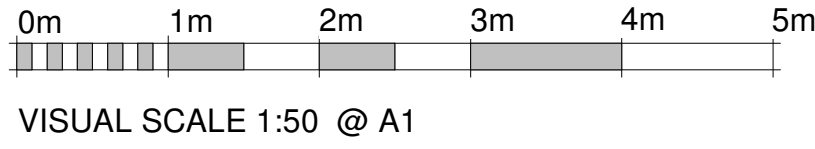

VISUAL SCALE 1:50 @ A1

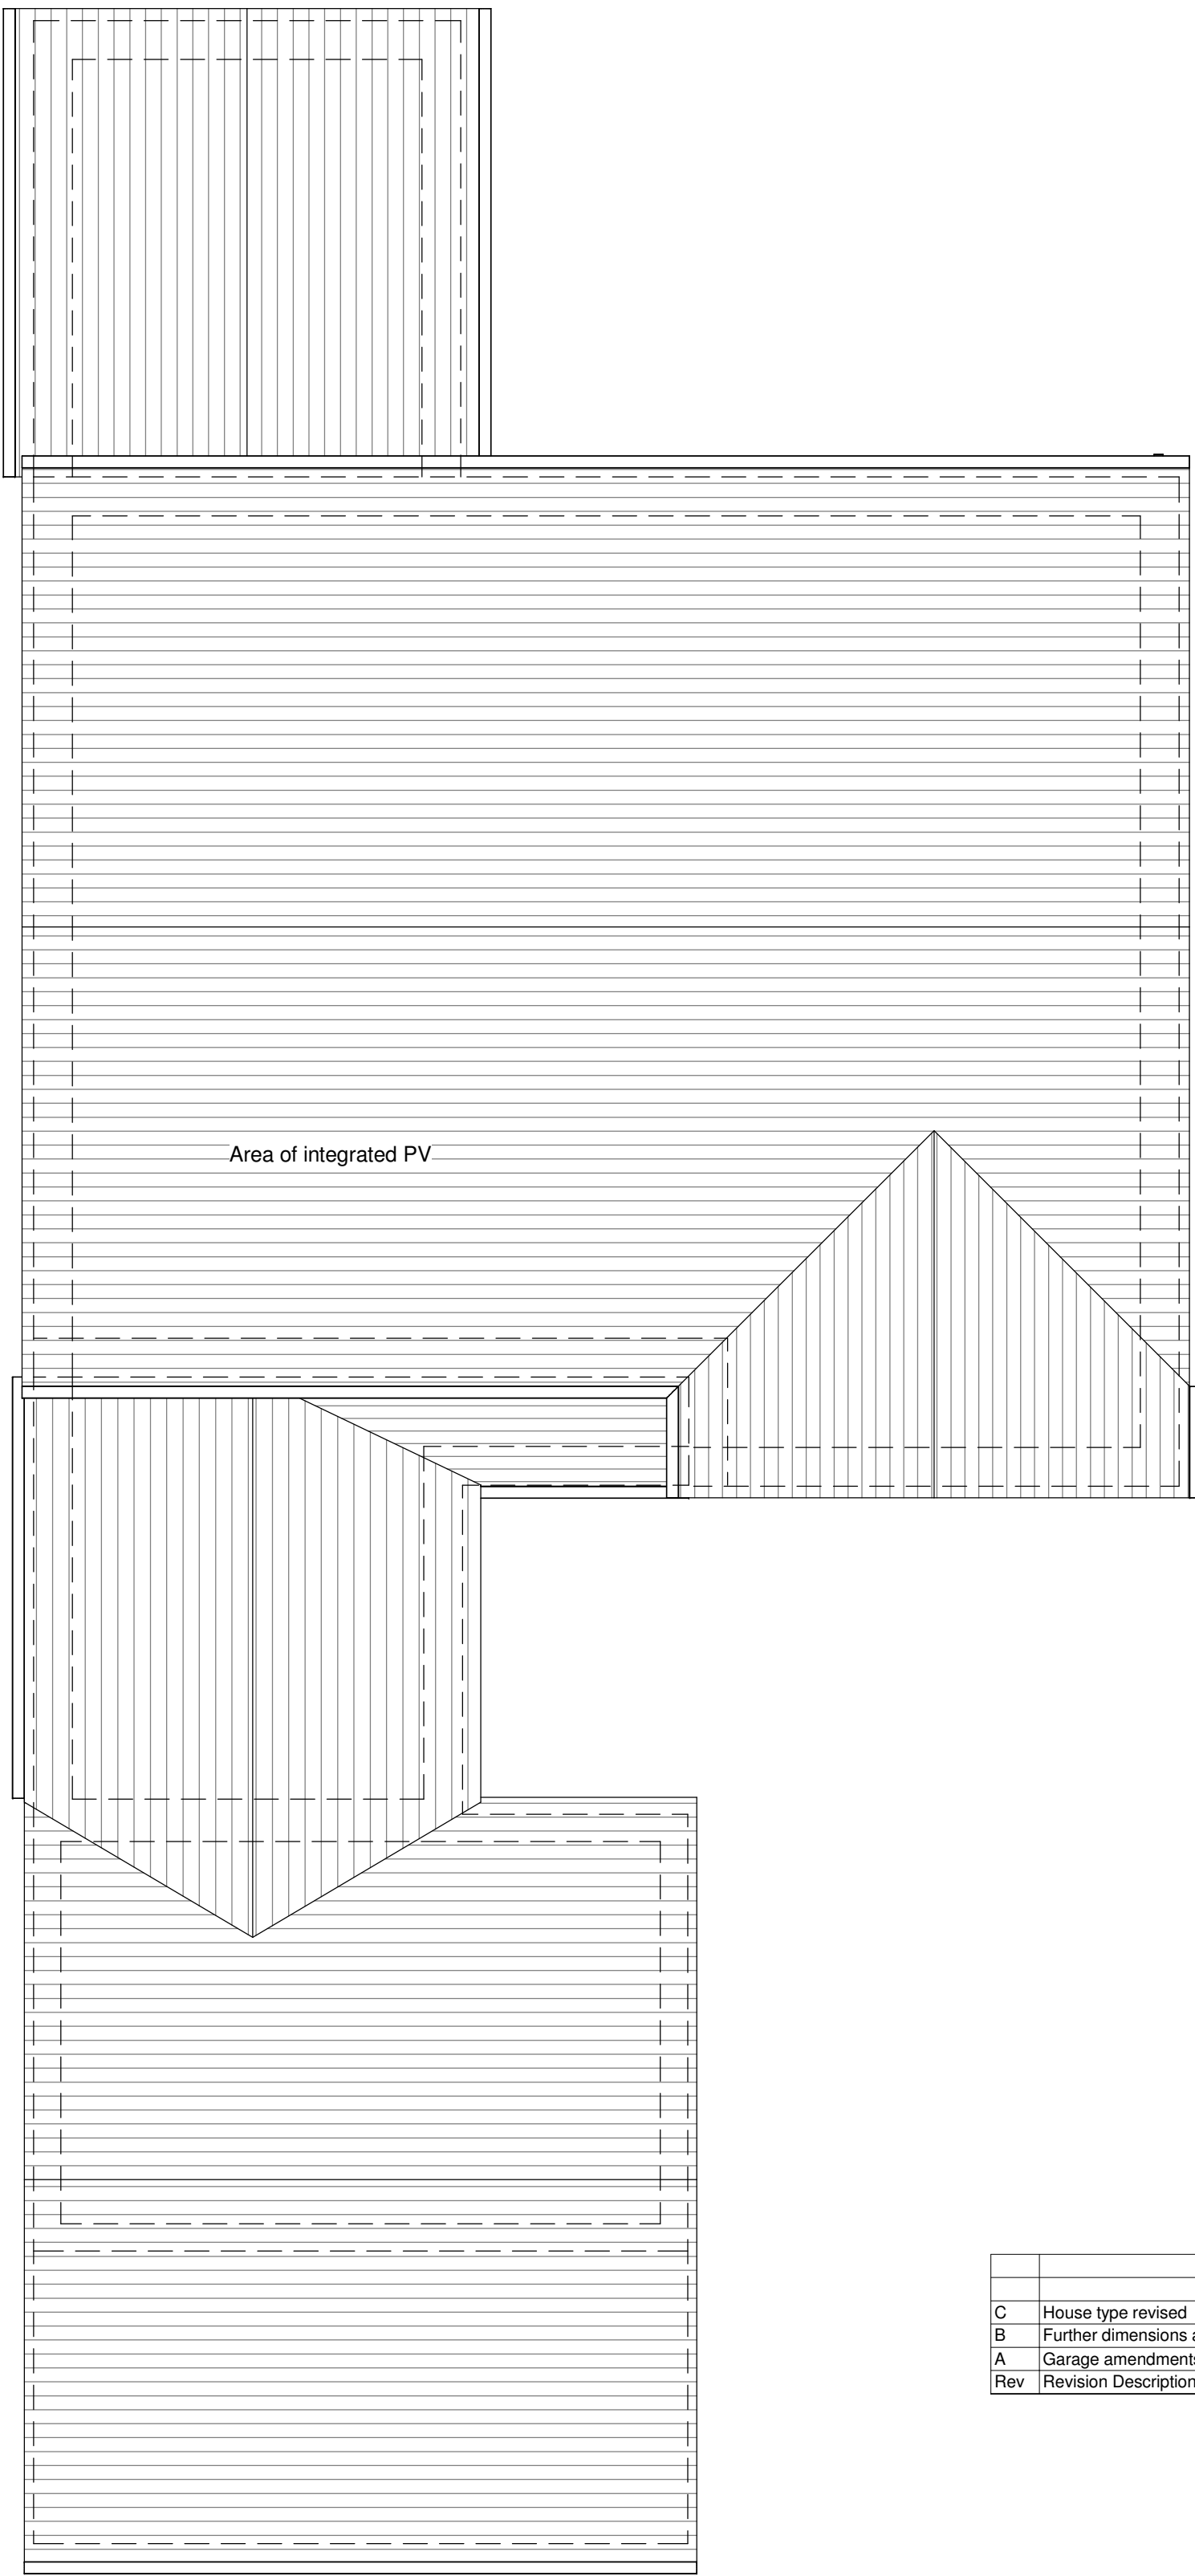

Plot 7 Roof Plan
1 : 50

Rev	Revision Description	Drawn	Check	Date
C	House type revised	GE	JB	12/05/17
B	Further dimensions added	WH	JB	14/02/17
A	Garage amendments	IB	JB	27/01/17

Greenspace Architects Ltd
The Old Town Hall
The Square, Ellesmere
Shropshire SY12 0EJ
Tel 44(0)1681 623899
e-mail:
greenspace@greenspacearchitects.co.uk
web: www.greenspacearchitects.co.uk

Project
**Houses at Tudor Drive,
Penley**

Title
Plot 7 Proposed Floor Plans

Scale @ A1	Scale @ A3	Drawn By	Checked By	Date
1 : 50	1 : 100	IB	GE	16/01/17
Drawing Number	Job No.	Sheet No.	Rev.	
	16-22	A7100	C	