


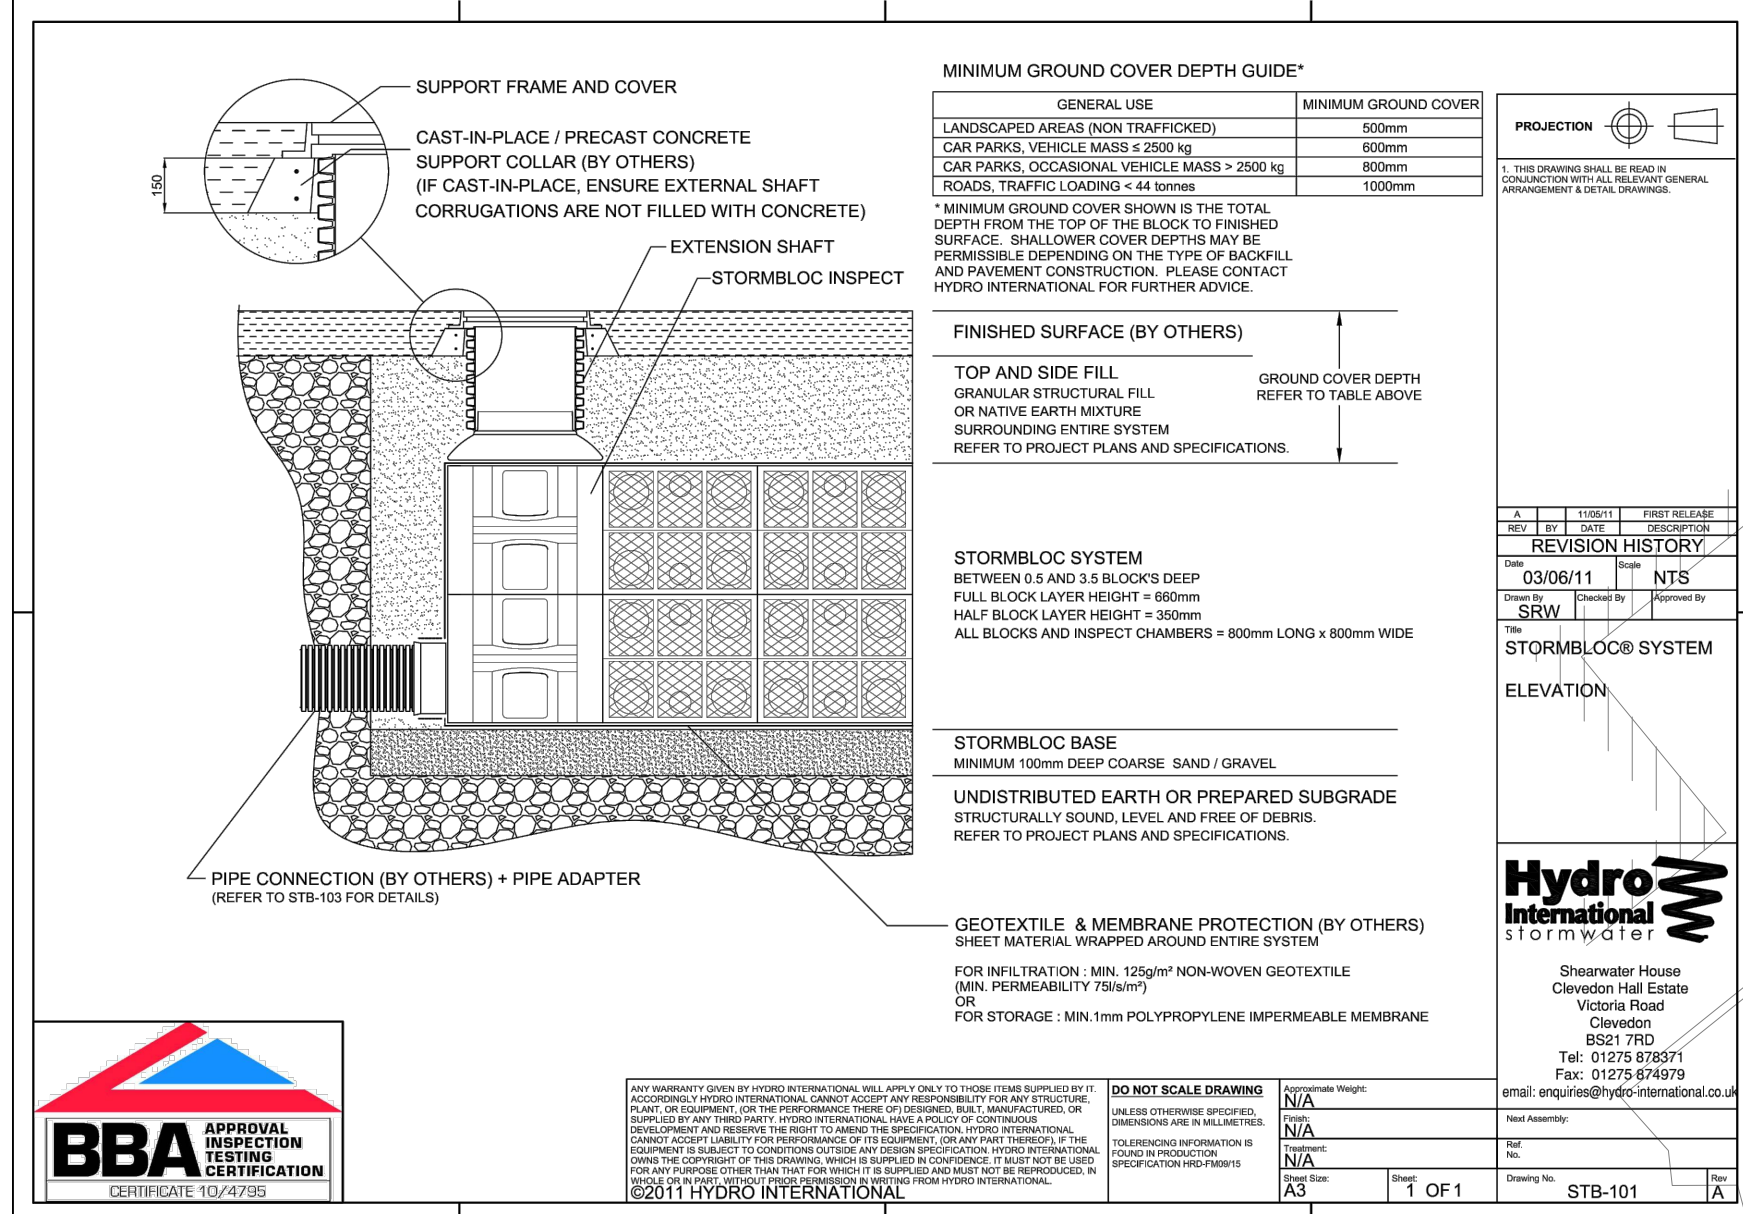

EXISTING CONNECTION
INTO WELSH WATER
COMBINED 300Ø SEWER
IN SALOP ROAD

PHASE 2 CONNECTION
INTO PHASE 1 SEWER

EXISTING PHASE 1
LEVELS TO BE

Phase 1
Residential Unit

THIS DRAWING IS TO BE SEEN IN CONNECTION WITH ALL RELEVANT ARCHITECTS' DRAWINGS AND SPECIALIST SUPPLIERS' DRAWINGS AND SPECIFICATIONS.

THE CONTRACTOR IS TO ENSURE THAT ALL WORK IS CARRIED OUT IN ACCORDANCE WITH ANY SPECIFICATIONS.

ANY DISCREPANCIES BETWEEN THIS DRAWING AND THE RELEVANT SCHEDULES SHOULD BE REPORTED TO THE ENGINEER.

THIS DRAWING SHOULD NOT BE SCALED.

SETTING OUT IS TO BE IN CHECKED AGAINST THE ARCHITECTS' DRAWINGS.

ALL WORK TO BE IN ACCORDANCE WITH BUILDING REGULATIONS.

"Infiltration" details of Stormbloc details to be used.

Rev		Description		Date	Checked	Approved
				West Lancs Investment Centre Maple View White Moss Business Park Skelmersdale WN8 9TG 0845 4589416		
Status		PRELIMINARY				
Project		Project Number		170205		
BENNION ROAD, WREXHAM - PHASE 2						
Drawing Details						
PRELIMINARY DRAINAGE LAYOUT						
Drawn by		WW	Scale @A1		1:200	
Checked by		WW	Date		JAN 2017	
Approved by		GJ				
Drawing Number			01-002		Revision	
					A	