
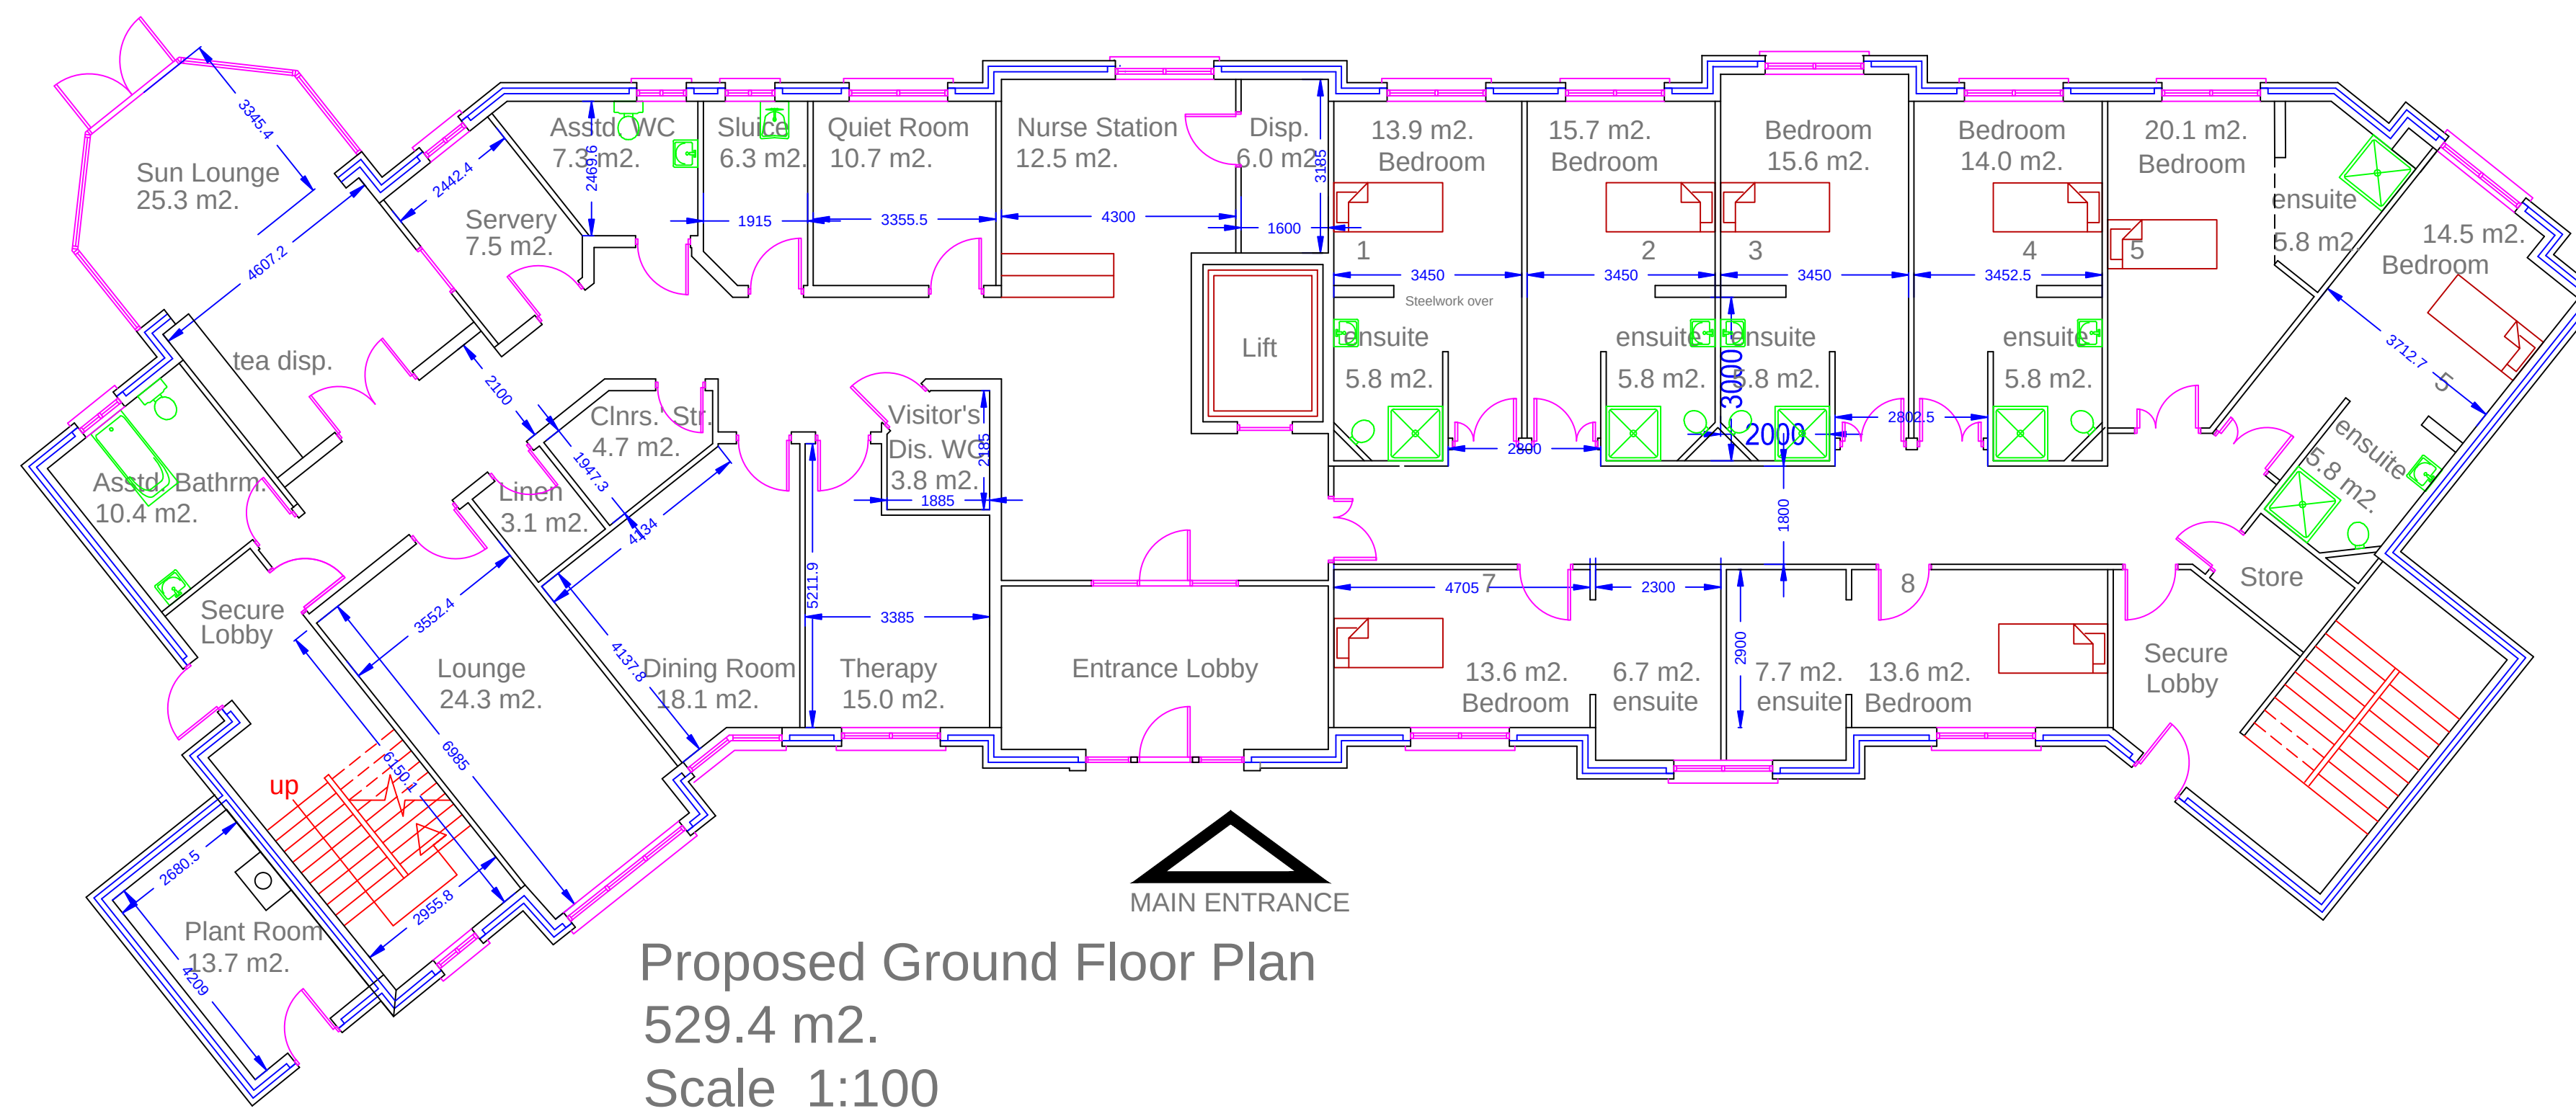


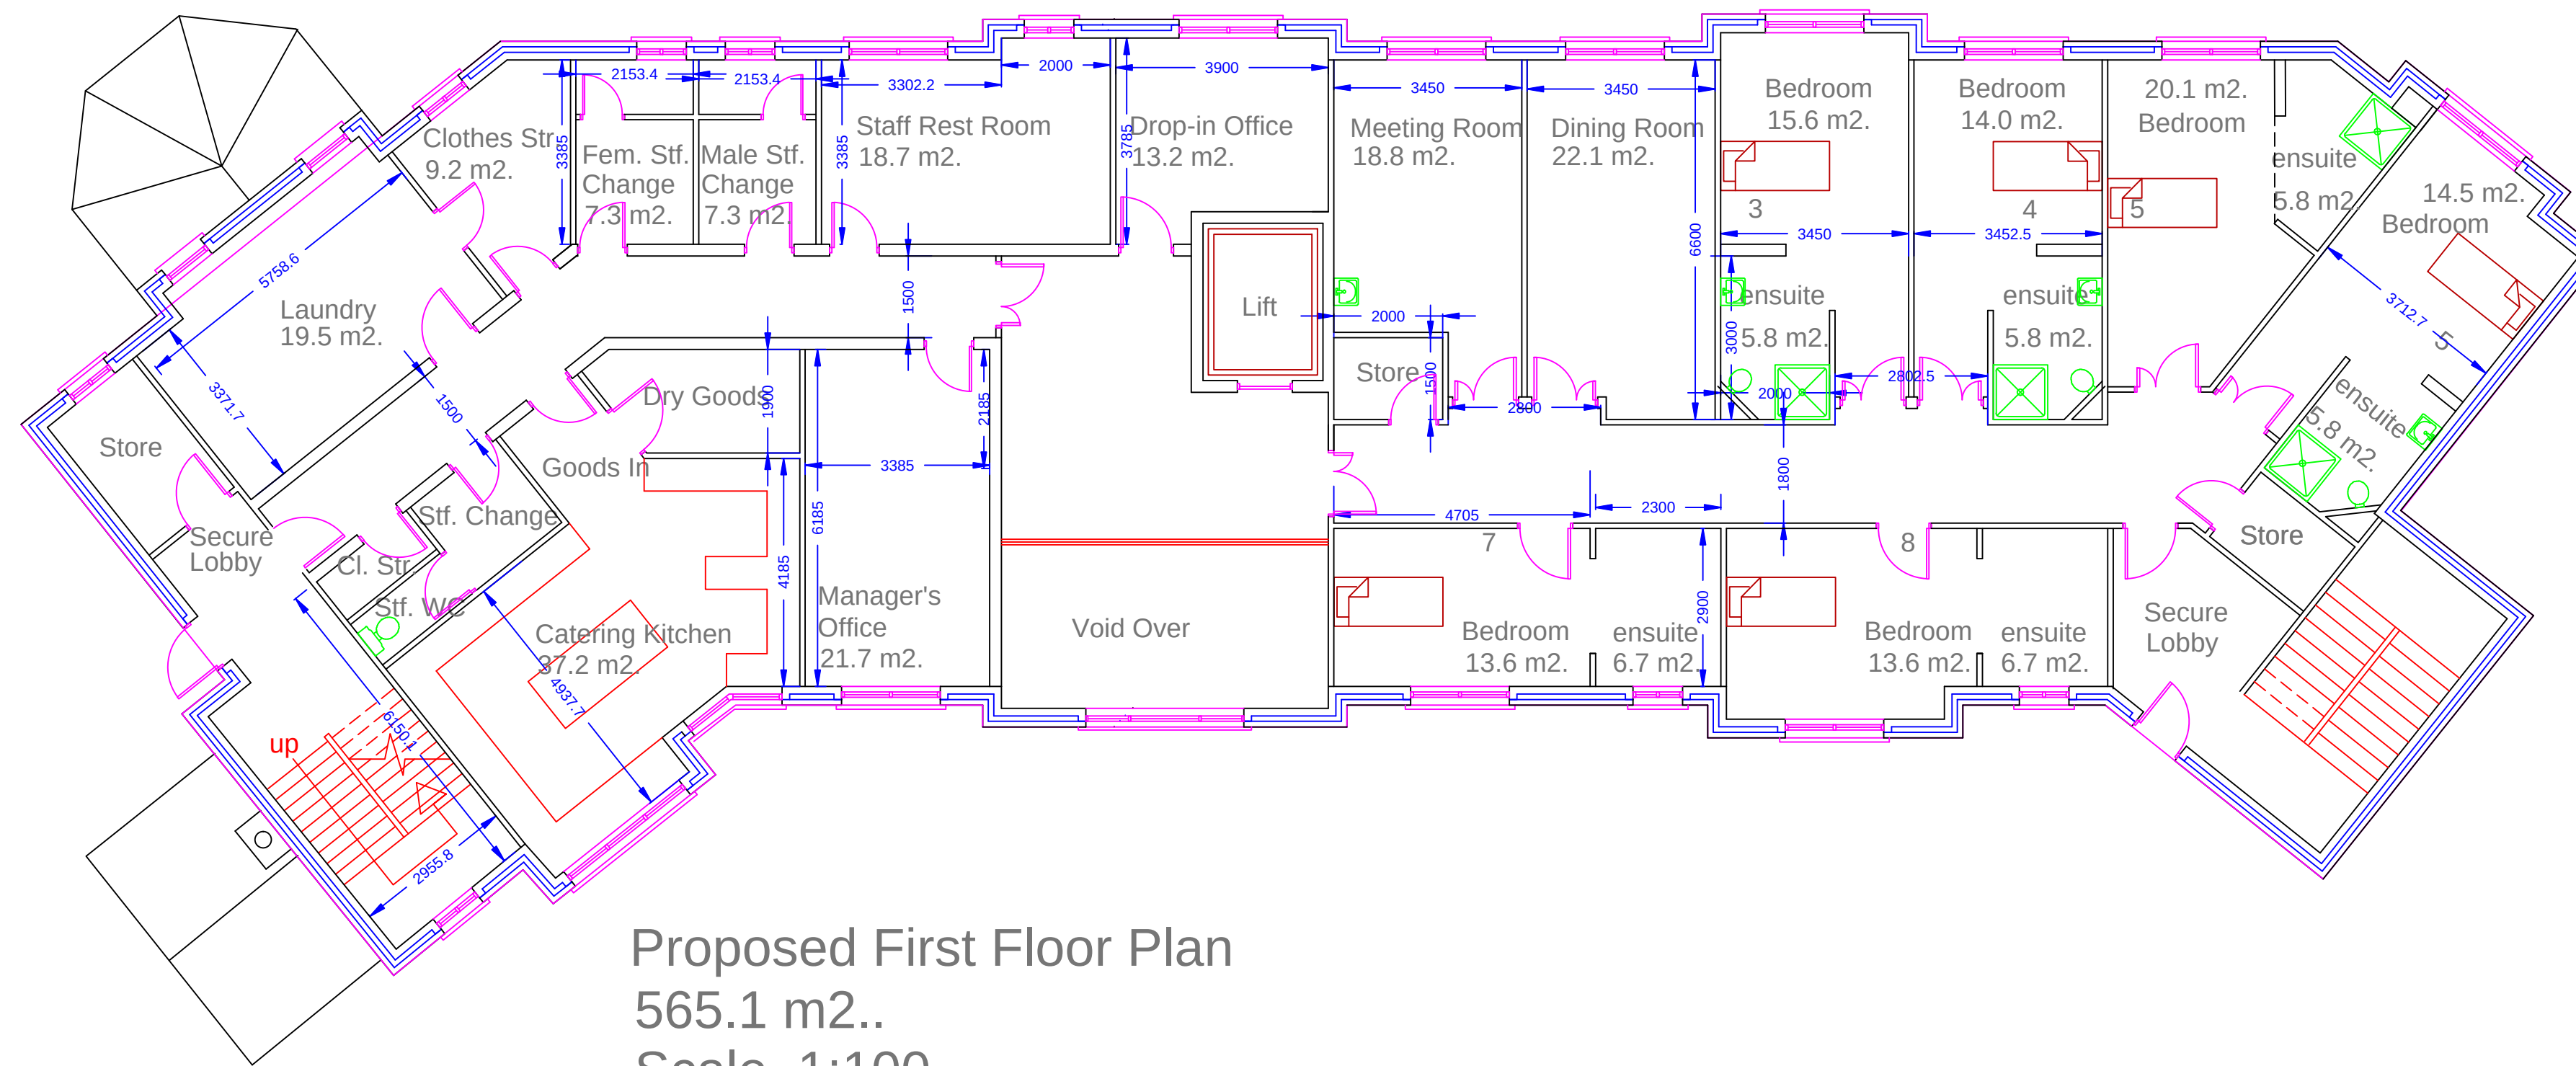

REV B. Apr. 2017 Proposed Revisions in response to planning comments REV A. Feb. 2017 Discrepancies in the location and sizes of openings with the floorplans rectified.		
Chartered Architects 		
G.J. Martin architects 50 Tullyard Road Lisburn BT27 5JN Tel: 02890 827071		
Email: mail@gimartin.com		
Project: PROPOSED RESIDENTIAL CARE FACILITY FOR HUNTINGTON'S SOCIETY BENNION ROAD, WREXHAM	Client: SUMMIT CARE SERVICES LTD.	Project No. SCS/16/01 Dwg. No.
Drawing: Proposed Floor Plans	Scale 1:100 date DEC. 2016	PL 02B

Scale 1:100 @ A1

Scale 1:200 @ A3