
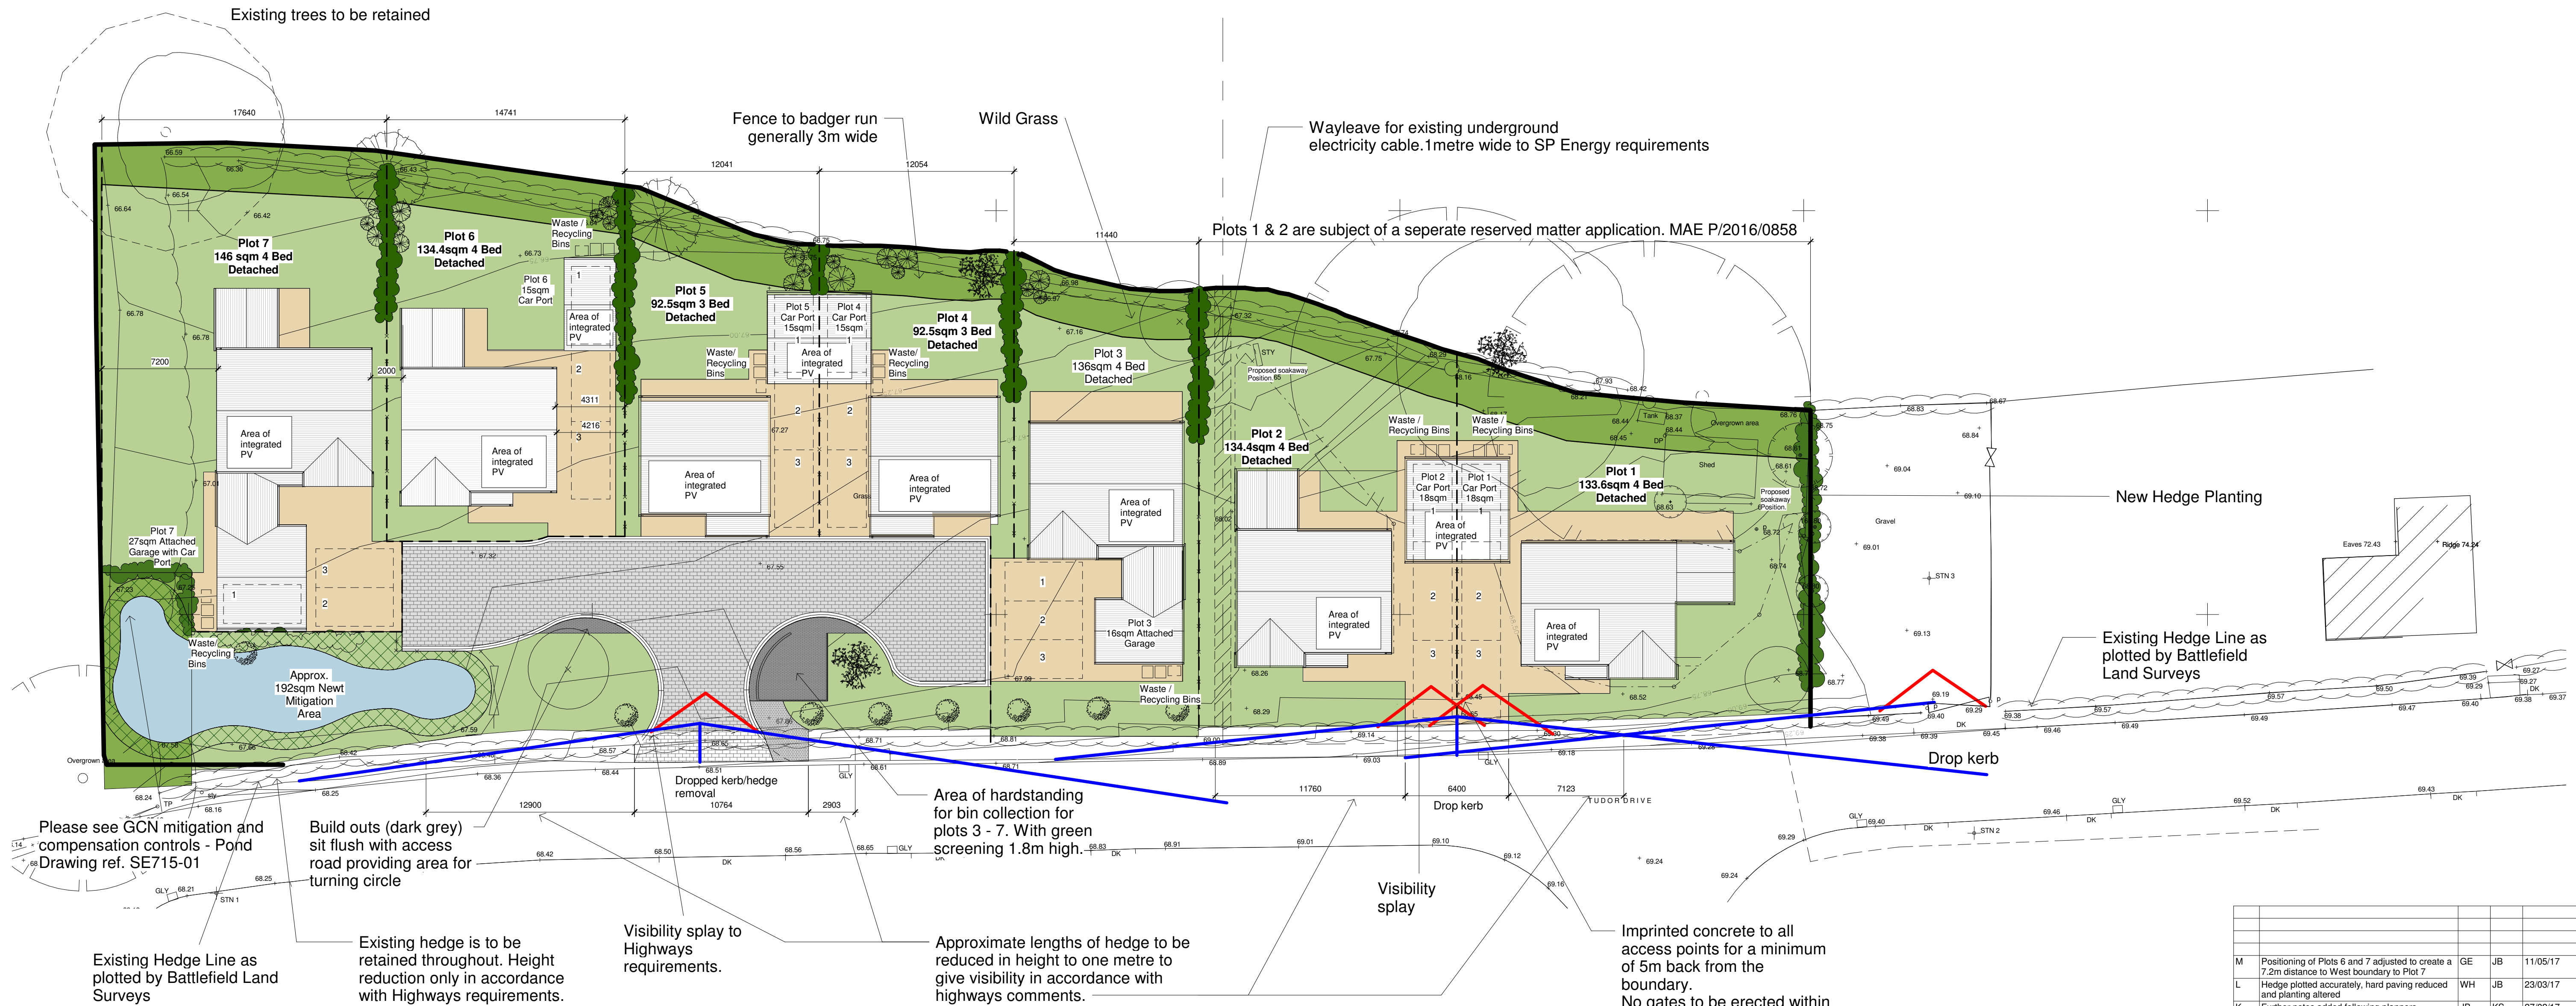


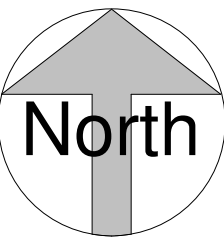

Rev	Description	Drawn	Check	Date
A	Materials and walls amended			04/01/2017
B	Site layout adjusted in response to client comments and license no. added	JV	KS	08/09/16
C	Fence added	JV	KS	12/09/16
D	Amendments made to visibility splays and hedges following highway officer/planner comments.	JV	JB	04/11/16
E	Amendments to annotations and following visibility splay planner comments.	JV	JB	20/01/17
F	Site layout adjusted	IB	GE	26/01/17
G	Dimensions added and Plot 6 garage amended	JB	KS	26/01/17
H	Amendments to Car Plot 4 & 5 Location.	IB	JB	27/01/17
I	Amendments made in response to planners comments	JV	JB	09/02/17
J	Amendments to pedestrian crossing	JB	KS	24/02/17
K	Further notes added following planners comments	JB	KS	27/02/17
L	Hedge plotted accurately, hard paving reduced and planting altered	WH	JB	23/03/17
M	Positioning of Plots 6 and 7 adjusted to create a 7.2m distance to West boundary to Plot 7	GE	JB	11/05/17

Greenspace Architects Ltd
The Old Town Hall
The Square, Ellesmere
Shropshire SY12 0EJ
Tel 44(0)1891 623899
e-mail:
greenspace@greenspacearchitects.co.uk
web: www.greenspacearchitects.co.uk


Project
Houses at Tudor Drive, Penley

Title
Proposed Site Plan

Scale @ A1	Scale @ A3	Drawn By	Checked By	Date
1 : 200	1 : 400	IB	GE	20/01/17
Drawing Number	Job No.	Sheet No.	Rev.	
	16-22	A22100	M	

Proposed Site Plan

1 : 200

 

VISUAL SCALE 1:200 @ A1