




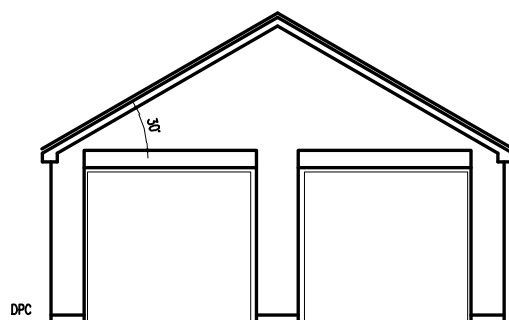


Front Elevation

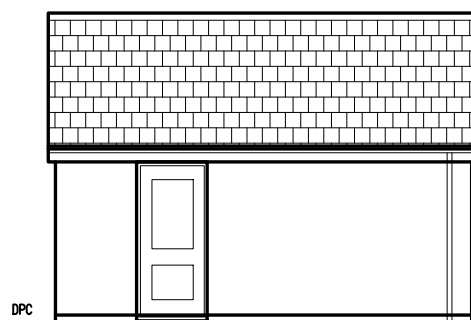

Side Elevation

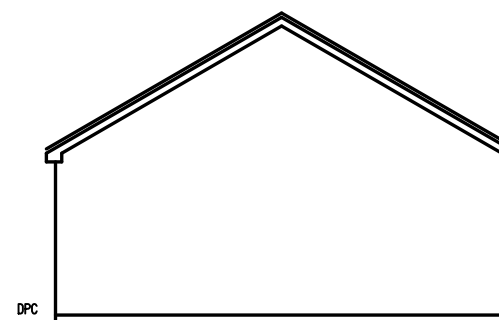

Rear Elevation

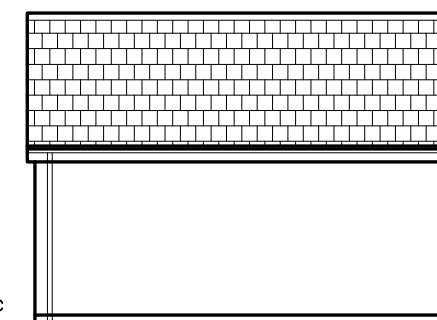

Side Elevation

NOTES :

ROOF CONSTRUCTION :

CONCRETE ROOF TILING
ROOF TRUSSES AT 600MM C/C

RAINWATER GOODS :

1/2 round PLASTIC GUTTER :
65 1/2 round PLASTIC R.H.P.'S :

EXTERNAL WALL CONSTRUCTION :



100 MM FACING BRICK WITH 100MM BLOCKWORK INTERNALLY

GARAGE FLOOR

100 THICK CONCRETE ON 150MM POLYTHENE DPM ON
80 THICK SAND BLINDING ON 150 THICK WELL COMPACTED
HARDCORE OR SELECTED FILL (SULPHATE FREE)

FOUNDATIONS

CONCRETE STRIP FOUNDATIONS : SEE STRUCTURAL ENGINEERS DROS.

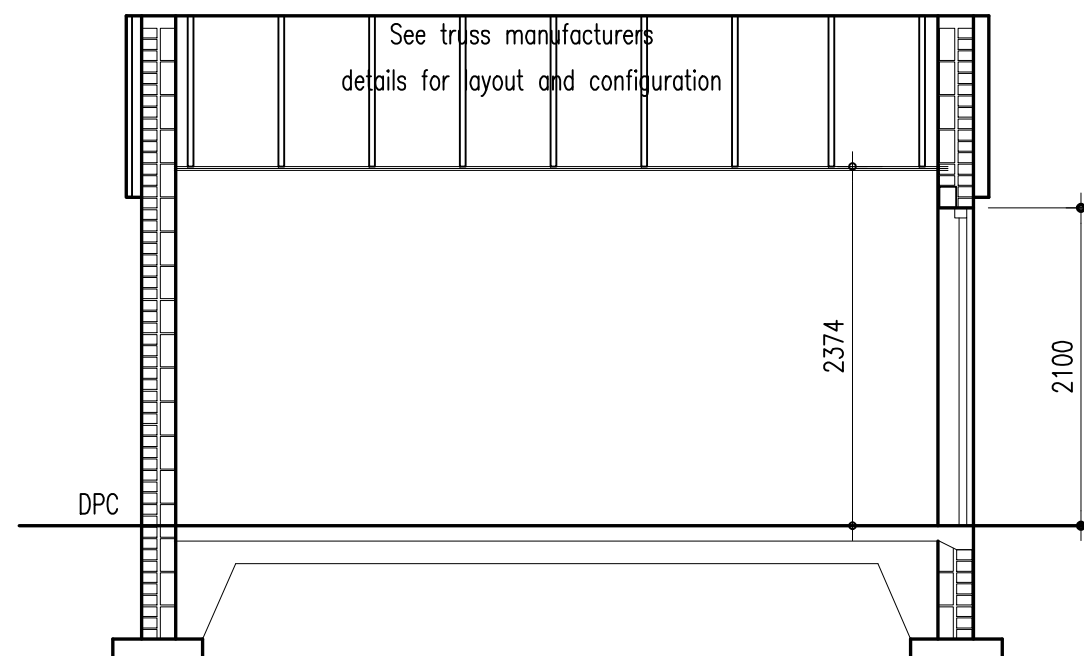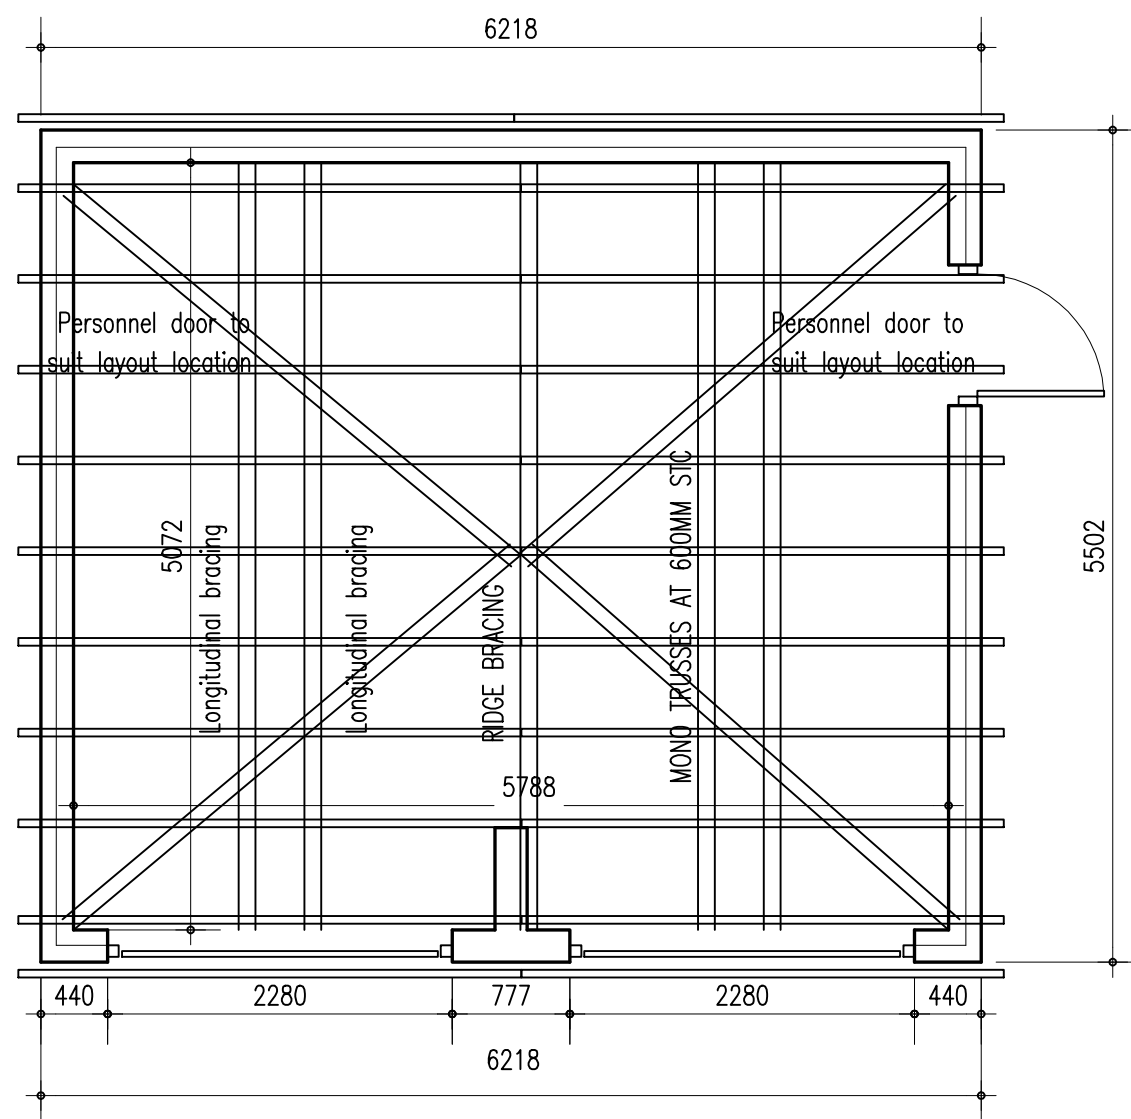

CARTWRIGHT
ARCHITECTURAL & PLANNING SERVICES

90 Main Road, Wybunbury, Cheshire. CW5 7LS
Telephone and Fax No. 01270 368217 or 07917672498
E-mail - robert.cartwright6@btinternet.com

CLIENT



CONTRACT

PONT ADAM CRESCENT RUABON

DWG TITLE:

Garage Detail

SCALE: 1:100 and 1:50

DATE: Feb 2011

DWG No.

G2