



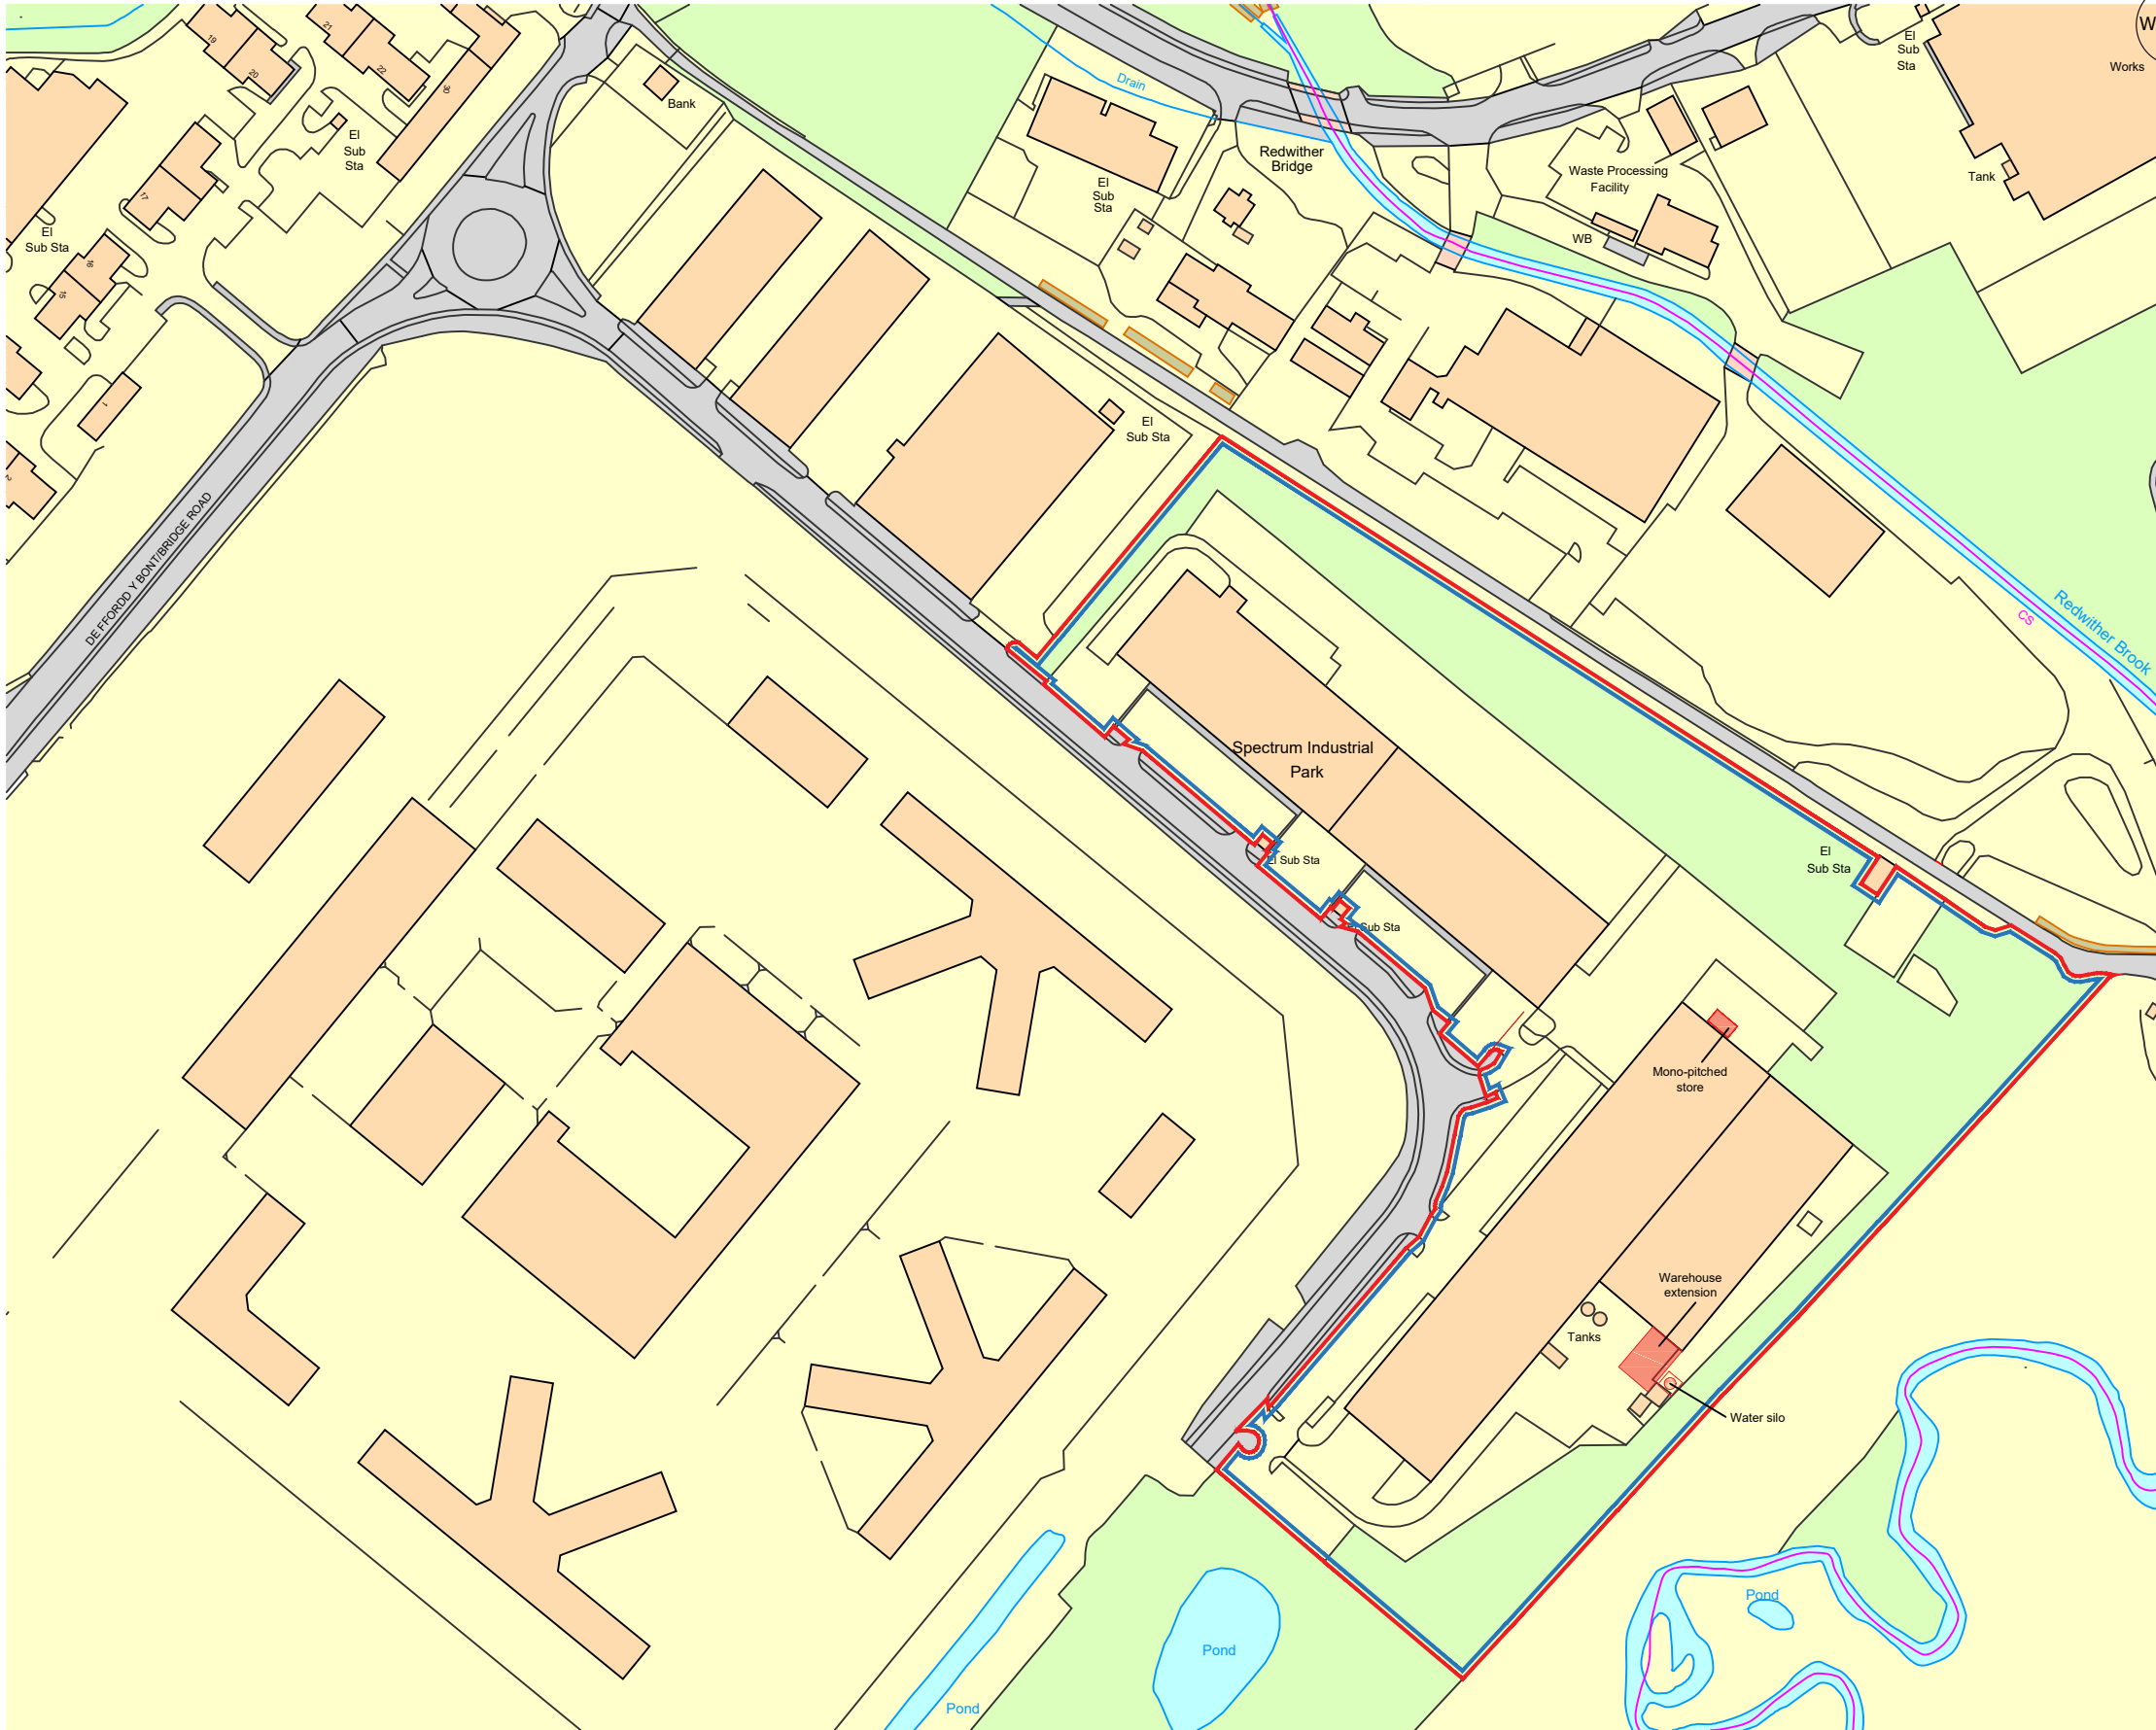

Ordnance Survey. (c) Crown Copyright 2017. All rights reserved. Licence number 100022432

 

NOTES

This drawing is protected by copyright and must not be copied or reproduced without the written consent of Summers-Inman Construction and Property Consultants LLP.©

No dimensions are to be scaled from this drawing. All dimensions and sizes are in millimetres unless otherwise stated and should be checked on site.

No part of this publication may be produced, stored in any retrieval system or transmitted in any form or by any means without prior permission of Summers-Inman Construction and Property Consultants.

This drawing is to be read in conjunction with Summers-Inman Construction and Property Consultants' specification, structural engineers and services consultant's specification where applicable.

Rev	Date	Amendment



**SUMMERS
INMAN**
CONSTRUCTION & PROPERTY
CONSULTANTS

6 Thorpe Way
Grove Park
Enderby
LE19 1SU

Tel: 0116 254 2774
leicester@summers-inman.co.uk
www.summers-inman.co.uk

Edinburgh Leeds Leicester London Luton Newcastle Stafford

Drawing Status

INFORMATION

Client
COTT BEVERAGES LTD
WREXHAM

Project
SPECTRUM BUSINESS PARK, WREXHAM
EXTENSION SCHEME

Title
SITE PLAN
PLANNING APPLICATION

Date	Drawn By	Checked By
10.03.2017	NL	GVTH
Drawing Number	Rev	Scale
LE17048 01	B	1:2500@A3

\\SI-LEICFS\Data\JOBS\LE17026 - LE17050\LE17048\Drawings\Cott Wrexham - Site Plan - Revision.dwg