


NOTES:
ALL DRAWINGS TO BE CHECKED AND CONFIRMED ON SITE PRIOR TO ANY WORKS OR FABRICATION.
DO NOT SCALE OFF THIS DRAWING.
ANY ERRORS, OMISSIONS OR DISCREPANCIES ARE TO BE BROUGHT TO THE ATTENTION OF MURRO ASSOCIATES IMMEDIATELY.

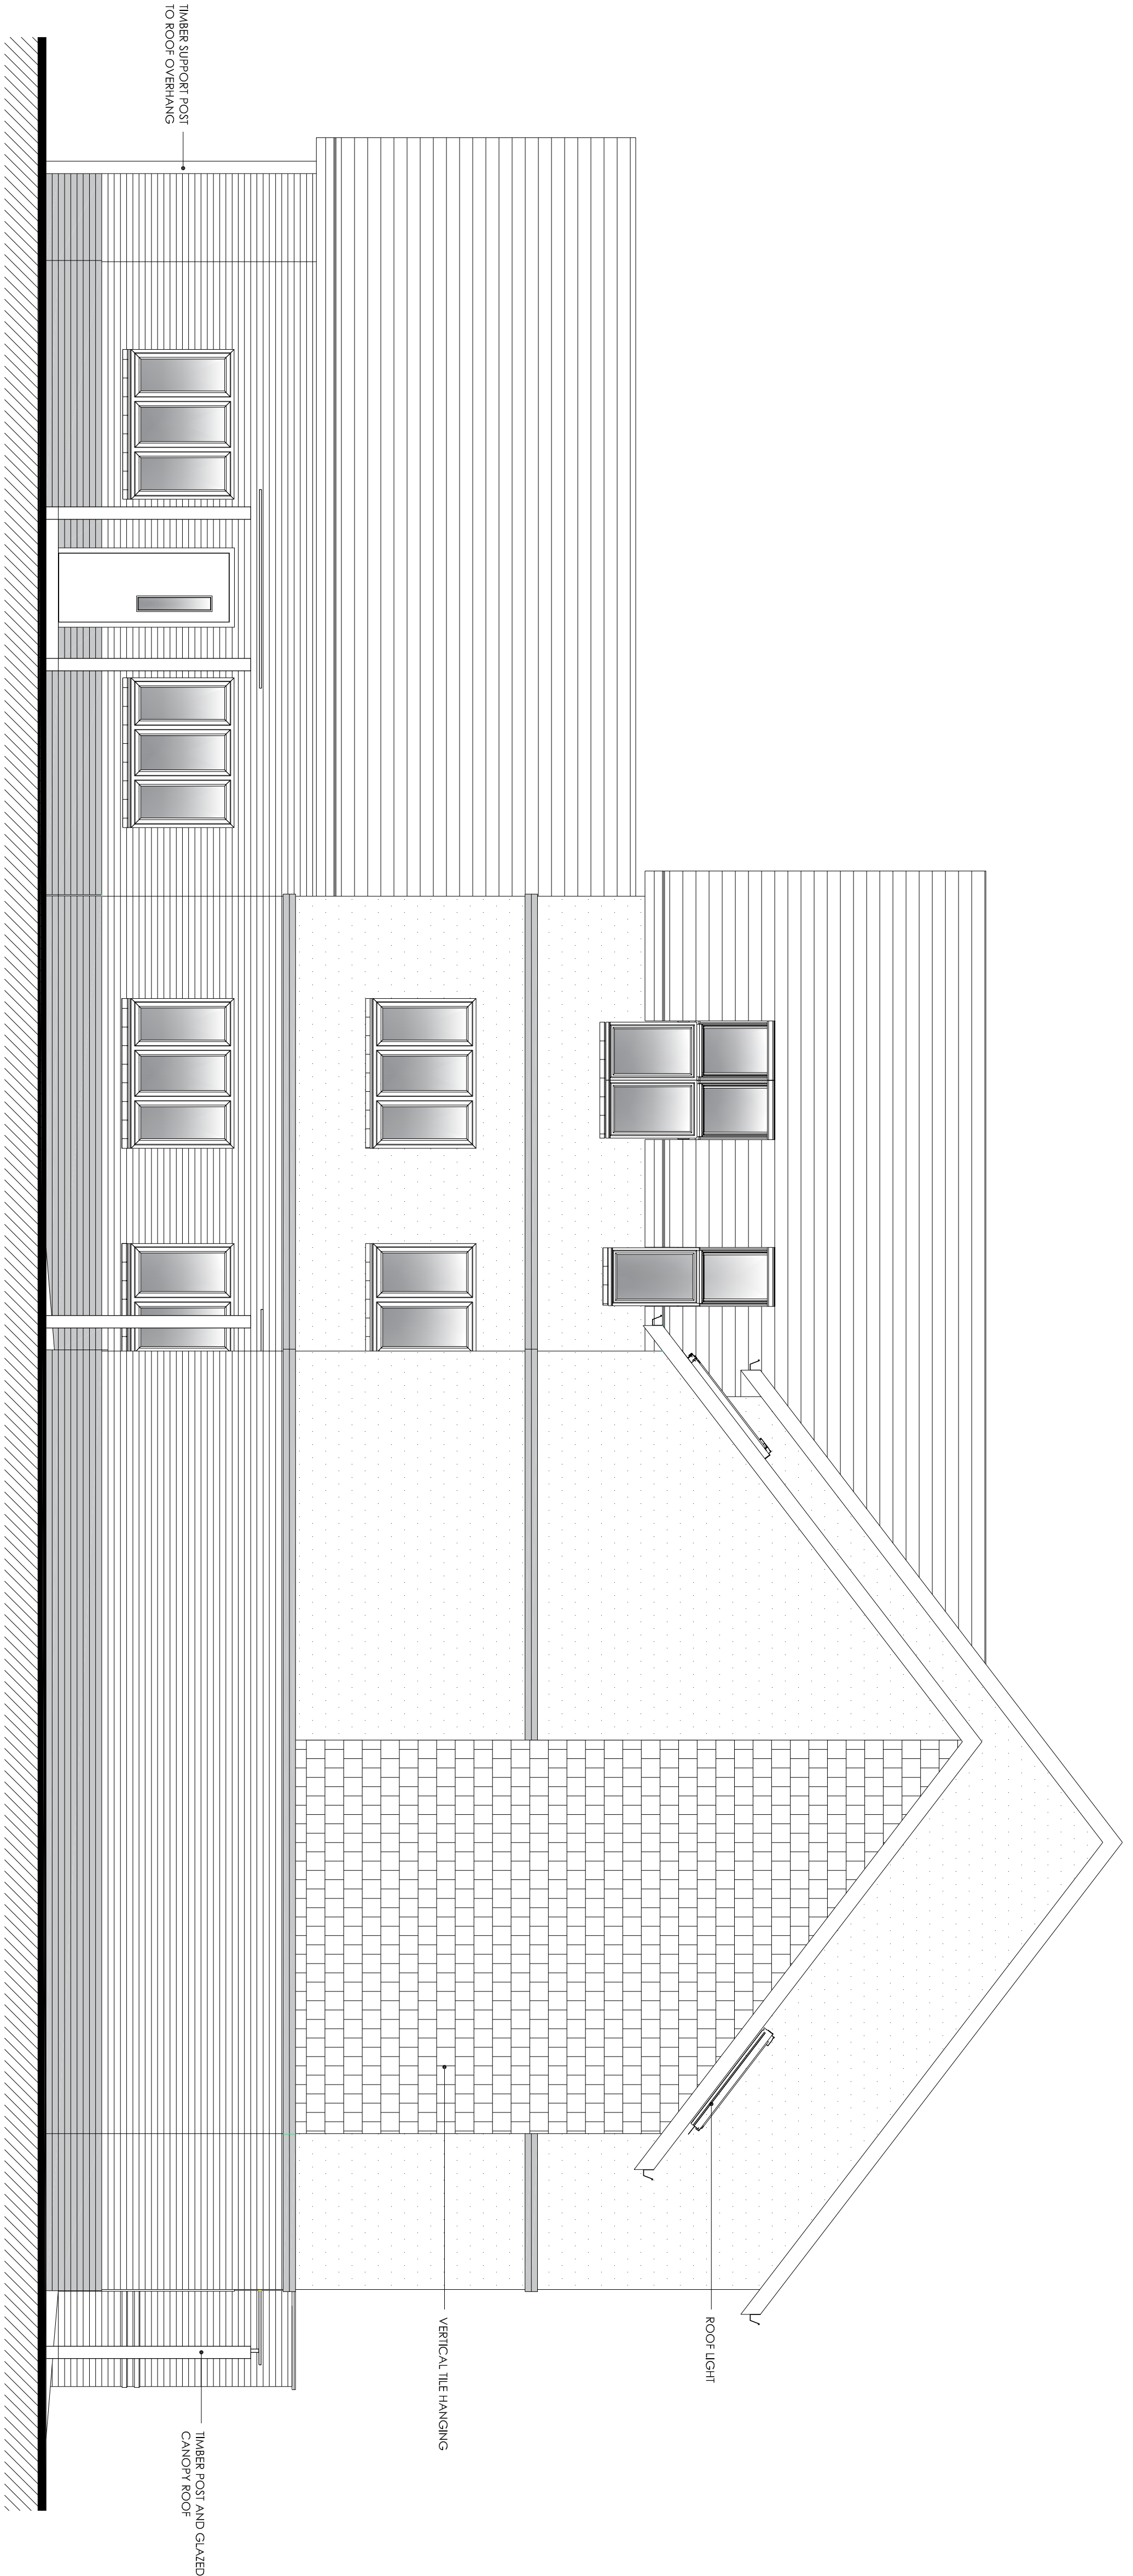

NORTH ELEVATION



EAST ELEVATION

REV	DATE	DESCRIPTION	BY
A	24.03.17	MINOR ALTERATIONS TO ROOF LINE	KL

Drawing Status
PLANNING



CHARTERED HOUSE, 24, WINDYBANK PASSAGE
WINDYBANK, ST. LEONARDS, ST. LEONARDS
LE11 1JH, ST. LEONARDS
E: design@munro-associates.com

CHARTERED HOUSE, 24, WINDYBANK PASSAGE
WINDYBANK, ST. LEONARDS, ST. LEONARDS
LE11 1JH, ST. LEONARDS
E: design@munro-associates.com

Client
Williams Homes Ltd

Project
Proposed New Apartments at
Croesnewydd Road,
Wrexham,

Scale	Date	Drawn
1:50 @ A1 1:100 @ A3	March 2017	KML

Drawing Title
**Proposed Elevations
2 Bed Apartments
(Sheet 2 of 2)**

Project No.	Drawing No.	Revision
17.138	1.03 B	A

@ THE CONTENTS OF THIS DRAWING ARE THE COPYRIGHT OF MURRO ASSOCIATES. NO PART OF THIS DRAWING IS TO BE REPRODUCED OR TRANSMITTED IN ANY FORM OR BY ANY MEANS, WITHOUT OUR WRITTEN PERMISSION.

Murro Associates (Architectural Services) Limited
Registered Office: Chelton House, Doyton's Passage,
Shropshire, Shrewsbury, Shropshire, SY1 1HF.
Registered in England and Wales
Registration No. 08117620
Vat No. 650 8629 15