


LINE=50.00M

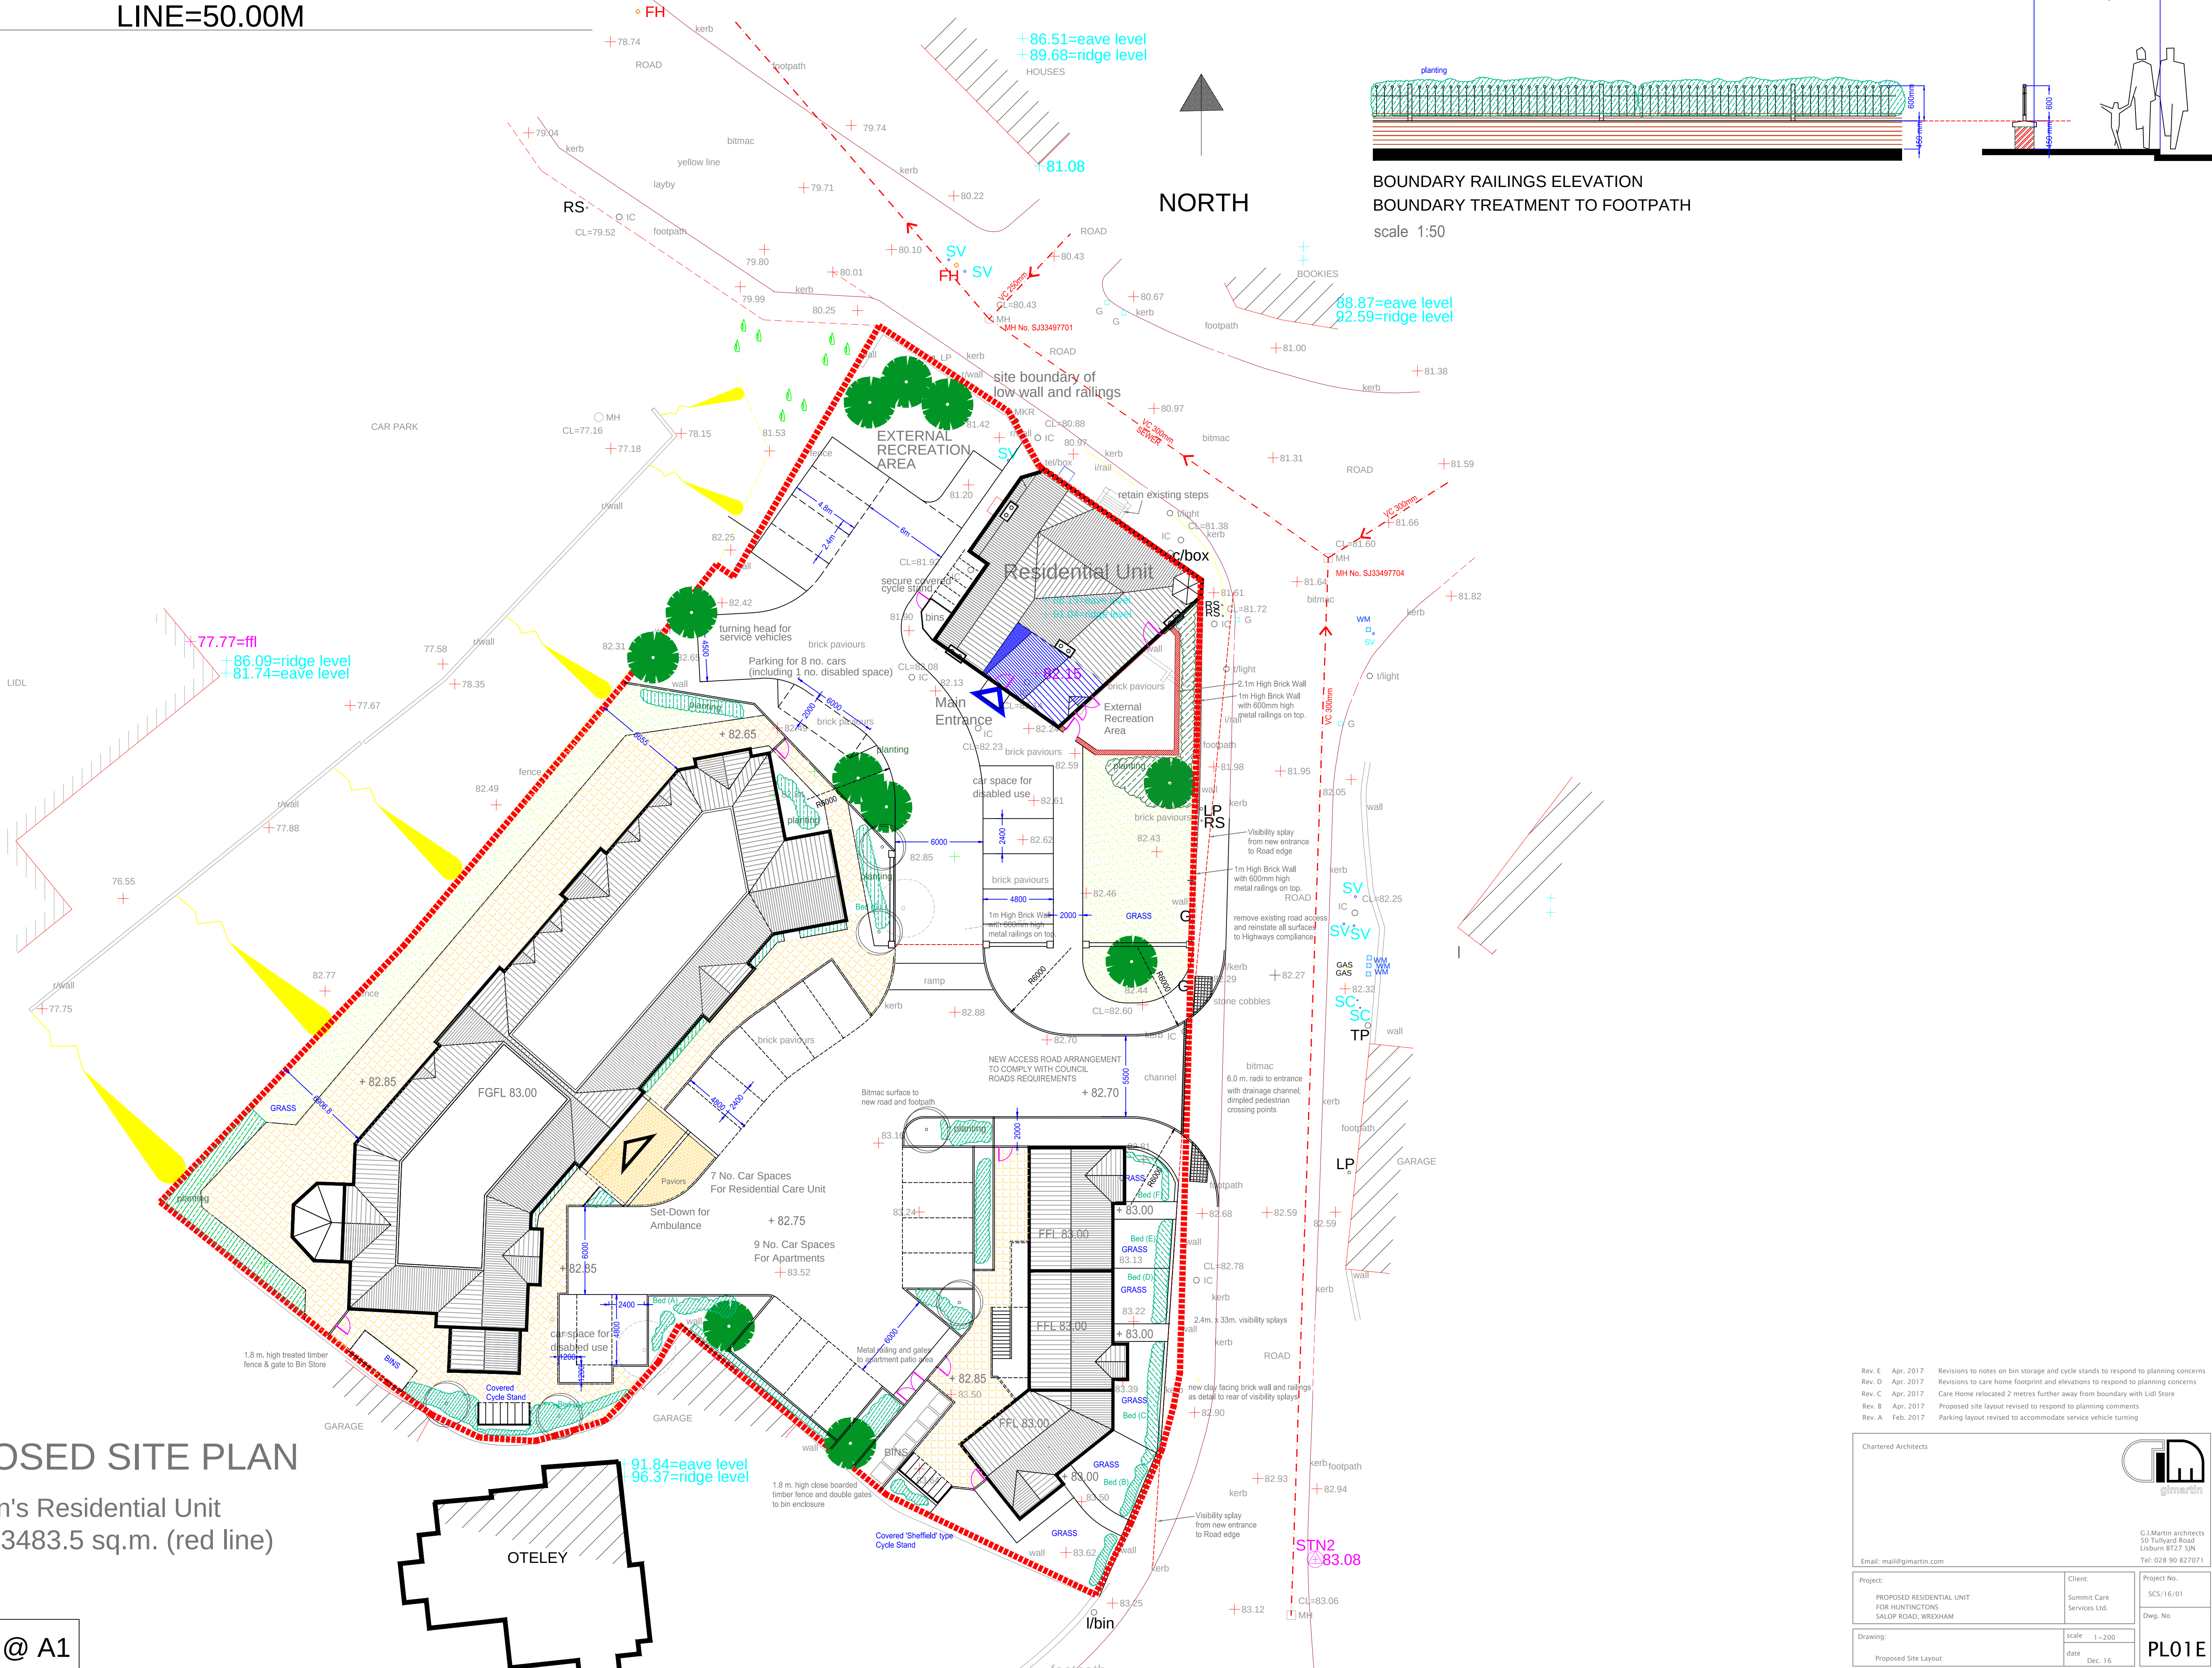

PROPOSED SITE PLAN

Huntington's Residential Unit
Site Area 3483.5 sq.m. (red line)

scale 1:200 @ A1

Rev. E Apr. 2017 Revisions to notes on bin storage and cycle stands to respond to planning concerns
Rev. D Apr. 2017 Revisions to care home footprint and elevations to respond to planning concerns
Rev. C Apr. 2017 Care Home relocated 2 metres further away from boundary with Lidl Store
Rev. B Apr. 2017 Proposed site layout revised to respond to planning comments
Rev. A Feb. 2017 Parking layout revised to accommodate service vehicle turning

Chartered Architects


G.I. Martin architects
50 Tullyard Road
Lisburn BT27 5JN
Tel: 028 90 827071

Email: mail@jimartin.com

Project:	PROPOSED RESIDENTIAL UNIT FOR HUNTINGTONS SALOP ROAD, WREXHAM	Client:	Summit Care Services Ltd.	Project No.	SCS/16/01
Drawing:	Proposed Site Layout	Scale:	1:200	Dwg. No.	PL01E
		Date:	Dec. 16		