


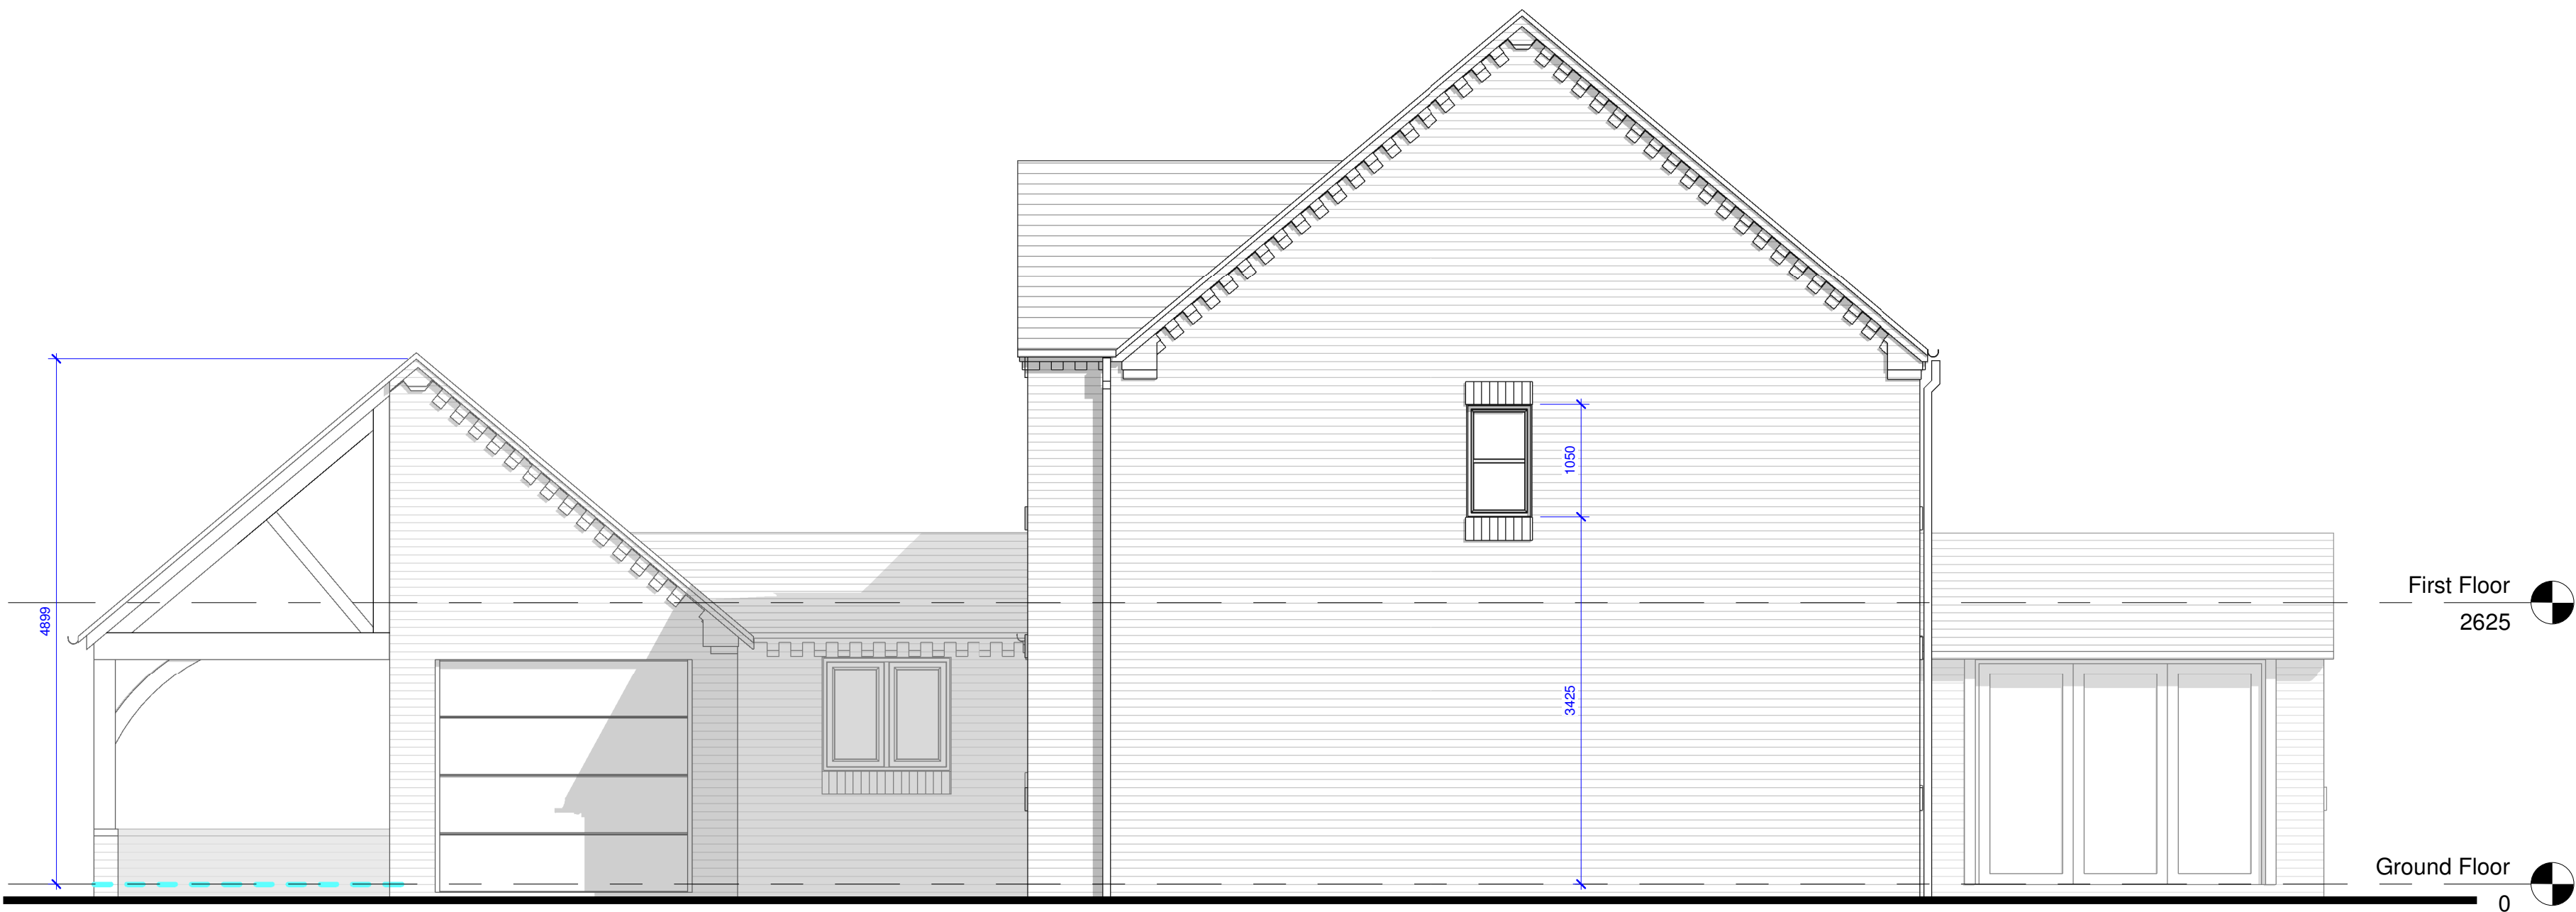

Plot 7 South Elevation 1
1 : 50




Plot 7 East Elevation
1 : 50



Plot 3 North Elevation
1 : 50



Plot 3 West Elevation
1 : 50

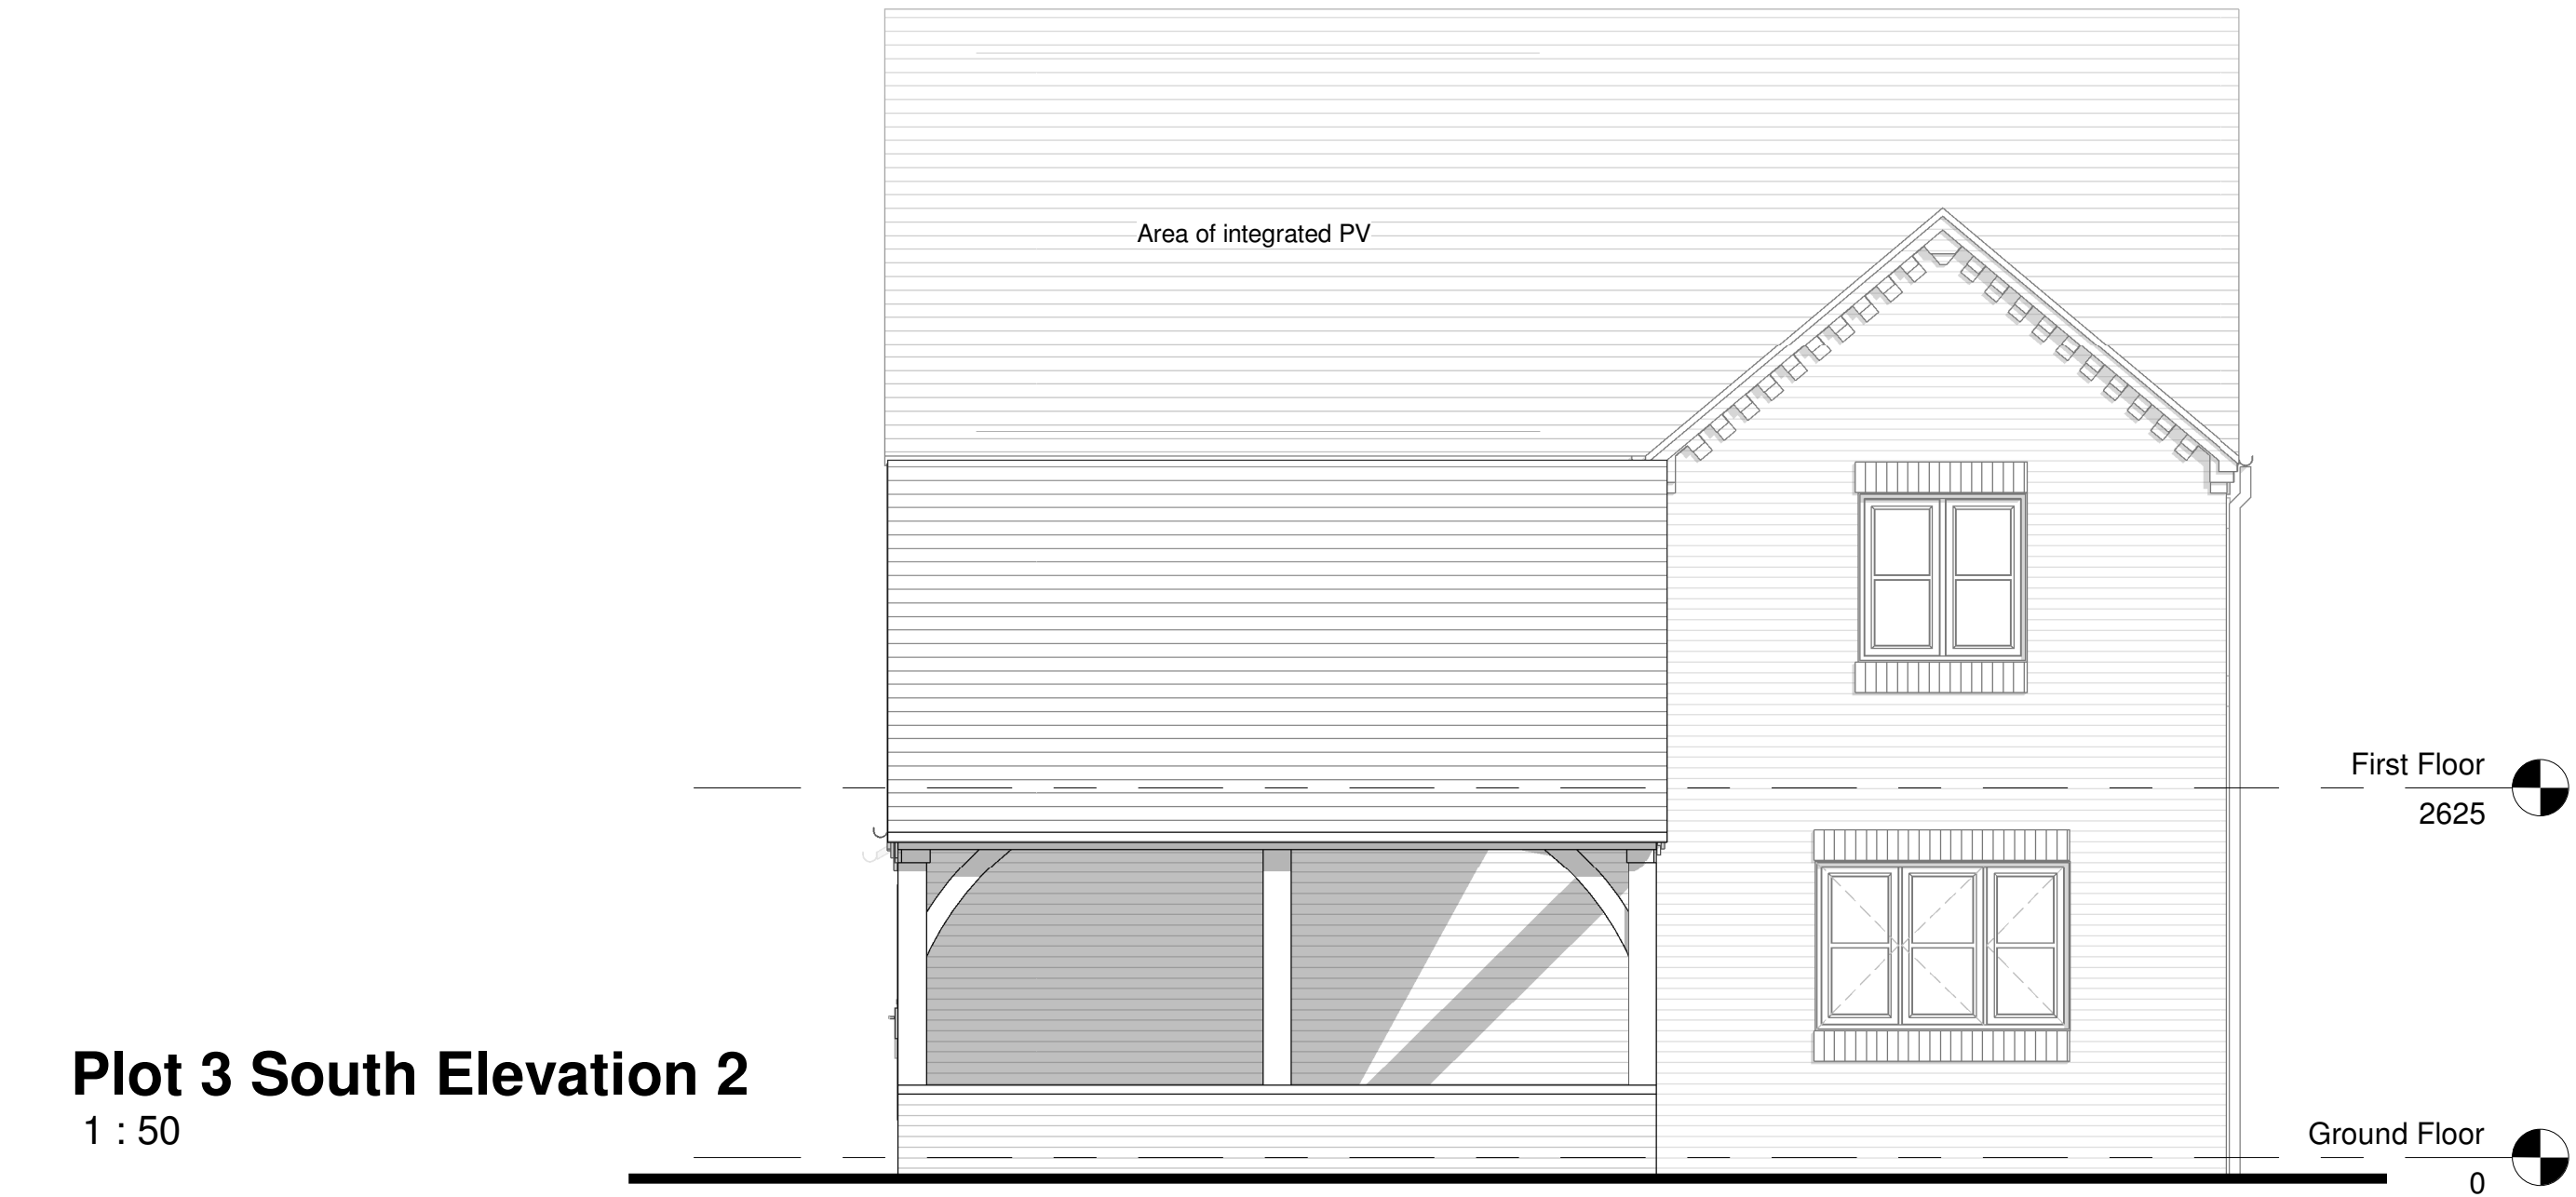

Plot 3 South Elevation 2
1 : 50

0m 1m 2m 3m 4m 5m
VISUAL SCALE 1:50 @ A1



Images of typical integrated Pv proposed



Rev	Revision Description	Drawn	Check	Date
C	House type revised	GE	JB	12/05/17
B	Further dimensions added	WH	JB	14/02/17
A	Garage amendments	IB	JB	27/01/17

Greenspace Architects Ltd
The Old Town Hall
The Square, Ellesmere
Shropshire SY12 0EJ
Tel 44(0)1681 623899
e-mail: greenspace@greenspacearchitects.co.uk
web: www.greenspacearchitects.co.uk

Project
**Houses at Tudor Drive,
Penley**

Title
Plot 3 Proposed Elevations

Scale @ A1	Scale @ A3	Drawn By	Checked By	Date
1 : 50	1 : 100	IB	JB	16/01/17
Drawing Number	Job No.	Sheet No.	Rev.	
	16-22	A7300	C	