



Proposed Rear Elevation (C)




Proposed External Finishes

Wall finish to be generally clay facing brick to be agreed with planning
Sand/Cement render feature panels as indicated - masonry paint finish
Reconstituted sandstone heads and sills as per details
Brick corbelling to Chimney detailing and generally to eaves as indicated
GRP canopy over entrance, finished in textured sandstone
Roof covering to be Bangor Blue natural slates
All windows to be timber hardwood with vertical sliding sash for painting



Proposed Front Elevation

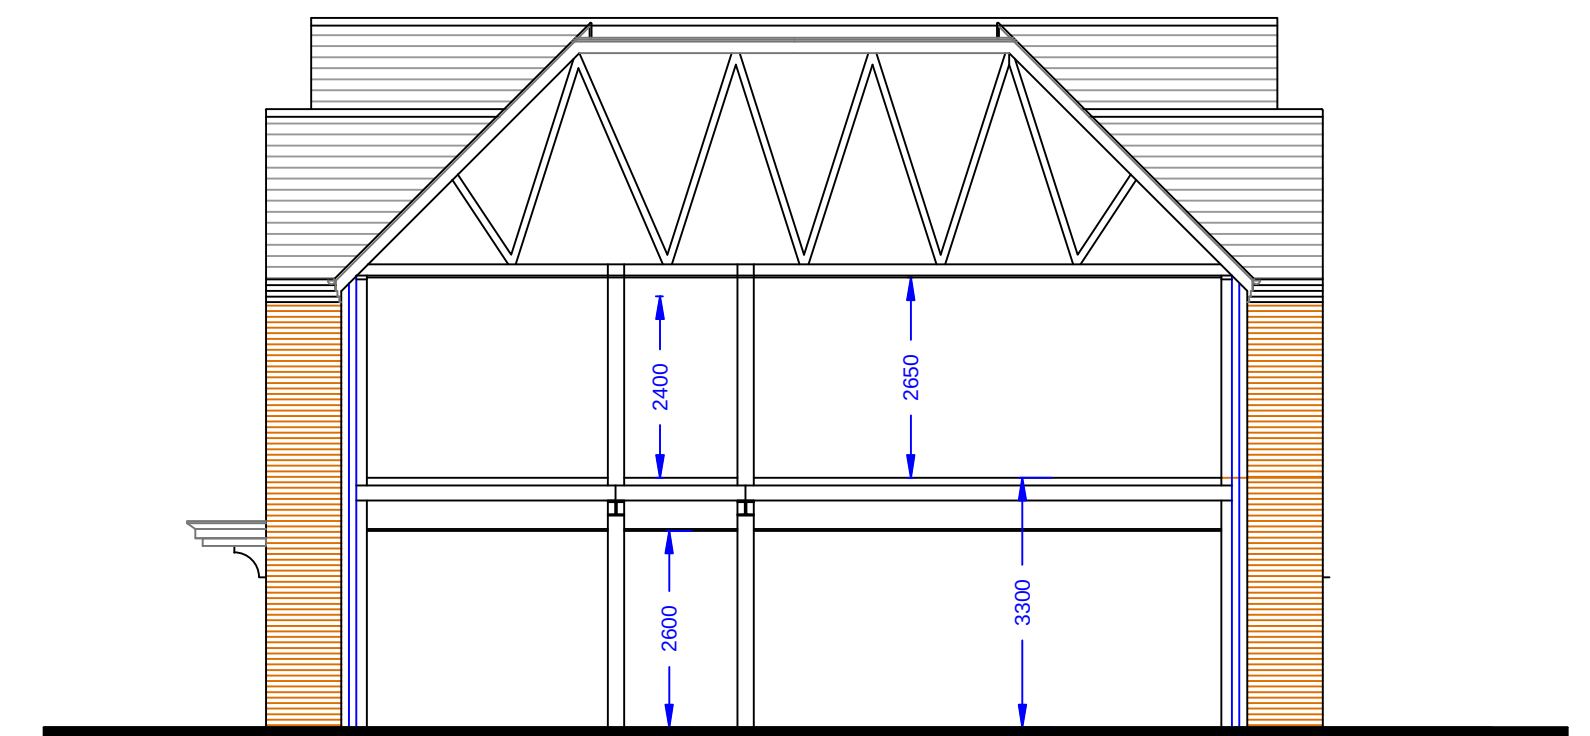


Proposed Section X.X



Proposed End Elevation (B)



Proposed End Elevation (D)

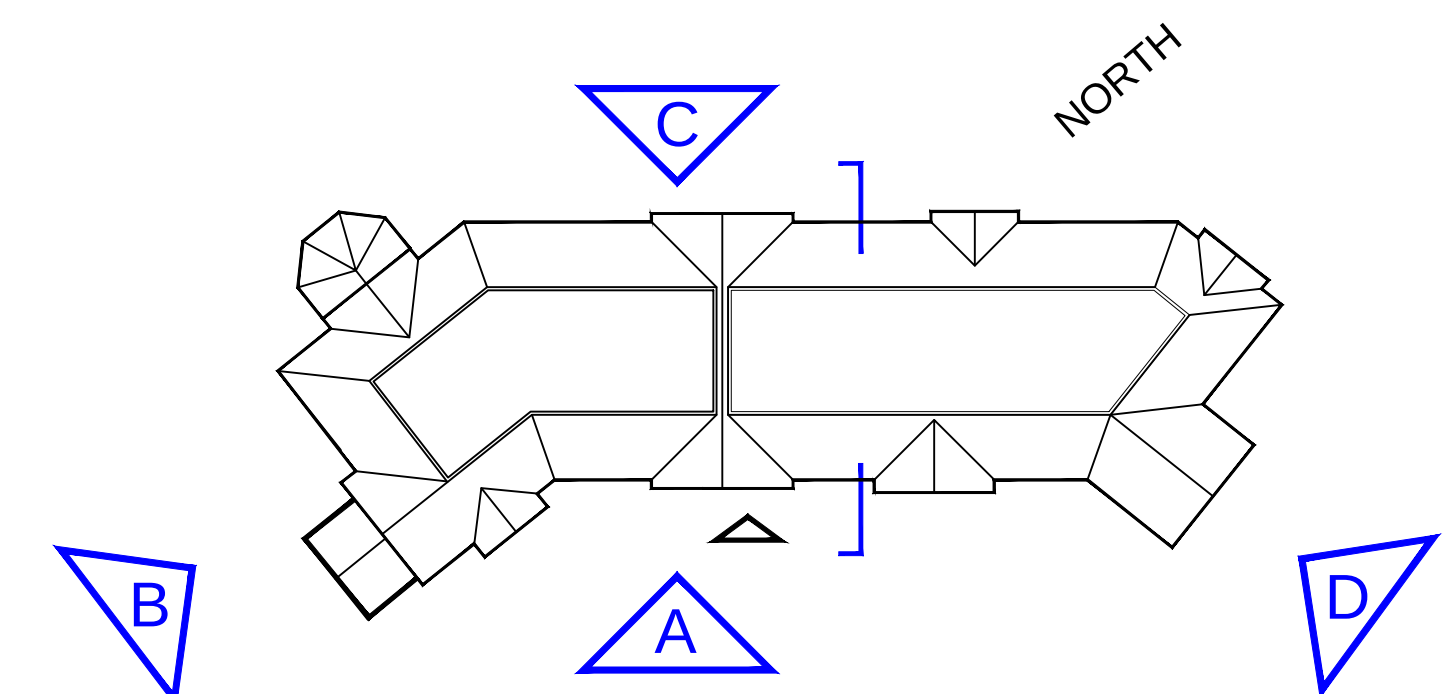

REV C. Apr. 2017 Revisions to finishes in response to planning comments
REV B. Apr. 2017 Proposed revisions to plans and elevations in response to planning comments
REV A. Mar. 2017 Discrepancies in the location and sizes of openings with the floorplans rectified.

Chartered Architects			
G.J. Martin architects 50 Tullyard Road Lisburn BT27 5JN Tel: 02890 827071 Fax: 028 90 946162 Email: mail@gjmartin.com		Project No. SCS/16/01 Dwg. No. PL03C	
Project: PROPOSED RESIDENTIAL CARE FACILITY FOR HUNTINGTON'S SOCIETY BENNIONS ROAD, WREXHAM	Client: SUMMIT CARE SERVICES LTD.	Scale 1:100 date DEC. 2016	

Scale 1:100 @ A1

Scale 1:200 @ A3