


Notes:

- This drawing and the design is protected by copyright law
- Do not scale from this drawing, refer any query
- Contractor to check all dimensions on site and to report any discrepancy prior to construction or off-site fabrication commencing.
- All structural components / alterations shown are indicative and must be verified by a Structural Engineer.

Rev A. Scheme amended to advice from Planning. 02-03-17.

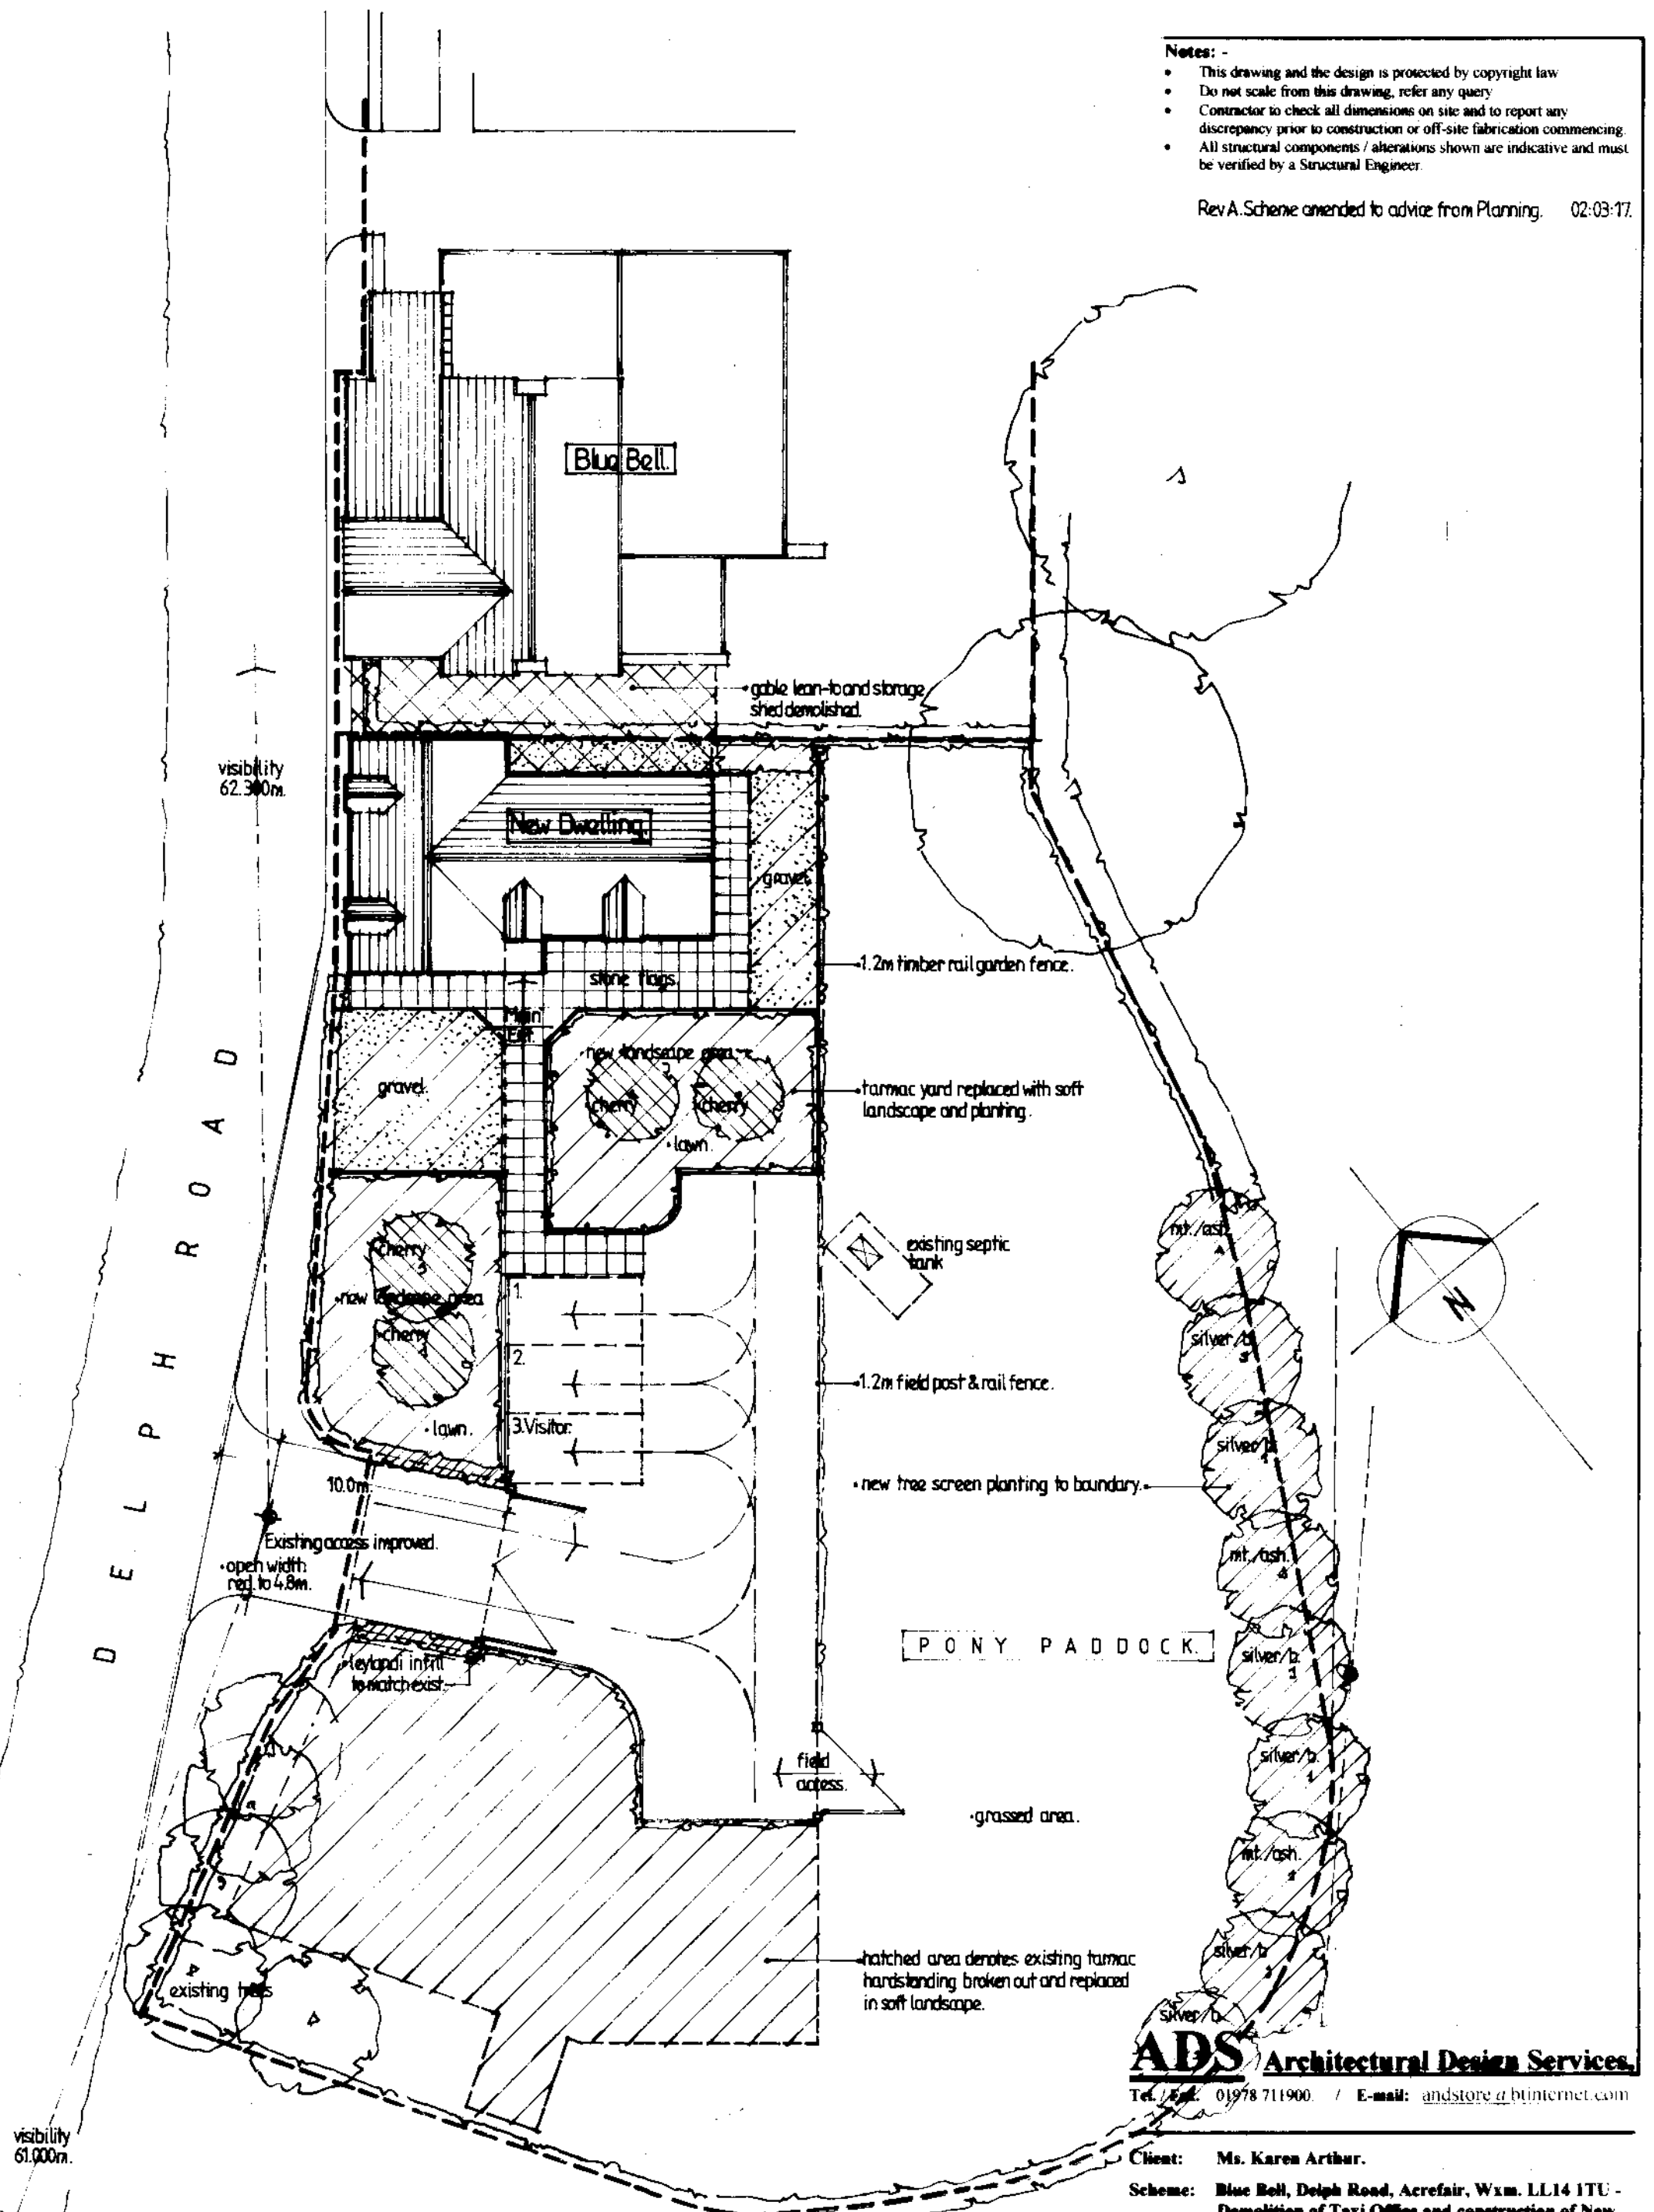

ADS Architectural Design Services

Tel: 01978 711900 / E-mail: andstore@btinternet.com

Client: Ms. Karen Arthur.

Scheme: Blue Bell, Delph Road, Acrefair, Wym. LL14 1TU - Demolition of Taxi Office and construction of New Former Bungalow.

Dwg Title: SITE PLAN - AS PROPOSED.

Job No. / Dwg. No. / Rev. 424 / PD01 / B

Scale. 1:200 (@ A3)

Date. Nov. 2016.

Rev B. Parking reduced, ref to stable omitted

26-04-17