


NOTES:
ALL DIMENSIONS TO BE CHECKED AND CONFIRMED ON SITE PRIOR TO ANY WORKS OR FABRICATION.
DO NOT SCALE OFF THIS DRAWING.
ANY ERRORS, OMISSIONS OR DISCREPANCIES ARE TO BE BROUGHT TO THE ATTENTION OF MURRO ASSOCIATES IMMEDIATELY.

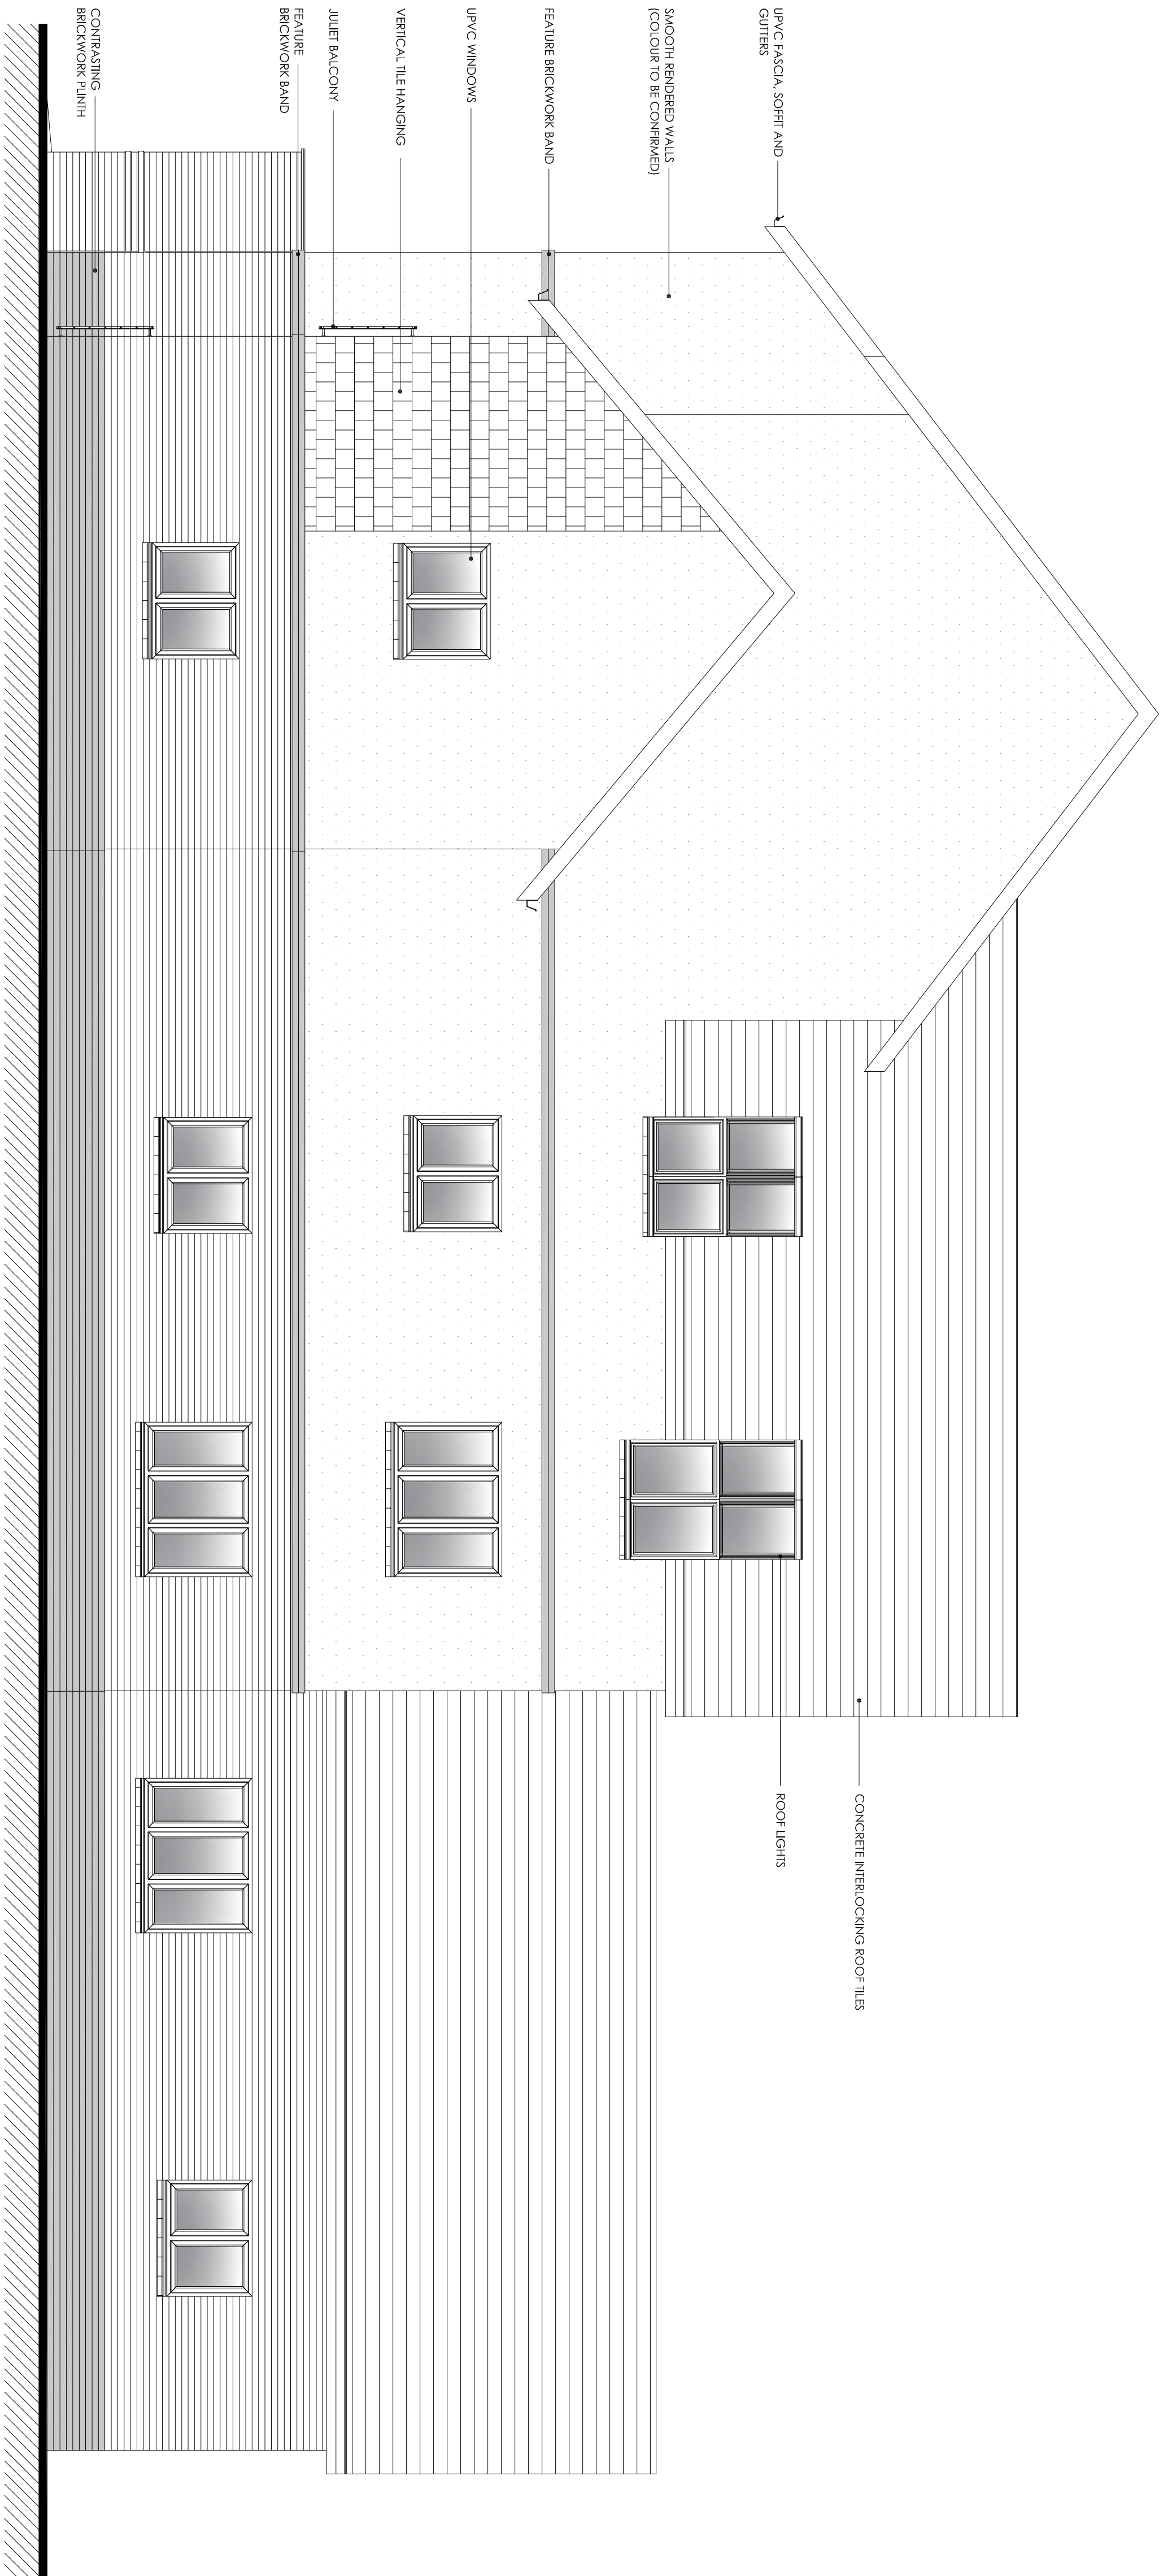

SOUTH ELEVATION



REV	DATE	DESCRIPTION	BY
A	24.03.17	MINOR ALTERATIONS TO ROOF LINE	KL

Drawing Status
PLANNING



CHARTERED HOUSE DRAUGHTING PRACTICE
100, 101 & 102, STATION STREET, ST1 1HF
Tel: 01455 514148
E: design@munro-associates.com

www.munro-associates.com
CHARTERED ARCHITECT
100, 101 & 102, STATION STREET, ST1 1HF
E: design@munro-associates.com

Client
Williams Homes Ltd
Project
**Proposed New Apartments at
Croesnewydd Road,
Wrexham,**

Scale
1:50 @ A1
1:100 @ A3
Date
March 2017
Drawn
KML

Drawing Title
**Proposed Elevations
2 Bed Apartments
(Sheet 1 of 2)**

Project No.
17.138
Drawing No.
1.02 B
Revision
A

@ THE CONTENT OF THIS DRAWING ARE THE COPYRIGHT OF MURRO ASSOCIATES LTD. NO PART OF THIS DRAWING IS TO BE REPRODUCED OR TRANSMITTED IN ANY FORM OR BY ANY MEANS, WITHOUT OUR WRITTEN PERMISSION.

Murro Associates (Architectural Services) Limited
Registered Office: Chellion House, Doyton's Passage,
Shropshire, Shrewsbury, Shropshire, SY1 1HF.
Registered in England and Wales
Registration No. 08117020
Vat No. 650 8629 15