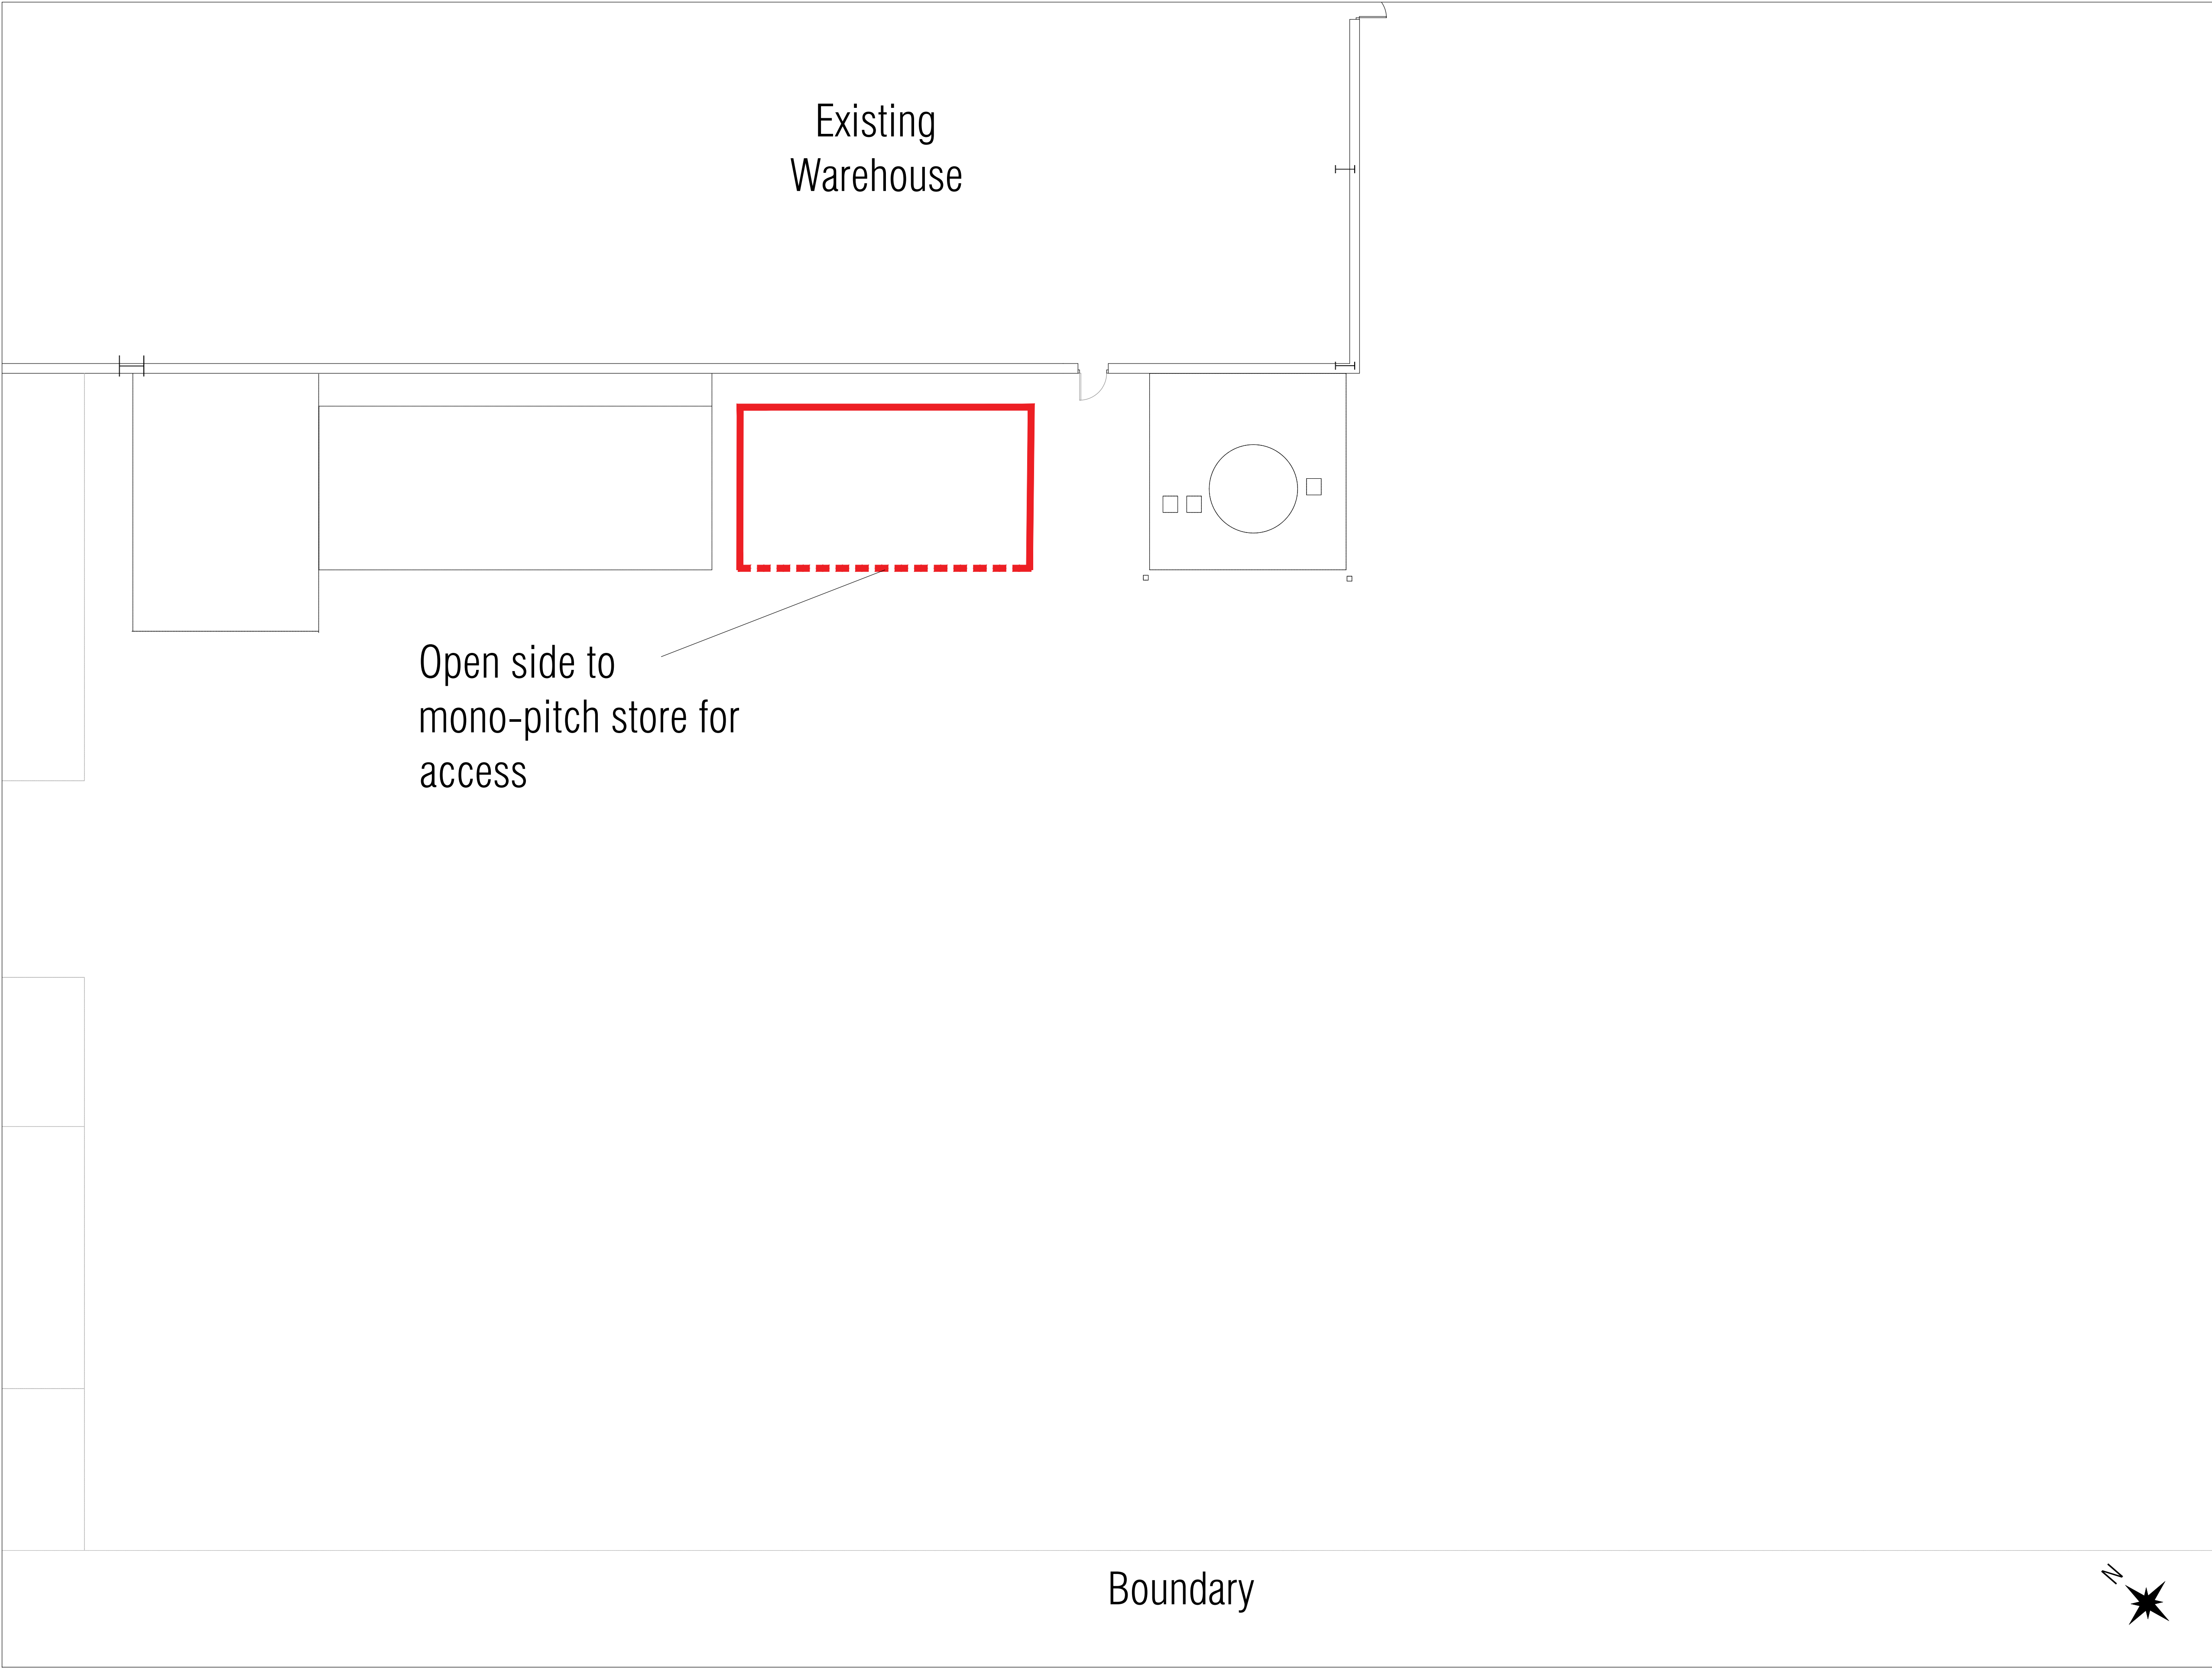


Proposed New Mono-Pitch Store Floor Plan 1:100

NOTES

This drawing is protected by copyright and must not be copied or reproduced without the written consent of Summers-Inman Construction and Property Consultants LLP.©

No dimensions are to be scaled from this drawing. All dimensions and sizes are in millimetres unless otherwise stated and should be checked on site.

No part of this publication may be produced, stored in any retrieval system or transmitted in any form or by any means without prior permission of Summers-Inman Construction and Property Consultants.

This drawing is to be read in conjunction with Summers-Inman Construction and Property Consultants' specification, structural engineer's and services consultant's specification where applicable.

Abbreviations			
ACU	Air Conditioner Unit	OH	Opening Height
BA	Barrier	PO	Post
BB	Bellisha Beacon	RA	Rail
BO	Bollard	RE	Rodding Eye
CATV	Cable TV Cover	RG	Road Gully
CH	Ceiling Height	RL	Roof Light
CHC	Ceiling Height Change	RWP	Rainwater Pipe
CPS	Concrete Paving Slabs	S	Sill
CSU	Ceiling Slopes Up	SC	Stop Cock
DB	Distribution Board	SDH	Suspended Ceiling Height
DH	Door Height	SP	Sign Post
DP	Down Pipe	STN	Station
DR	Drain	SV	Stop Valve
EH	Eaves Height	SVP	Soil Vent Pipe
ER	Earth Rod	TGW	Telegraph Wire
FFL	Finished Floor Level	TP	Telegraph Pole
FL	Floor Level	TH	Threshold
FH	Fire Hydrant	UC	Unknown Cover
H	Height	UNS	Underside
IC	Inspection Chamber	UNSBM	Underside Of Beam
LD	Linear Drainage Channel	VP	Vent Pipe
LP	Lamp Post	WOH	Window Over Height
MH	Manhole		
		Level Data	
		Spot Levels	+ 98.25

Rev	Date	Amendment



**SUMMERS
INMAN**
CONSTRUCTION & PROPERTY
CONSULTANTS

6 Thorpe Way
Grove Park
Enderby
LE19 1SU

Tel: 0116 254 2774
leicester@summers-inman.co.uk
www.summers-inman.co.uk

Edinburgh Leeds Leicester London Luton Newcastle Stafford

Drawing Status		
INFORMATION		
Client	COTT BEVERAGES LTD WREXHAM	
Project	SPECTRUM BUSINESS PARK, WREXHAM EXTENSION SCHEME	
Title	PROPOSED FLOOR PLANS FOR NEW STORE	
Date	Drawn By	Checked By
23/03/17	NL	DG
Drawing Number	Rev	Scale
LE17048 15		AS SHOWN