




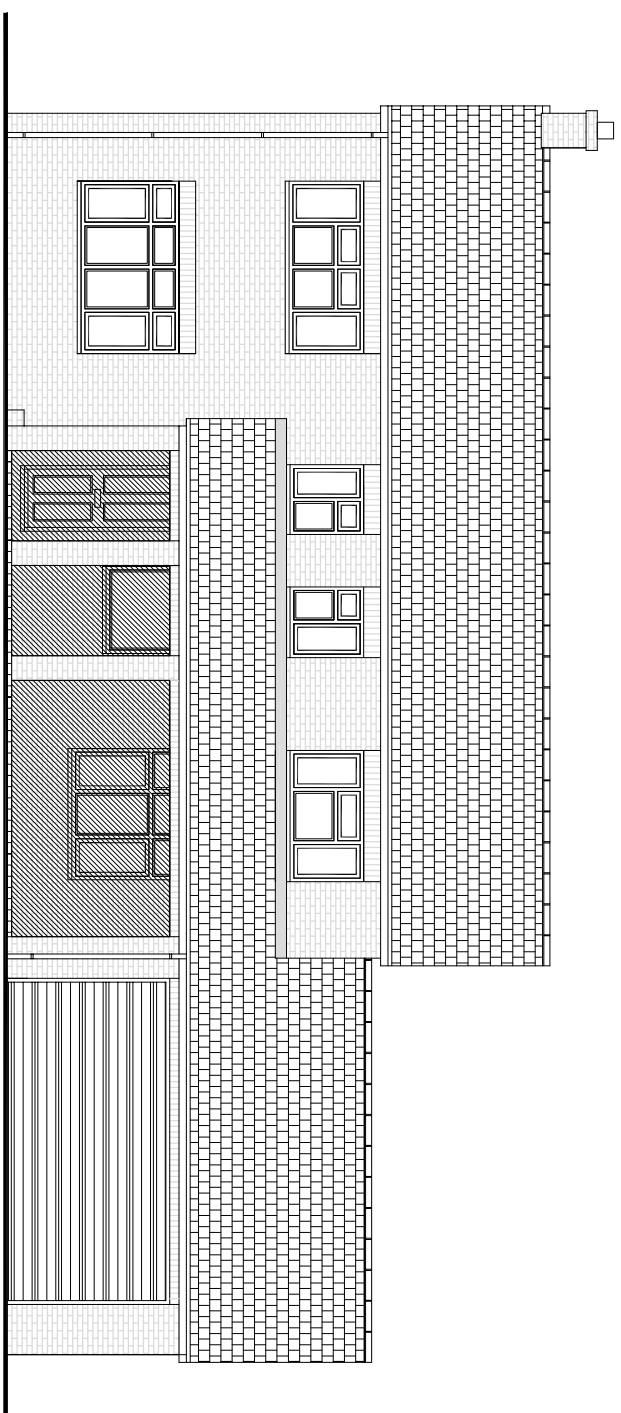


Existing Front Elevation.

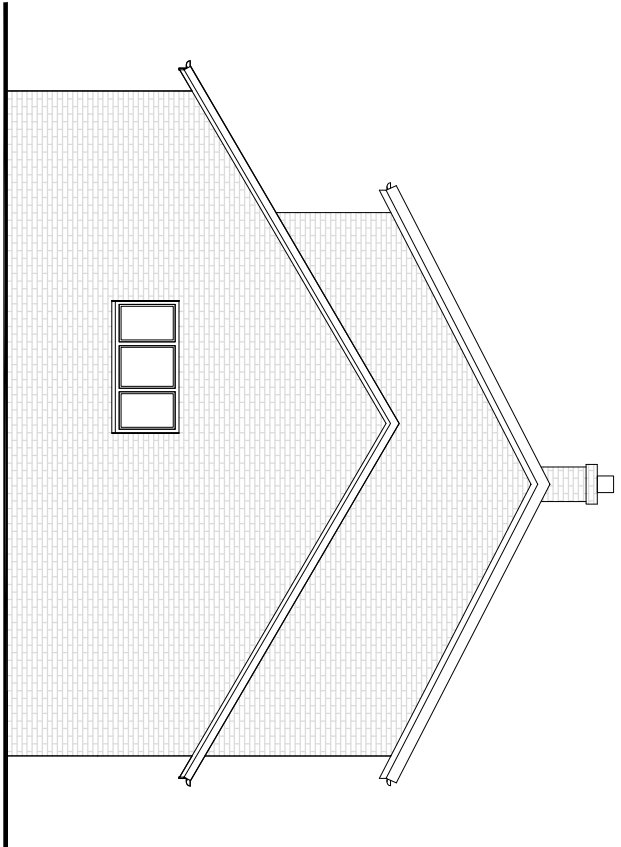


Existing Side Elevation.

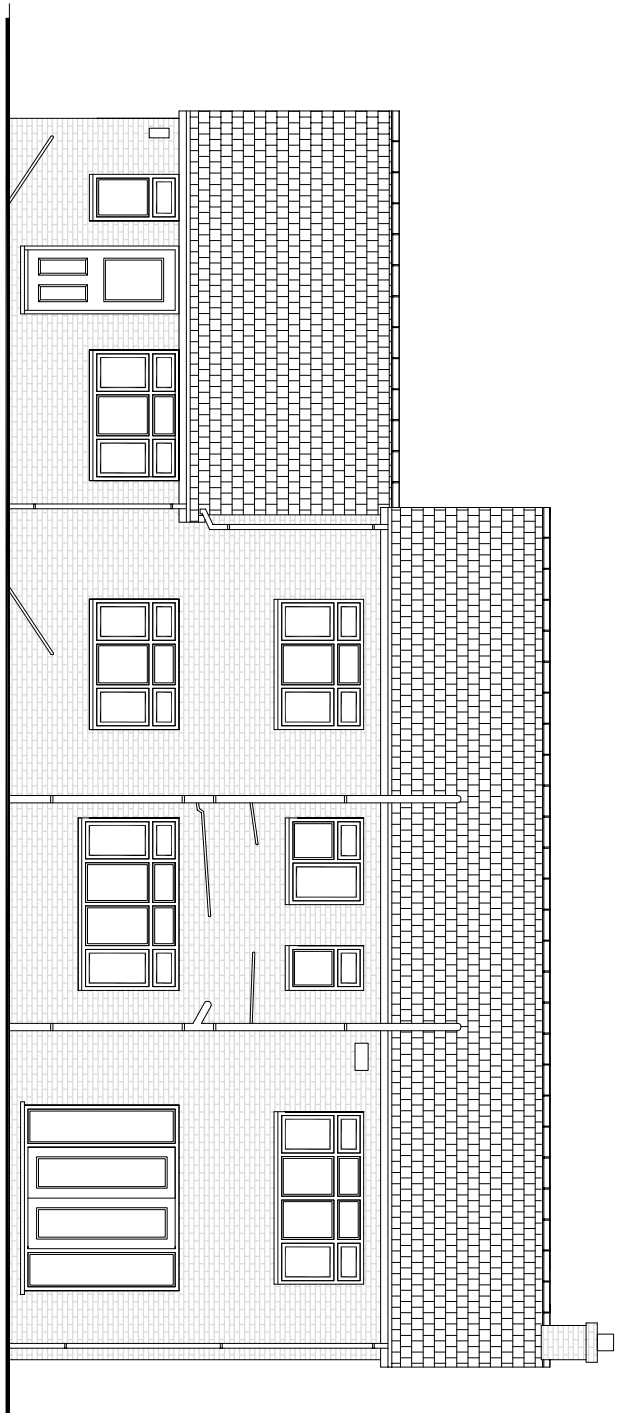


Existing Rear Elevation.

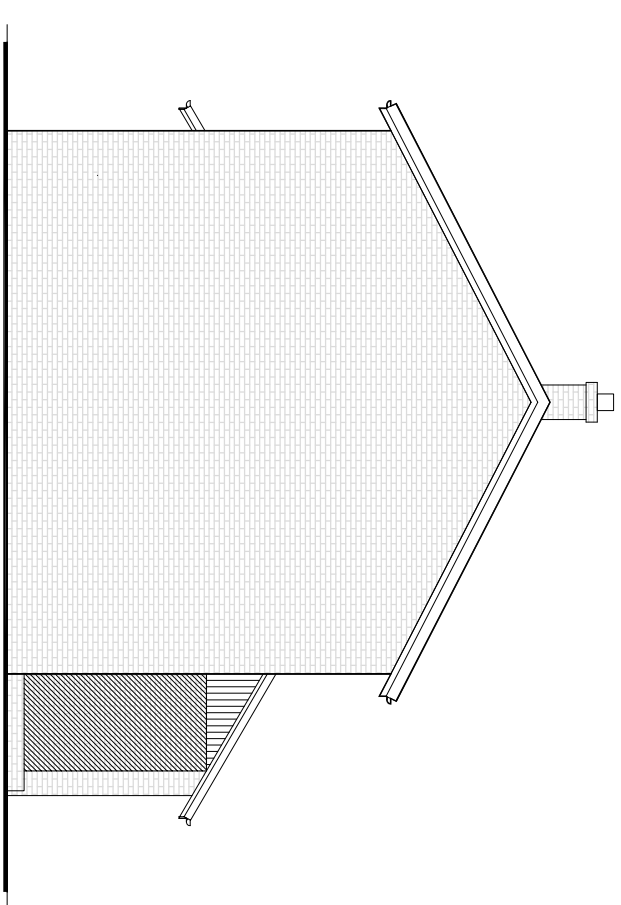


Existing Side Elevation.

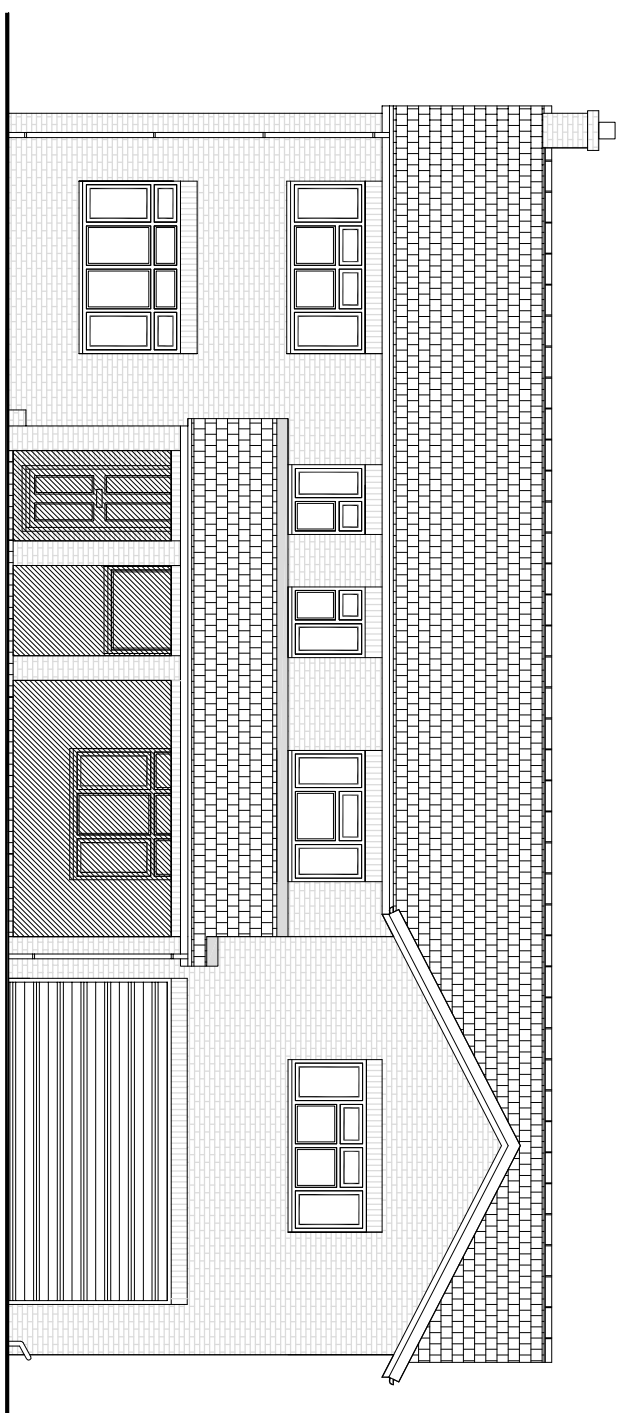


Proposed Front Elevation.

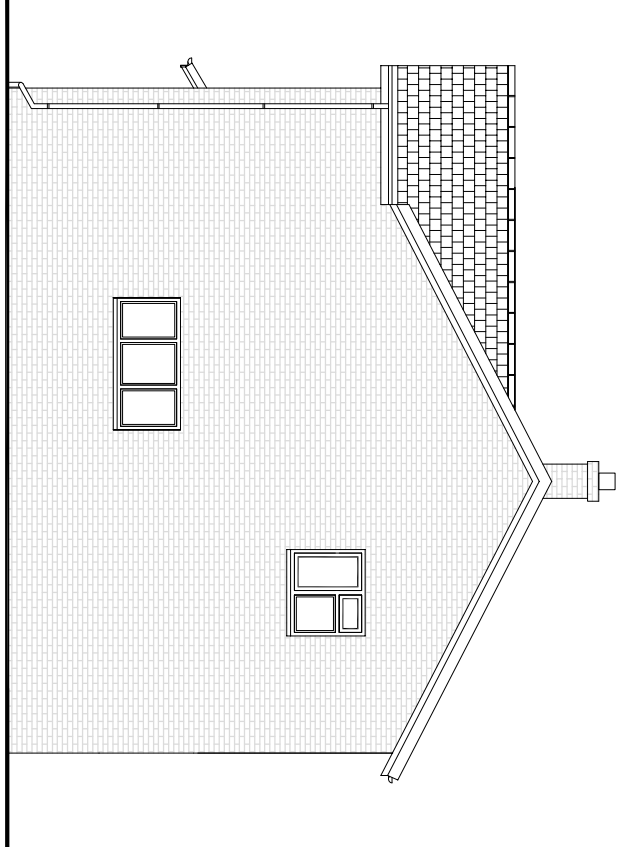


Proposed Side Elevation.

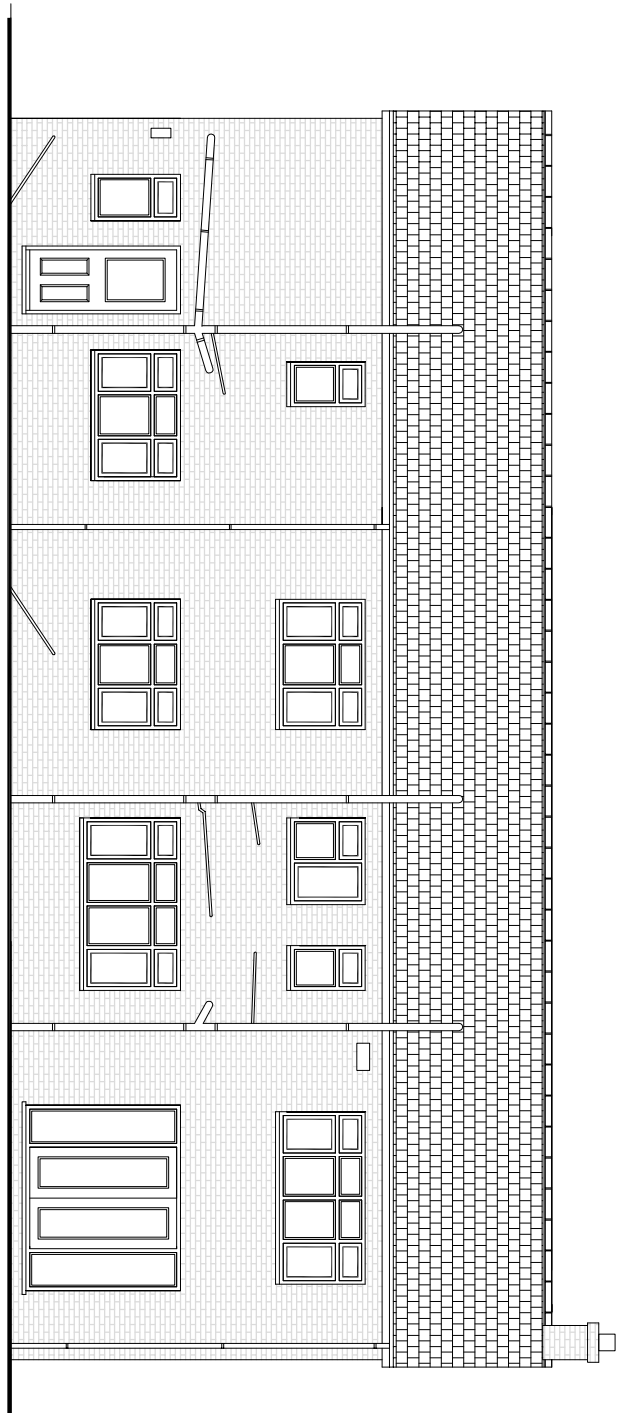


Proposed Rear Elevation.

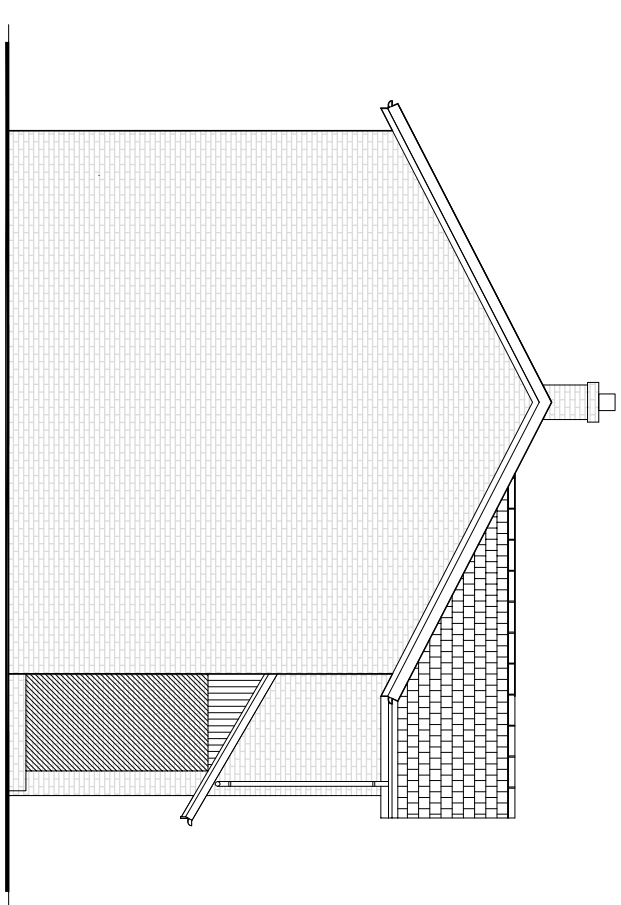


Proposed Side Elevation.

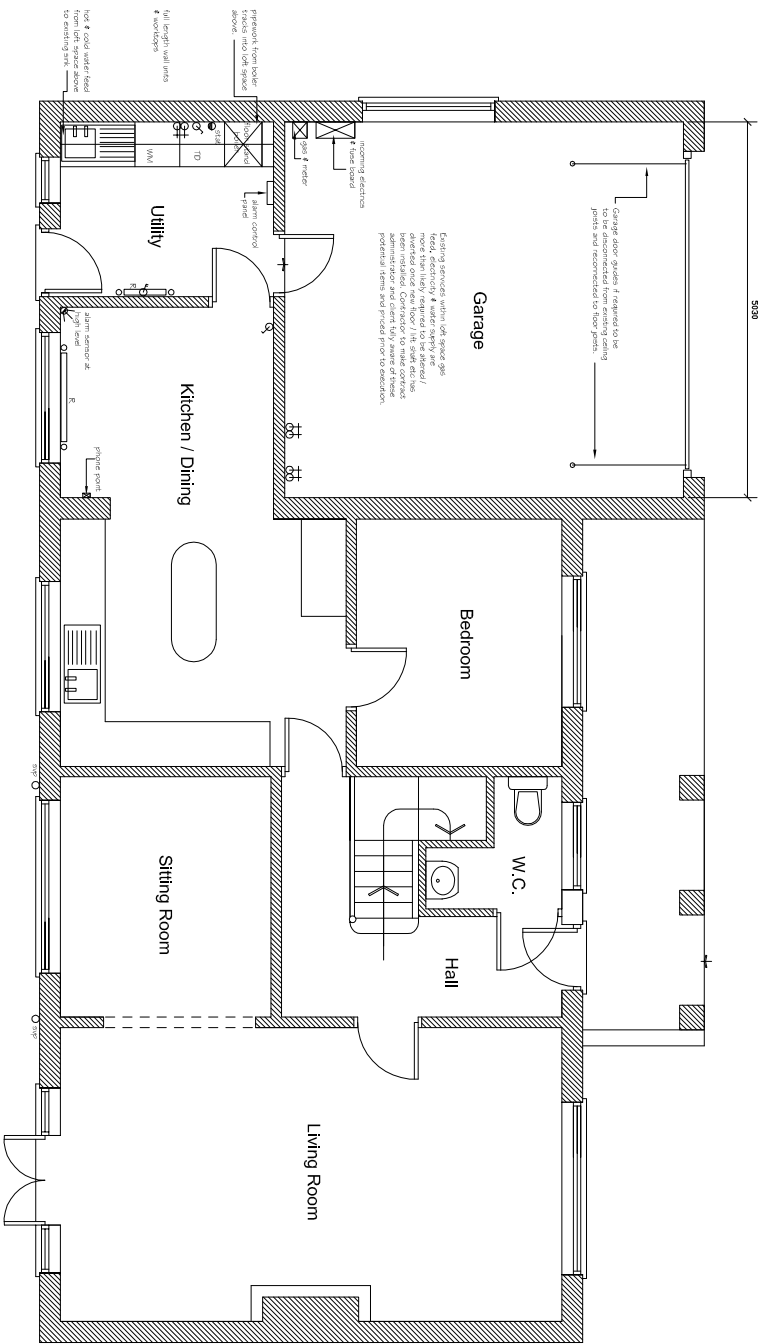


Existing Ground Floor Plan.

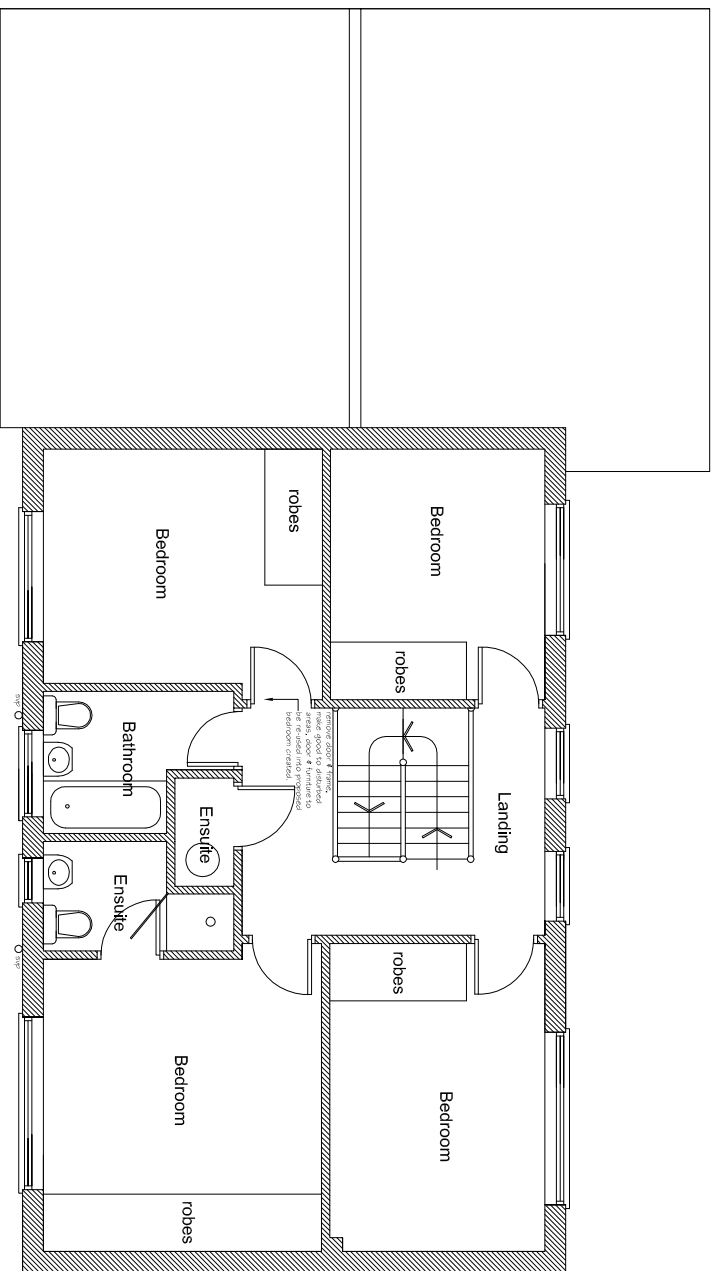



Existing First Floor Plan.

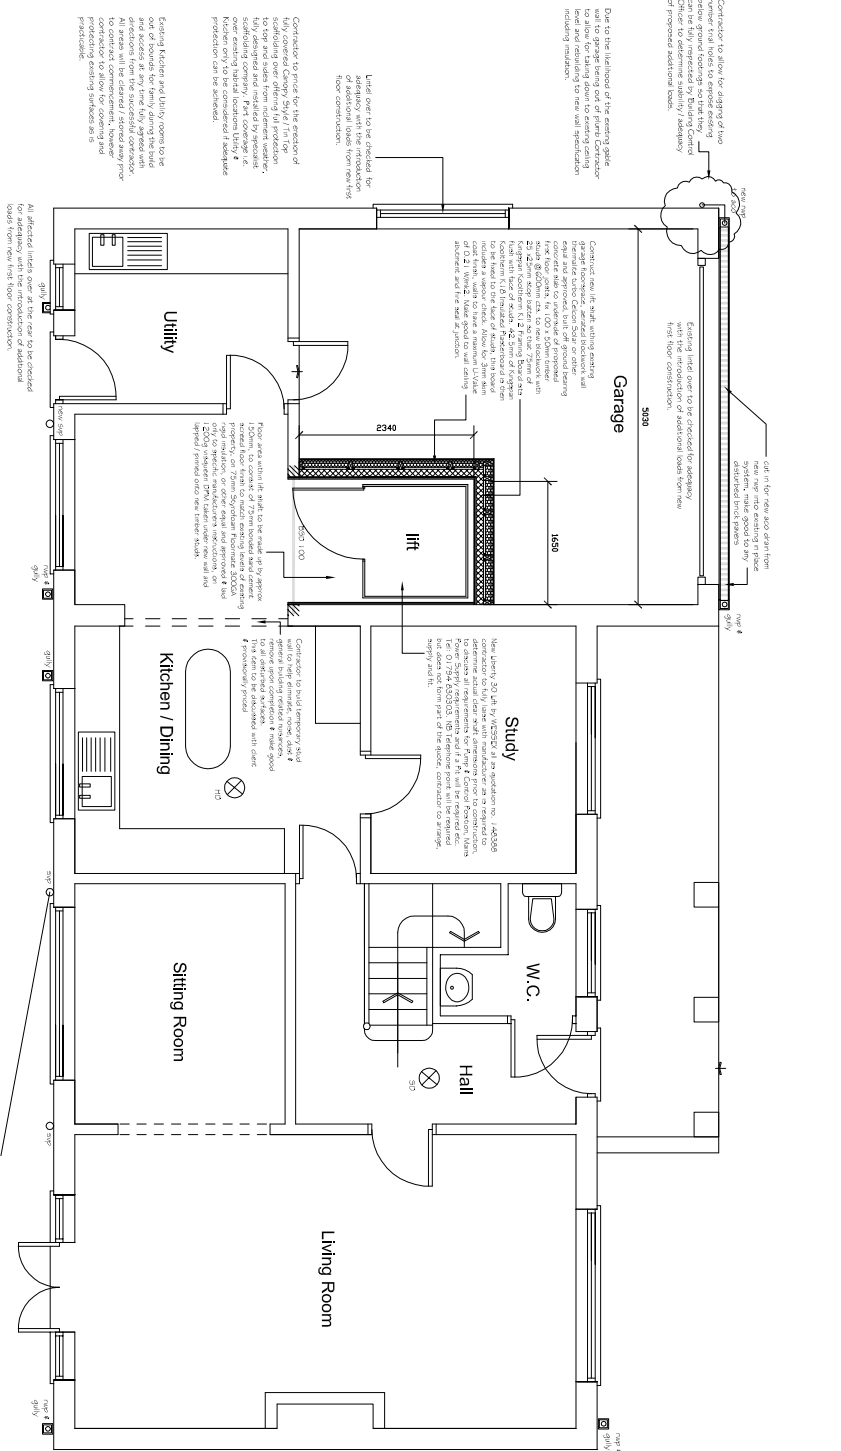

Proposed Ground Floor Plan.

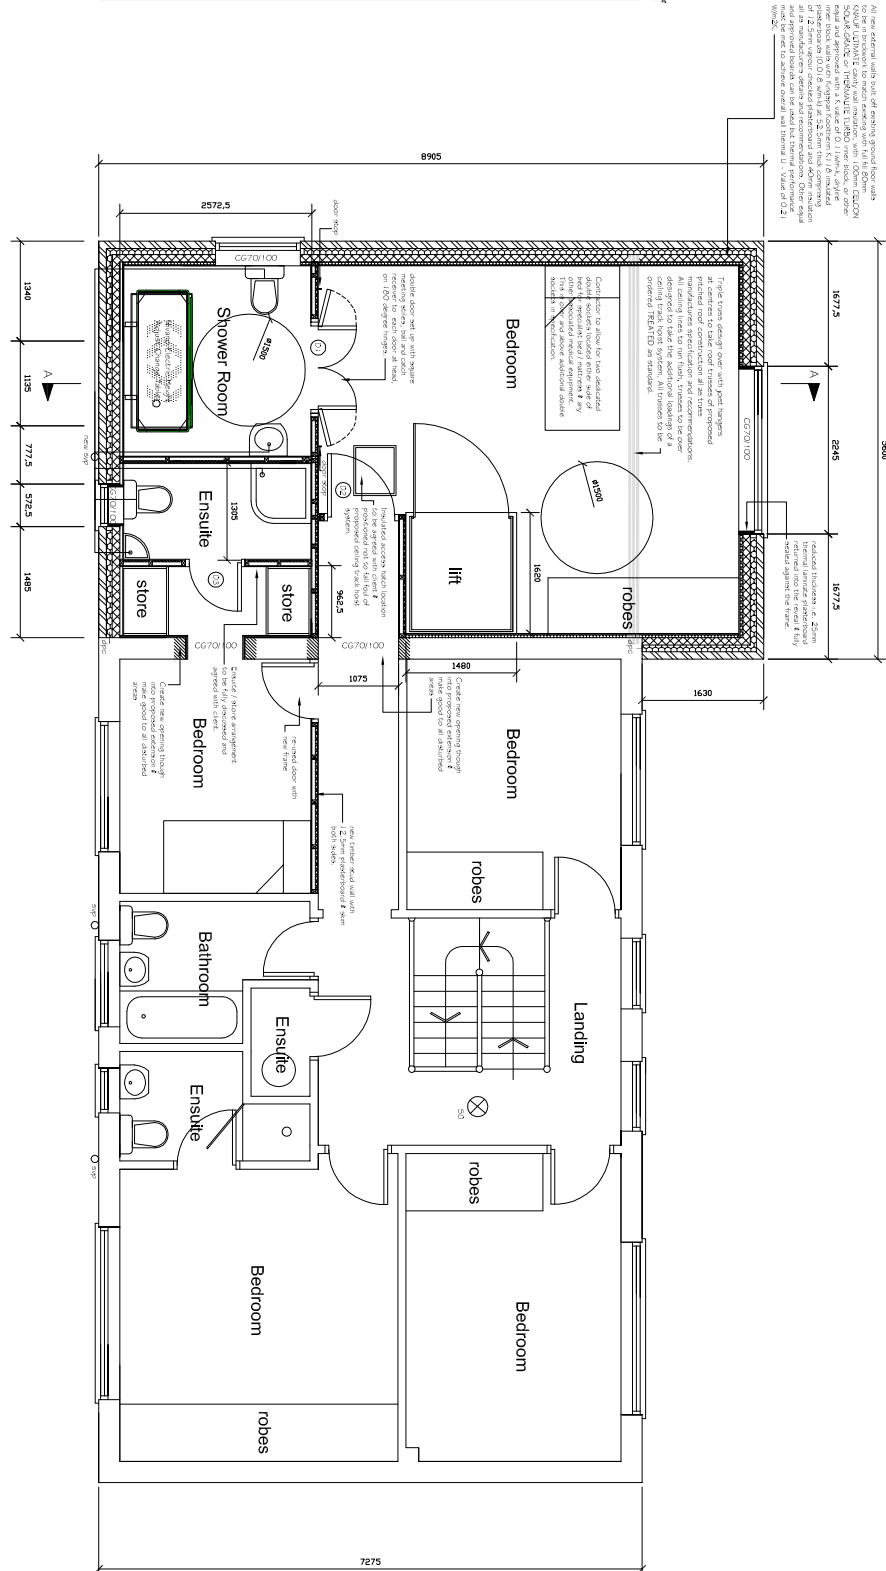

REVISION A FB 2017 - DUE TO BE CONFIGURED SHOWER ROOM LAYOUT OF SPECIALIST EQUIPMENT WINDOW HAS BEEN MOVED FROM REAR ELEVATION TO THE SIDE.

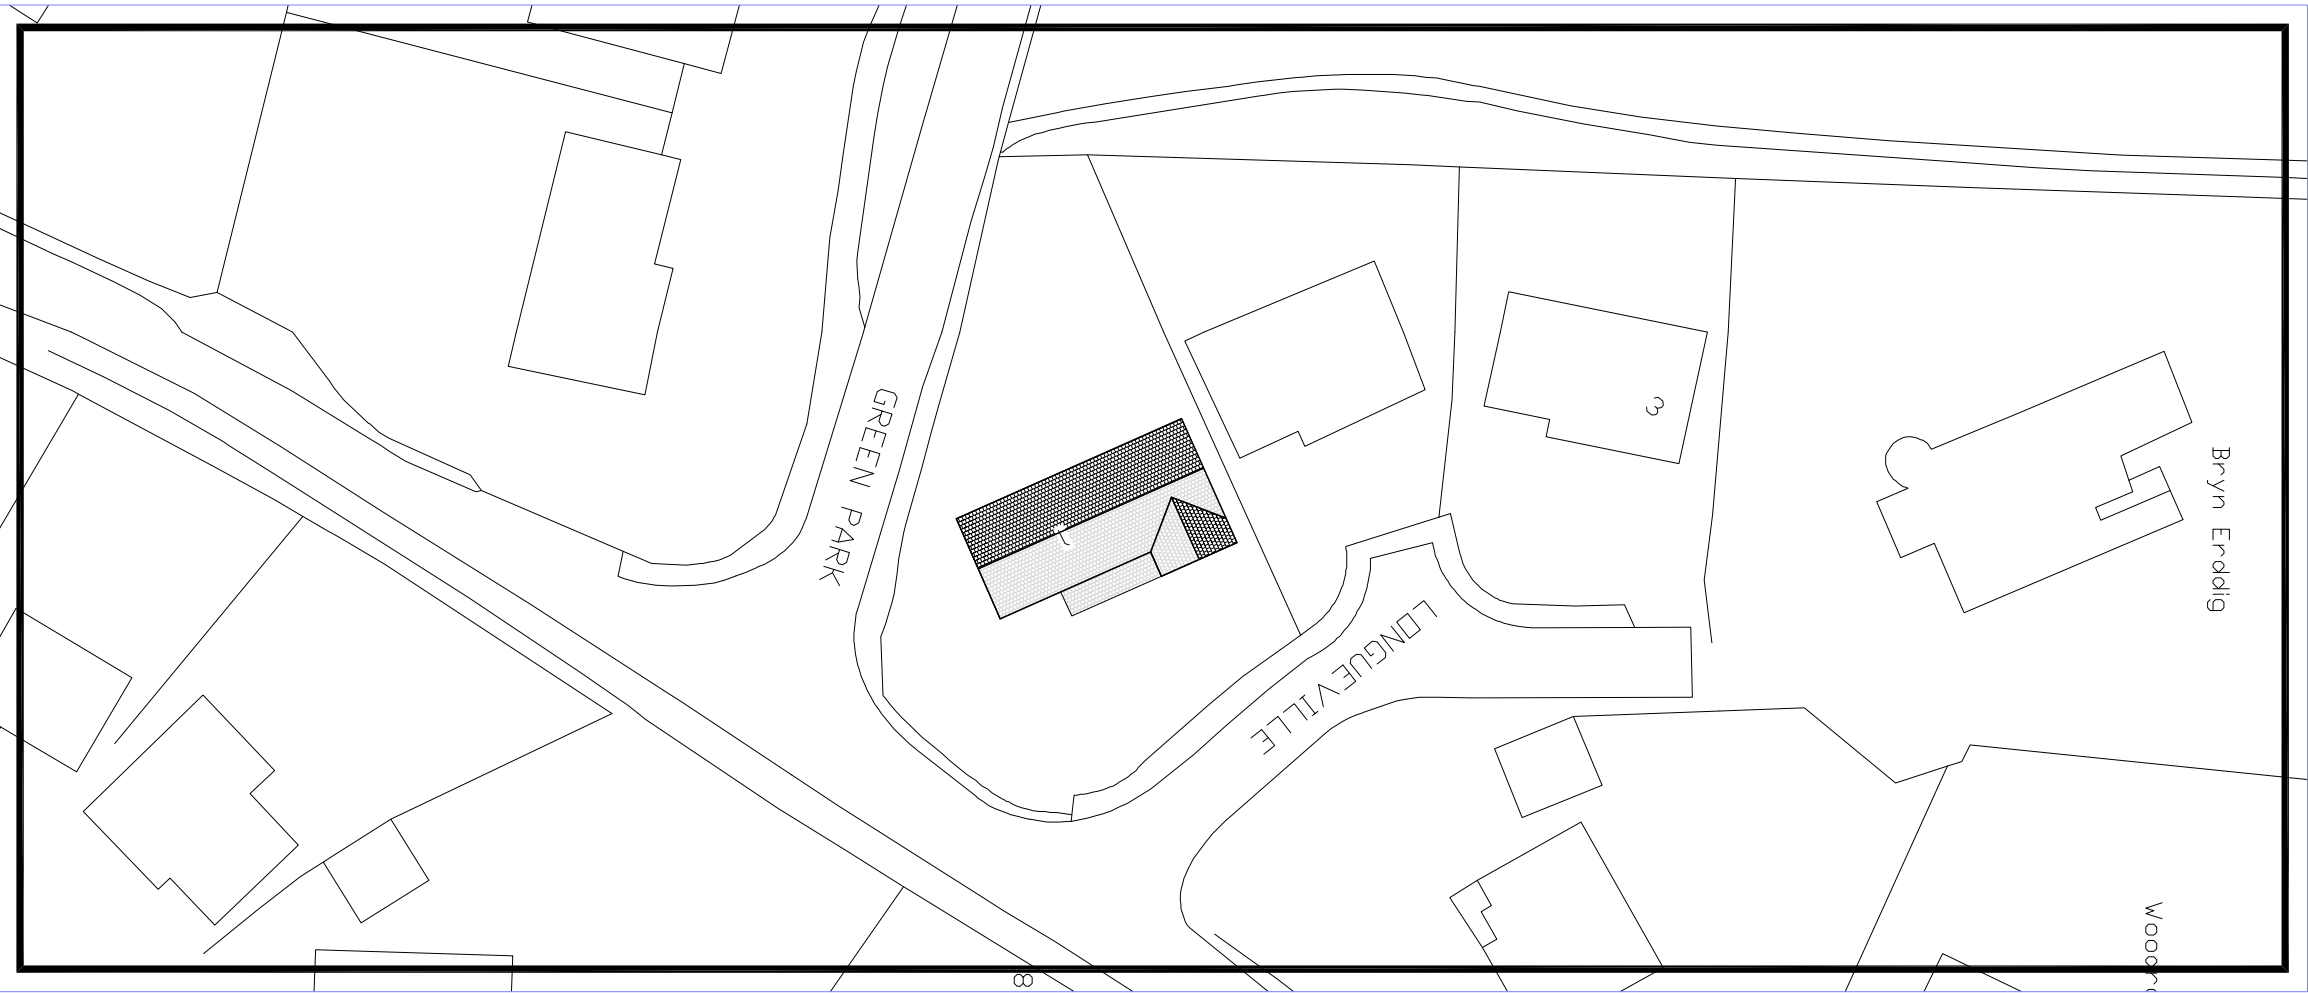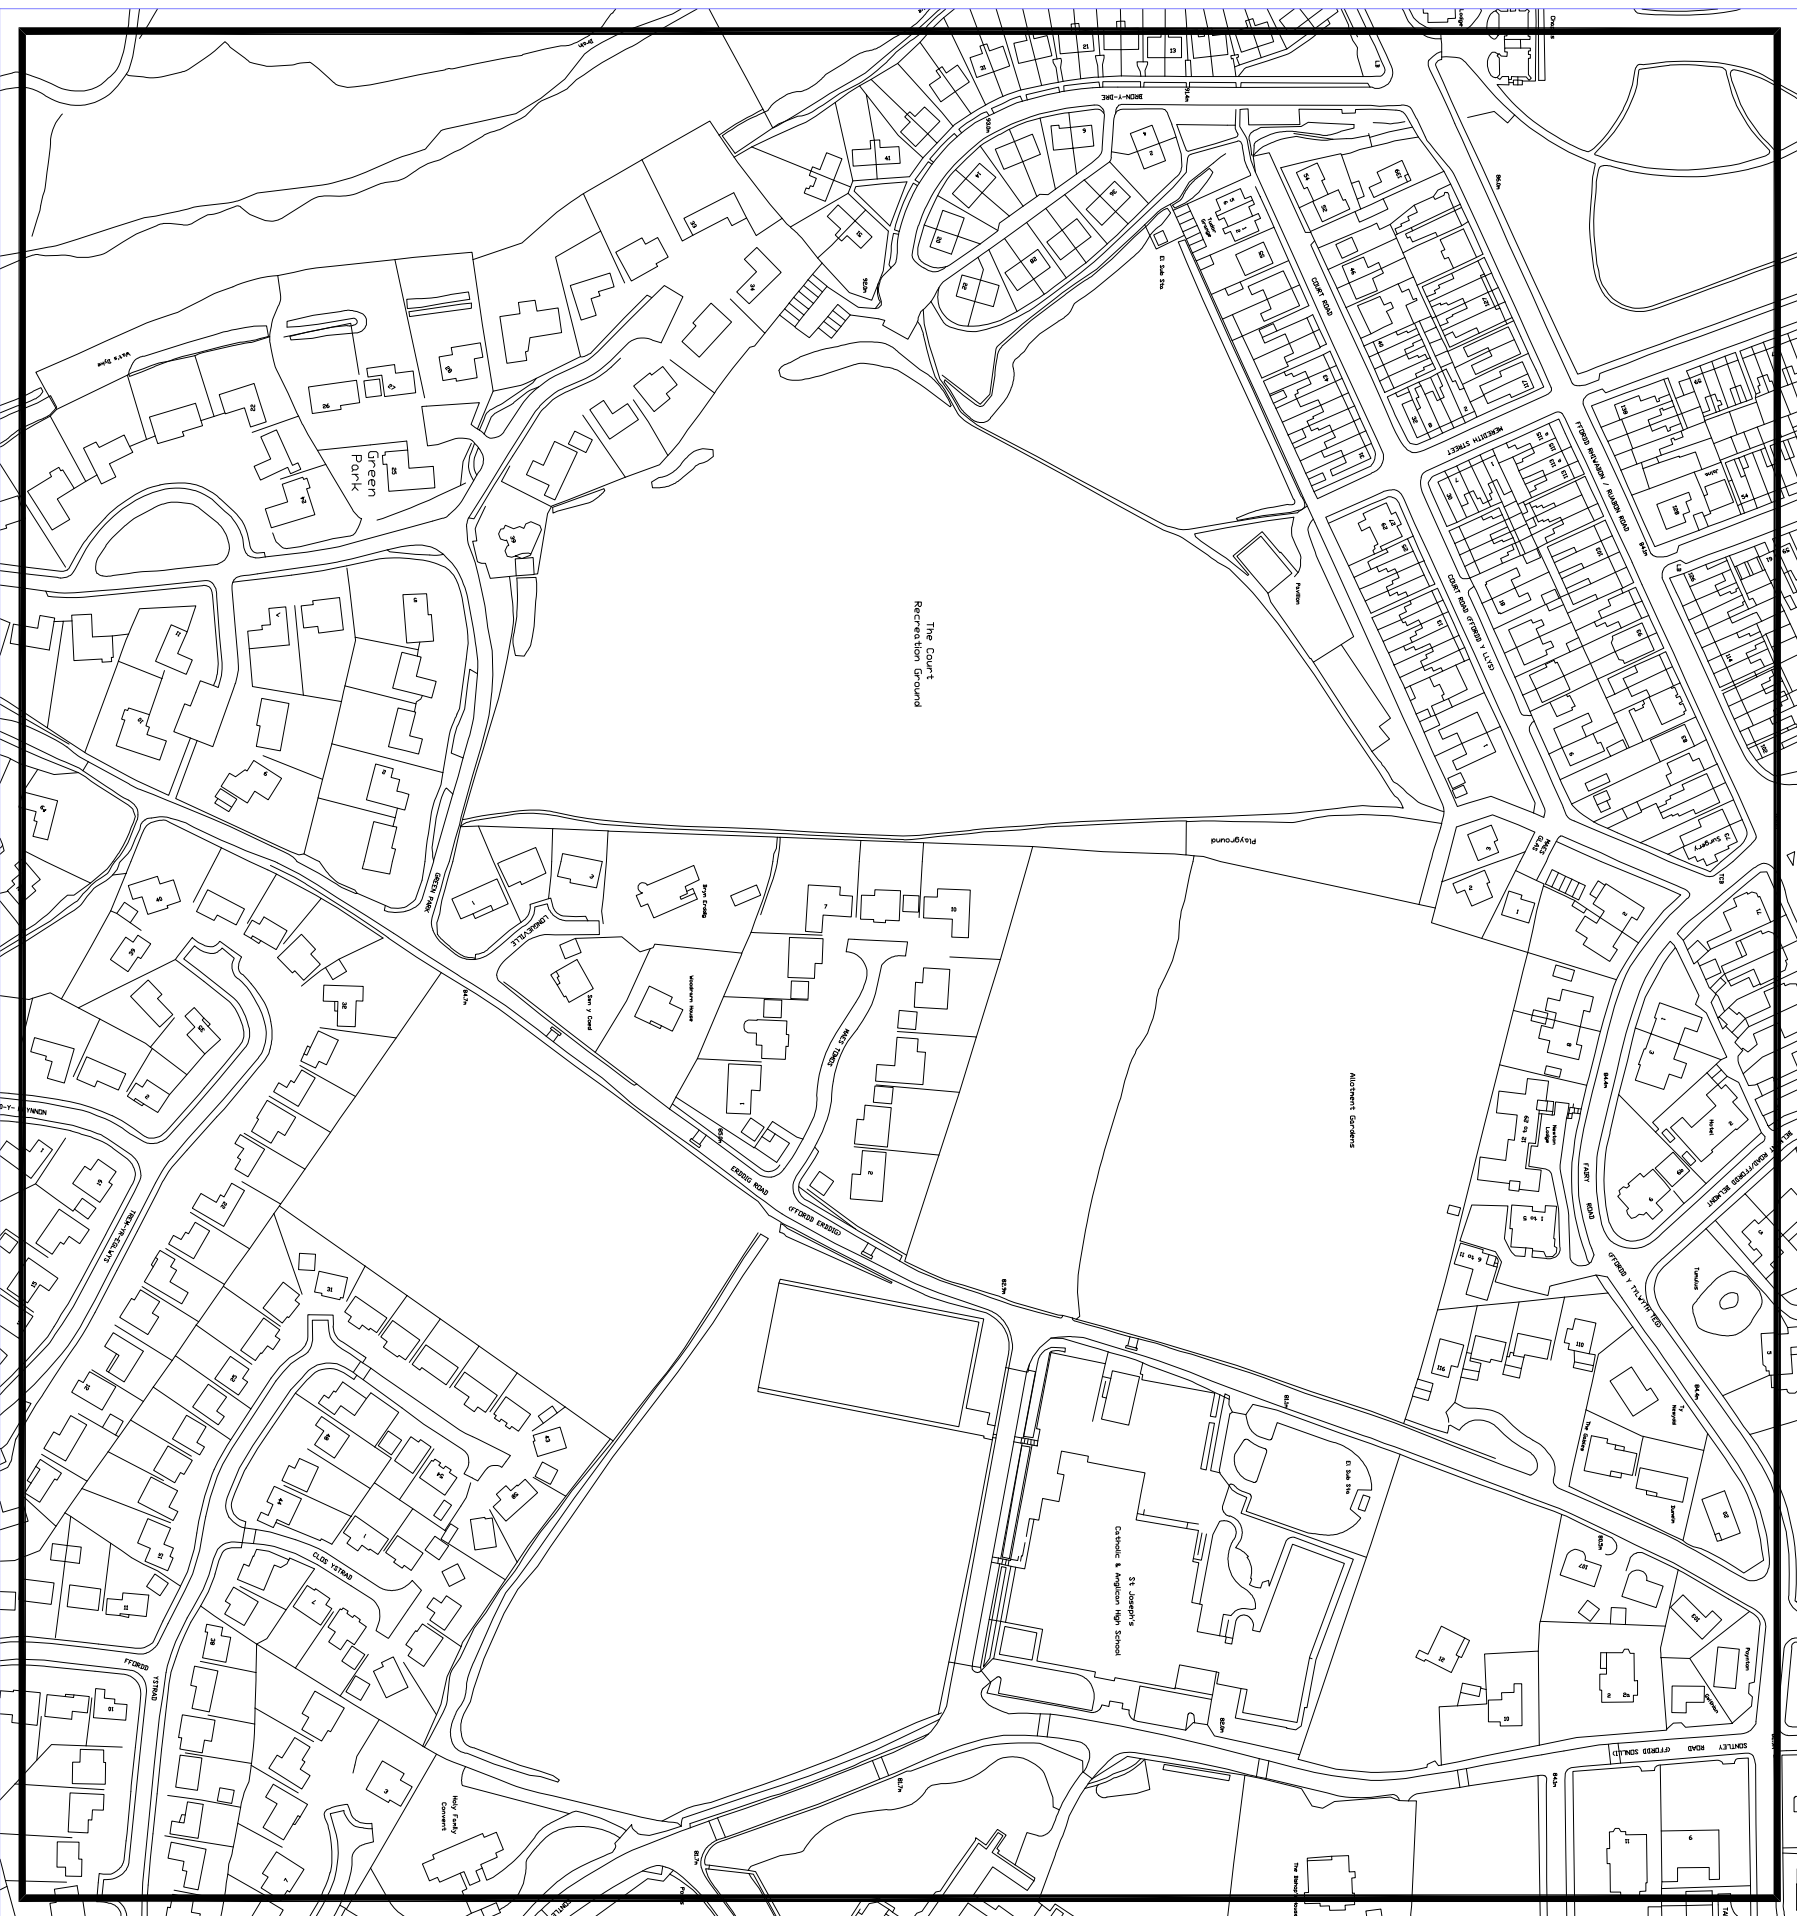

Scheme approved			
Drawing Status - Scheme Approved by:			
Signed	Client	Disciplined Therapist	
Print Name			
Date			

WREXHAM COUNTY BOROUGH COUNCIL.
STEPHEN J. BAKER
COUNCIL MEMBER
HOUSING AND ECONOMIC DEPARTMENT
RUTHIN ROAD
WREXHAM LL13 7TU

Project: D.F.G. & HPS AT 1, LONGUEVILLE, BRIDGEG ROAD, WREXHAM, LL13 7TU			
Detail: EXISTING & PROPOSED, PLANS & ELEVATIONS			
Drawn / Checked: P.M.W.	Date: JANUARY 2017	Autocad File Ref:	
Scale: 1:100	Project No: PD 2015/010	Draw No:	Rev: A