

Client: Mr S Richardson


Address:
The Gables, Plassey Lane, Willington,
Malpas, Cheshire SY14 7LU

Project: Proposed First Storey over
Existing Family Room and Associated
Works.

Job No: 1704

Site Address:
The Gables, Plassey Lane,
Willington, Malpas,
Cheshire SY14 7LU.

NOTES:

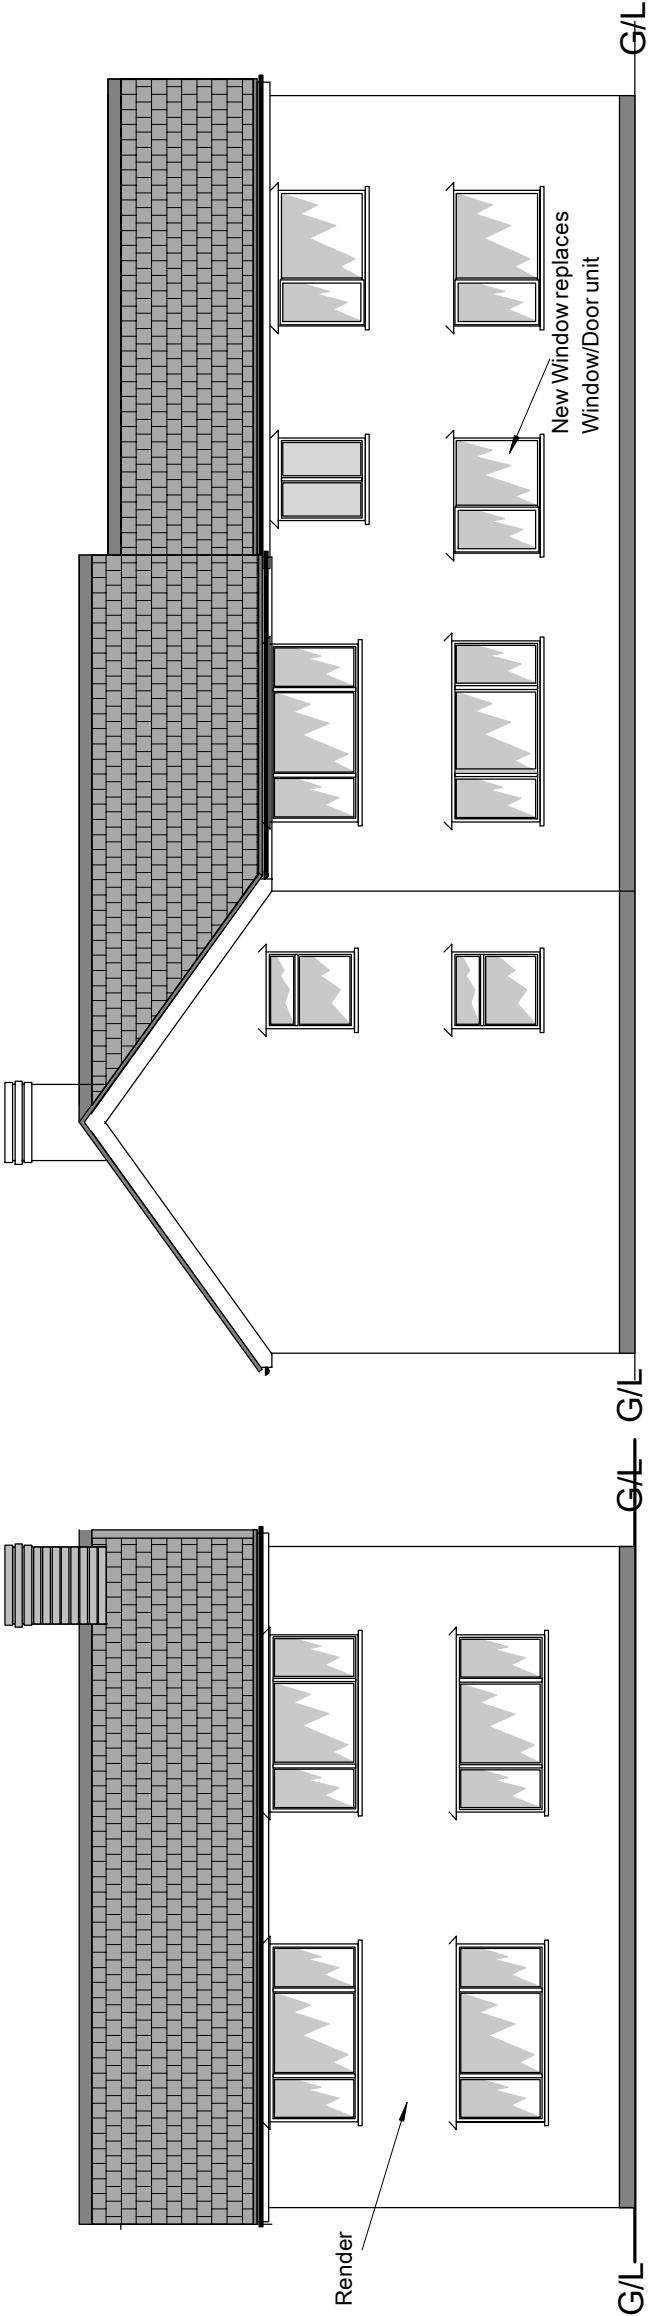

Proposed Front Elevation 1:100 (No Alteration)

Proposed West Elevation 1:100

Drawing:
Proposed Elevations

Drawn by: RG

Scales: 1 : 100

Issue Date: 20/04/2017

Rev. | Date | Content | Drawn by:

Archlectic Architectural
services

Roland George MRICS FCIQB FASI
Chartered Planning & Development Surveyor
Architectural Services and Consultancy
Residential - New Build - Conversions - Renovation
Refurbishment - Light Commercial
Phone: 01978 844079
rg@rga-property.surveyor.co.uk Ryecliff, Wrexham, LL14 1PS

Information contained and provided in this drawing is provided in good faith with due regard to accuracy, and with no intentional infringement of 3rd party copyright.
Check all dimensions on site and in the event of discrepancy notify:
Roland George MRICS FCIQB FASI and cease work in the area of the discrepancy
Copyright Roland George MRICS FCIQB FASI. All rights reserved. The designs and information contained in this drawing are intended and restricted solely to the project named above and permission is not given for use on any other project without the written consent of the design, drawing or information is provided without written permission and confirmation from Roland George MRICS FCIQB FASI.



DWG No: 1704-07
Issue Date: 20/04/2017
Scale: 1 : 100



Proposed Rear Elevation 1:100

Proposed East Elevation 1:100