



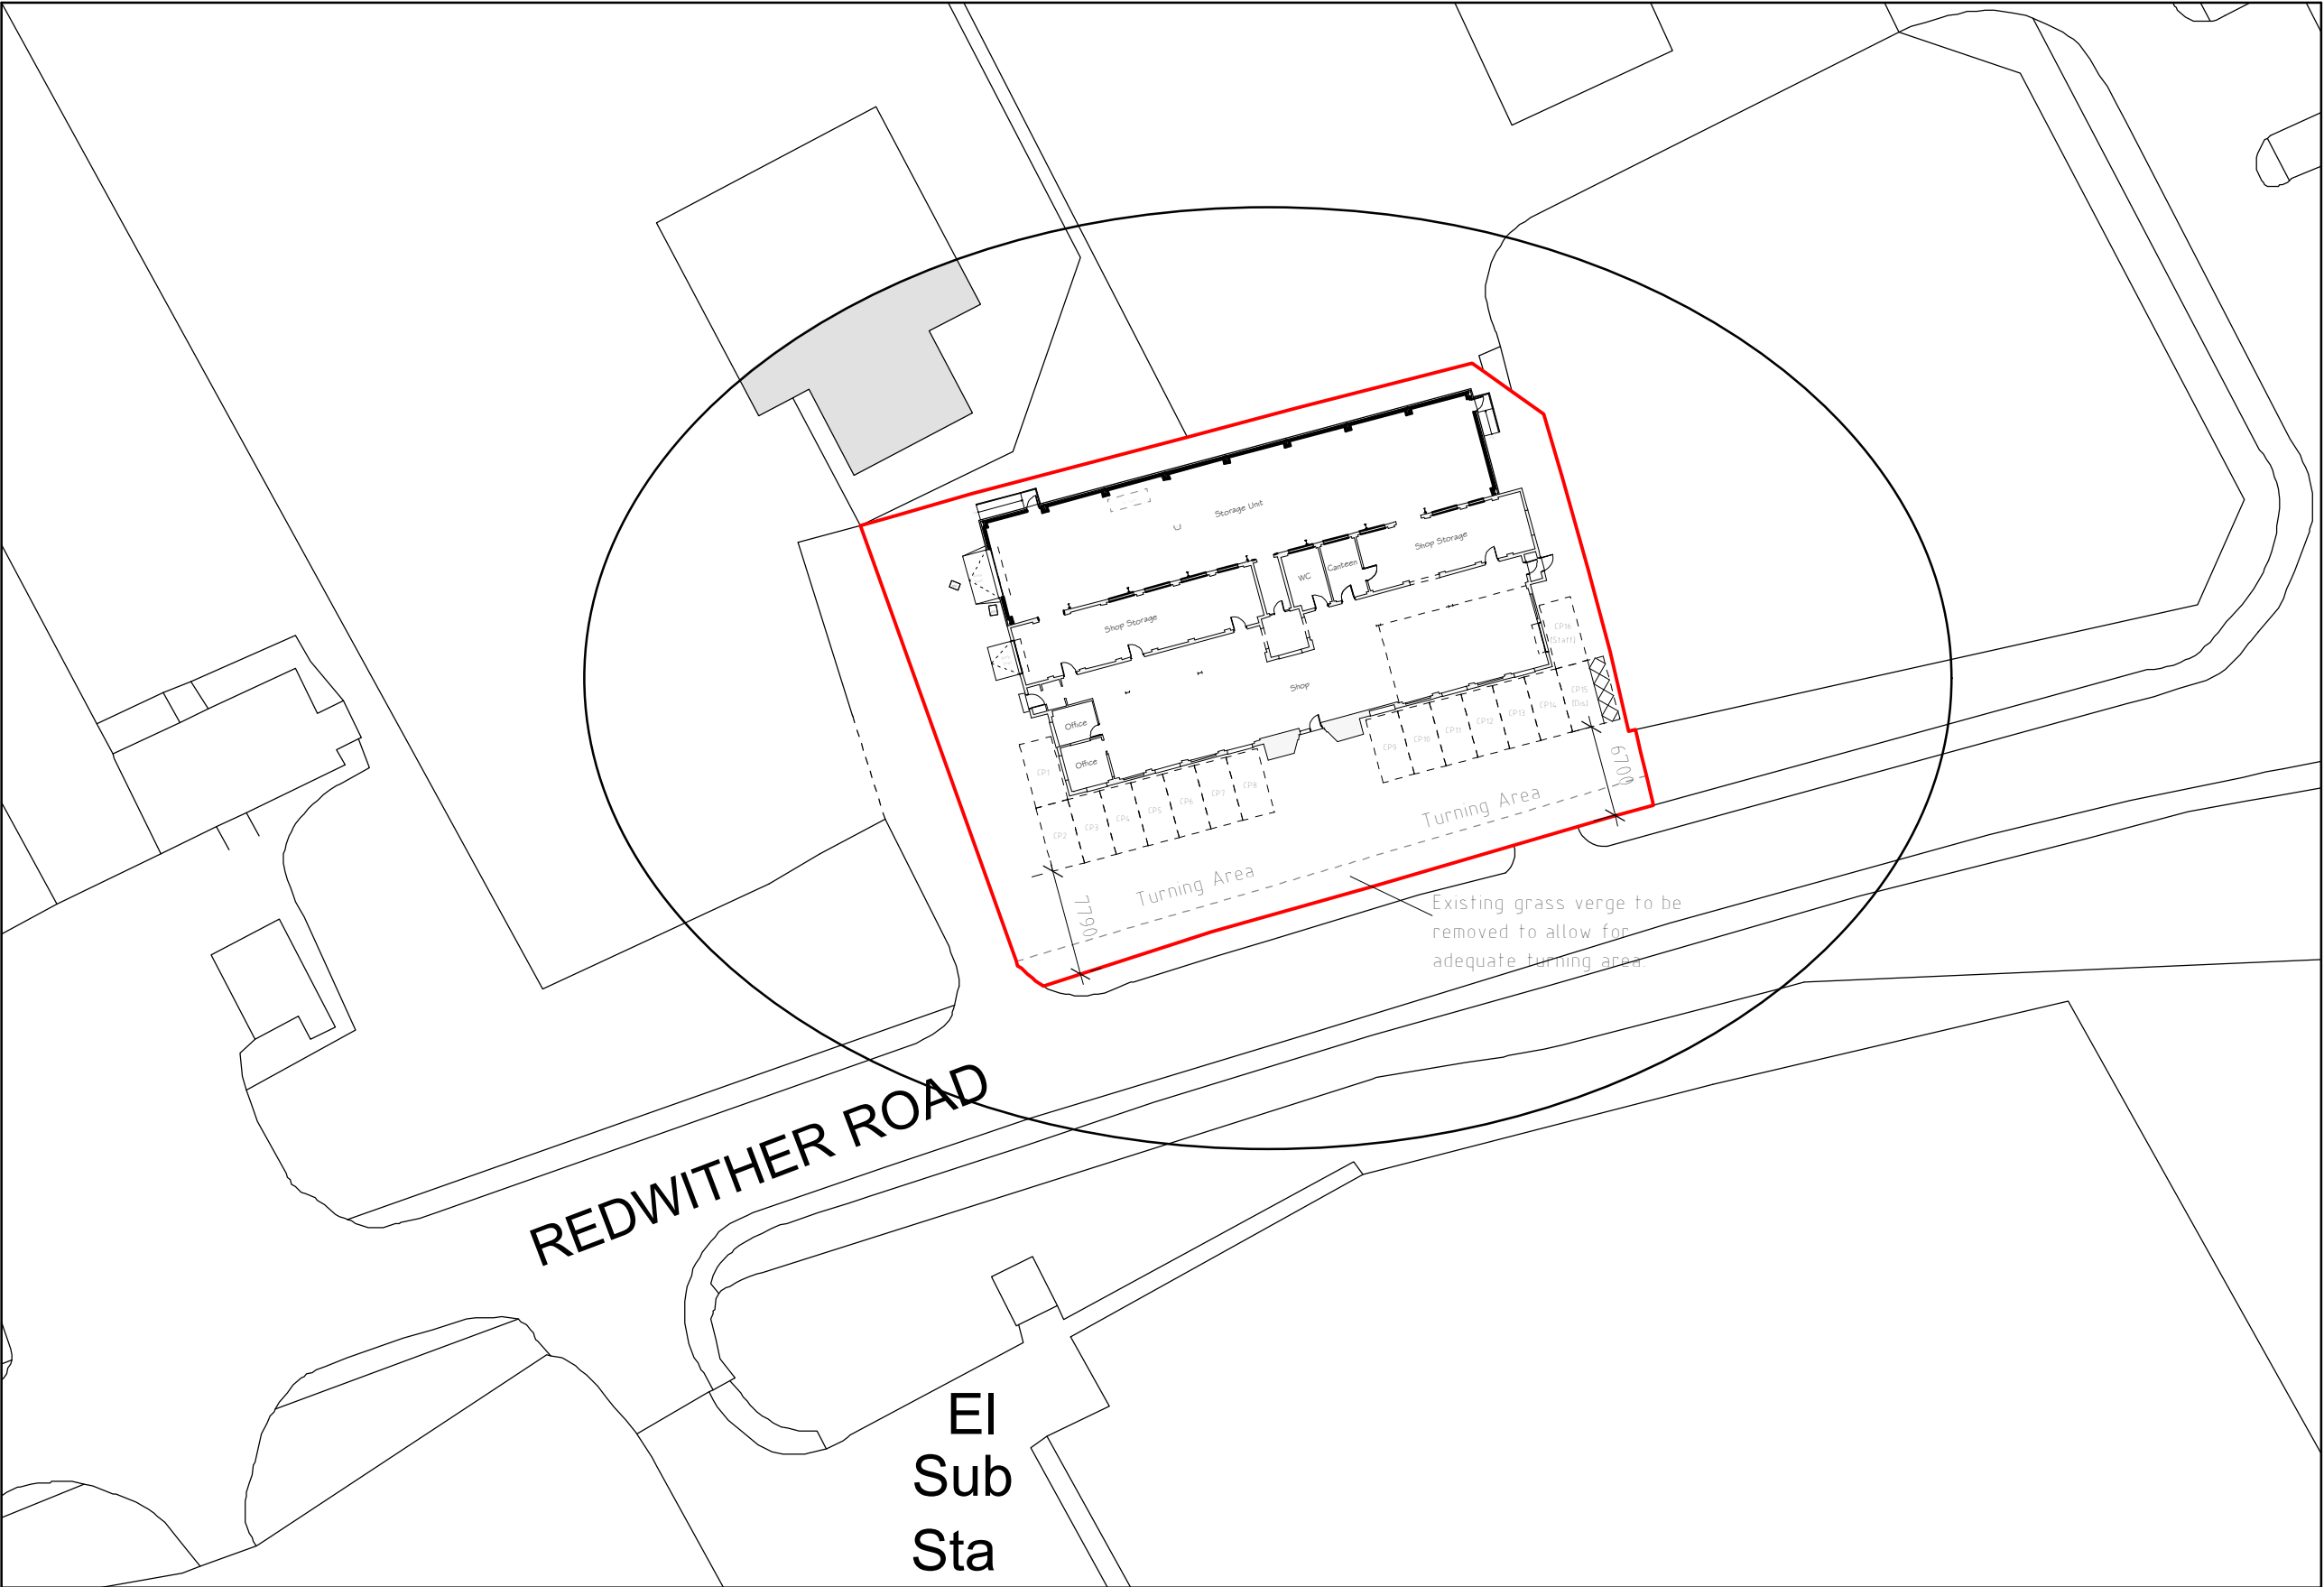

Site Plan 1:500

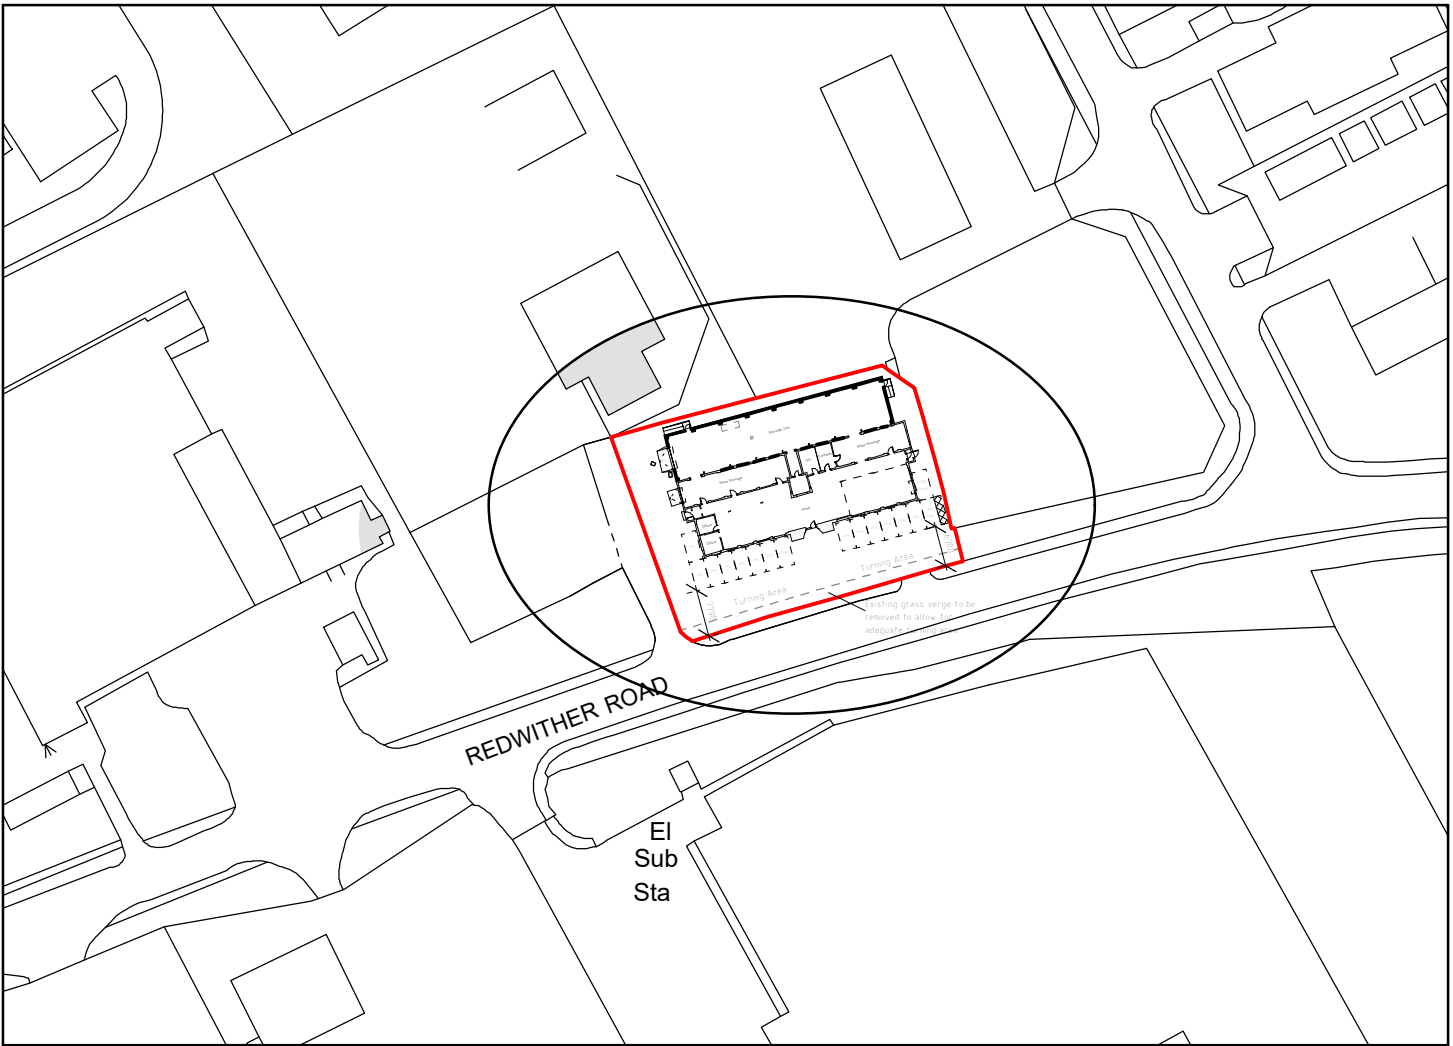

Location Plan 1:1250

Key

Surrounding Buildings

Proposed Site

B	02/17	Planning Amends	S.M.E.
A	02/17	Planning Amends	S.M.E.
Rev	Date	Detail	Initial

Project: Proposed Alterations to JR Webster & CO Ltd, Redwither Road, Wrexham.	
Title: Site Plan & Location Plan	Scale: (A2) 1:500 & 1:1250

Drawn By: S M Eltham	Date: Dec 2016
Drawing No: J120/004	Sheet: 1 of 1

blueprint

architectural services

partner

LABC

Office 3K4,
Redwither Business Tower,
Wrexham. LL13 9XT
Tel: 01978 356500
www.blueprintarchitectural.com
© copyright all rights reserved