


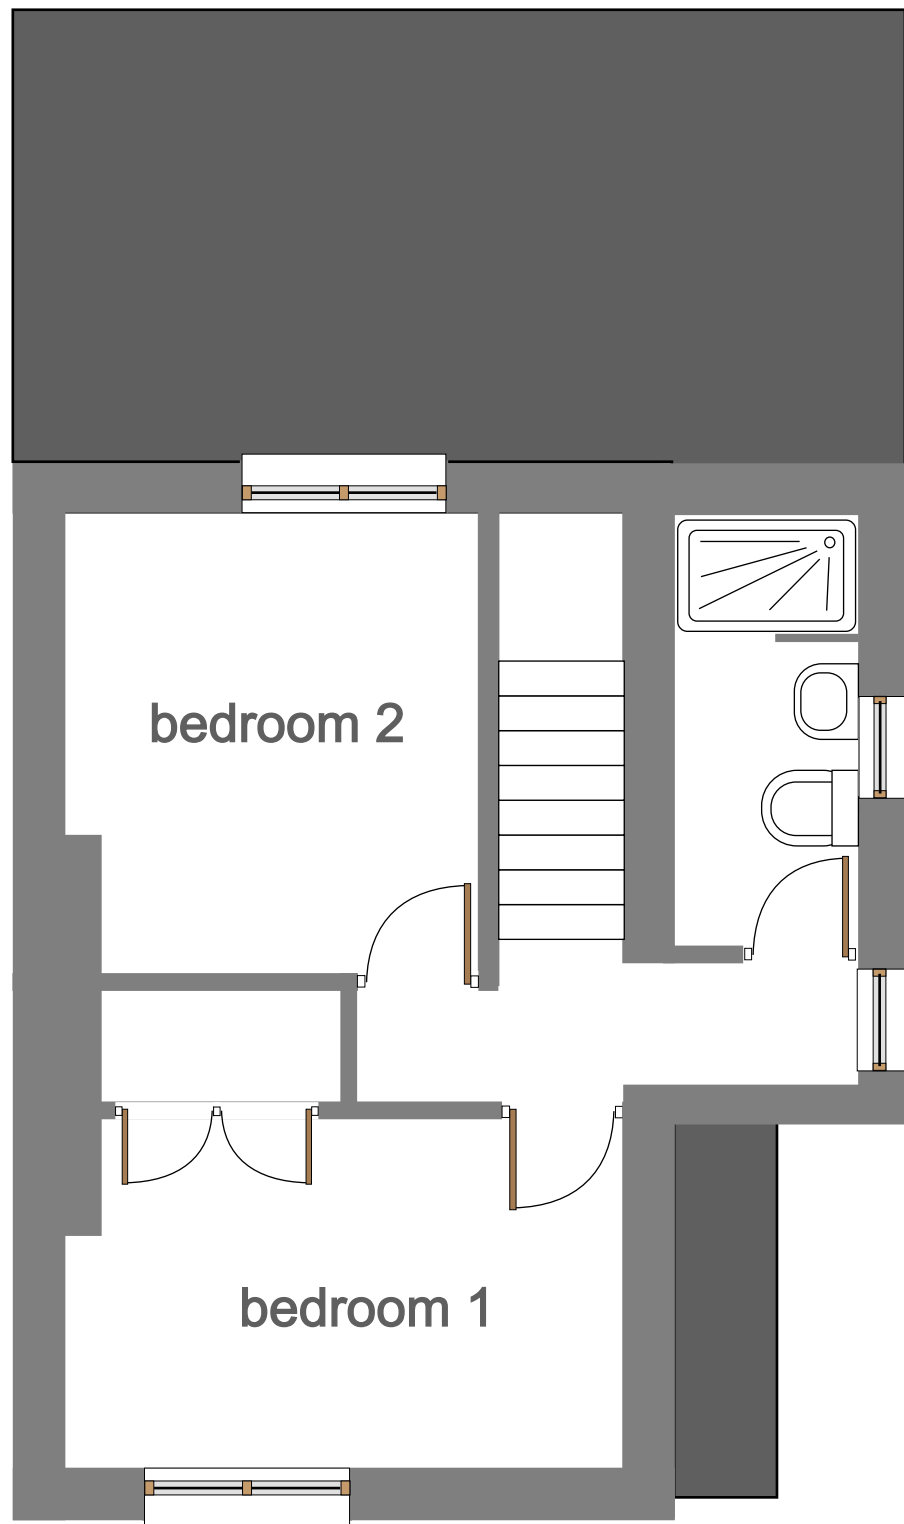

Proposed 1st Floor Extension at 2 Pant Cottages, Marford

PROPOSED FIRST FLOOR PLAN

Scale 1:50

Drwg No 2PC/15