




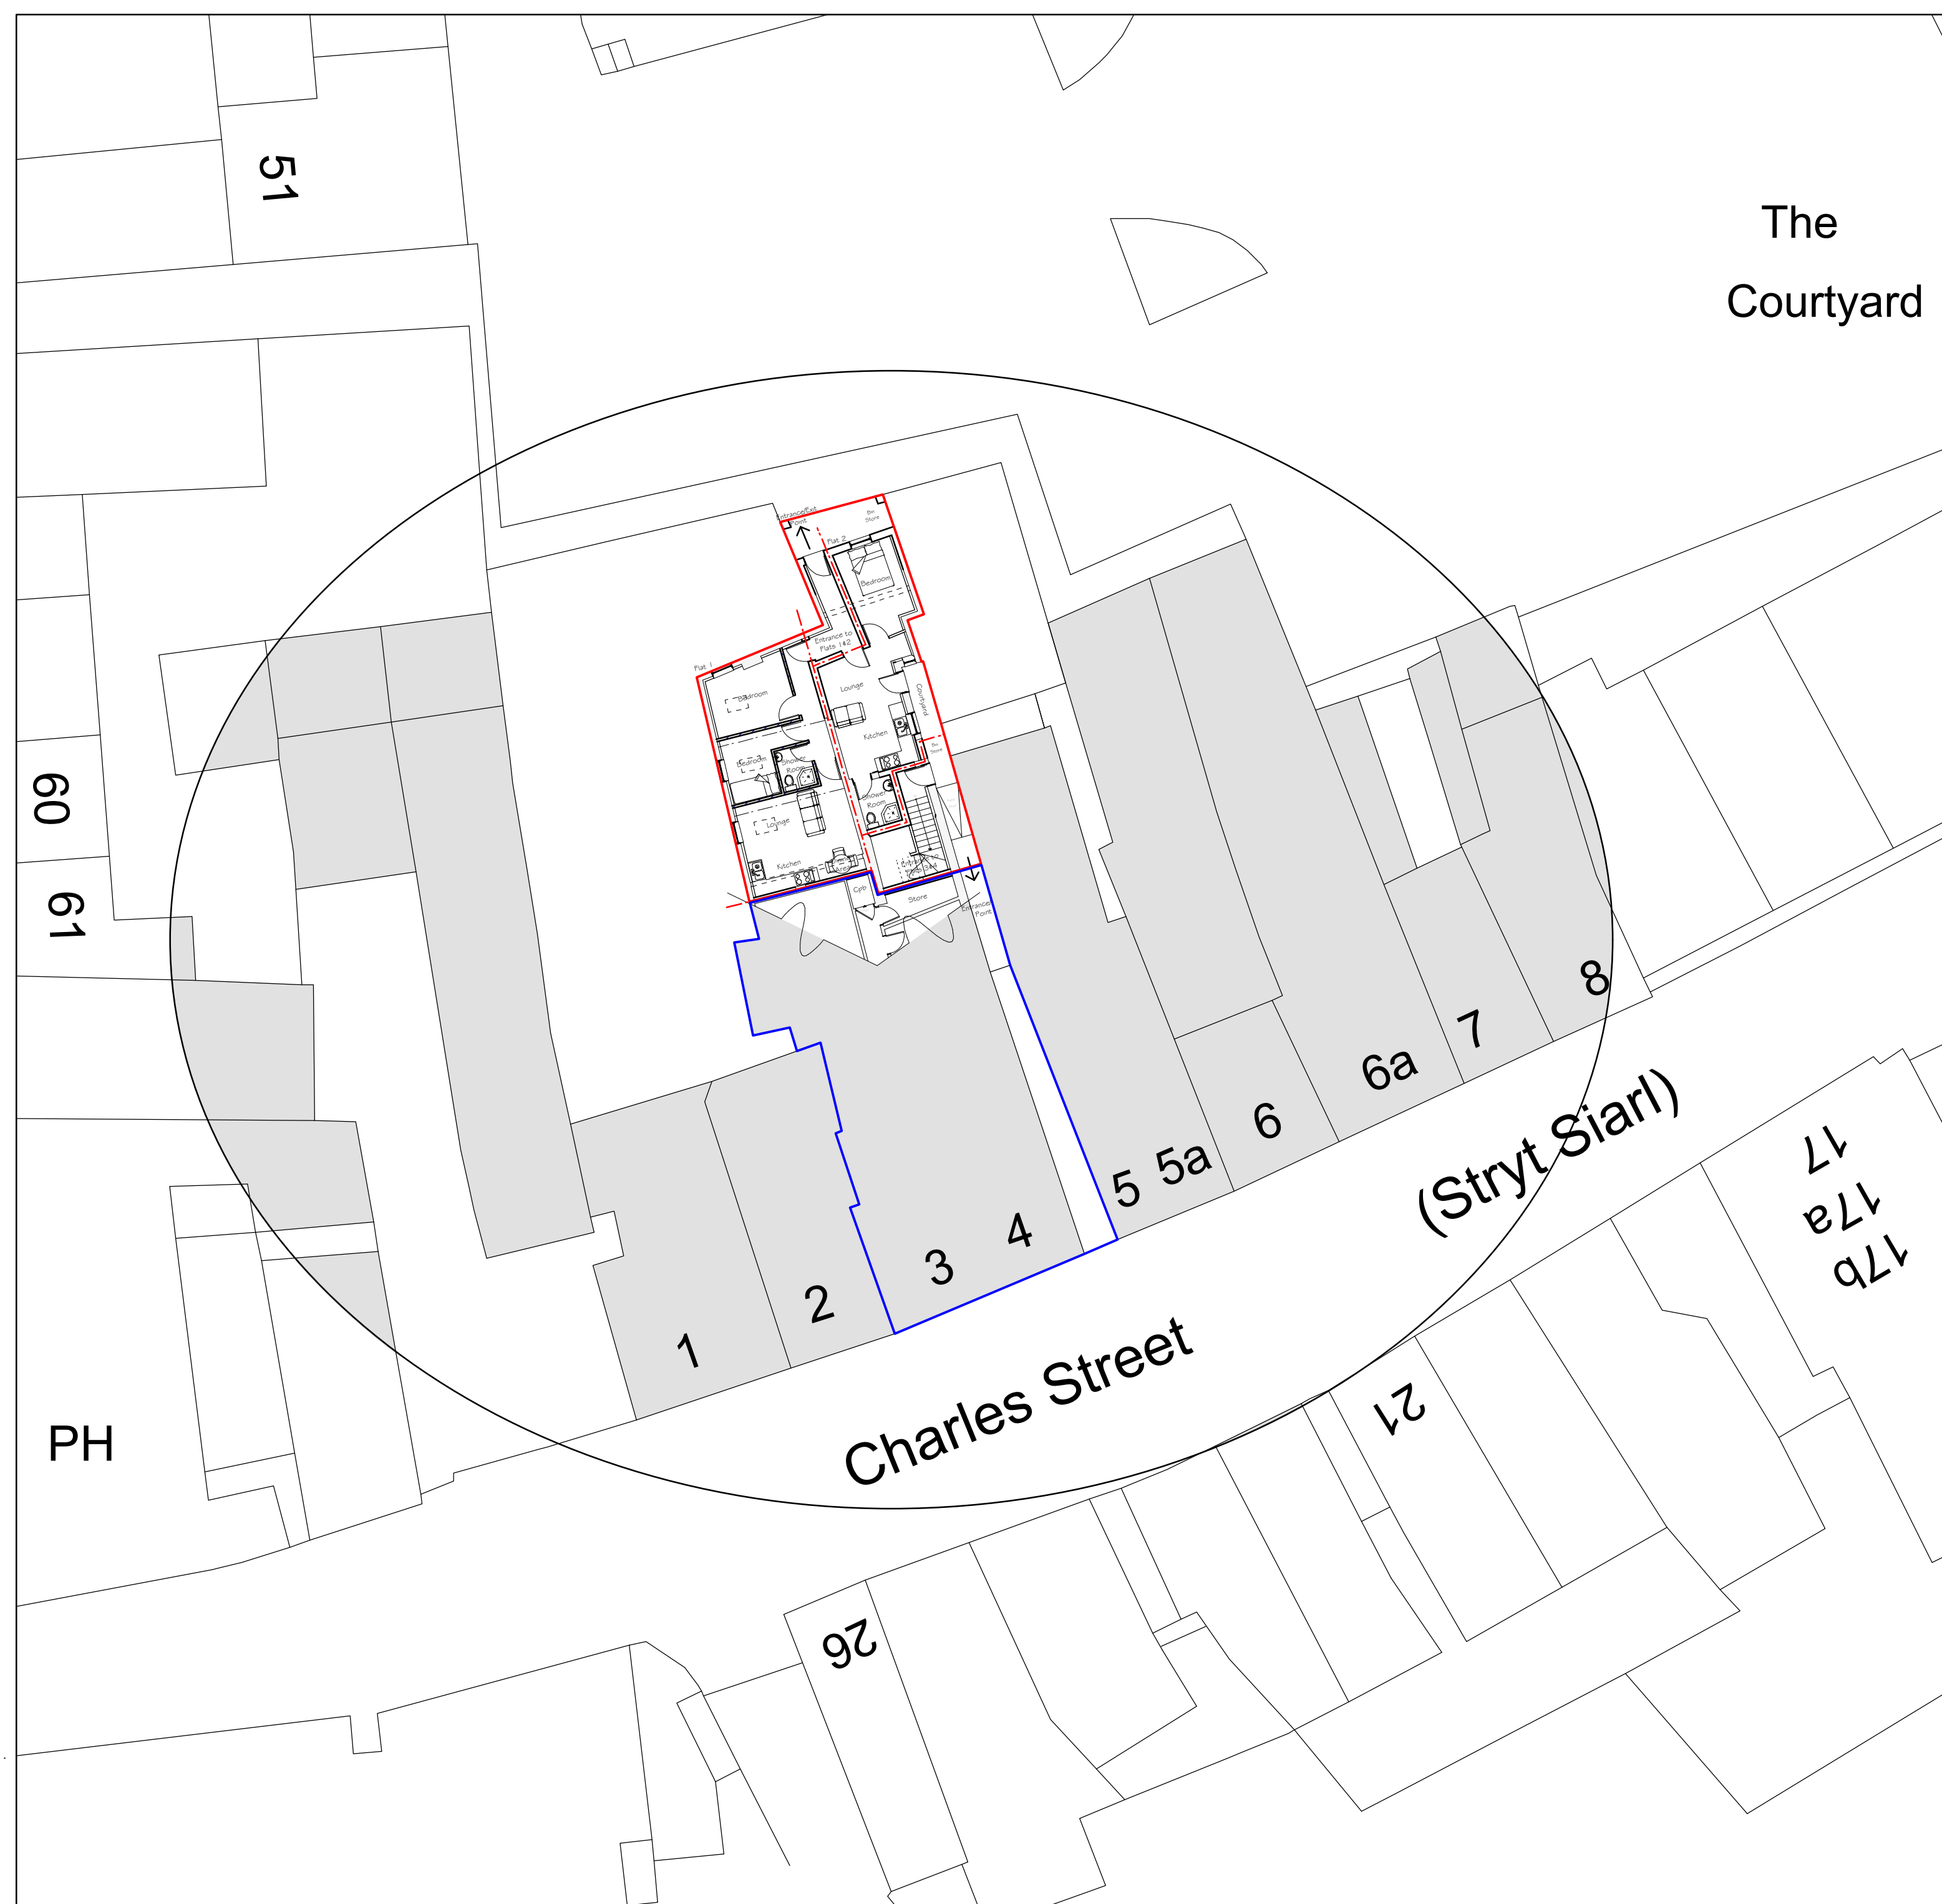

Site Plan 1:200

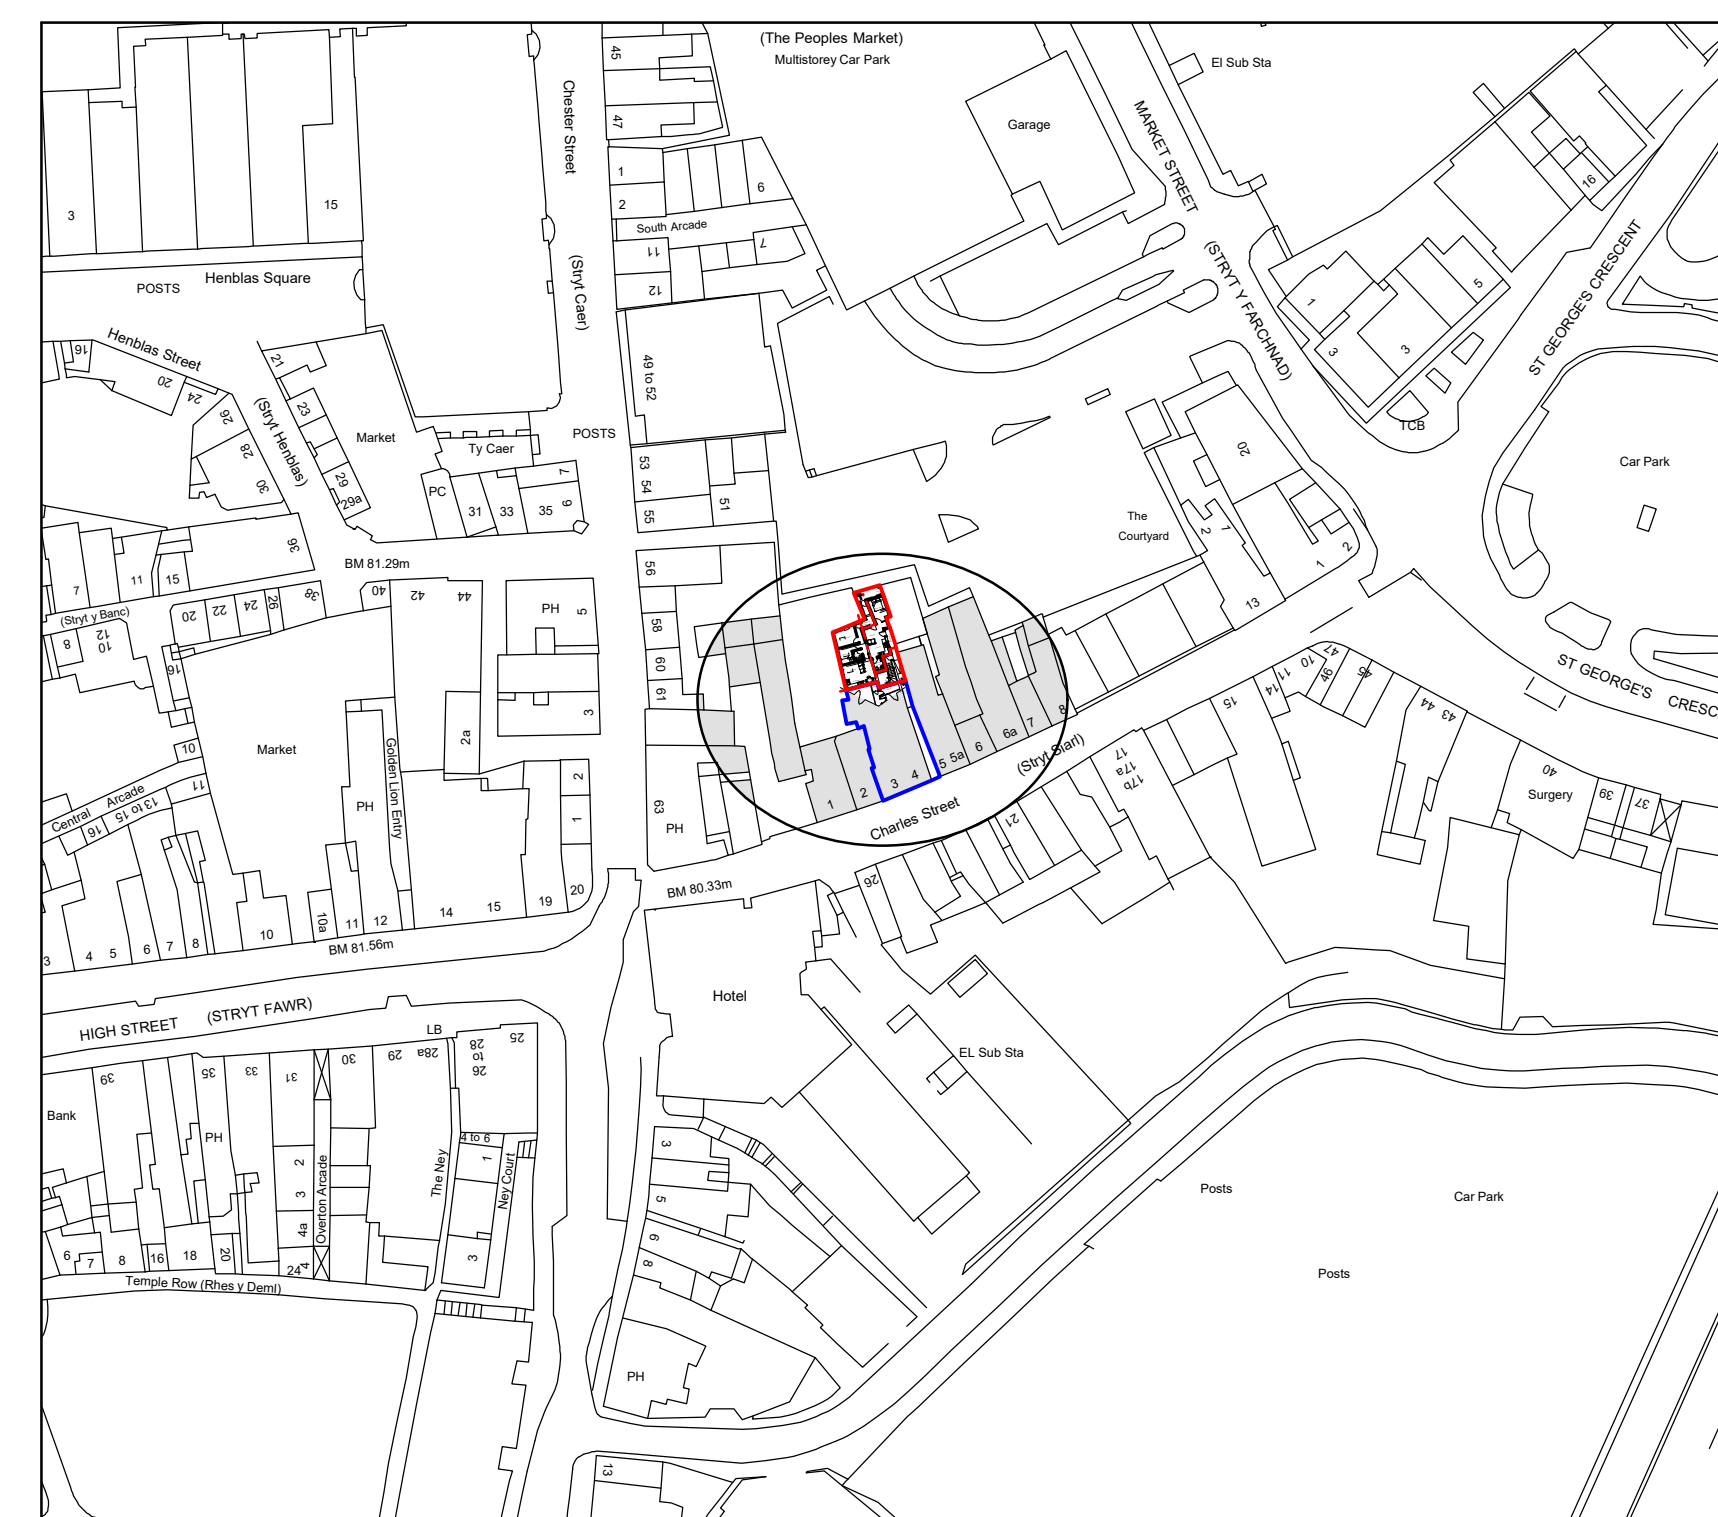

Location Plan 1:1250

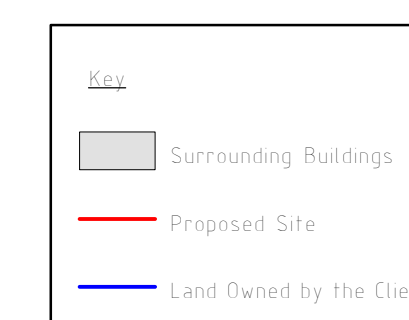

A	02/17	Planning Amends	S.M.
Rev	Date	Detail	Initial

Project:

Proposed Alterations to
the rear of Glow Salon,
Charles Street,
Wrexham, LL13 8BD.

Title:	Scale: (A1)
Site Plan &	1:200 &
Location Plan	1:1250

Drawn By:	Date:
S M Eltham	Jul 2016

Drawing No: S049/004	Sheet: of
-------------------------	----------------