


Floor Plan

Elevation A


Elevation D

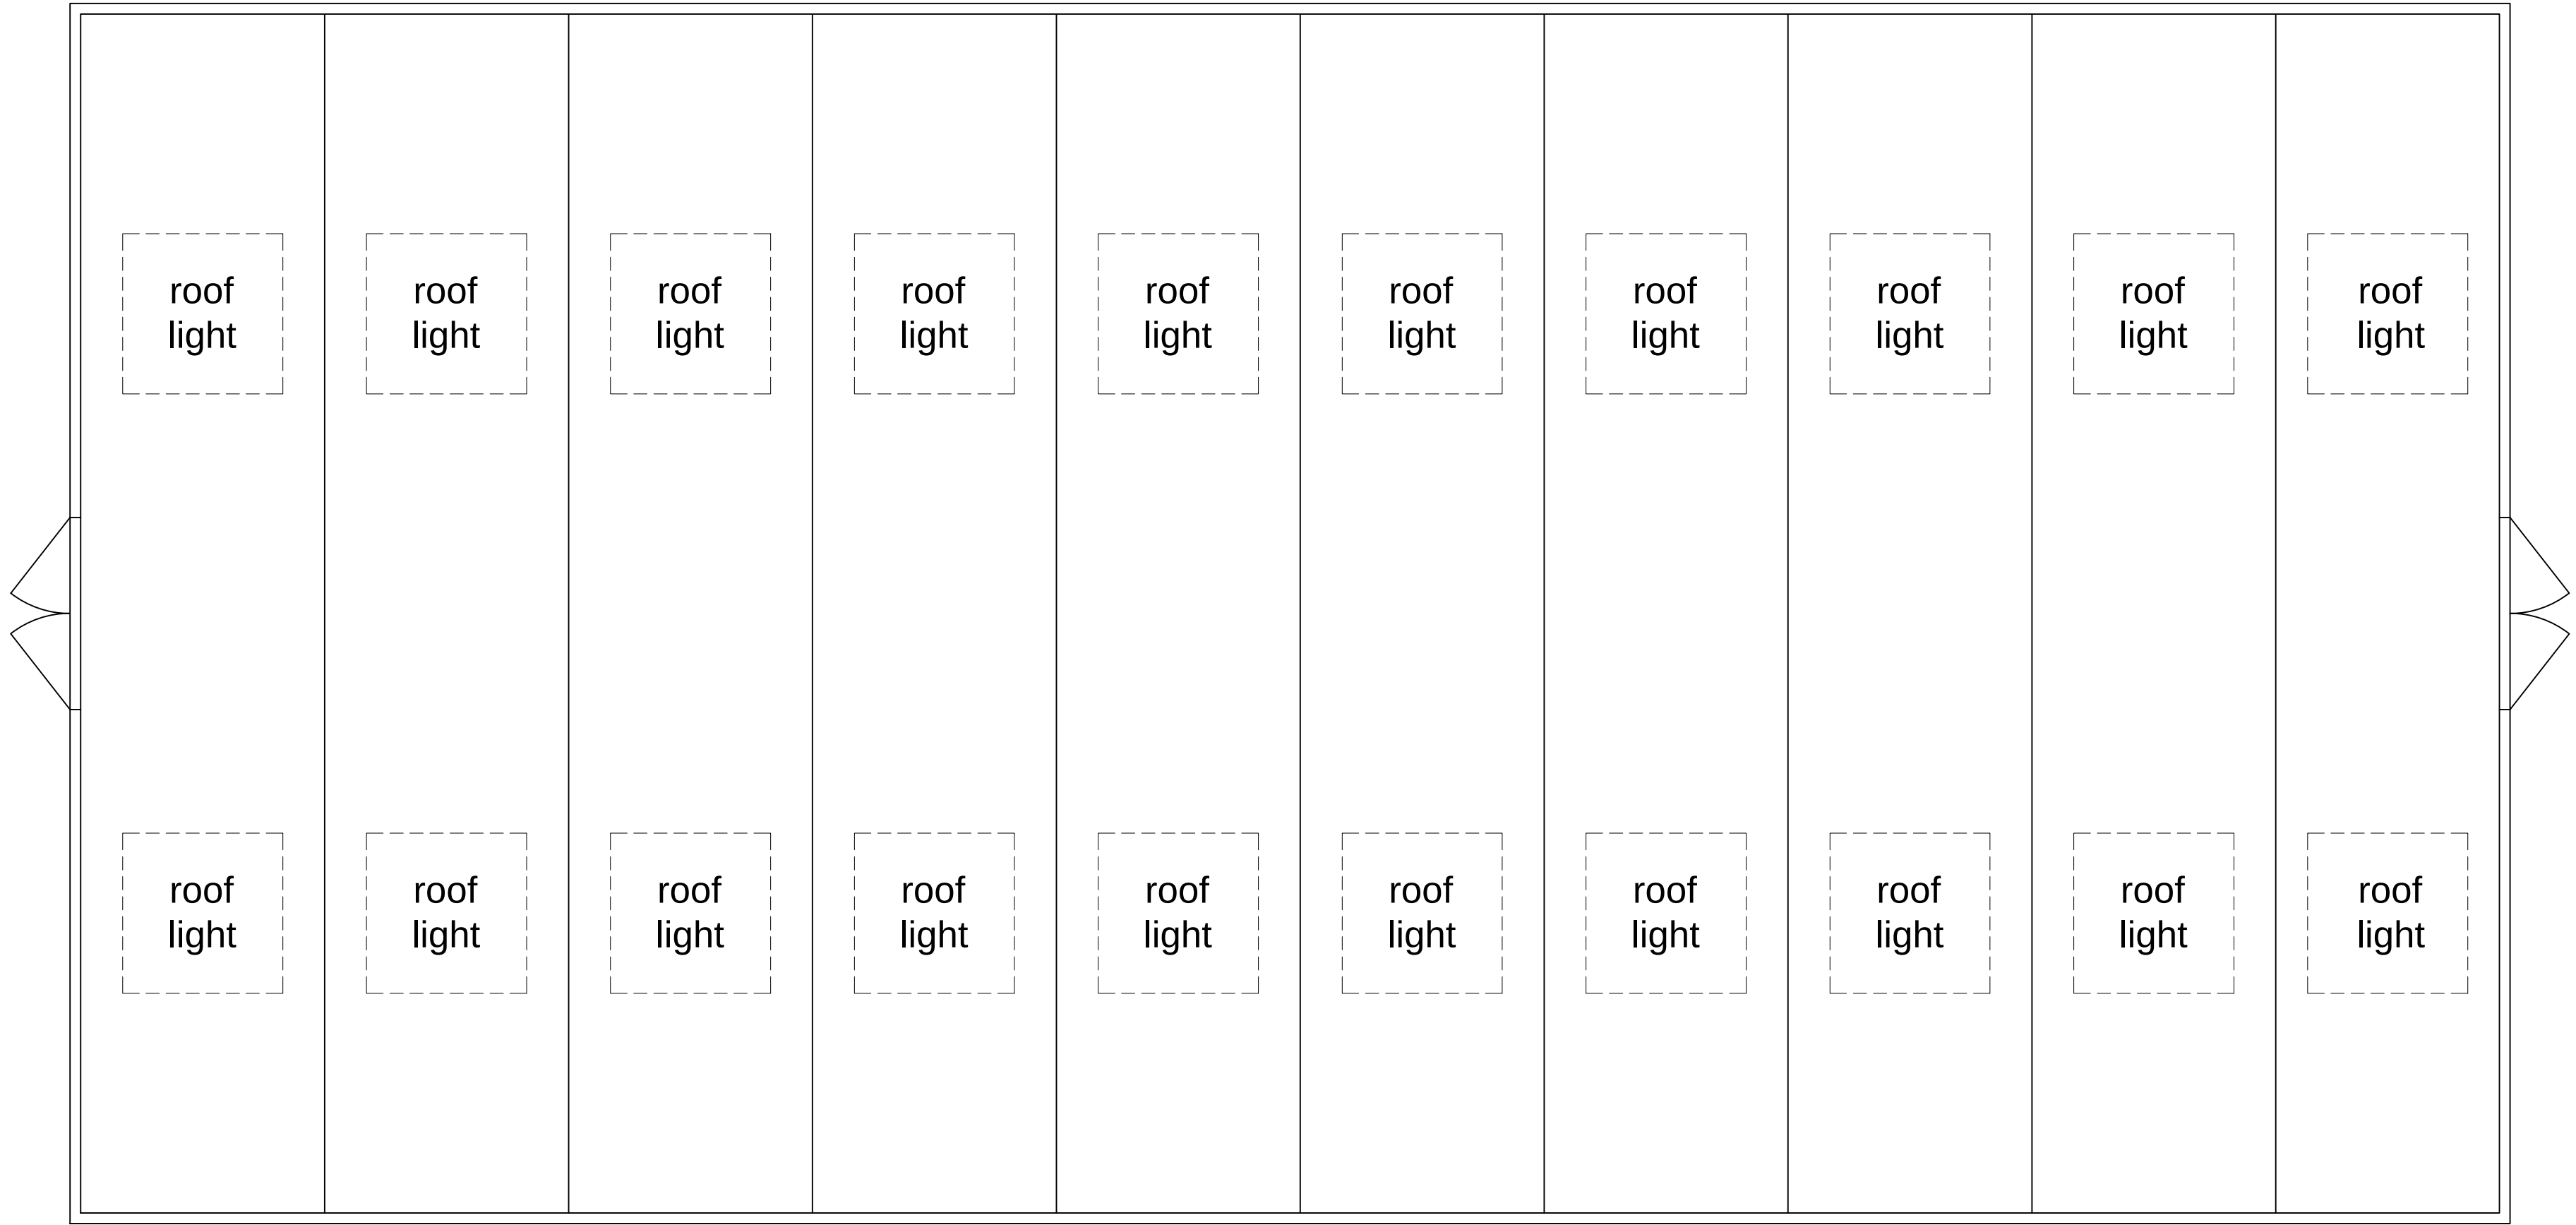

Elevation B


Scale 1:100

Elevation C

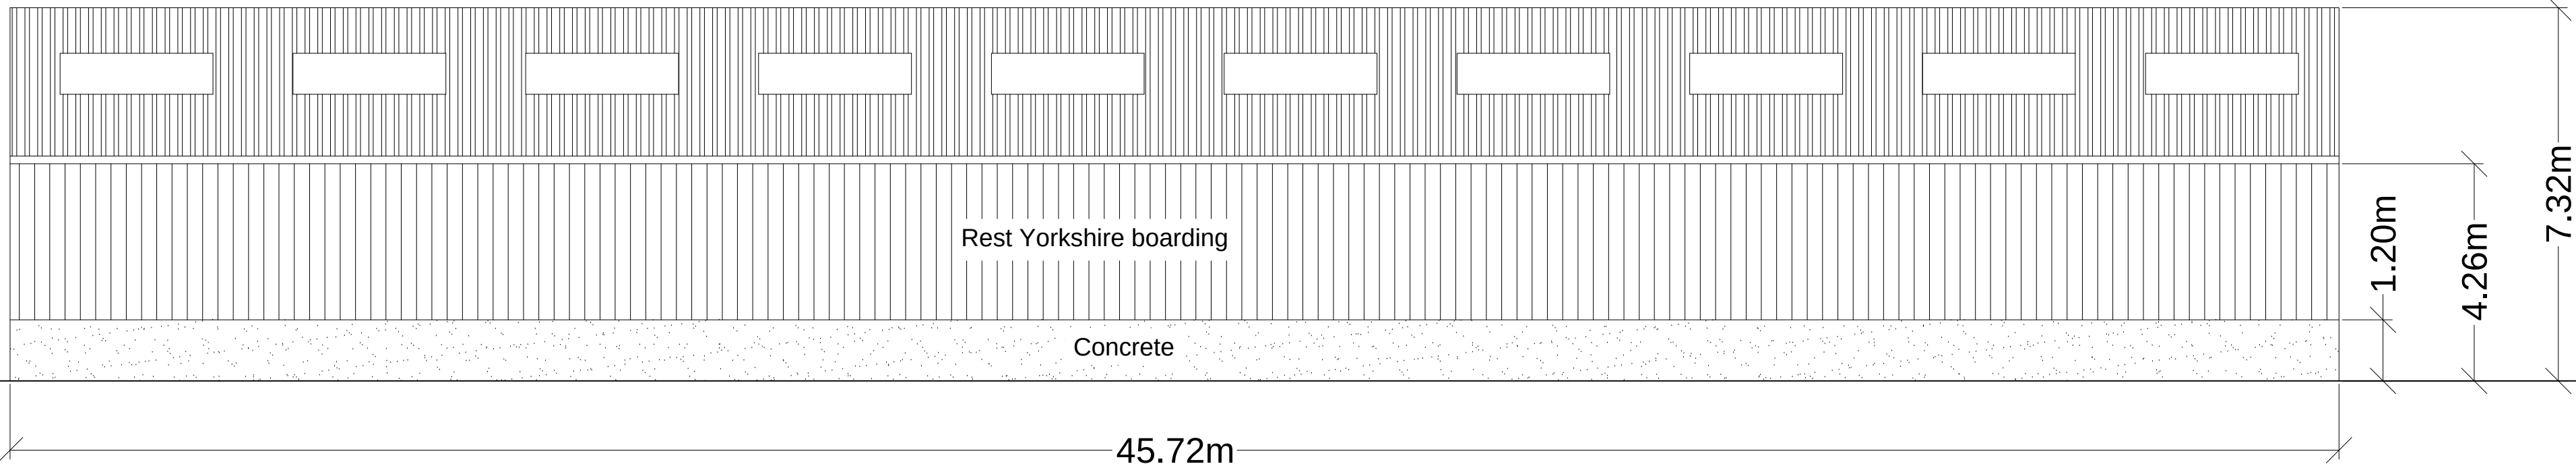

Scale 1:100

Elevation A & C

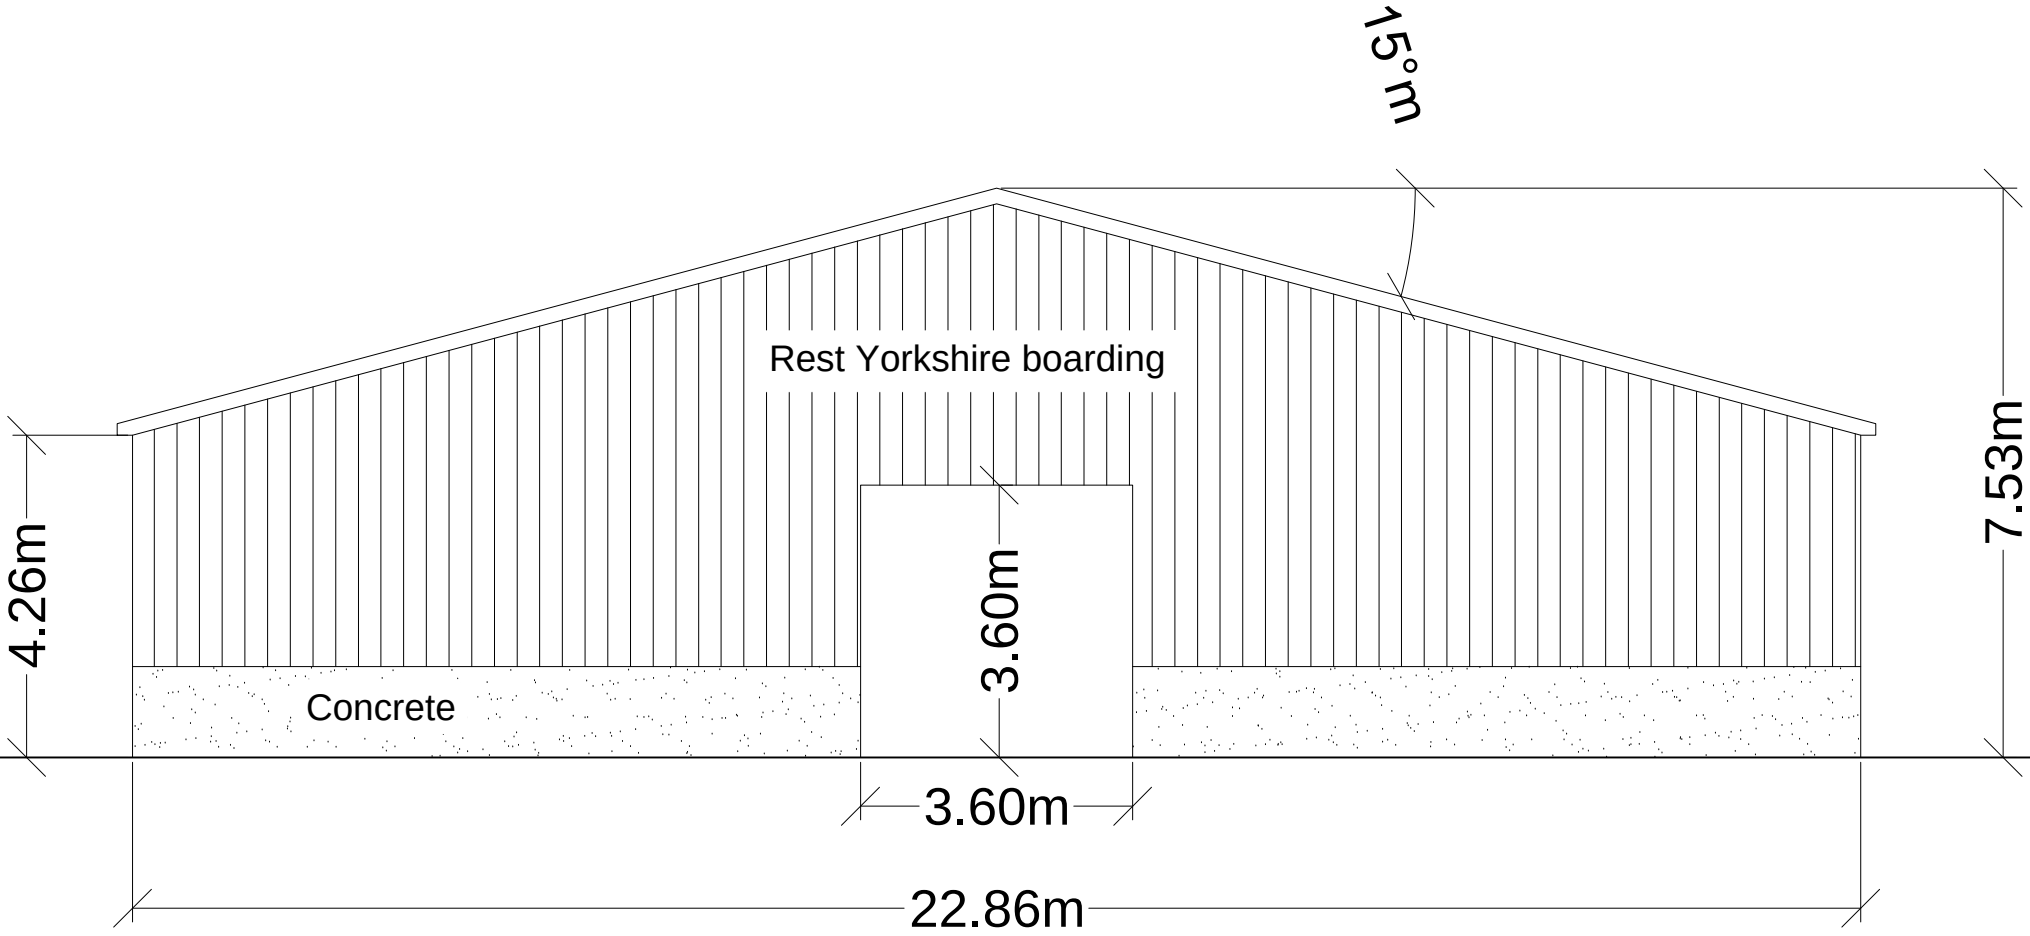

Scale 1:100

Elevation B & D

THIS DRAWING IS TO BE READ IN CONJUNCTION WITH ALL RELATED DRAWINGS. ALL DIMENSIONS MUST BE CHECKED AND VERIFIED ON SITE BEFORE COMMENCING ANY WORK OR PRODUCING SHOP DRAWINGS. THE ORIGINATOR SHOULD BE NOTIFIED IMMEDIATELY OF ANY DISCREPANCY. THIS DRAWING IS COPYRIGHT AND REMAINS THE PROPERTY ROGER PARRY & PARTNERS.

Rev	Description	Date	Dr by	App by
Original	by			



Residential - Agricultural - Commercial	
Job	Livestock shed
Title	Proposed Elevations & Floor Plan
Location	Pentre Farm Llanarmon Dyffryn Ceiriog Llangollen, LL20 7LH
Client	RJ & NM Edwards and sons
Scales	1:100 @ A1
Drawing No.	RJC-MZ44-Edwards-01
Drawn by	MZ
Date	27/11/2016
HOGSTOW HALL, MINSTERLEY SHREWSBURY, SHROPSHIRE. SY5 0HZ Tel: 01743 791336 Fax: 01743 792770 email: mail@rogerparry.net Web address: www.rogerparry.net Roger Parry & Partners LLP Partnership no: 05312203 Registered Office Hopton Hall, Minsterley, Shrewsbury, SY5 0HZ. A list of members of the LLP is available at the above address.	