
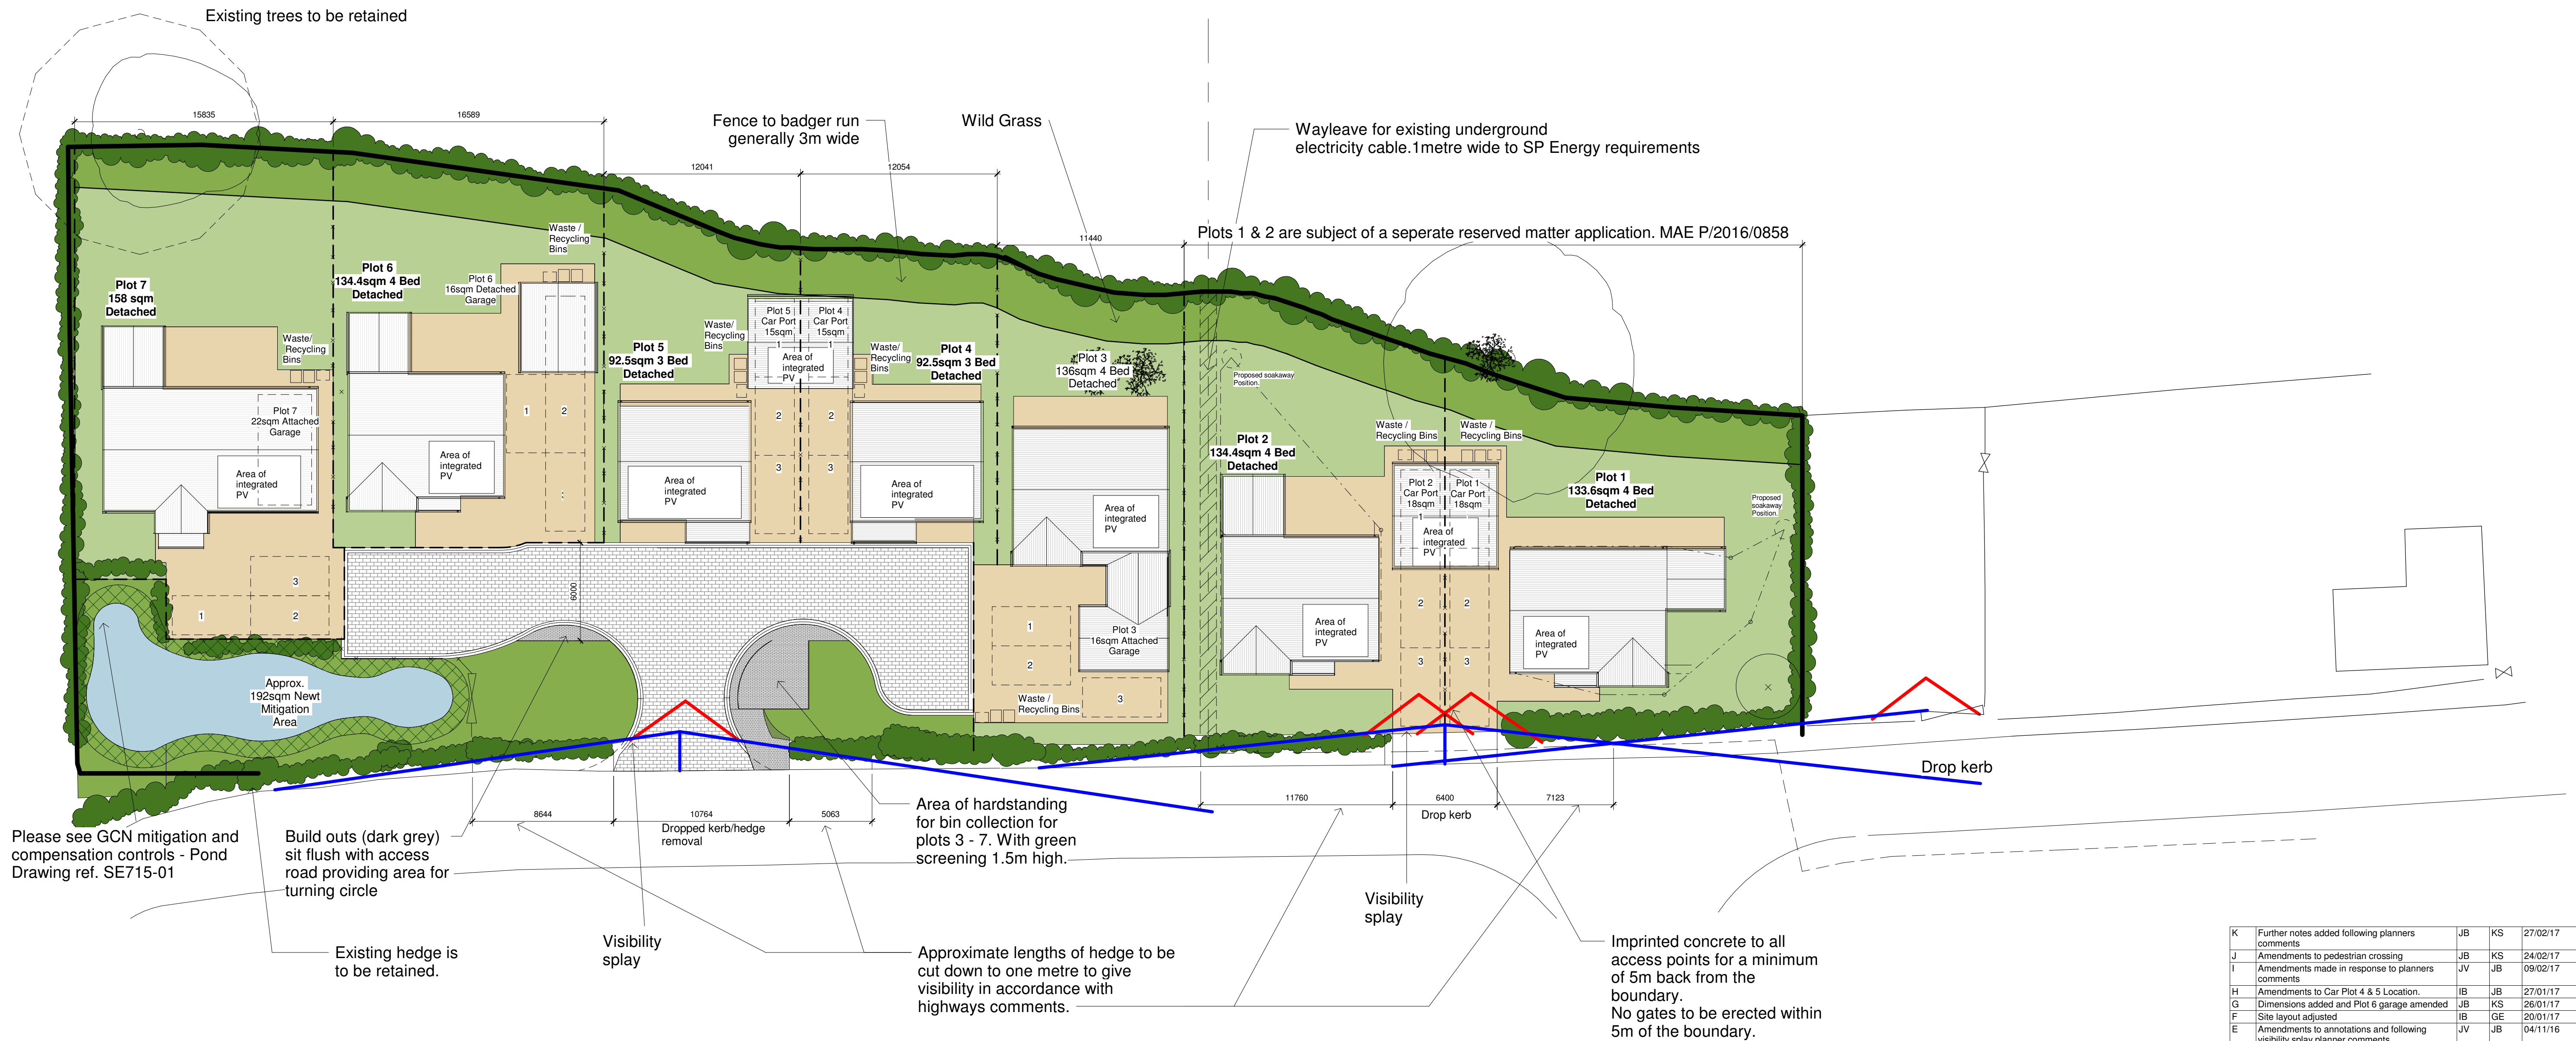


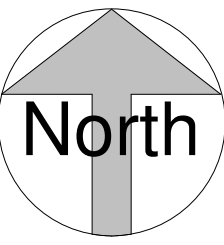


K	Further notes added following planners comments	JB	KS	27/02/17
J	Amendments to pedestrian crossing	JB	KS	24/02/17
I	Amendments made in response to planners comments	JV	JB	09/02/17
H	Amendments to Car Plot 4 & 5 Location.	IB	JB	27/01/17
G	Dimensions added and Plot 6 garage amended	JB	KS	26/01/17
F	Site layout adjusted	IB	GE	20/01/17
E	Amendments to annotations and following visibility splay planner comments.	JV	JB	04/11/16
D	Amendments made to visibility splays and hedges following highway officer/planner comments.	JV	JB	04/11/16
C	Fence added	JV	KS	12/09/16
B	Site layout adjusted in response to client comments and license no. added	JV	KS	08/09/16
Rev	Revision Description	Drawn	Check	Date

Greenspace Architects Ltd
The Old Town Hall
The Square, Ellesmere
Shropshire SY12 0EJ
Tel 44(0)1681 623899
e-mail:
greenspace@greenspacearchitects.co.uk
web: www.greenspacearchitects.co.uk

Project
Houses at Tudor Drive, Penley

Title
Proposed Site Plan

Proposed Site Plan
1 : 200

 

VISUAL SCALE 1:200 @ A1

X:\Greenspace Jobs 2016\16-22 Houses at Tudor Drive, Penley\2.0 Architectural drawings\2.2 Models\Central\16-22 Site Model C.rvt

Scale @ A1	Scale @ A3	Drawn By	Checked By	Date
1 : 200	1 : 400	IB	GE	20/01/17
Drawing Number	Job No.	Sheet No.	Rev.	
	16-22	A22100	K	