

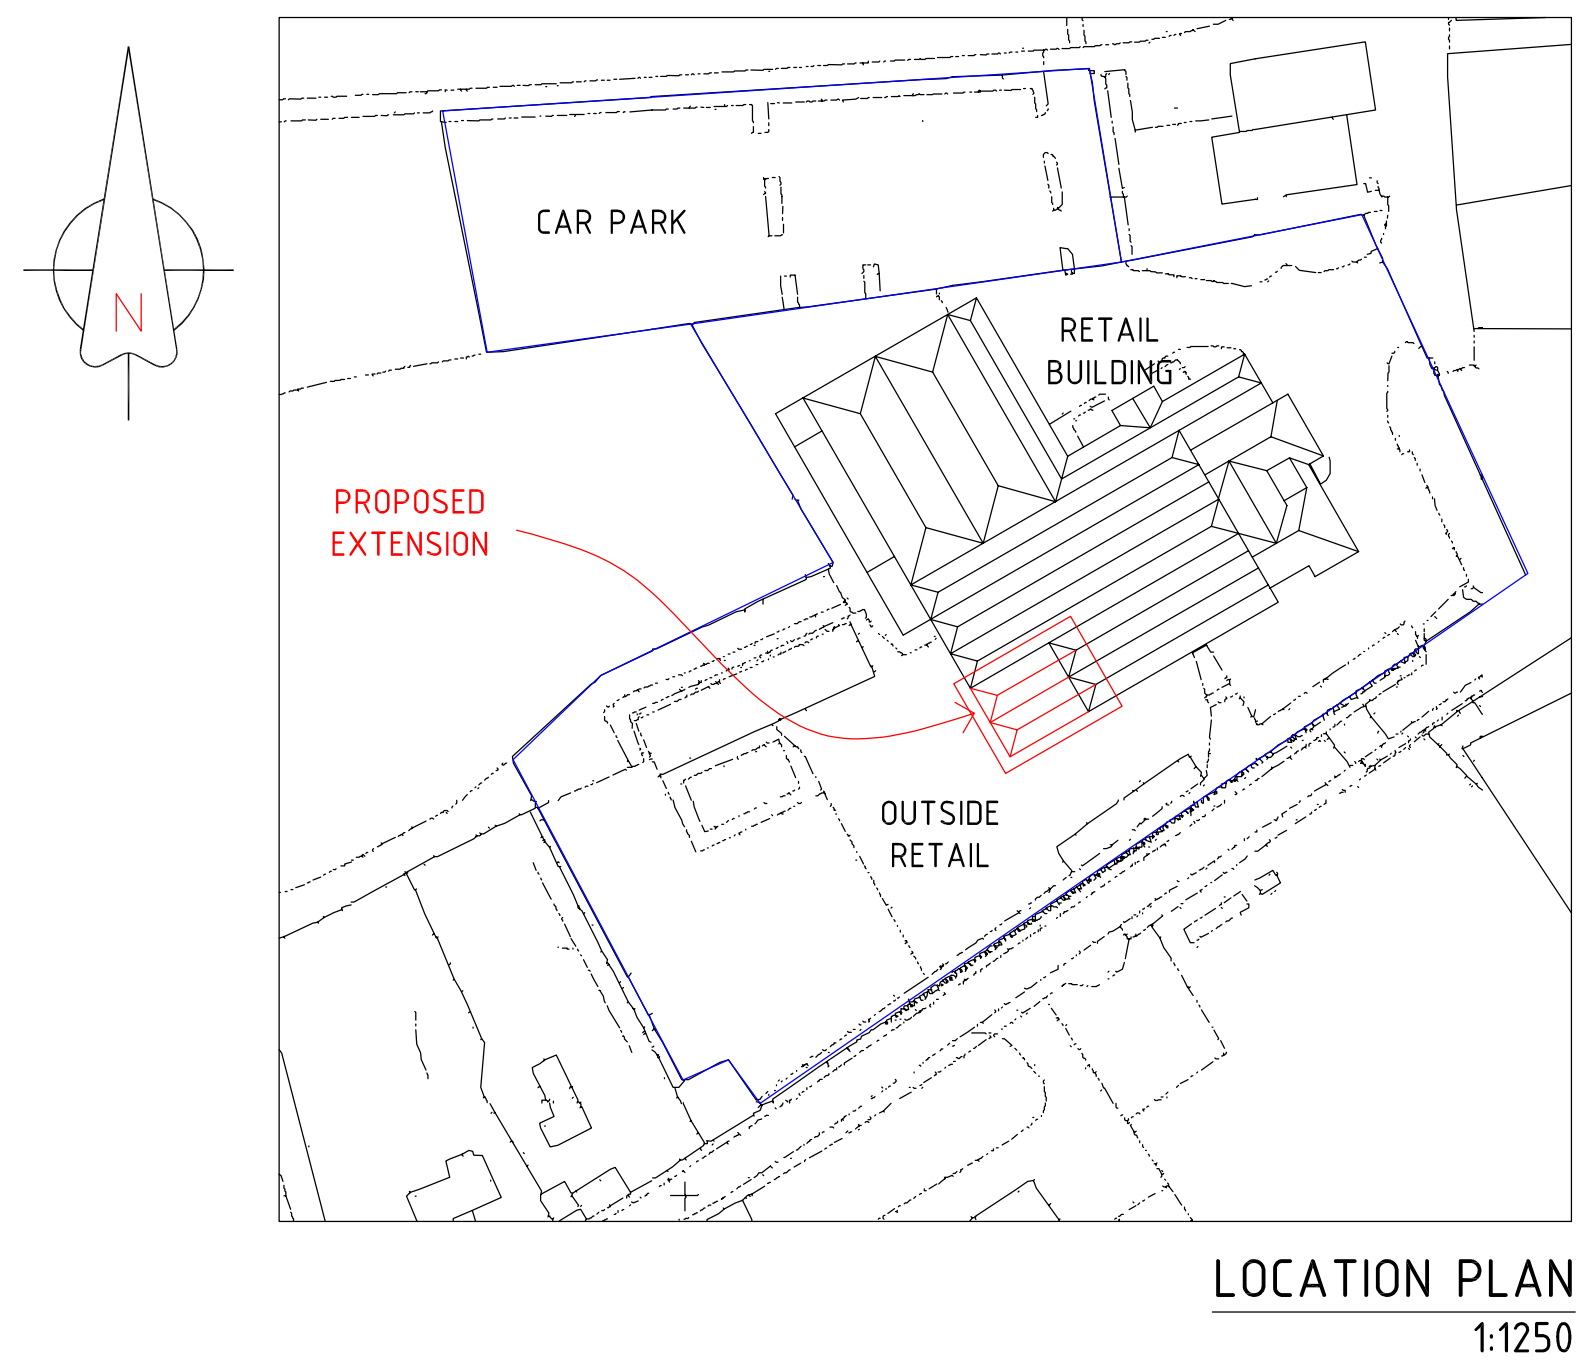
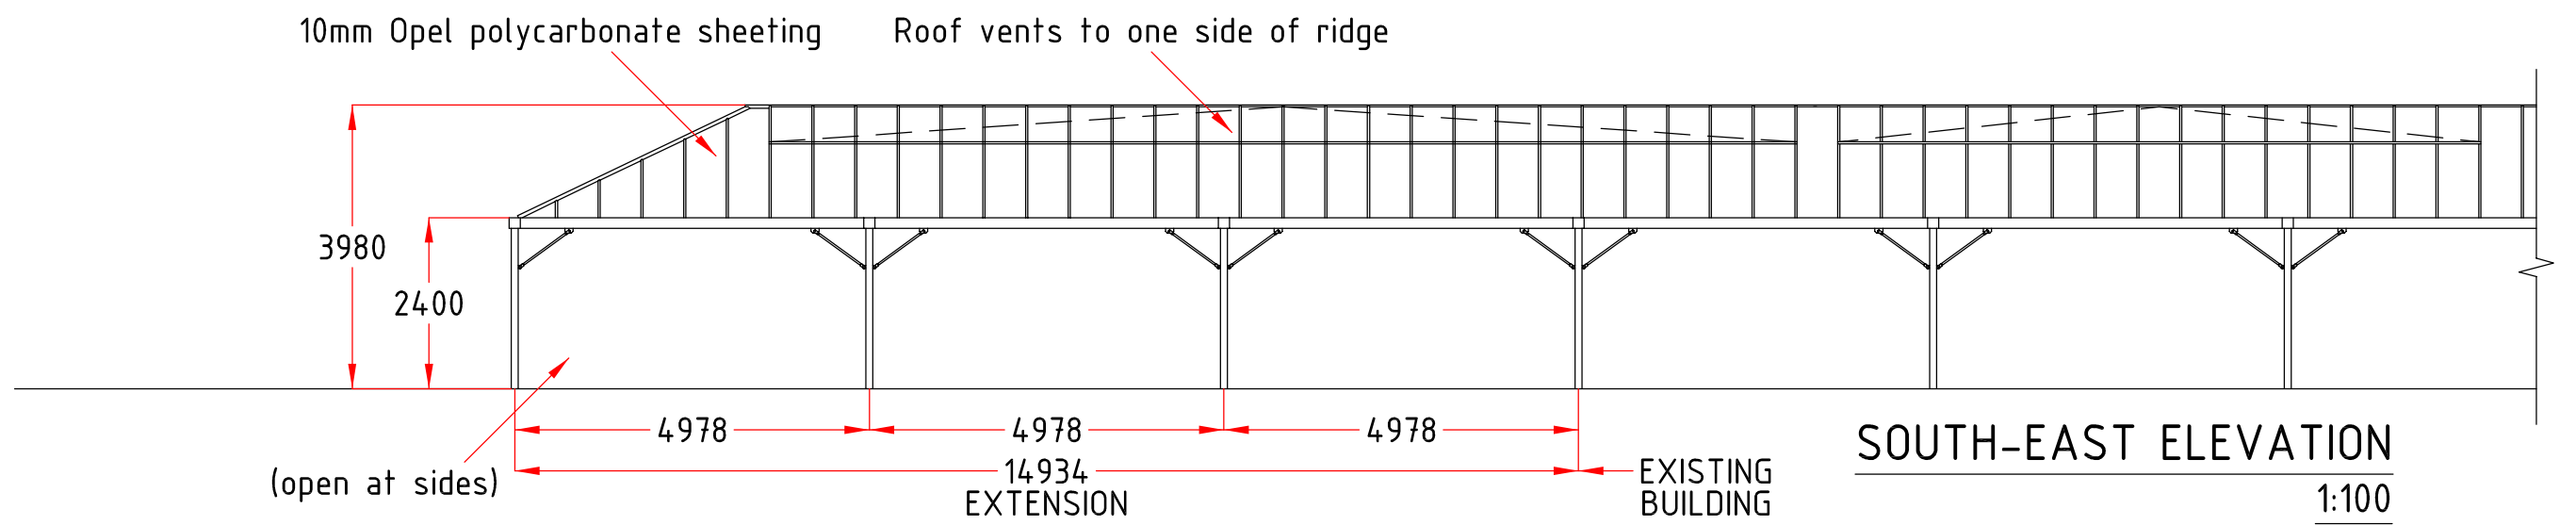
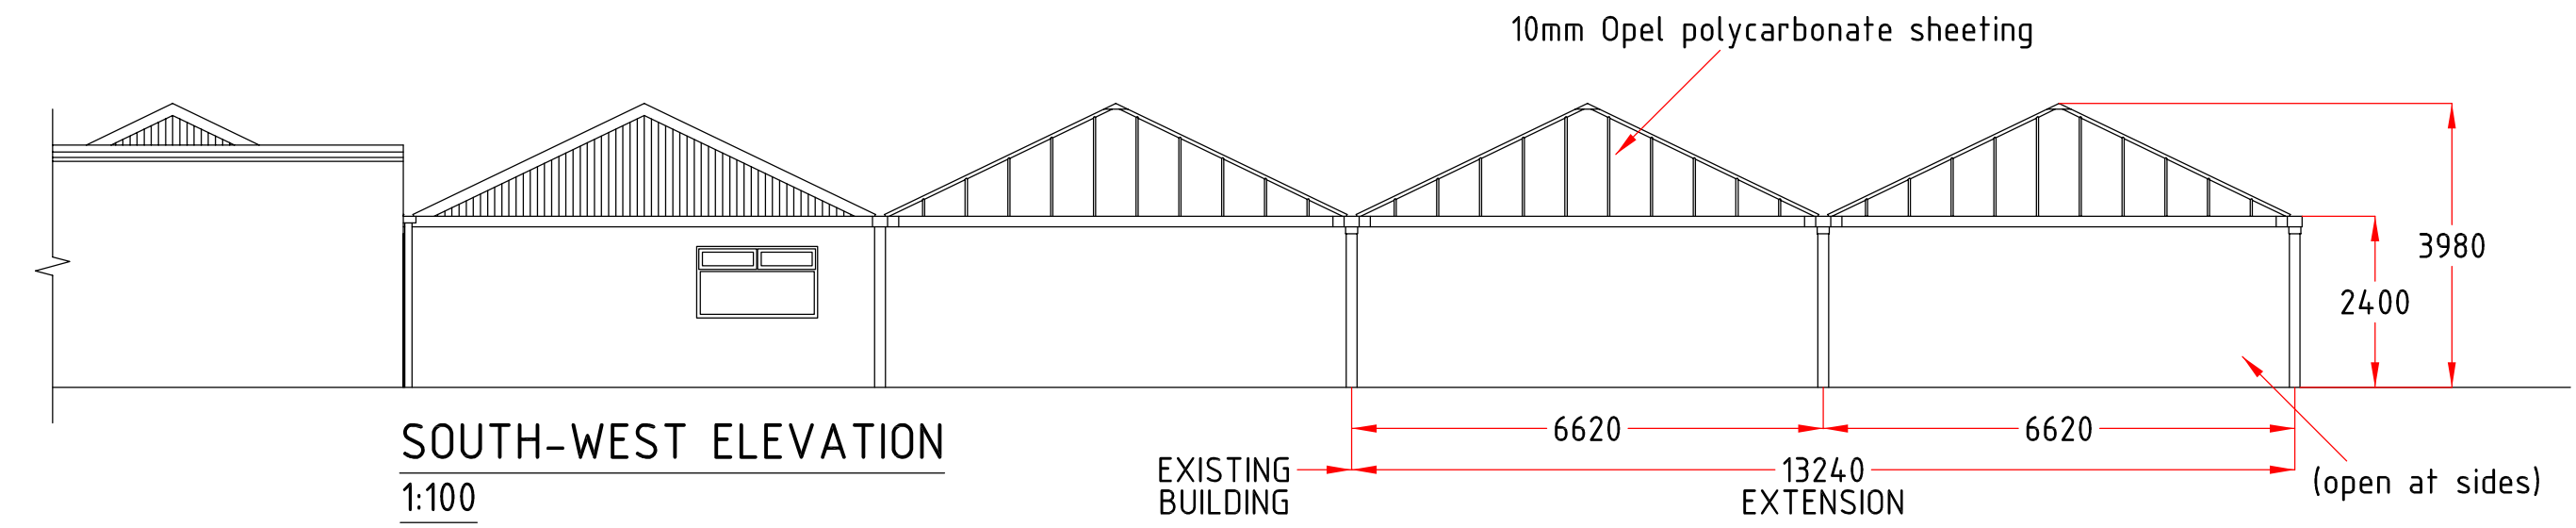
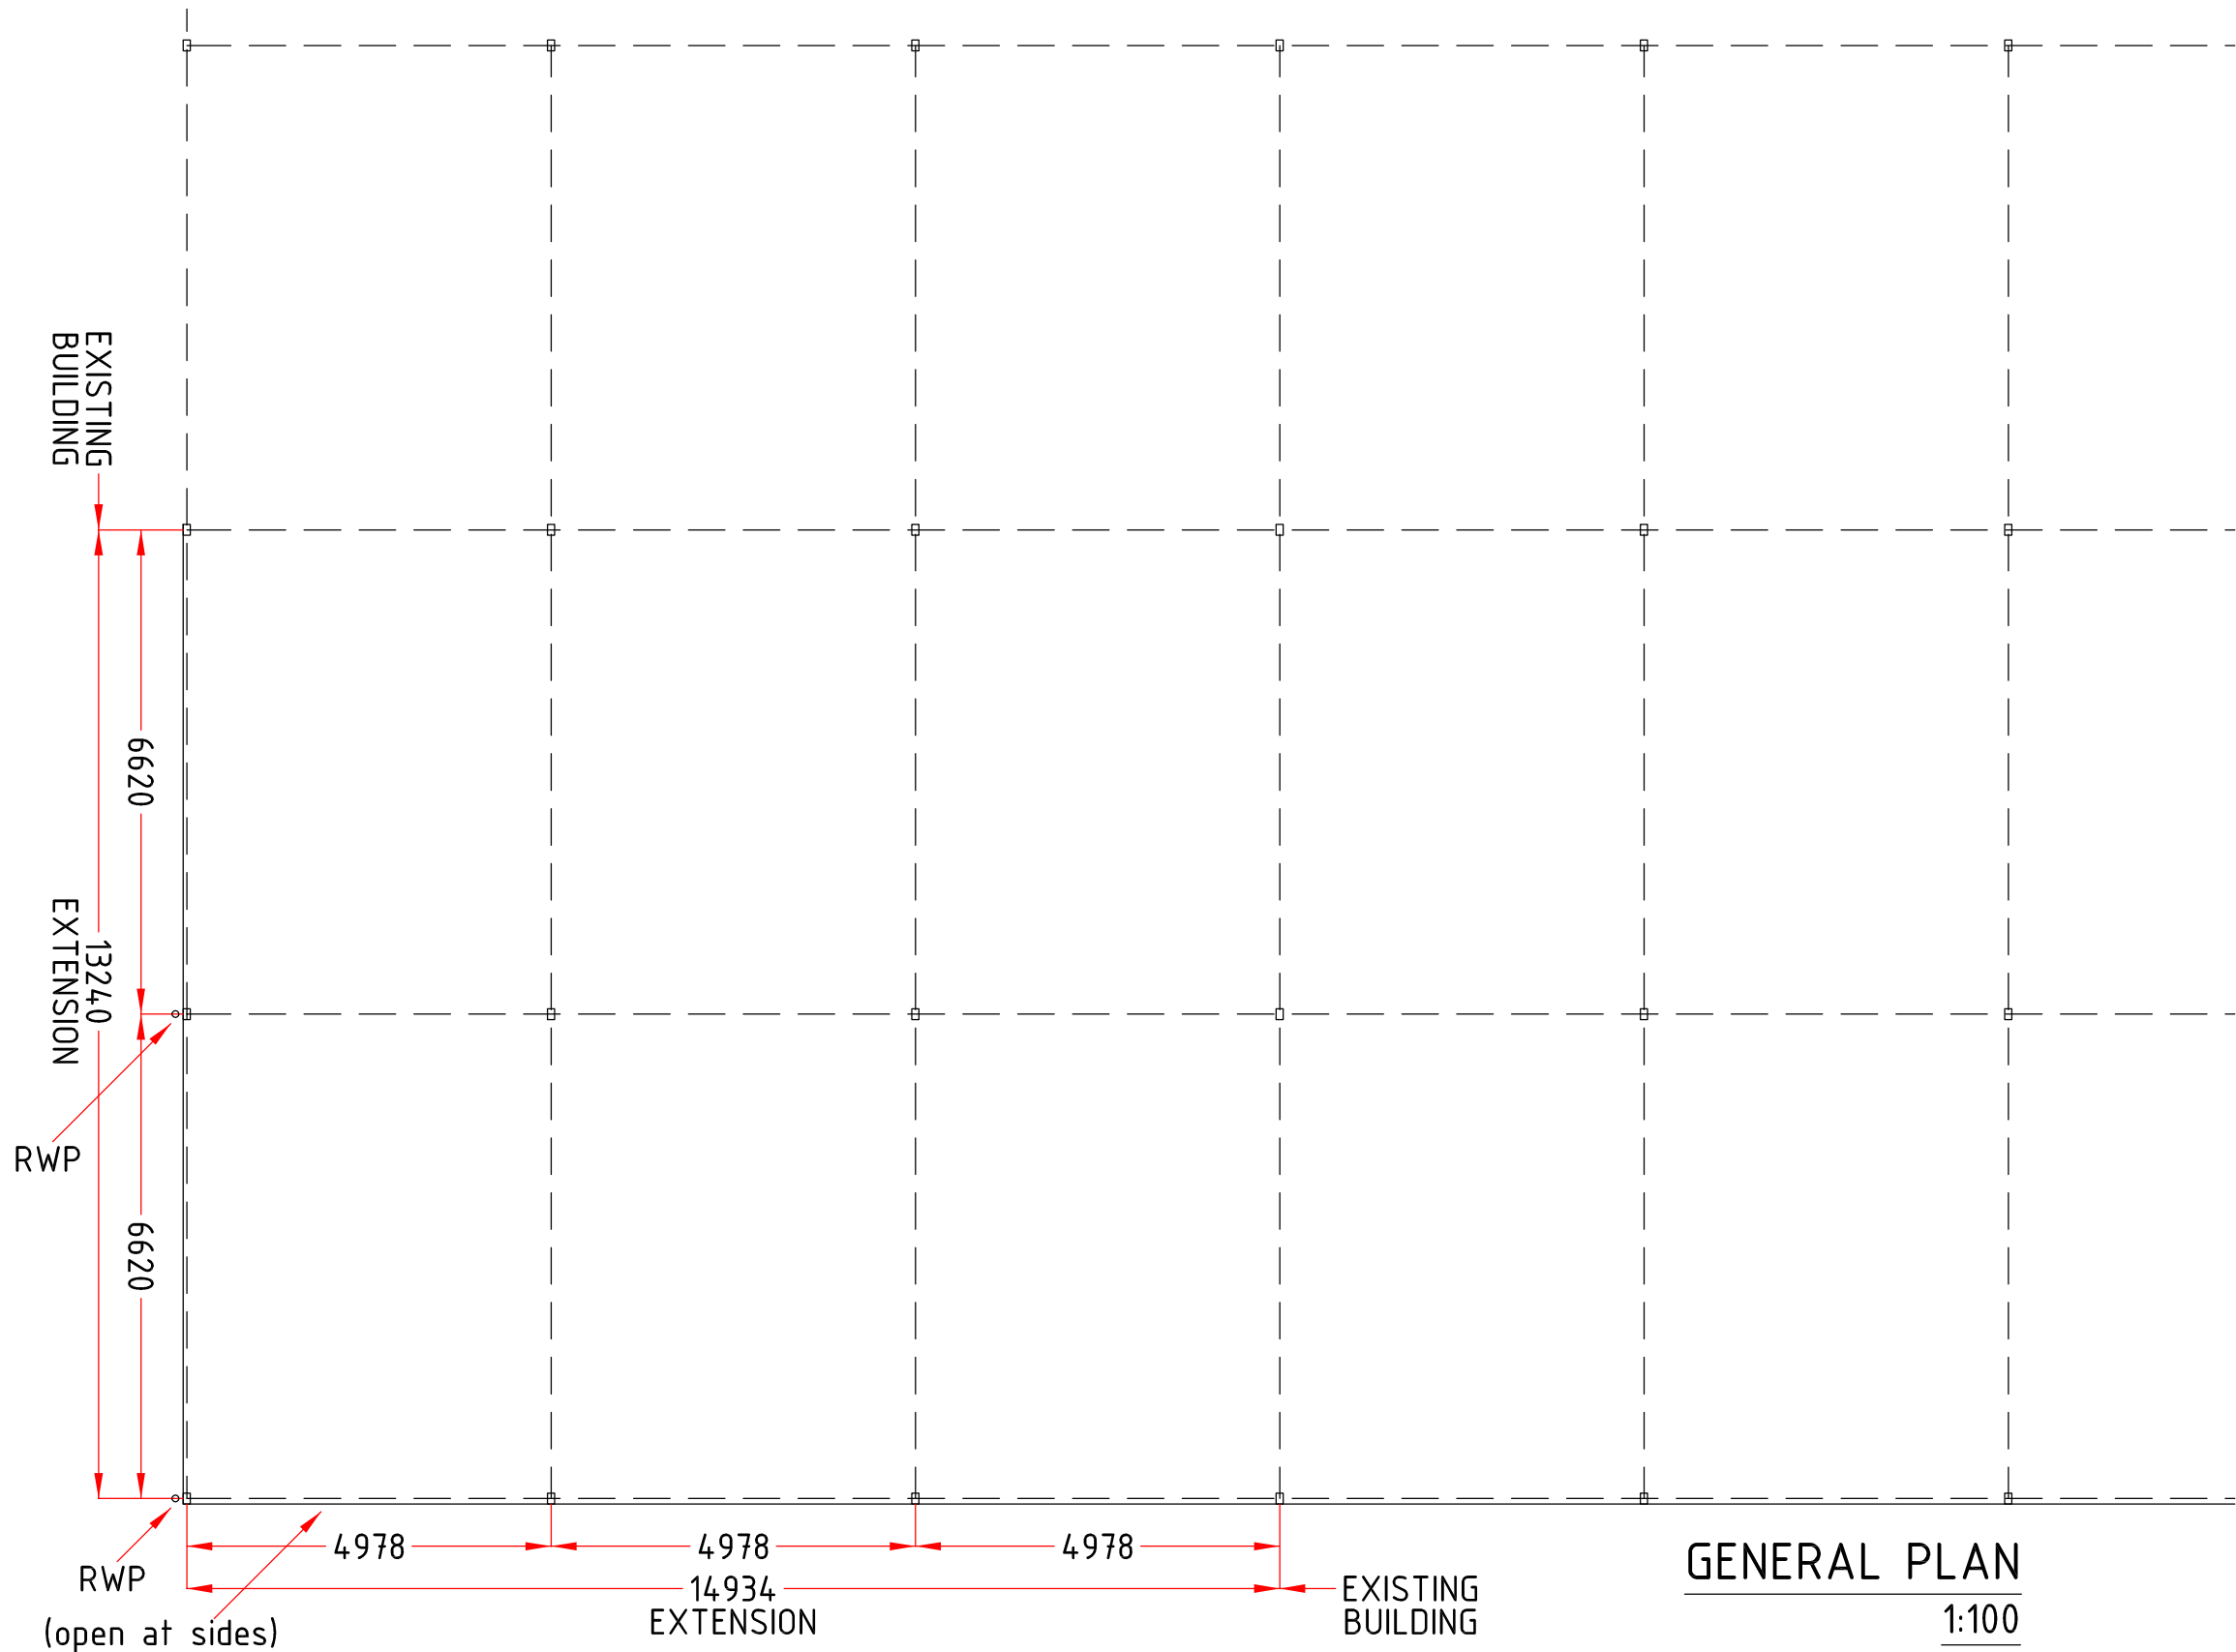
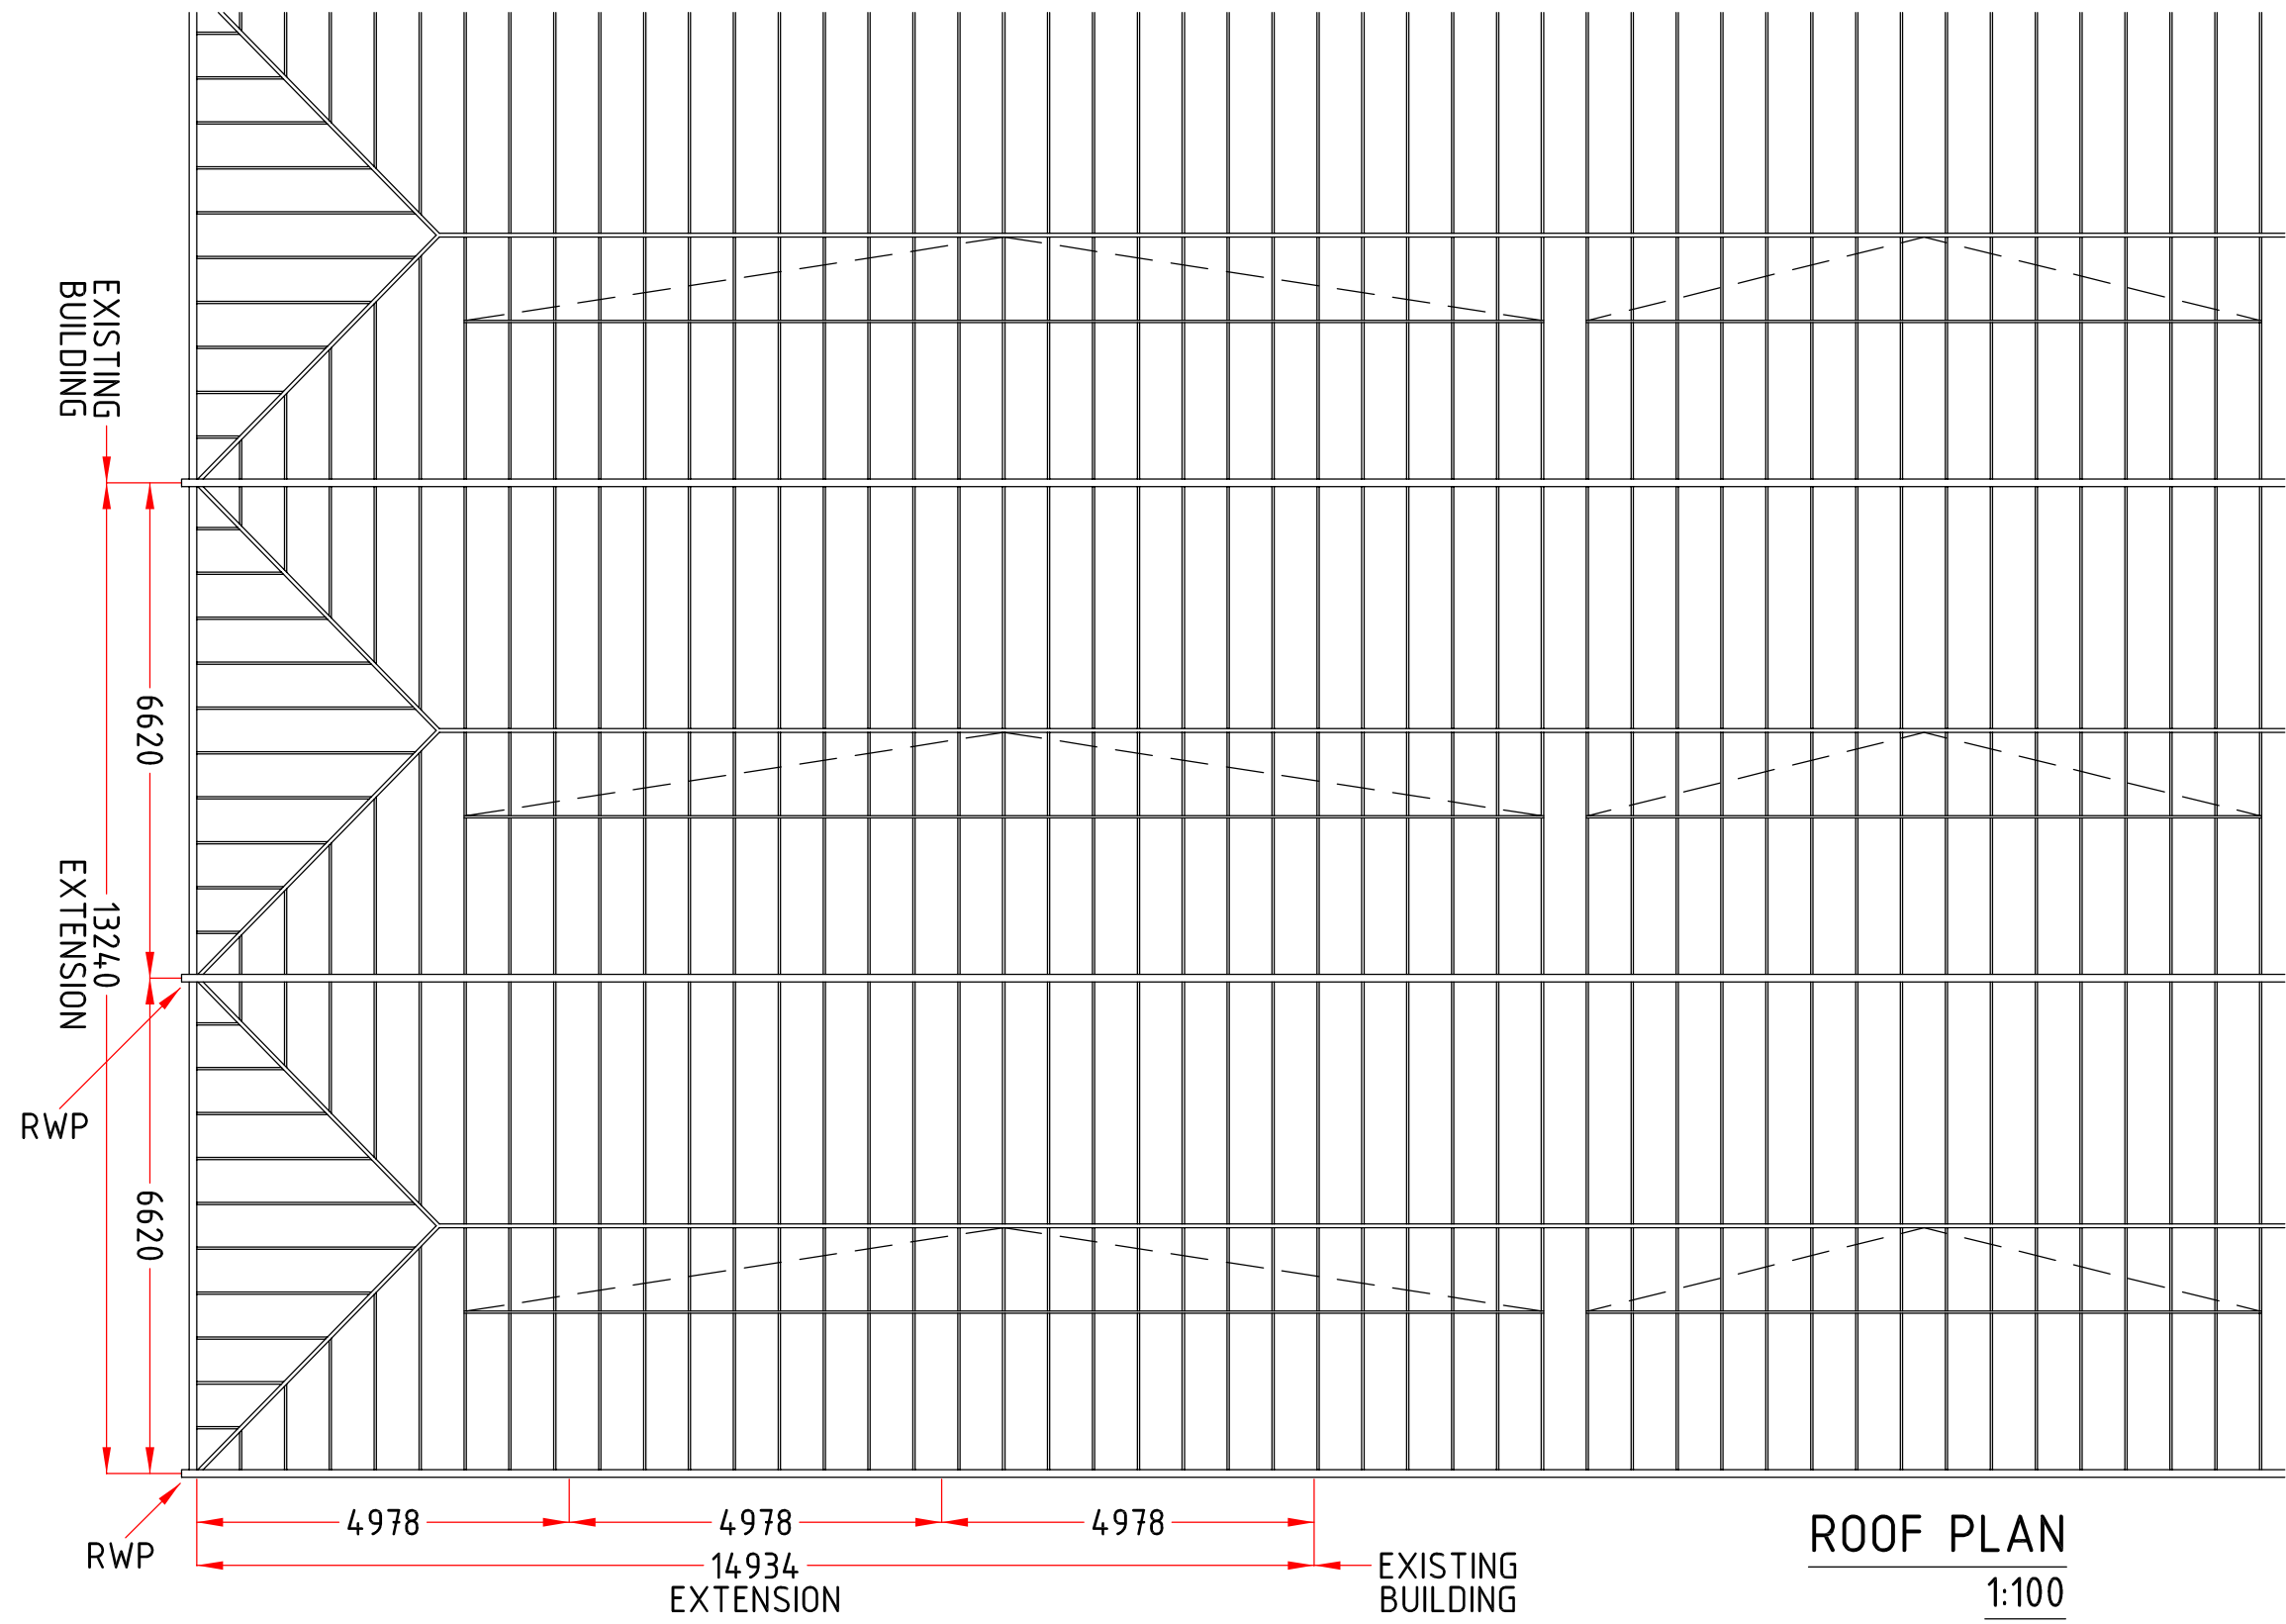


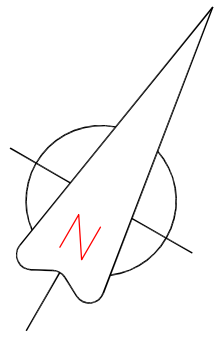

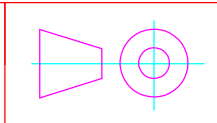

DO NOT SCALE

A1

General Tolerances:

Dim to no DP = +/-1mm
Dim to 1 DP = +/-0.5mm
Dim to 2 DP = +/-0.1mm

Notes - if in doubt, please ask.

This drawing is copyright, it must not be copied, used or disclosed to third parties without our permission.

Revisions

A	14.11.16	Location Plan amended.
rev	date	description

Client

Bellis Brothers

Project

XK21 Glasshouse

Drawing

Location, General & Roof Plans & Elevations

Scale	Date	Drawn	Checked
1:1250, 1:100	05.08.16	MS	NOL



Wallingfen Park
236 Main Road
Newport
Brough
East Yorkshire
HU15 2 RH
e-mail - info@cambridgehok.co.uk

tel - 01430 449440
fax - 01430 449331

Contract No/Job ref	Revision
E09135	A
	Drawing No
	XK-10-6267

Drawing Status

For Planning