




Front Elevation

1 : 50



Rear Elevation

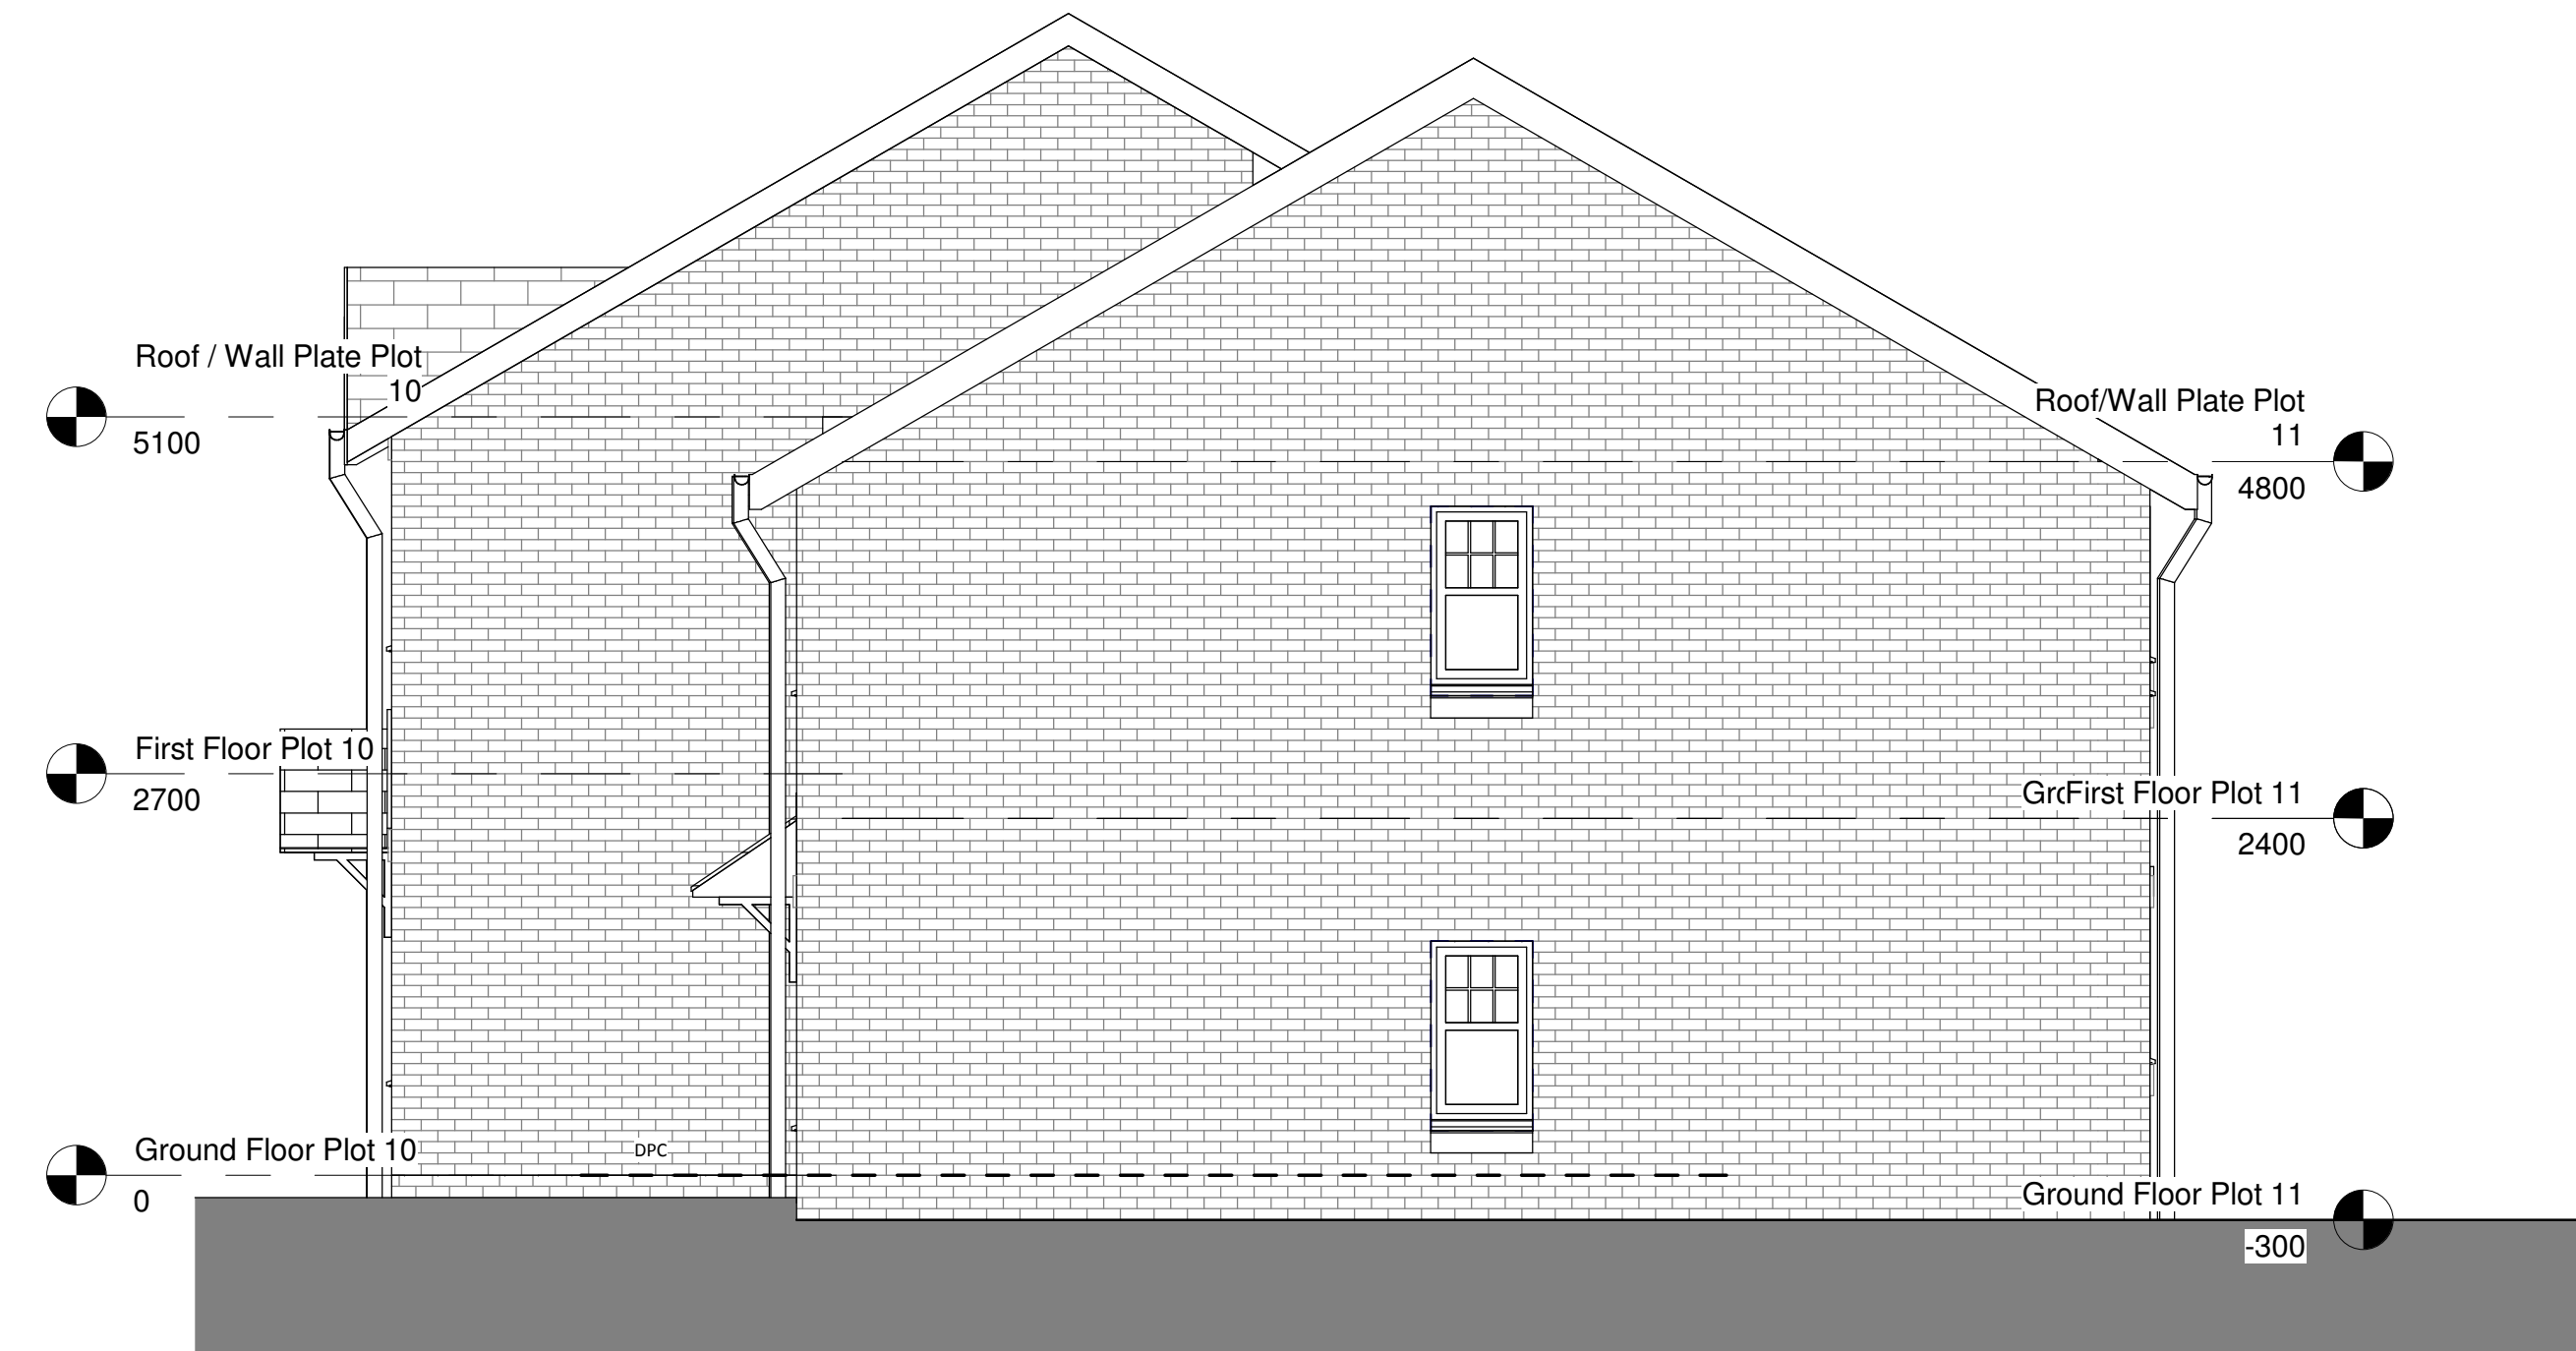

Side Elevation

General Notes

1. Contractor to verify all dimensions and check level datums on site
2. All of the designs are the sole property of TACP Architects Ltd and may not be used without their written agreement
3. All prints, specifications and their copyright are the property of TACP Architects Ltd
4. Do not scale off drawings
5. All dimensions shall be checked on site before commencement of shop drawings, manufacture and all discrepancies must be reported to TACP Architects Ltd

Risk Assessments

[illegible]

Consultants

Client

North Wales Housing Association

Project Title

Residential Development, Bonc Wen, Rhos

Drawing Title

3B/4P - 2B/4P Semi - Plots 10-11

Scale	Date	Drawn By	Checked By	Office
1 : 50@A1	02/04/15	KA	CE	Wrexham

Job Number	Drawing Number	Revision
14011	GA-15	A

TACP Architects Ltd
27/29 Grosvenor Road
Wrexham
LL11 1DH
T. 01978 291161
F. 01978 351735
E. admin@tacparchitects.co.uk
www.tacparchitects.co.uk

