

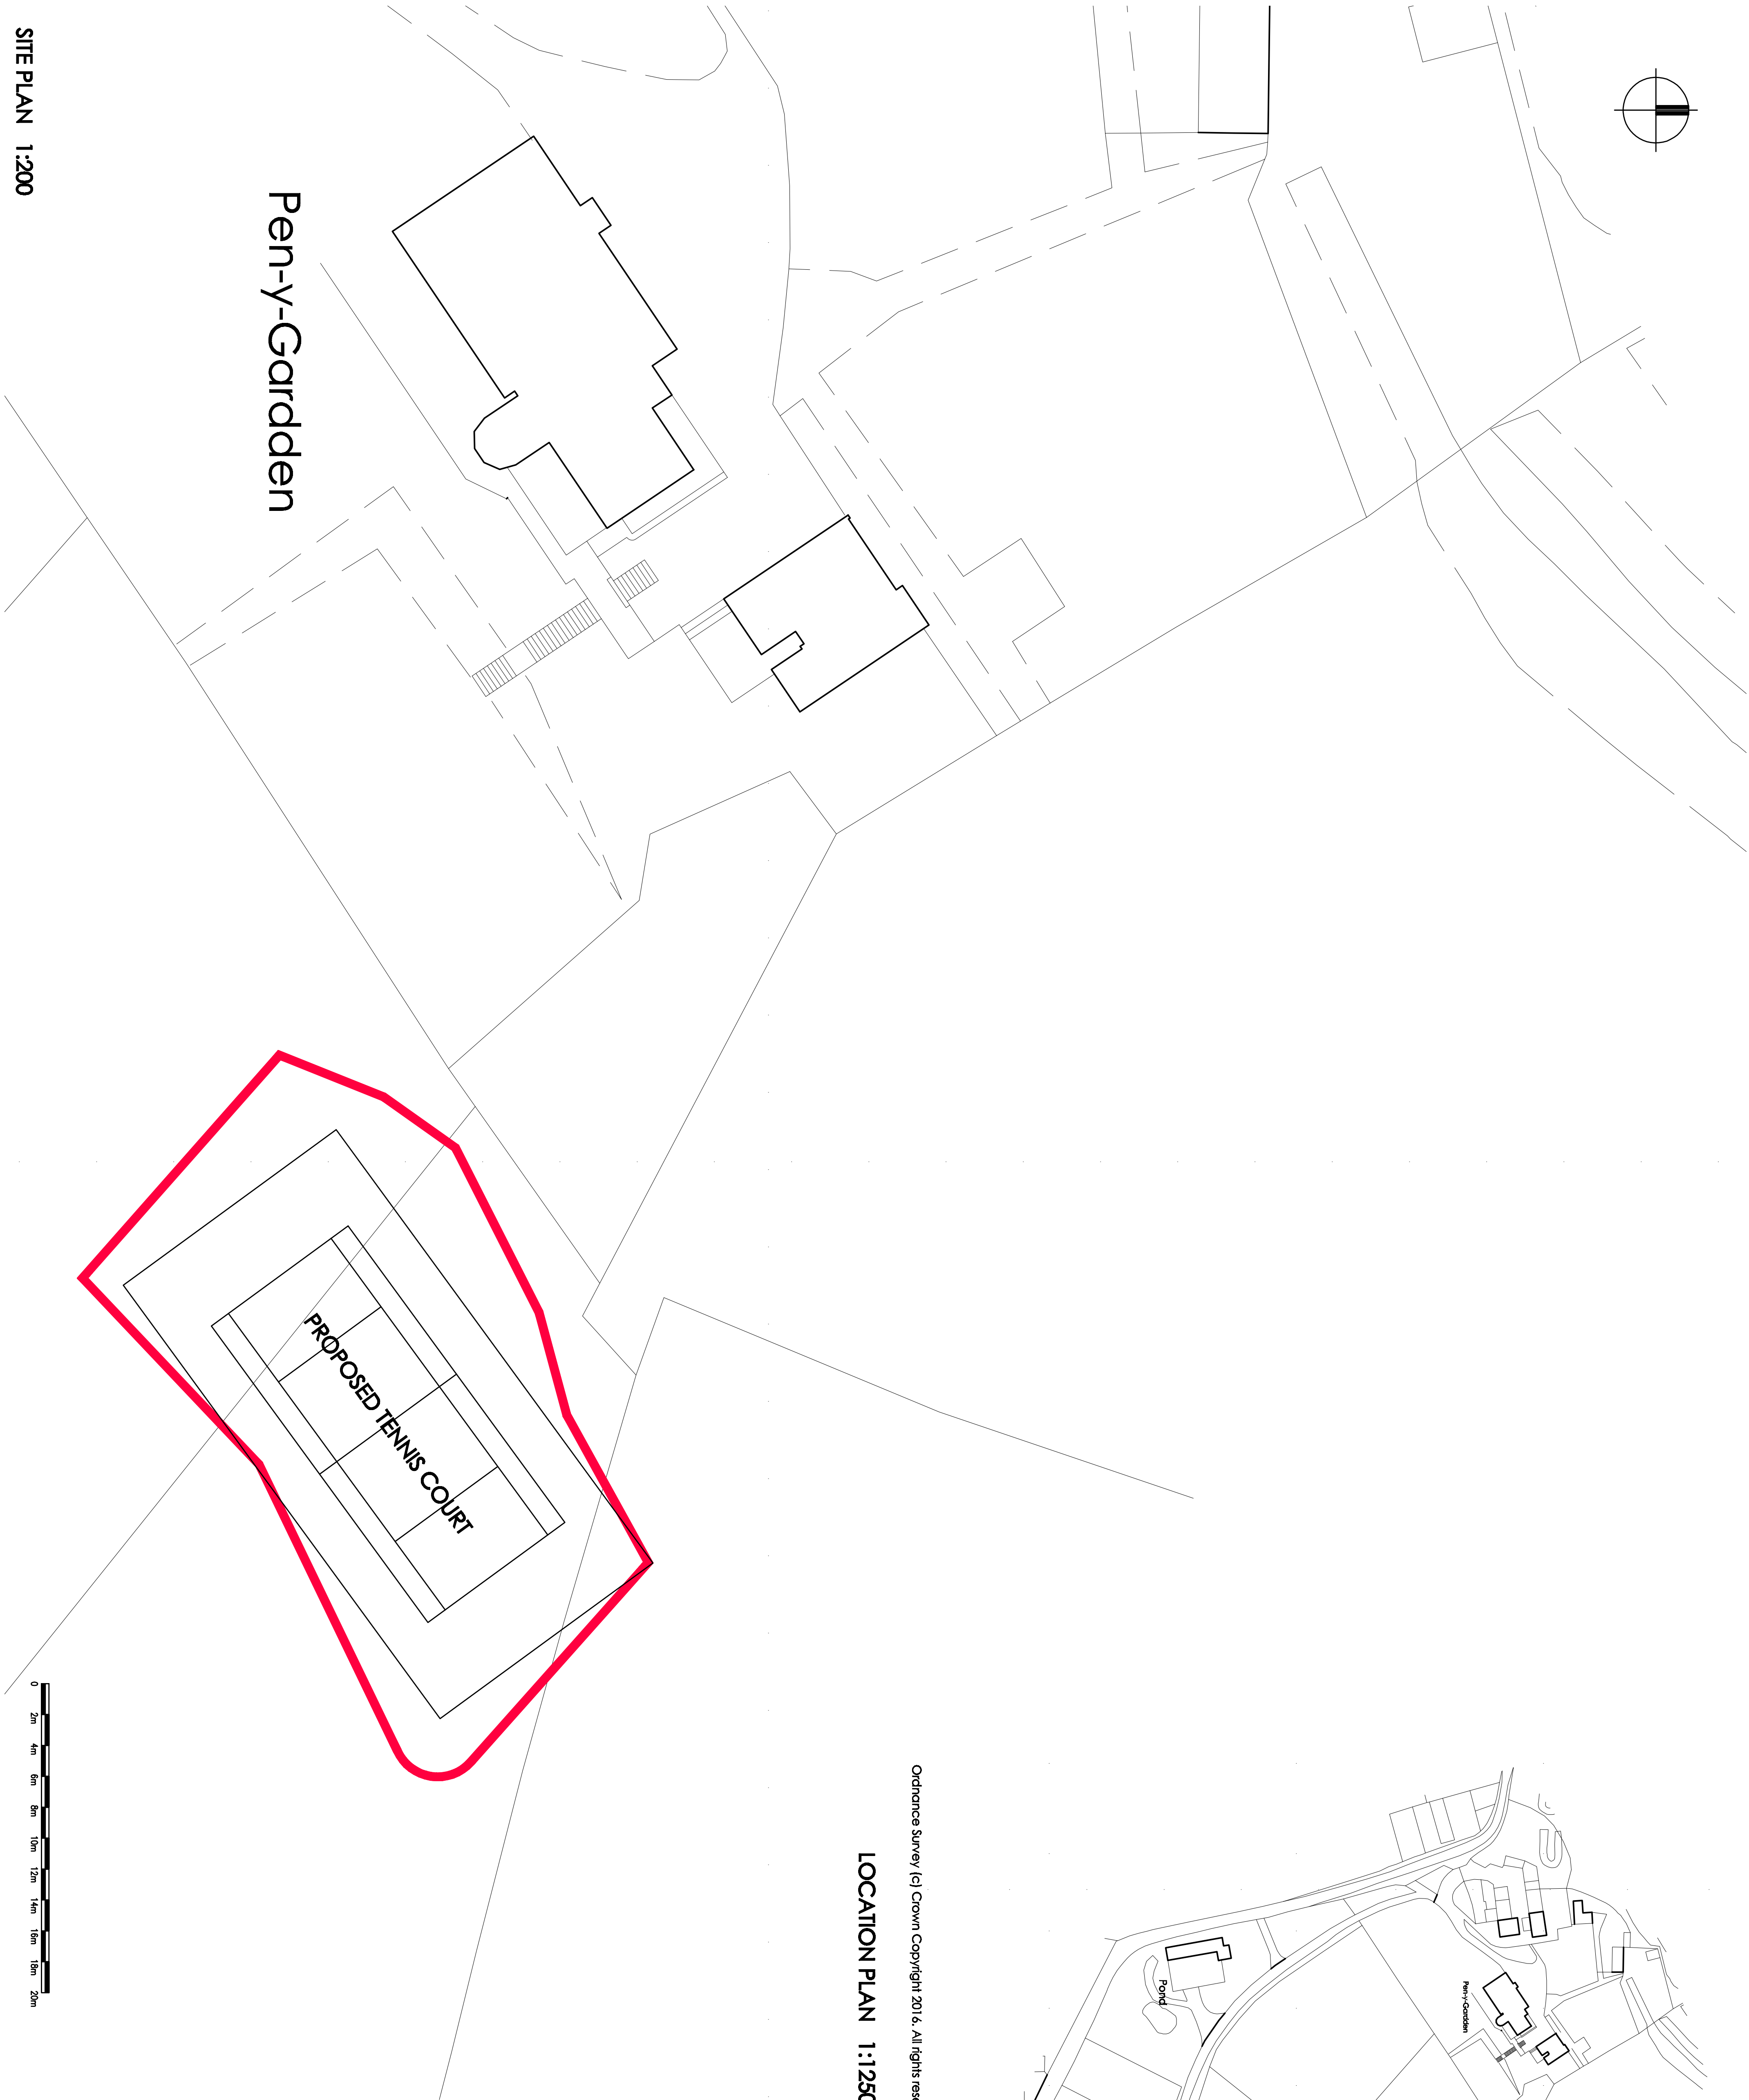


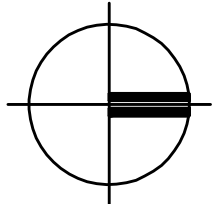

Pen-y-Gardden

SITE PLAN 1:200

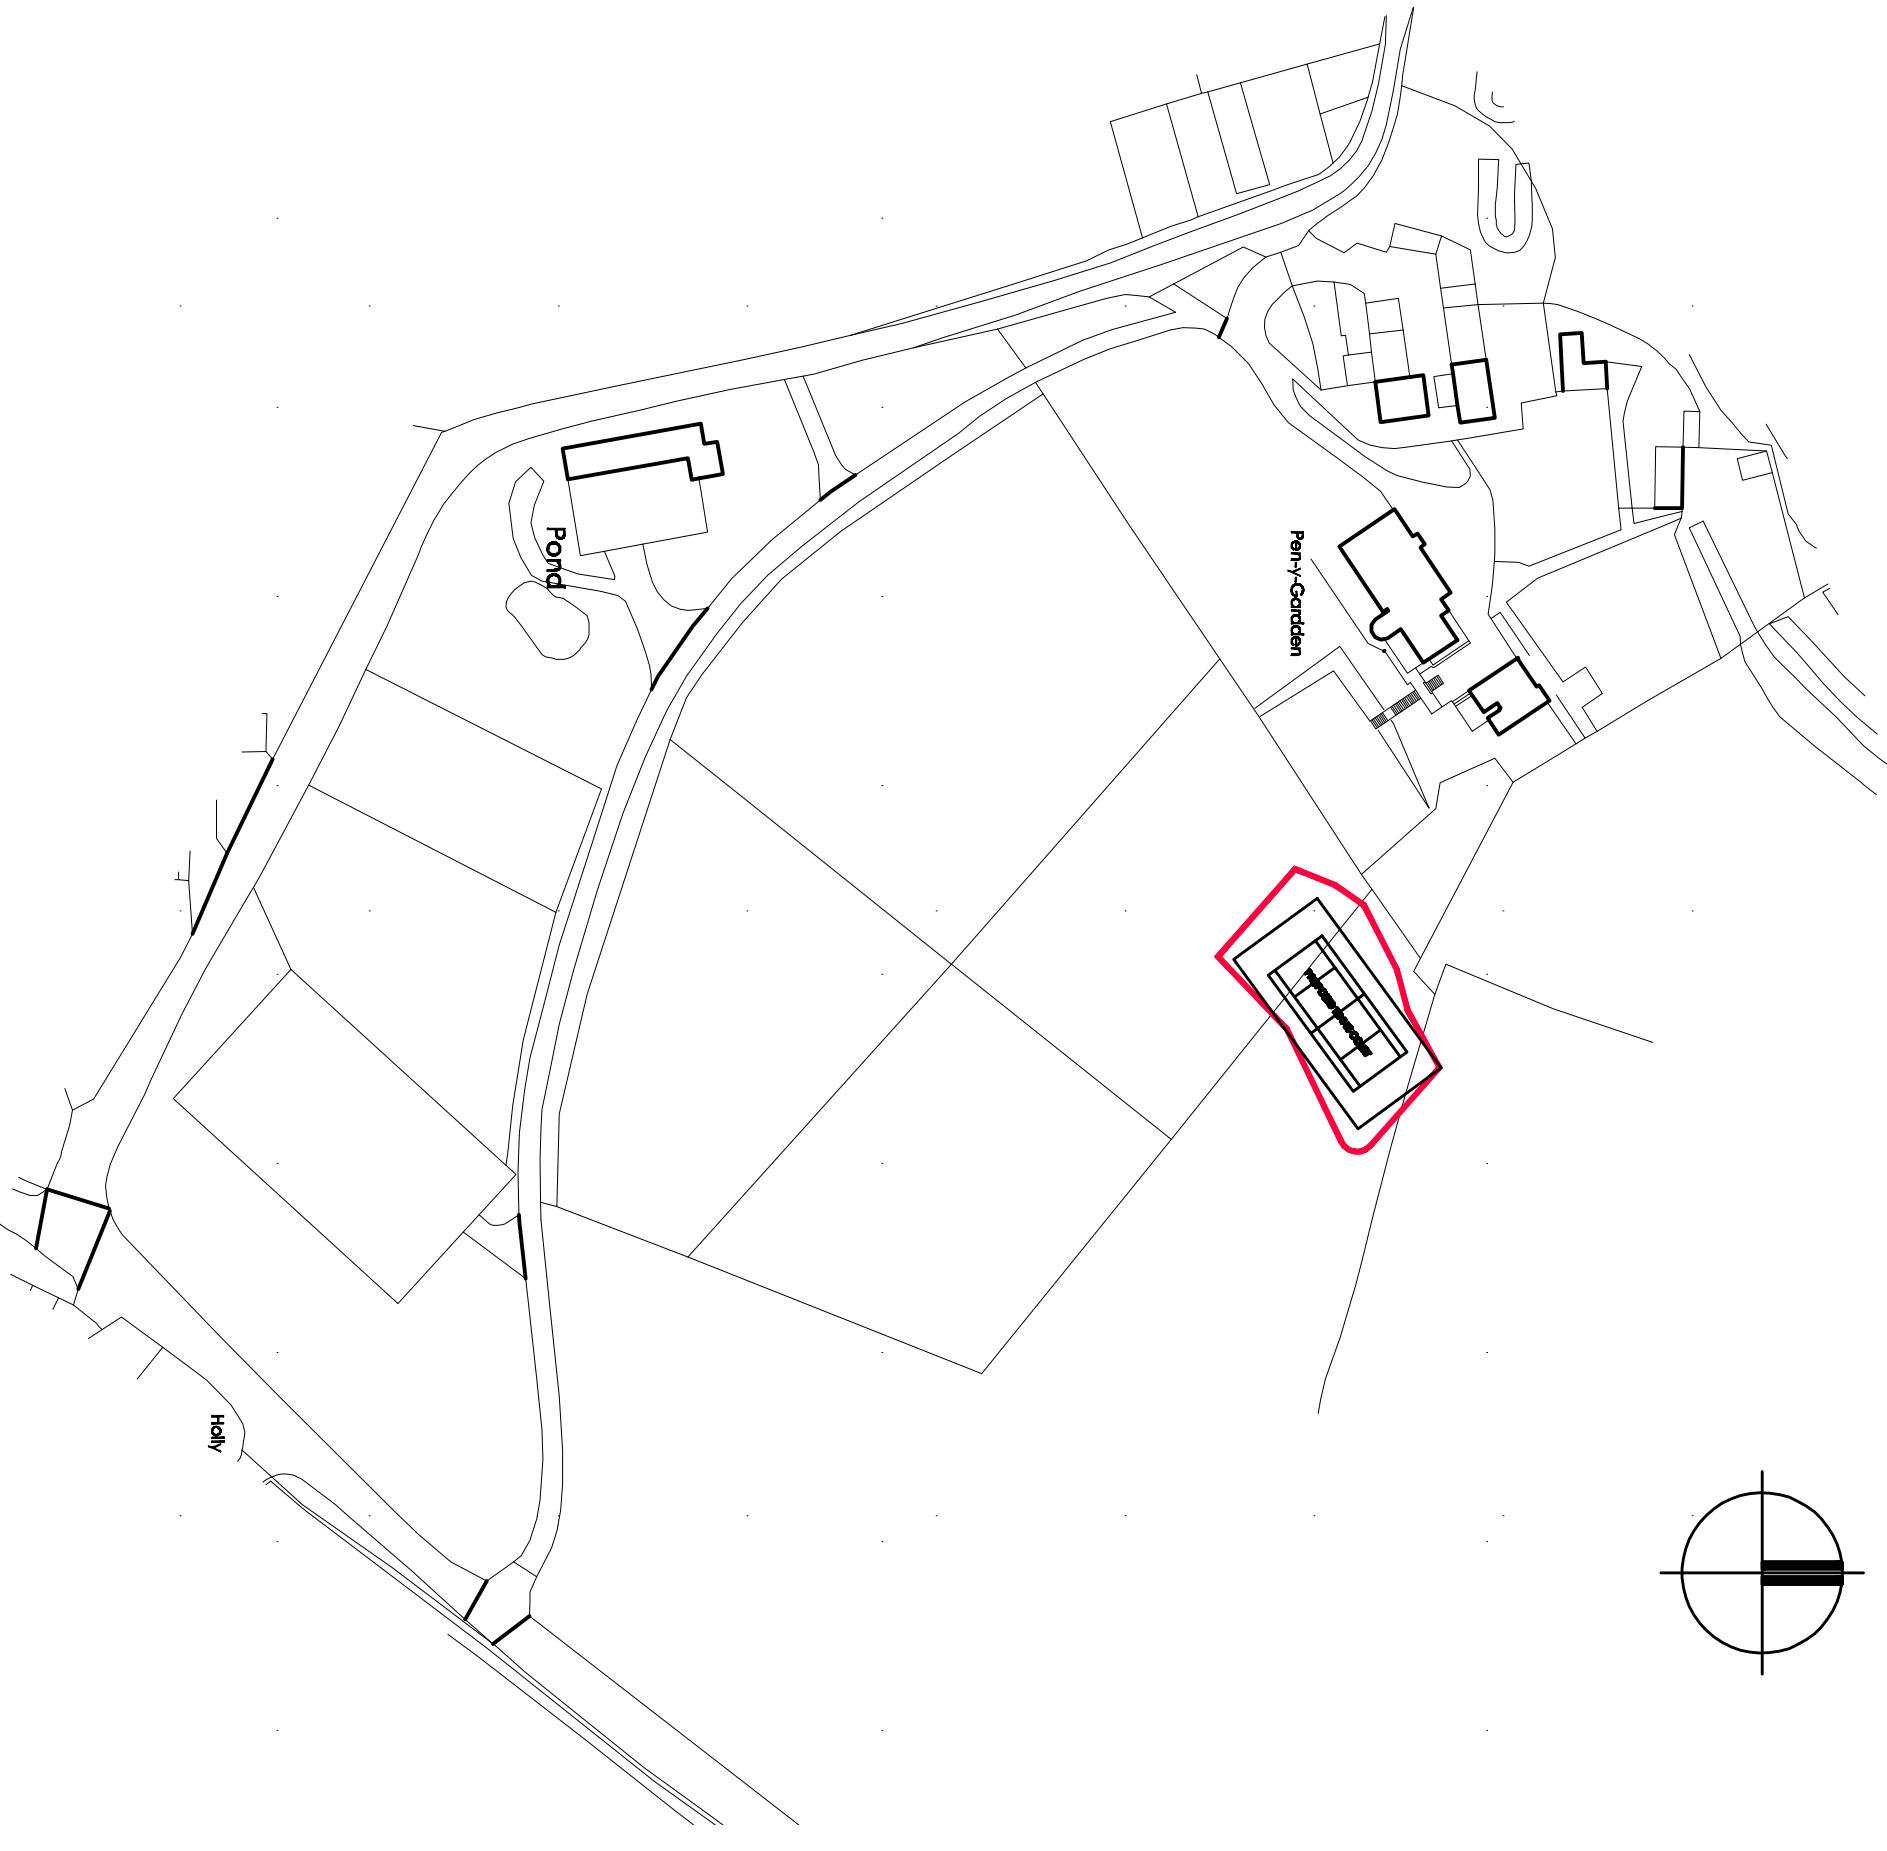

Ordnance Survey (c) Crown Copyright 2016. All rights reserved. Licence number 100022432

LOCATION PLAN 1:1250



© THE DRAWING AND THE BUILDING WORKS DESIGNED ARE COPYRIGHT OF THE ARCHITECTS AND MAY NOT BE REPRODUCED EXCEPT BY WRITTEN PERMISSION. ALL DIMENSIONS MUST BE CHECKED ON SITE AND NOT SCALED FROM THE DRAWING.

REVISIONS

LETTER	REVISION	DATE	BY
--------	----------	------	----

BOWER EDLESTON ARCHITECTS
SWEETBRAR HALL, NANTWICH, CHESHIRE CW5 5RW
TELEPHONE: 01270 624129 FACSIMILE: 01270 627684
E.MAIL: A.D.M.I.N @ BOWER-EDLESTON.C.O.M
WEBSITE: W.W.W. BOWER - EDLESTON.C.O.M

PROJECT
PEN-Y-GARDDEN, RUABON

TITLE
EXISTING SITE PLAN &
LOCATION PLAN

SCALE 1:200 & 1:1250 @ A1

DATE OCT 2016

DWG.No 6751 01

DRAWN BY MLT

STAGE

REVISION