



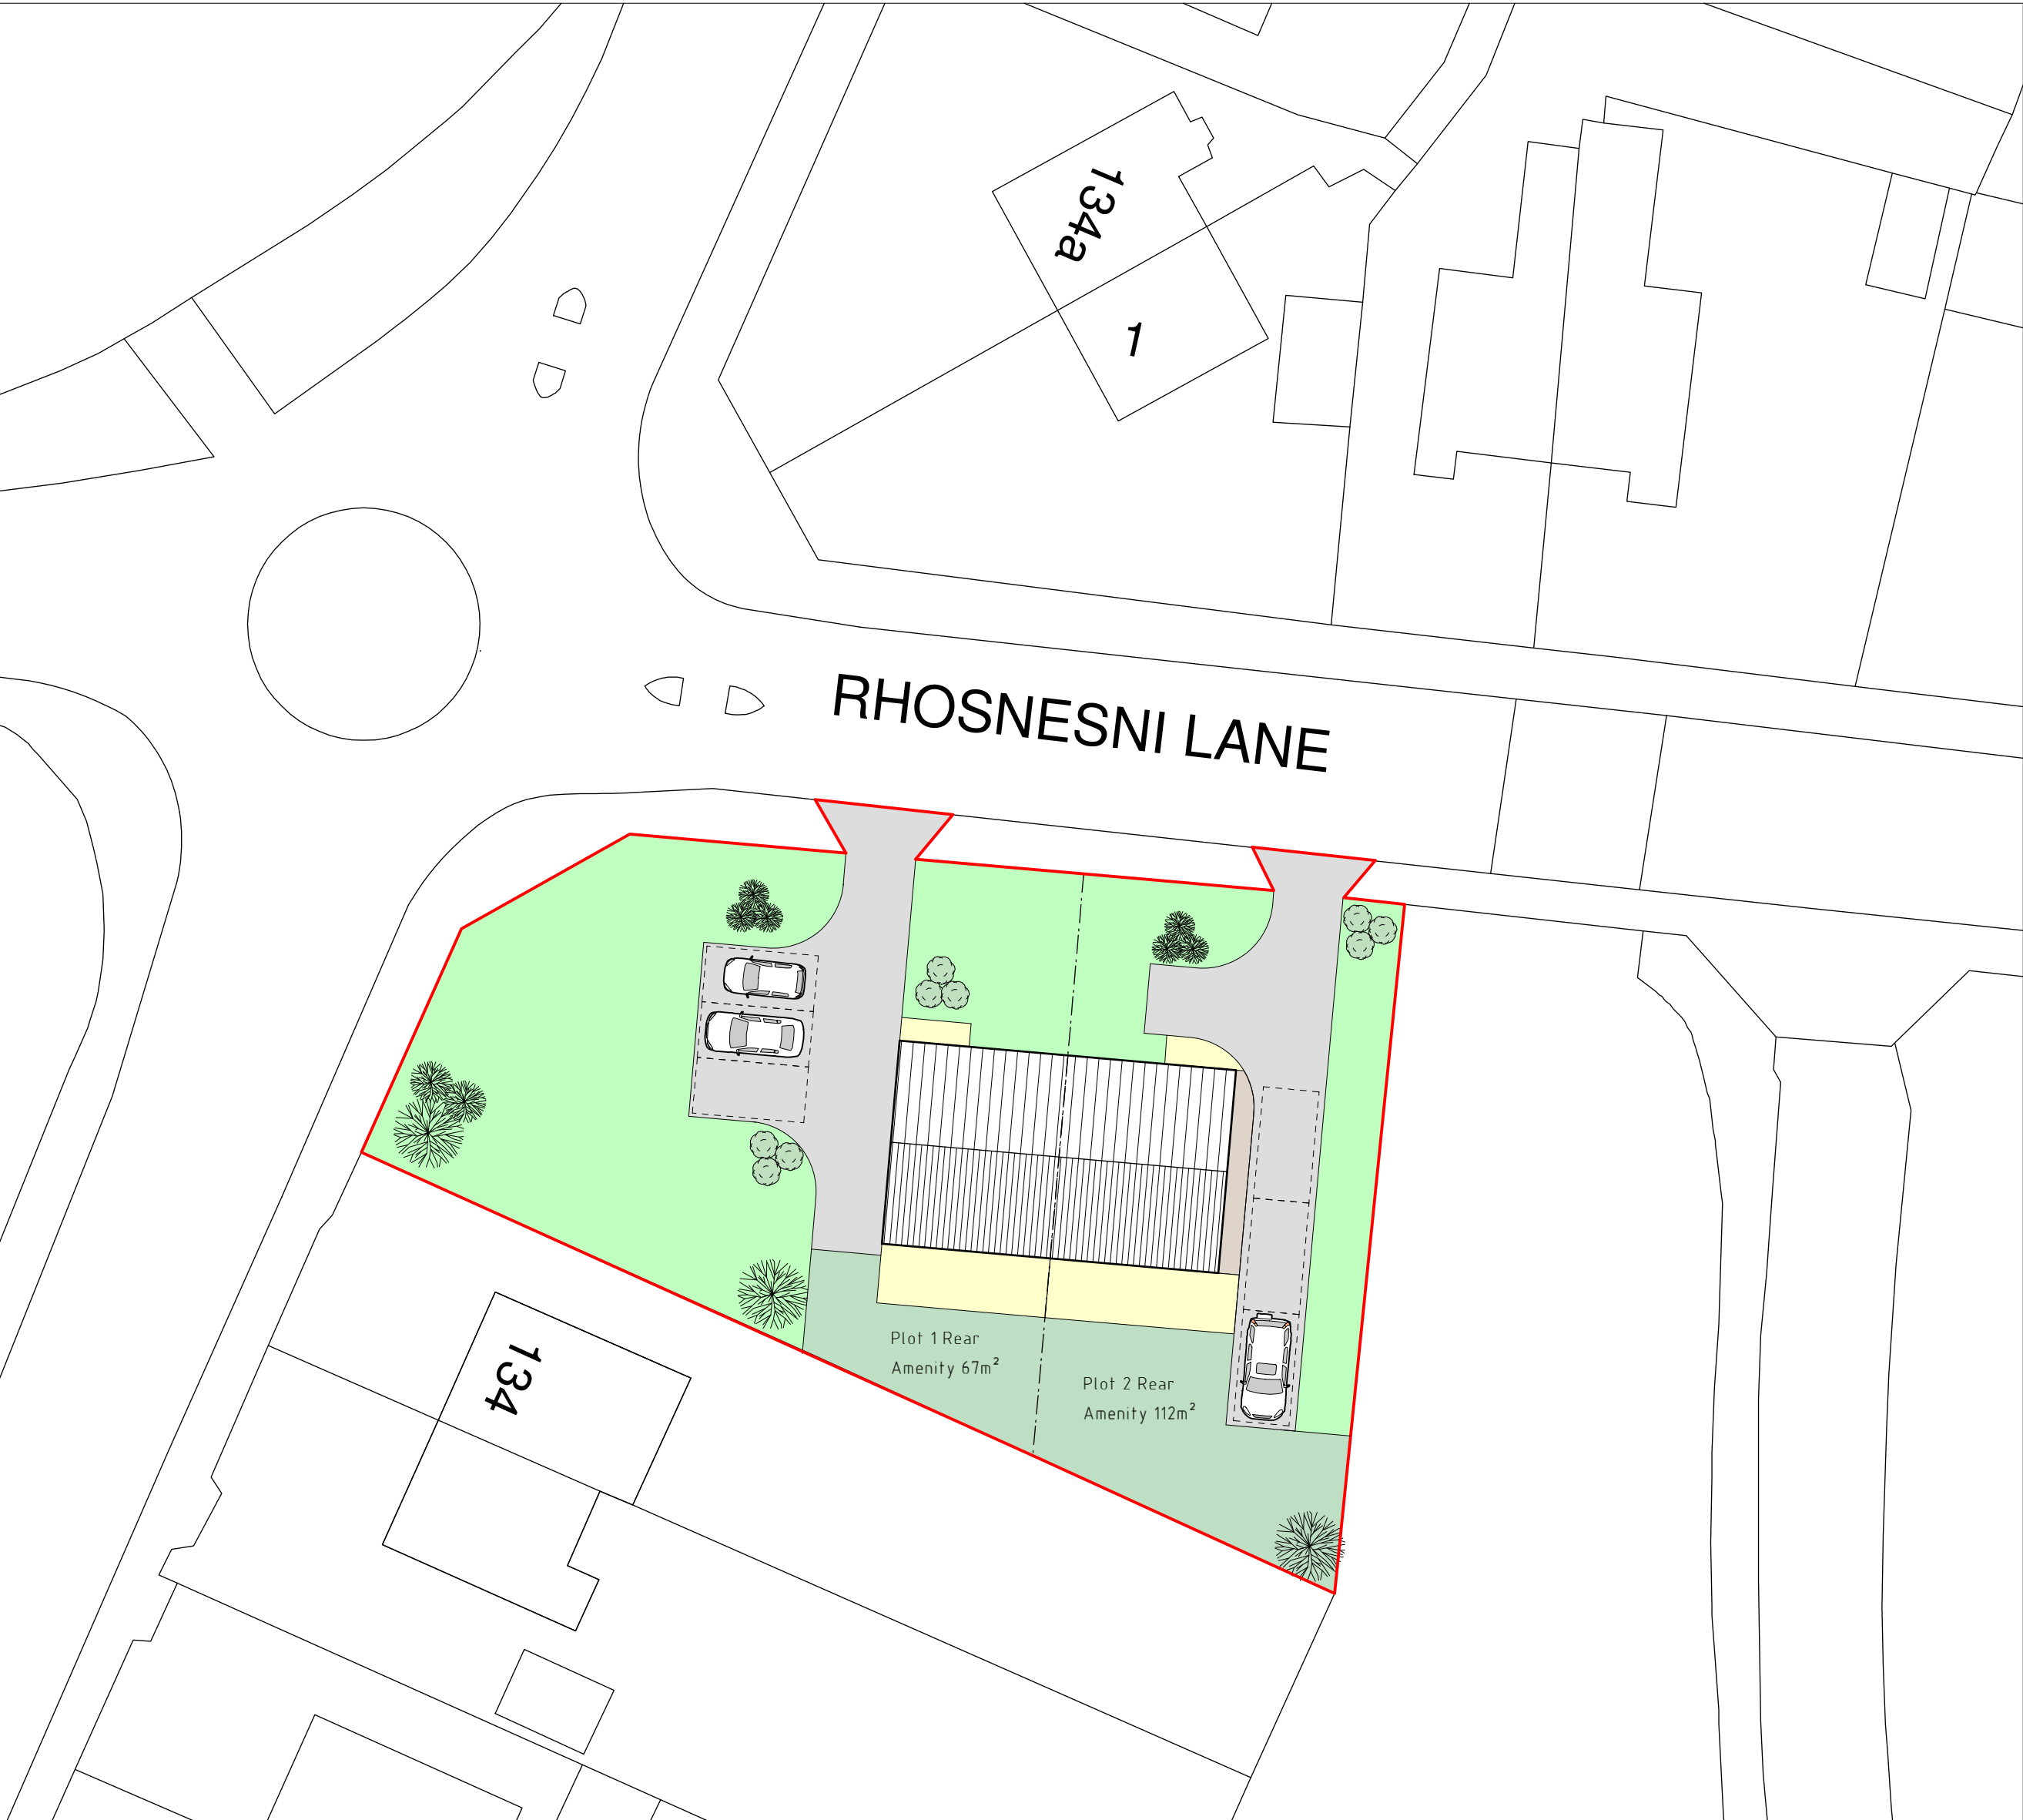

Site Plan 1:250

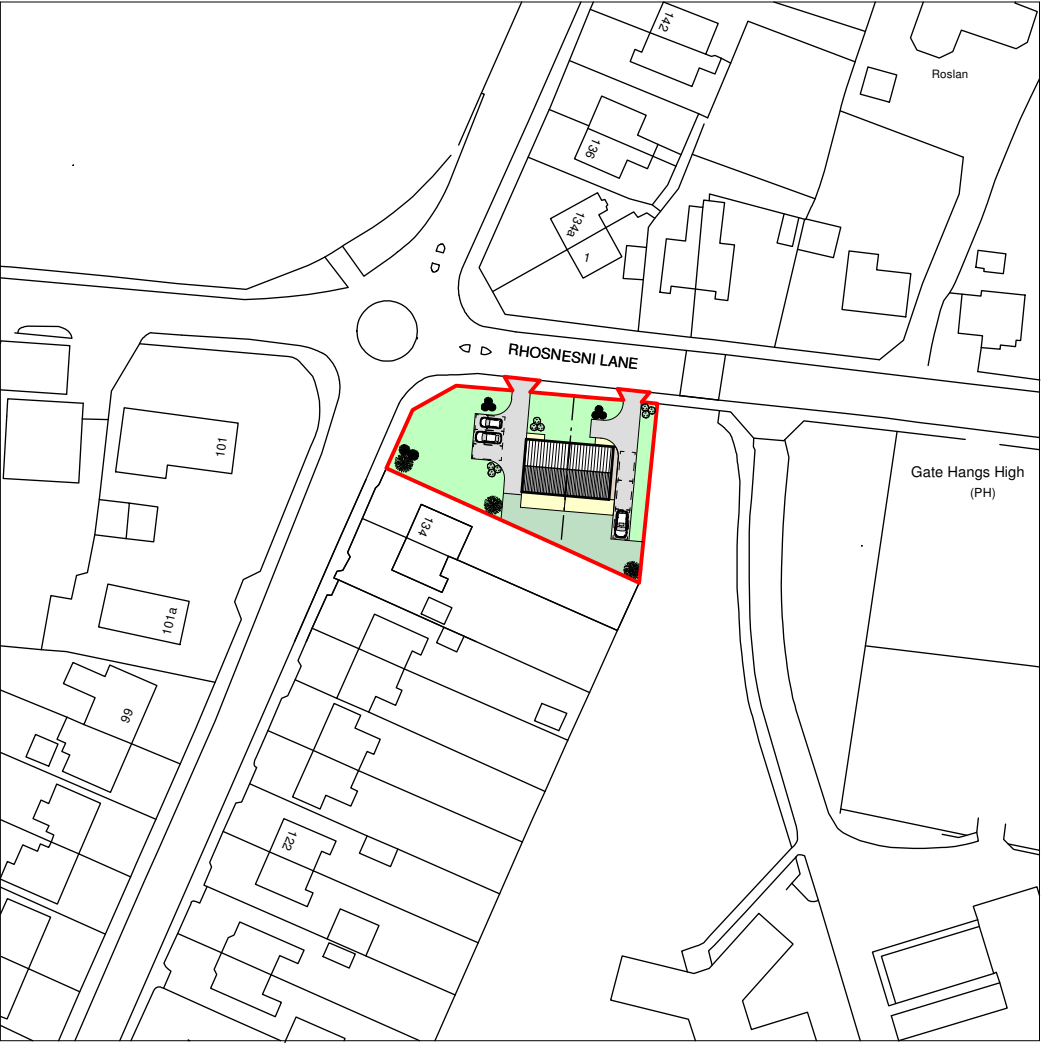

Location Plan 1:1250

B	10/16	Design Amends	D.J.E.
A	09/16	Design Amends	D.J.E.
Rev	Date	Detail	Initial

Project: Proposed Residential development at Rhosnesni Methodist Church, Rhosnesni Lane, Wrexham. LL12 7LY.	
Title: Planning: Site & Location Plan	Scale: (A2) 1:250 & 1:1250

Drawn By: D.J.Edwards	Date: April 2016
Drawing No: B100/003	Sheet: 1 of 1



Office 3K4,
Redwither Business Tower,
Wrexham. LL13 9XT
Tel: 01978 356500
www.blueprintarchitectural.com

Building Parameter	Minimum (mm)	Maximum (mm)
Depth	7750	8750
Width	13500	14500
Height	7895	8395