



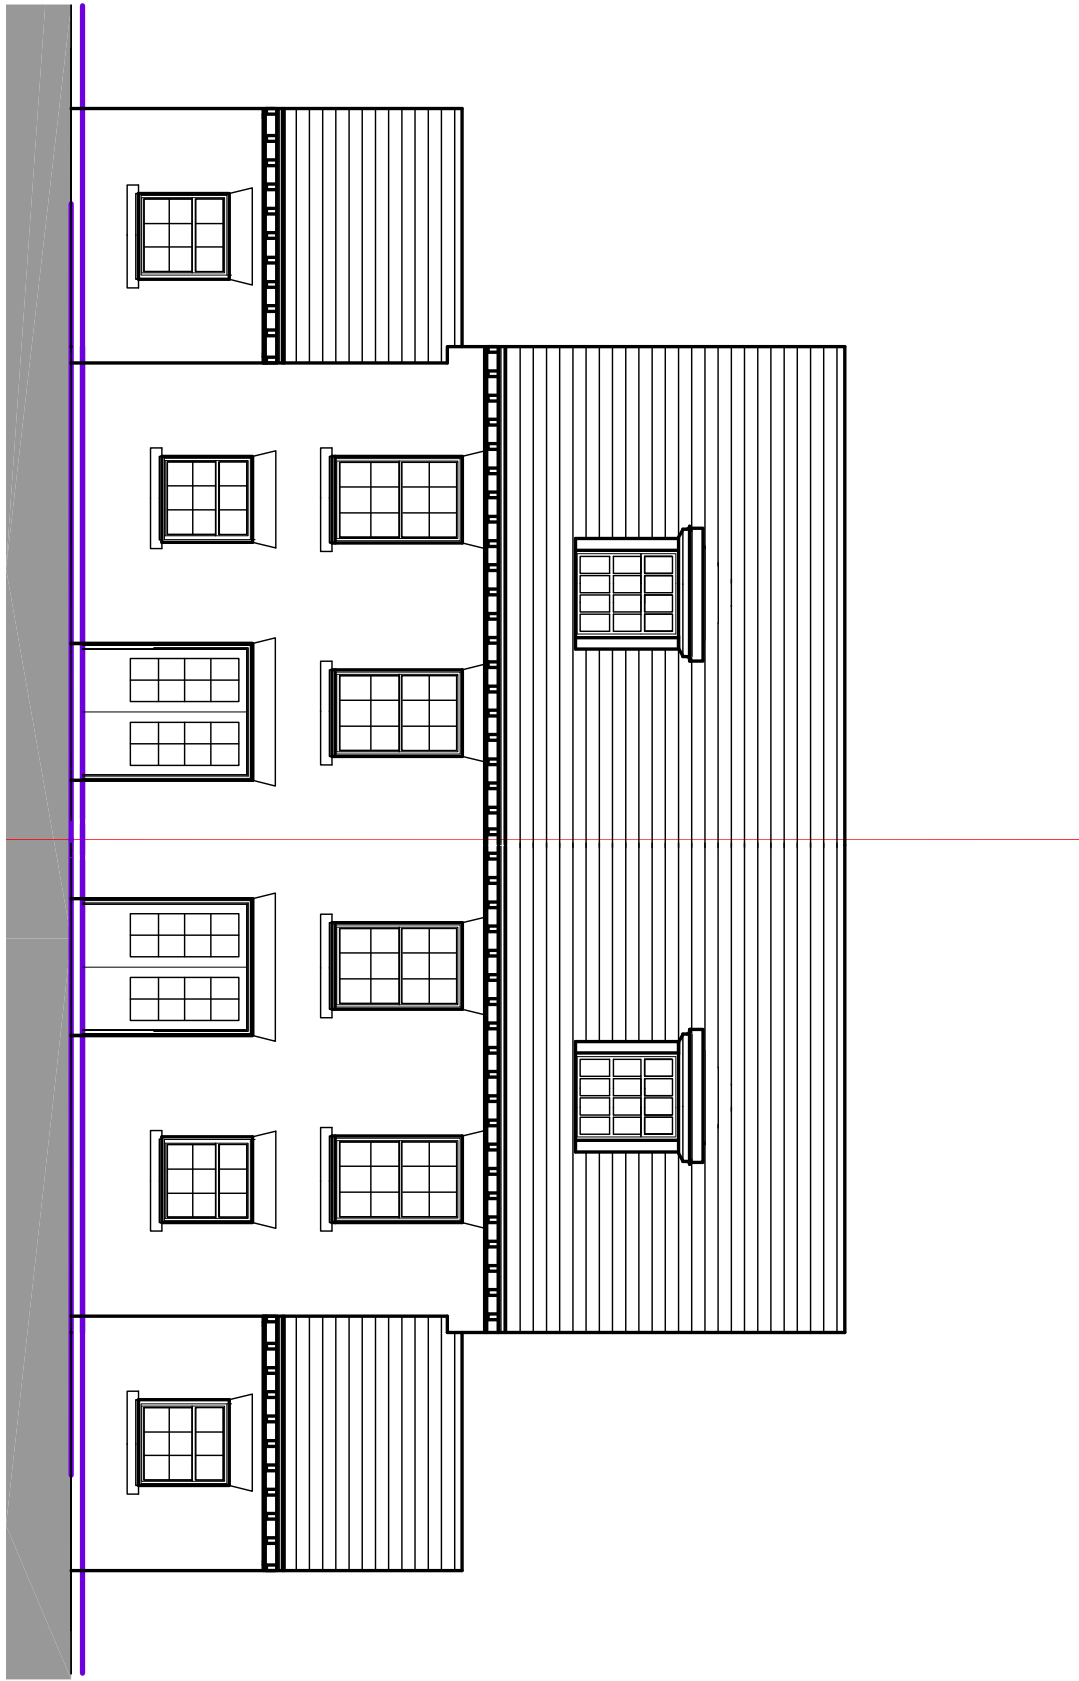


FRONT ELEVATION




REAR ELEVATION

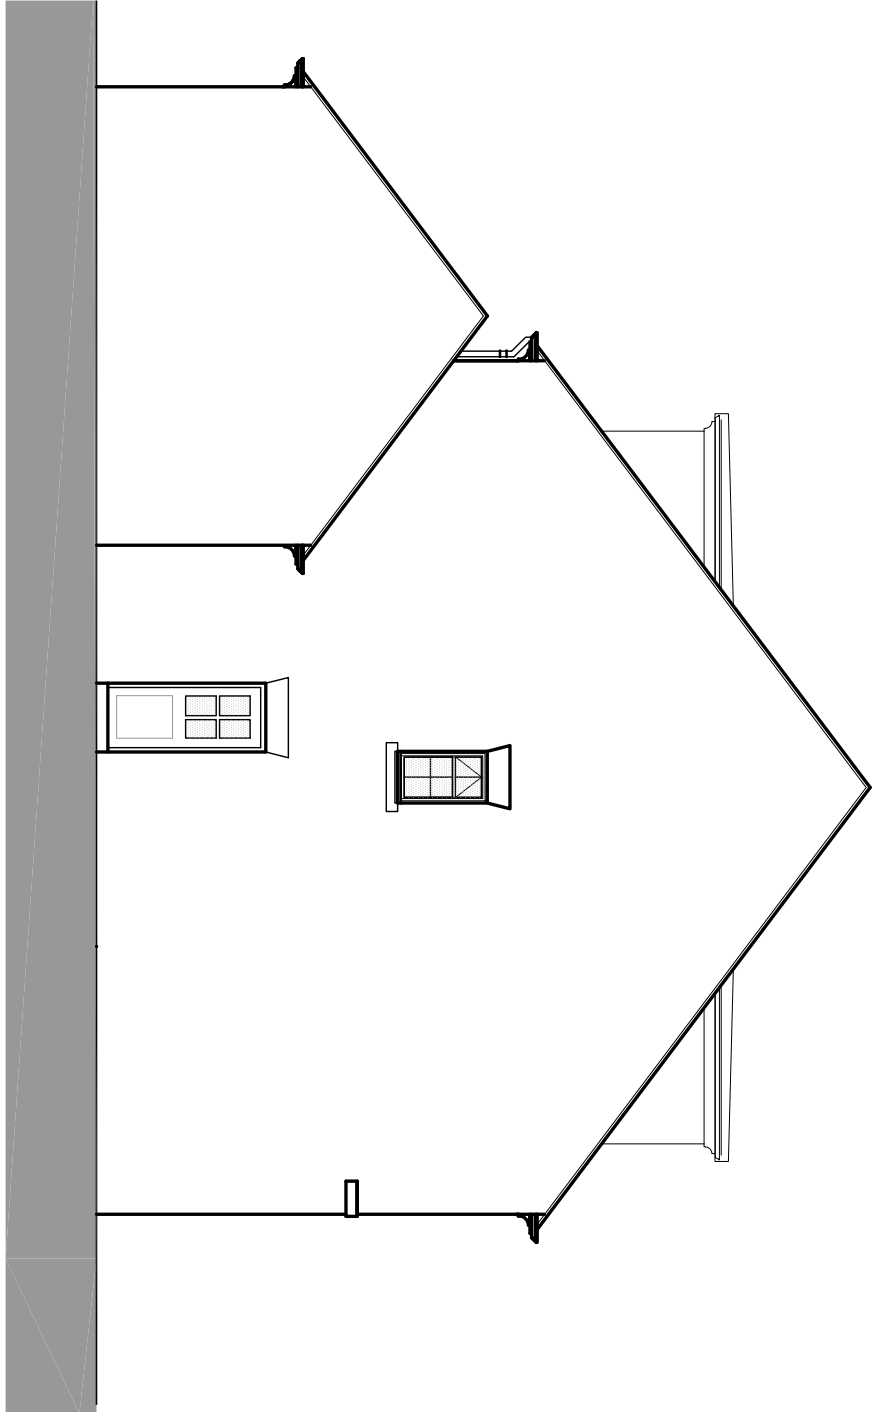


SIDE ELEVATION

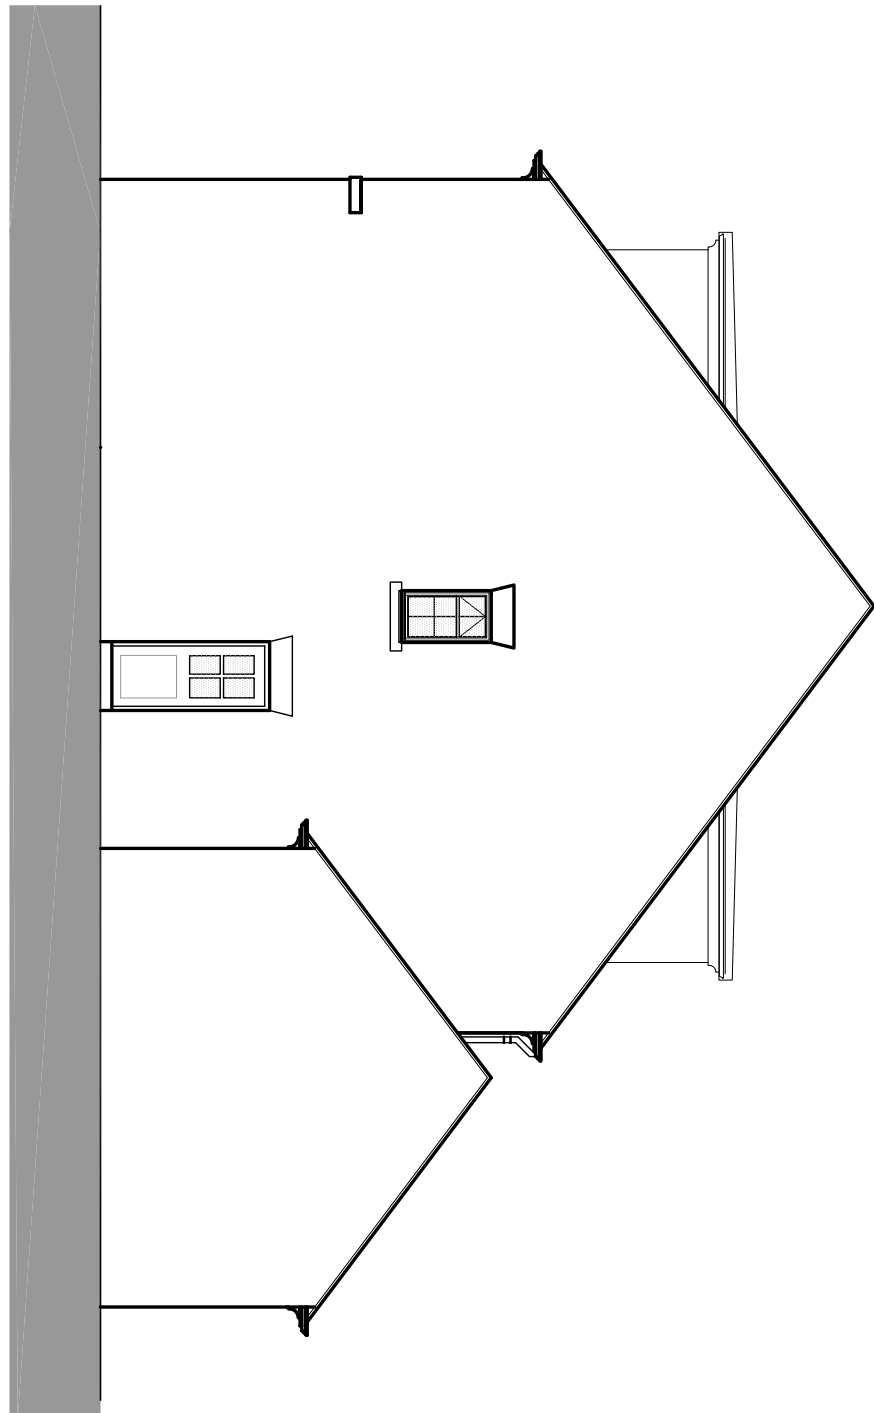


SIDE ELEVATION

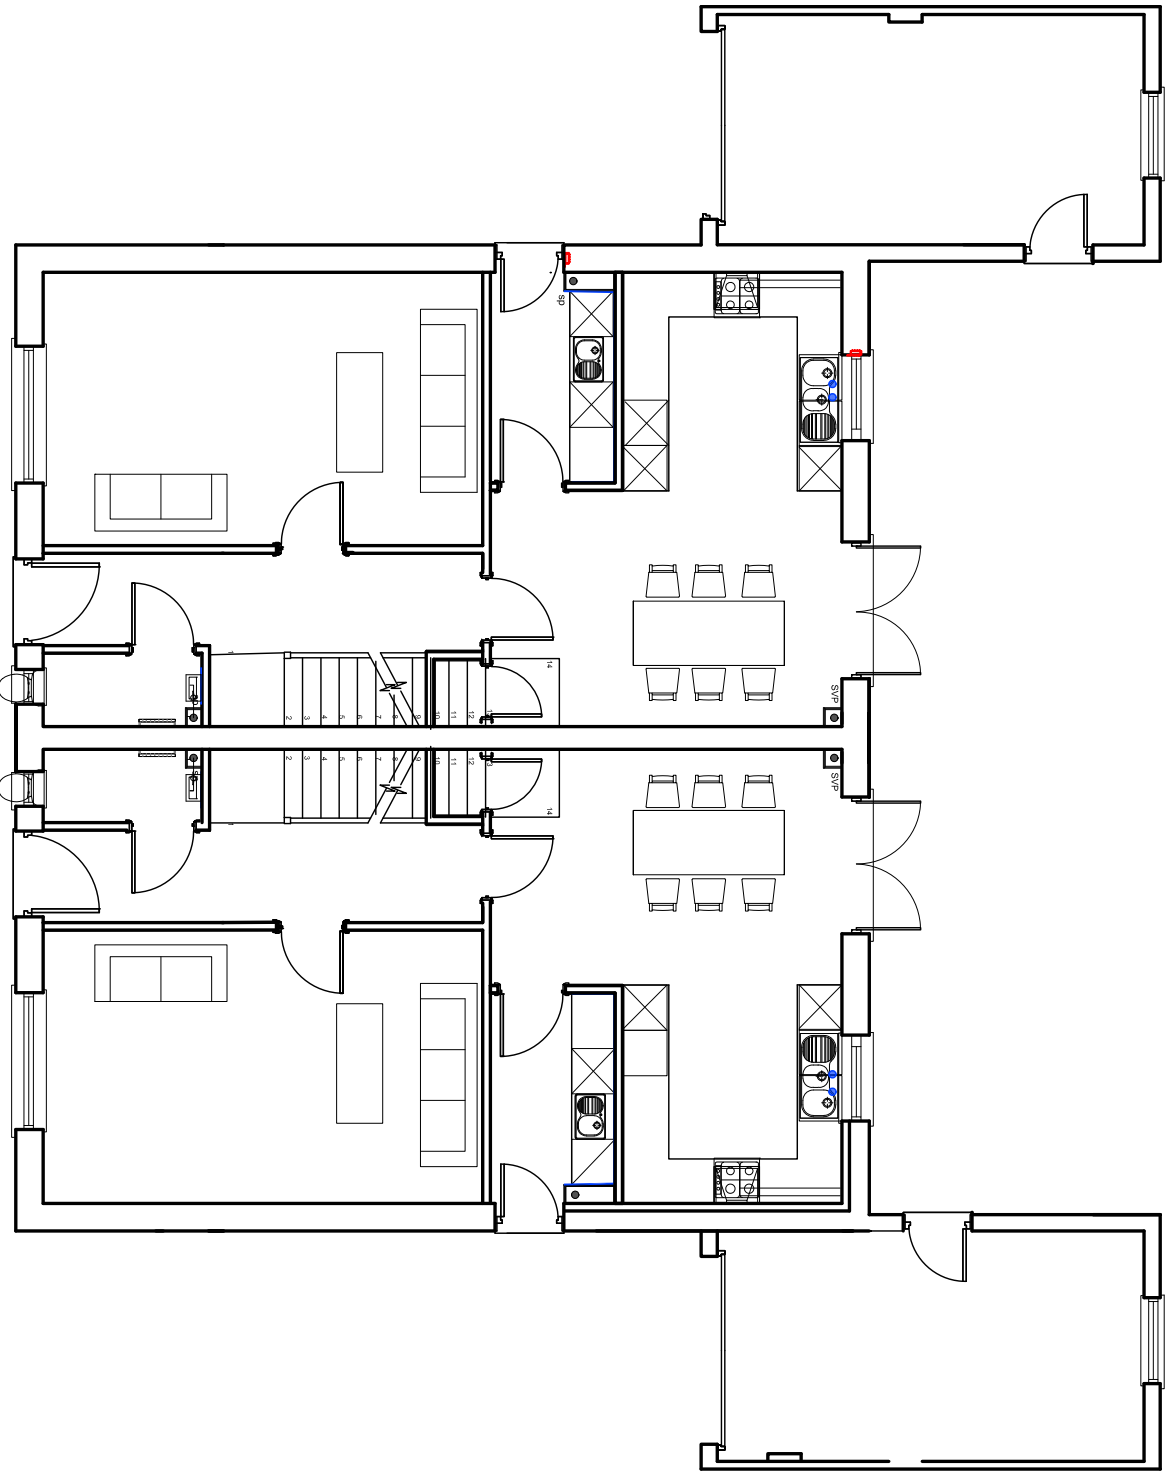

GROUND FLOOR PLAN

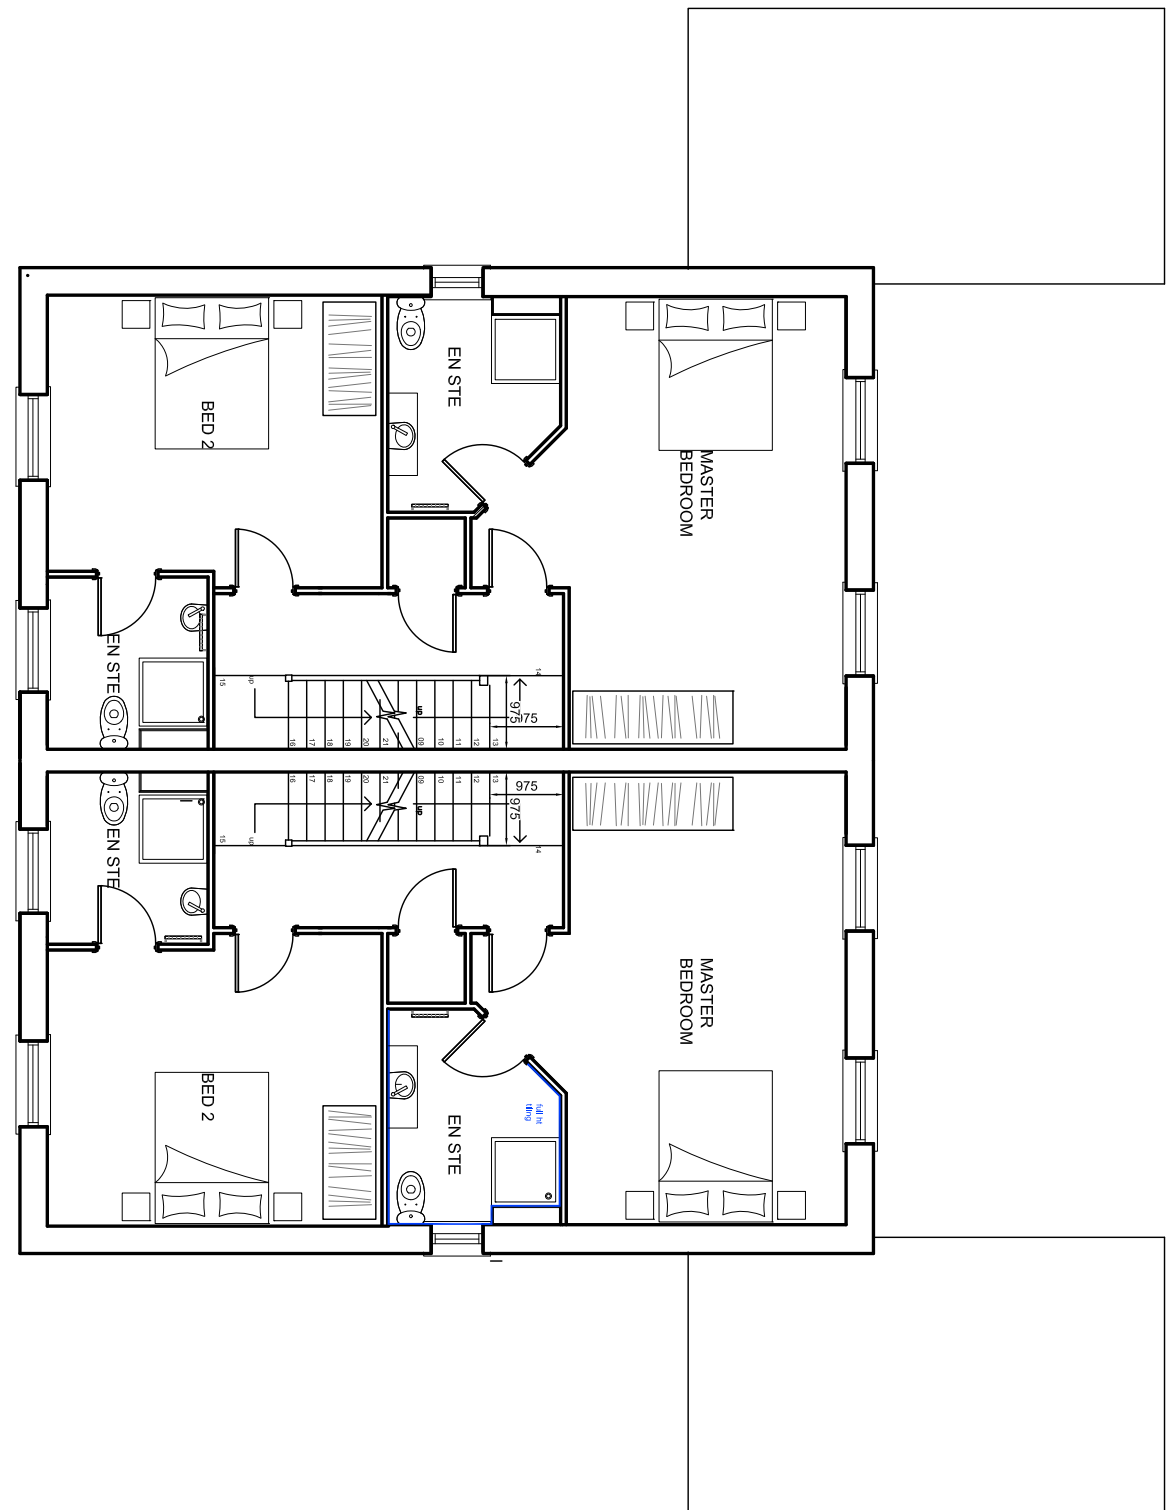

FIRST FLOOR PLAN

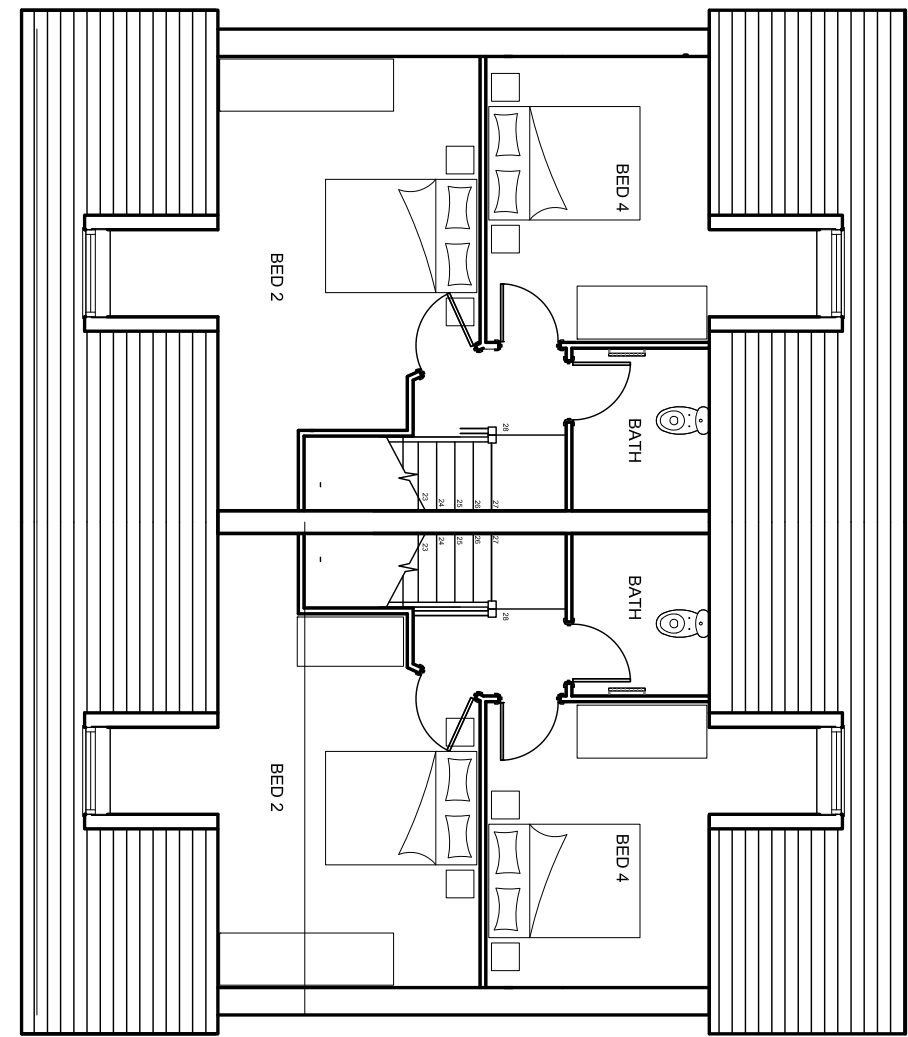

SECOND FLOOR PLAN

The content of this drawing is subject to the provision of the Copyright Act 1988.
Work to figured dimensions only. Site dimensions are to be checked before work is started.
Any discrepancy whatsoever between any information contained on this drawing and any other document or drawing must be drawn to the attention of the Architect by the contractor before the work is executed.
IF IN DOUBT ASK IMMEDIATELY.

REV A 01 NOV 2016 DRAWING UPDATED

rev date description

willacy horsewood partnership

client
APPOCHEM LTD., WREXHAM

job
PROPOSED CONVERSION OF EXISTING OUTBUILDINGS ,
APPOCHEM, HUGMORE LANE, WREXHAM LL13 9YE

title
HOUSE TYPE A

scale date job no. drawing no. rev
1:100 APR16 WH1257 A 01 A

willacy horsewood partnership
mellington grange, parkgate road, chester CH1 6NP
www.willacyhorsewood.co.uk
Tel: 01244 853891 Fax: 01244 853892 E-Mail: info@willacyhorsewood.co.uk