

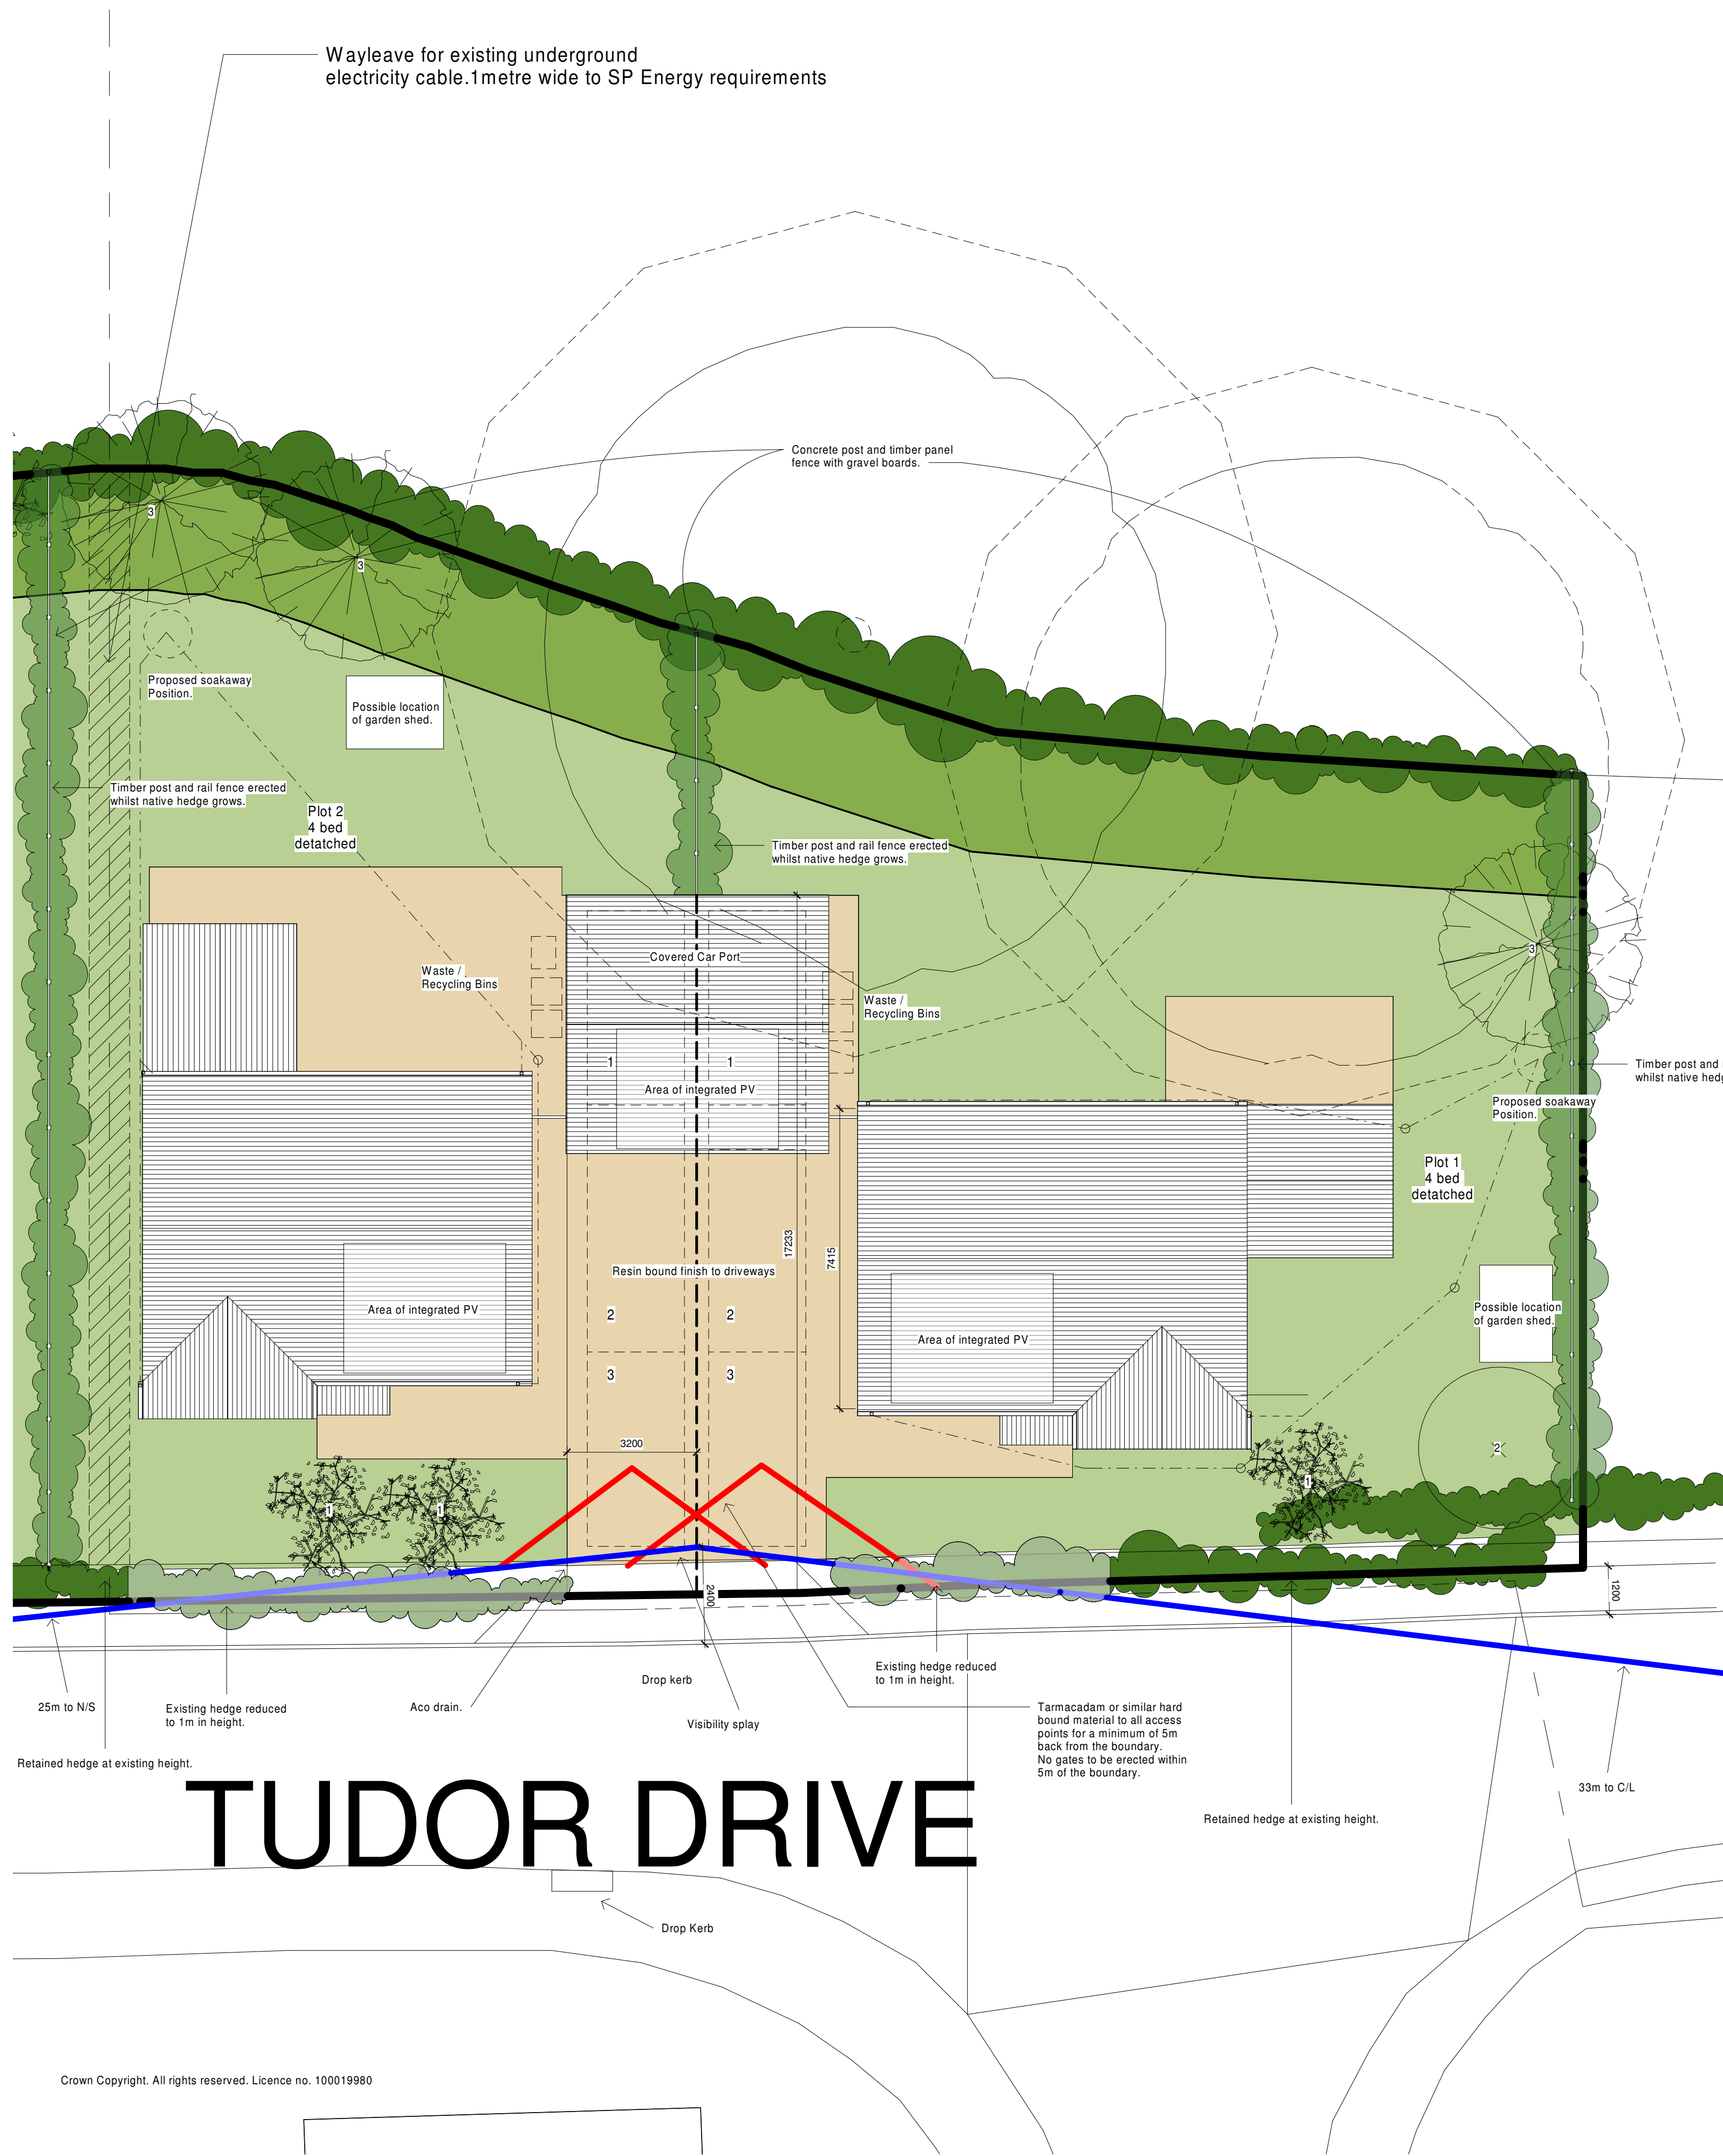


 

Proposed site plan
1 : 100

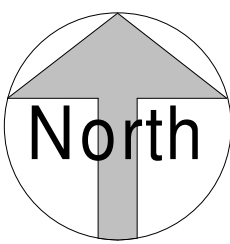

VISUAL SCALE 1:100 @ A1

D	Amendments to annotations and following visibility splay planner comments.	ju/b/041116
C	Amendments made to visibility splays and hedges following highway officer/planner comments.	ju/b/041116
B	Fence added.	ju/ks/120916
A	Site layout adjusted in response to client comments and licence no. added	ju/ks/080916

Rev.	Revision description	Drawn	Checked	Date
------	----------------------	-------	---------	------

Greenspace Architects Ltd
The Old Town Hall
The Square, Ellesmere,
Shropshire SY12 0EP
Tel 44(0)1691 623889
e-mail:
greenspace@greenspacearchitects.co.uk
web: www.greenspacearchitects.co.uk

Project
**House Plots 1 & 2 at
Tudor Drive, Penley**

Title
Proposed Site Plan

Scale @ A1 1 : 100	Scale @ A3 1 : 200	Drawn By JV	Checked By JB	Date 18/08/16
-----------------------	-----------------------	----------------	------------------	------------------

Job No.	Sheet No.	Rev.
16-22	A100	D

Drawing
Number