


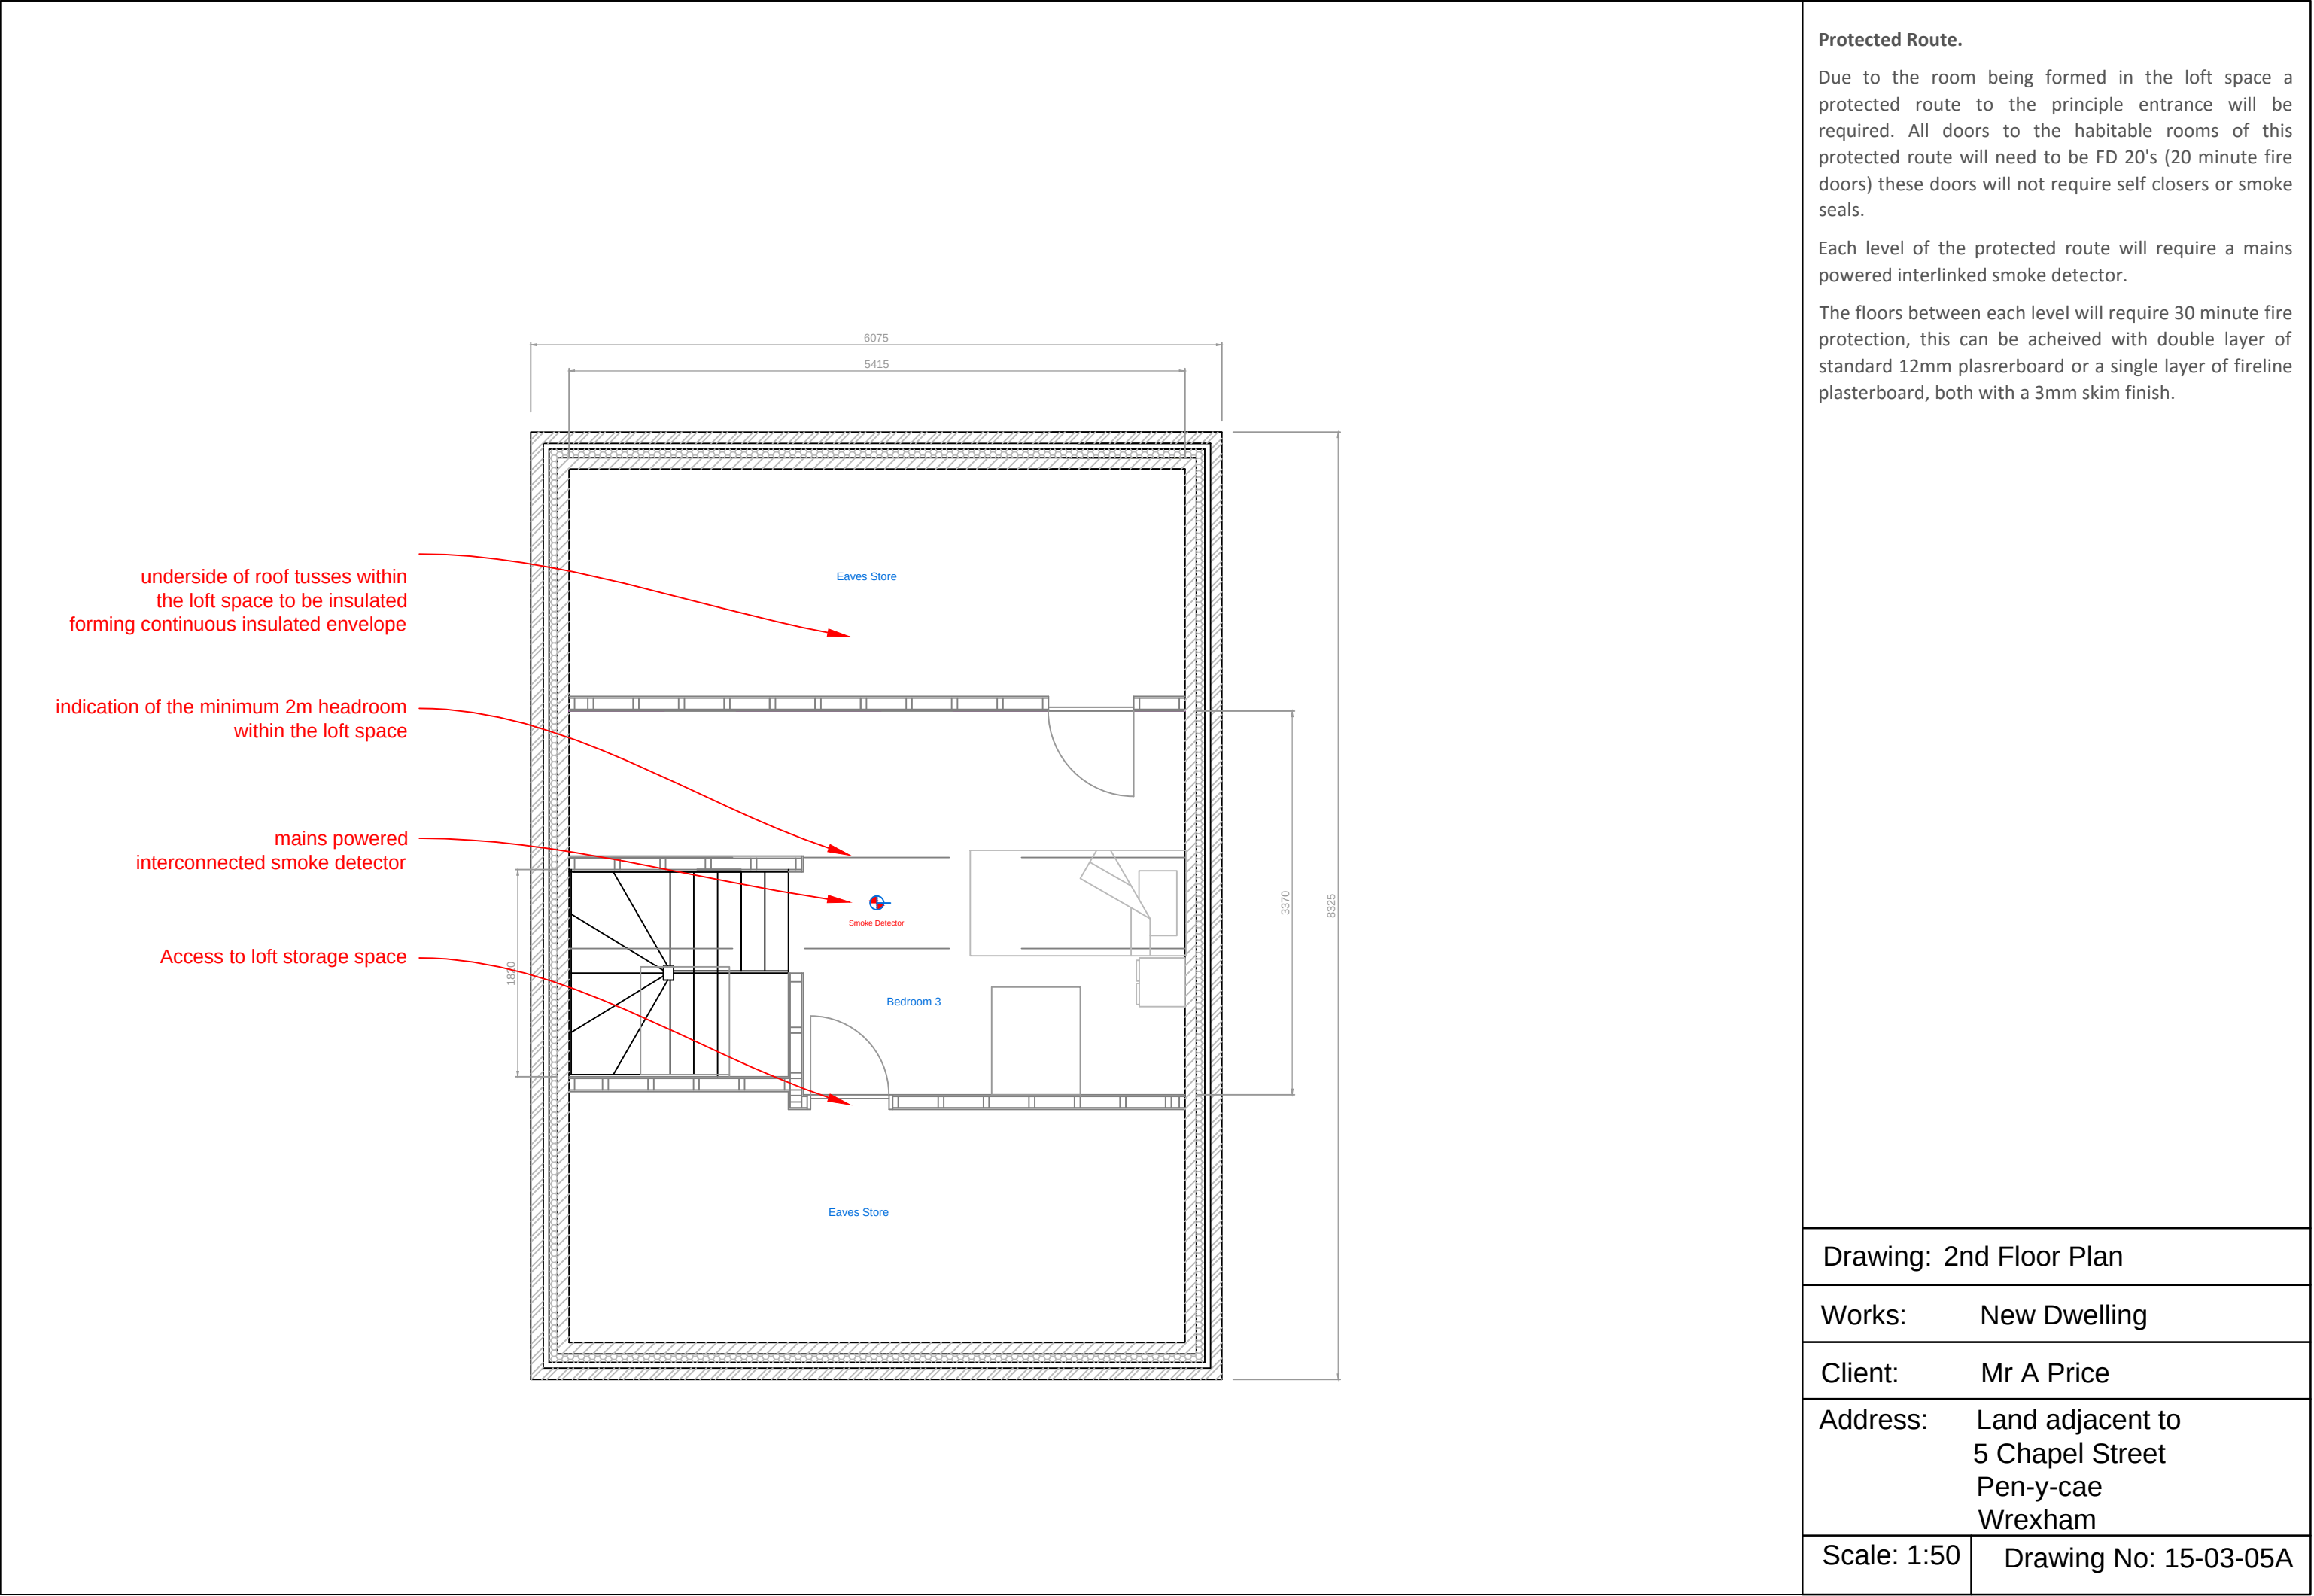

Protected Route.

Due to the room being formed in the loft space a protected route to the principle entrance will be required. All doors to the habitable rooms of this protected route will need to be FD 20's (20 minute fire doors) these doors will not require self closers or smoke seals.

Each level of the protected route will require a mains powered interlinked smoke detector.

The floors between each level will require 30 minute fire protection, this can be acheived with double layer of standard 12mm plasrerboard or a single layer of fireline plasterboard, both with a 3mm skim finish.

Drawing: 2nd Floor Plan

Works: New Dwelling

Client: Mr A Price

Address: Land adjacent to
5 Chapel Street
Pen-y-cae
Wrexham

Scale: 1:50

Drawing No: 15-03-05A