



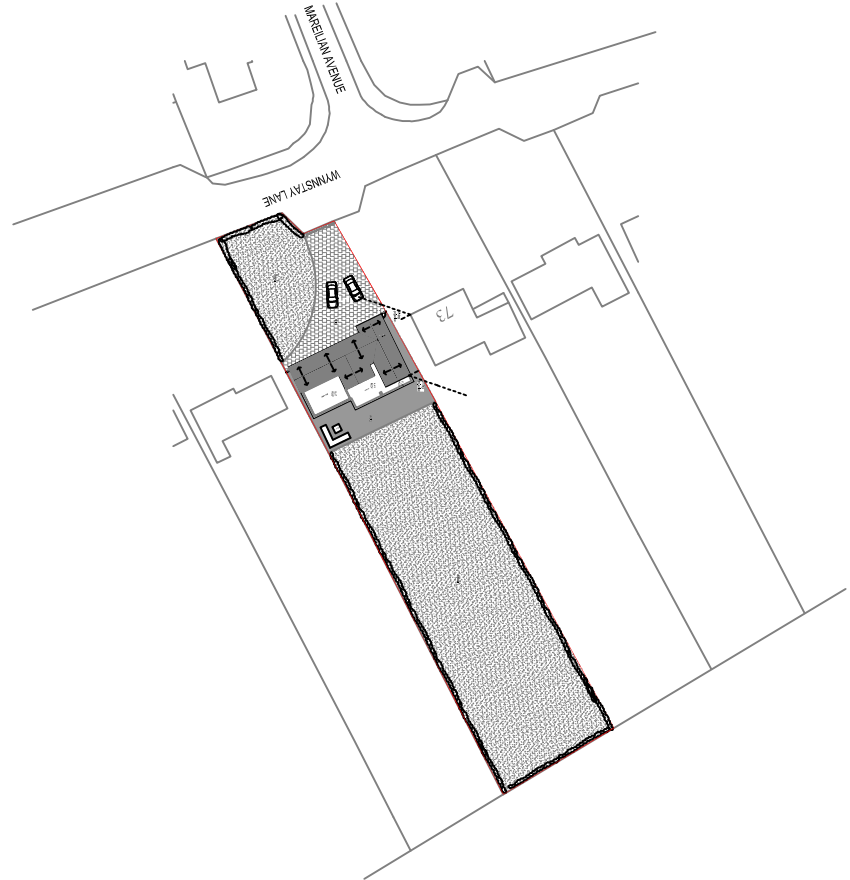

Proposed Location Plan | SCALE 1:1250

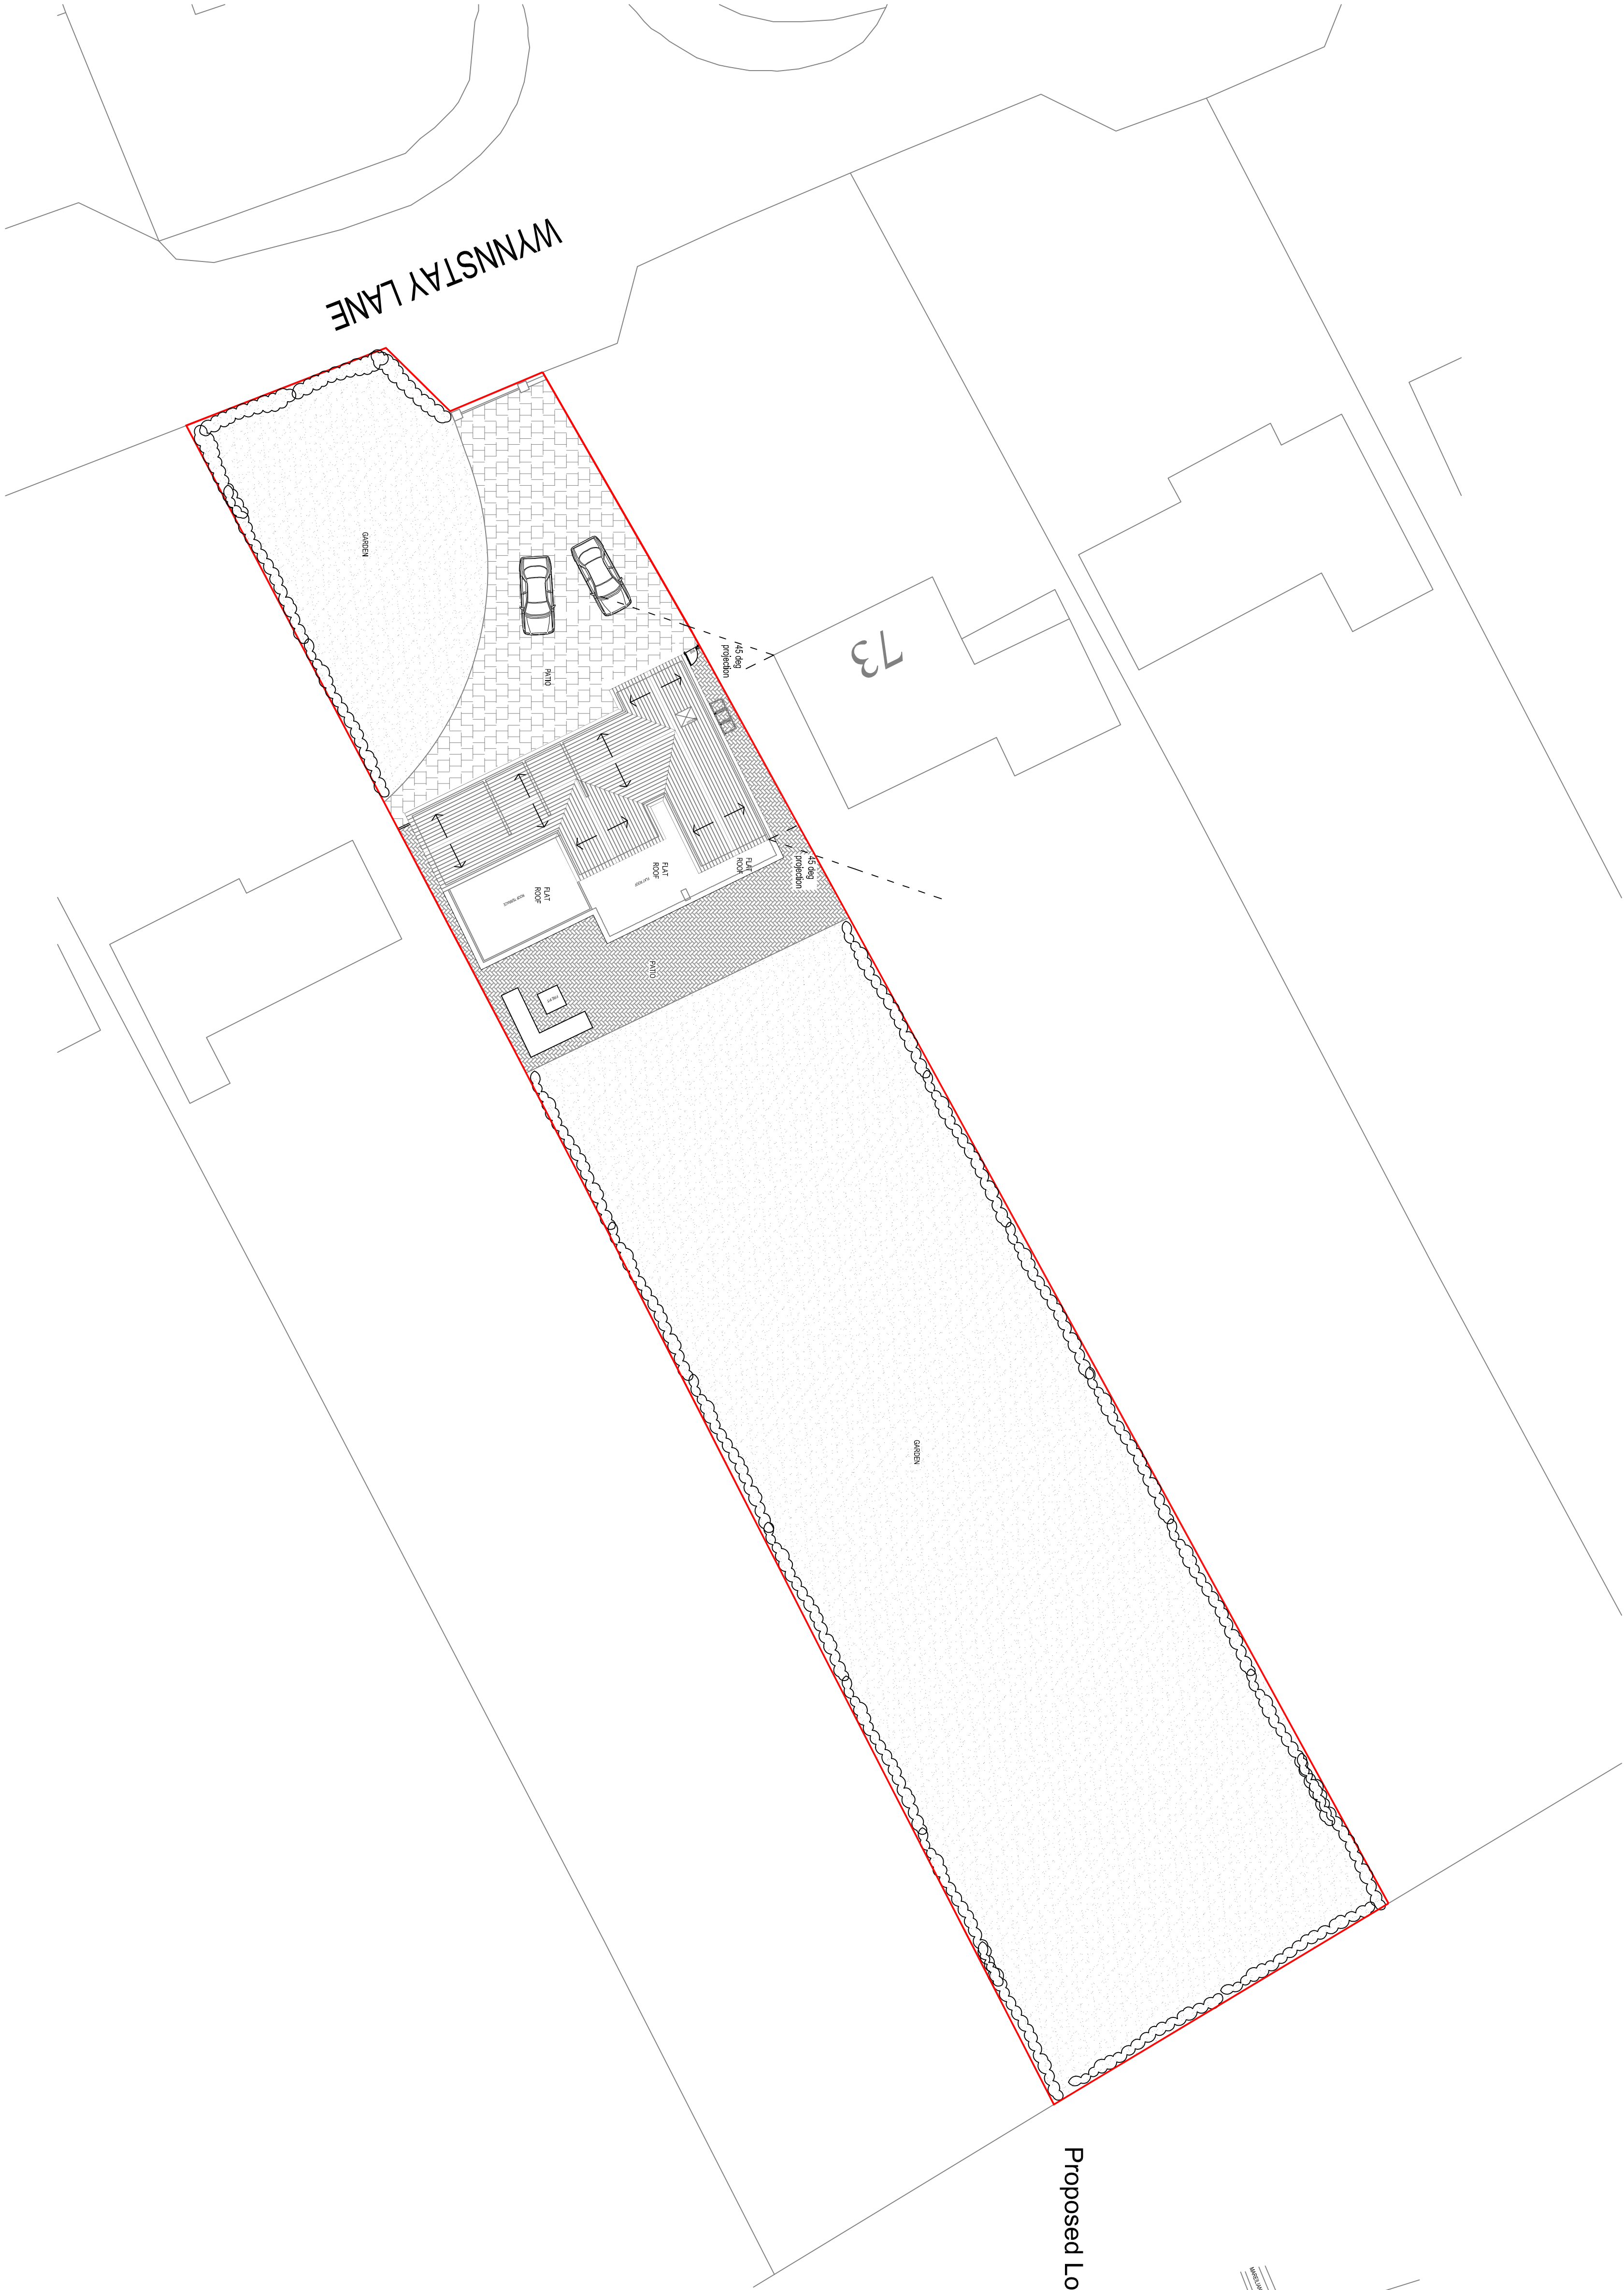

Proposed Site Plan | SCALE 1:200

DISCLAIMER

1. THIS DOCUMENT AND ALL DRAWINGS ARE CONSIDERED TO BE THE PROPERTY OF THE CLIENT AND ARE NOT TO BE REPRODUCED WITHOUT THEIR SPECIFIC PERMISSION.

2. DRAWINGS MUST BE USED IN ACCORDANCE WITH THE RELEVANT 'NATIONAL BUILDING REGULATIONS & SCHEDULES OF PERMITS'.

3. THE CLIENT'S RESPONSIBILITY IS TO ENSURE THAT THE PROJECT IS COMPLETED IN ACCORDANCE WITH THE RELEVANT 'NATIONAL BUILDING REGULATIONS & SCHEDULES OF PERMITS'.

Project Title: Wynnstay Lane
Site Location: Penrhos, 75 Wynnstay Lane, Marford
Wrexham, LL12 8LH

Client: HBA
Project No: PP16-1238
DC02

Scale: VARIES @ A1 RP

Project Title: Wynnstay Lane
Site Location: Penrhos, 75 Wynnstay Lane, Marford
Wrexham, LL12 8LH

Client: HBA
Project No: PP16-1238
DC02

Scale: VARIES @ A1 RP