



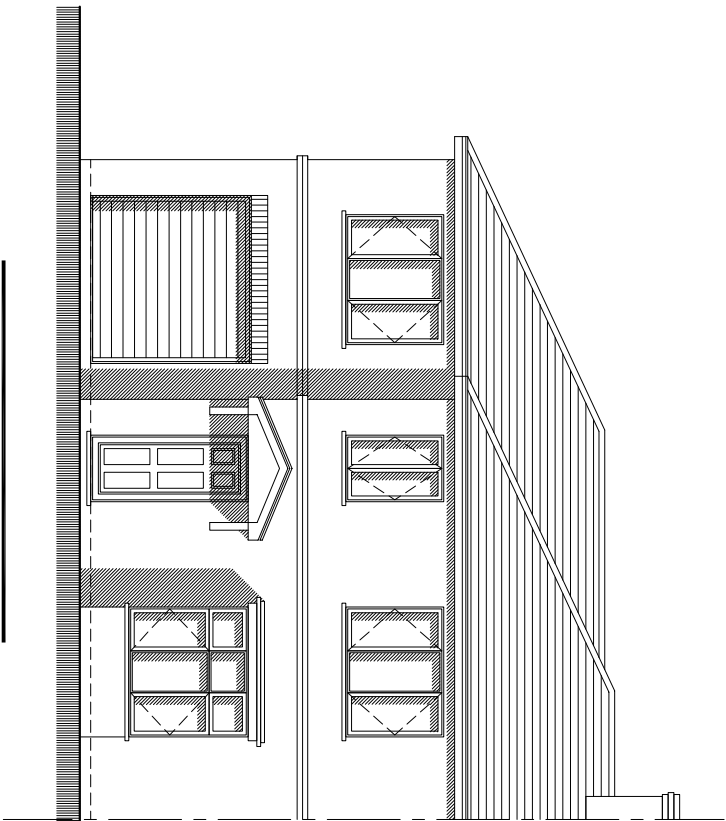


PROPOSED FRONT ELEVATION

Scale 1:100

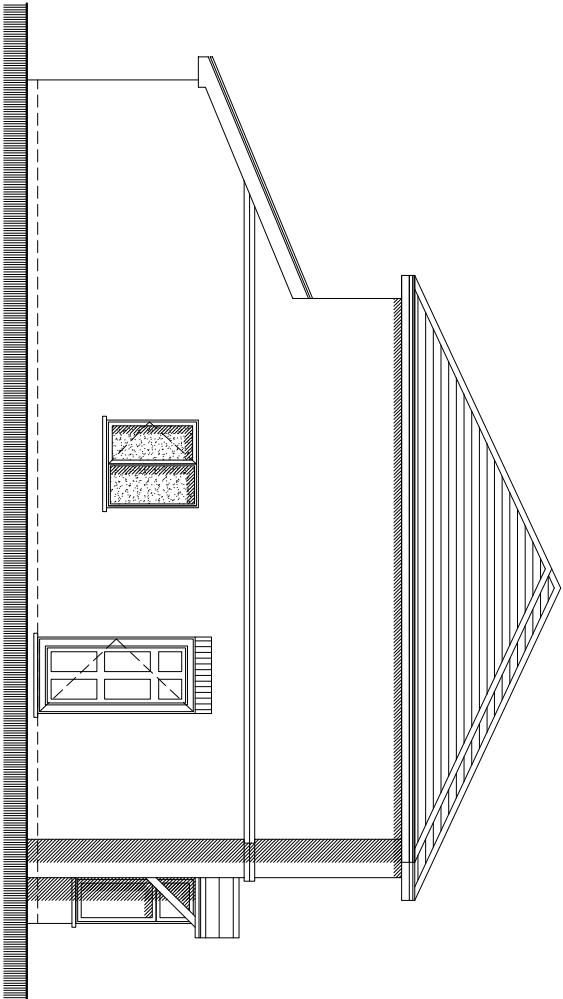


PROPOSED SIDE ELEVATION

Scale 1:100

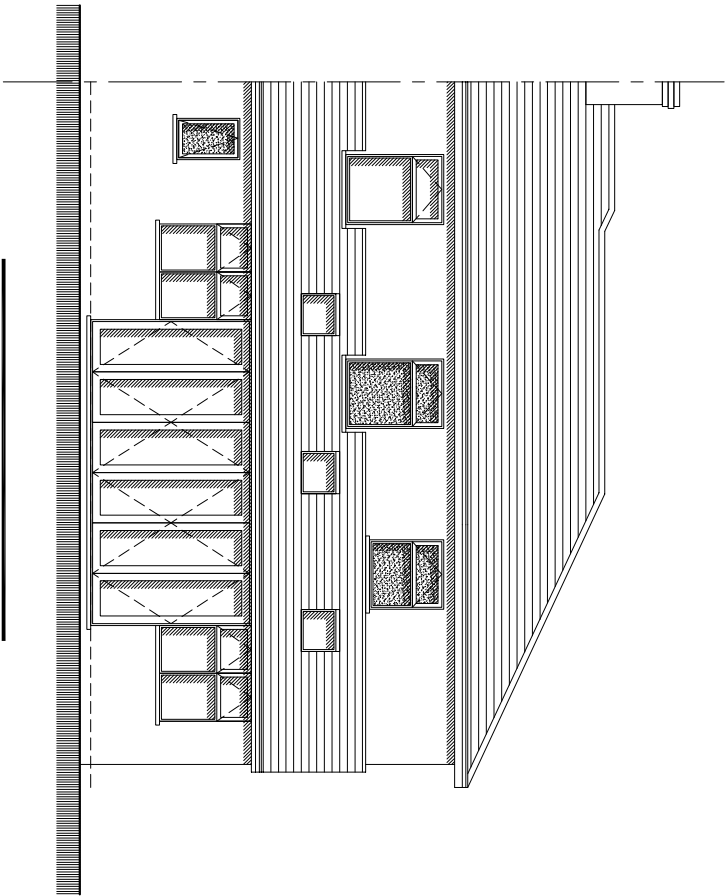

PROPOSED REAR ELEVATION


Scale 1:100

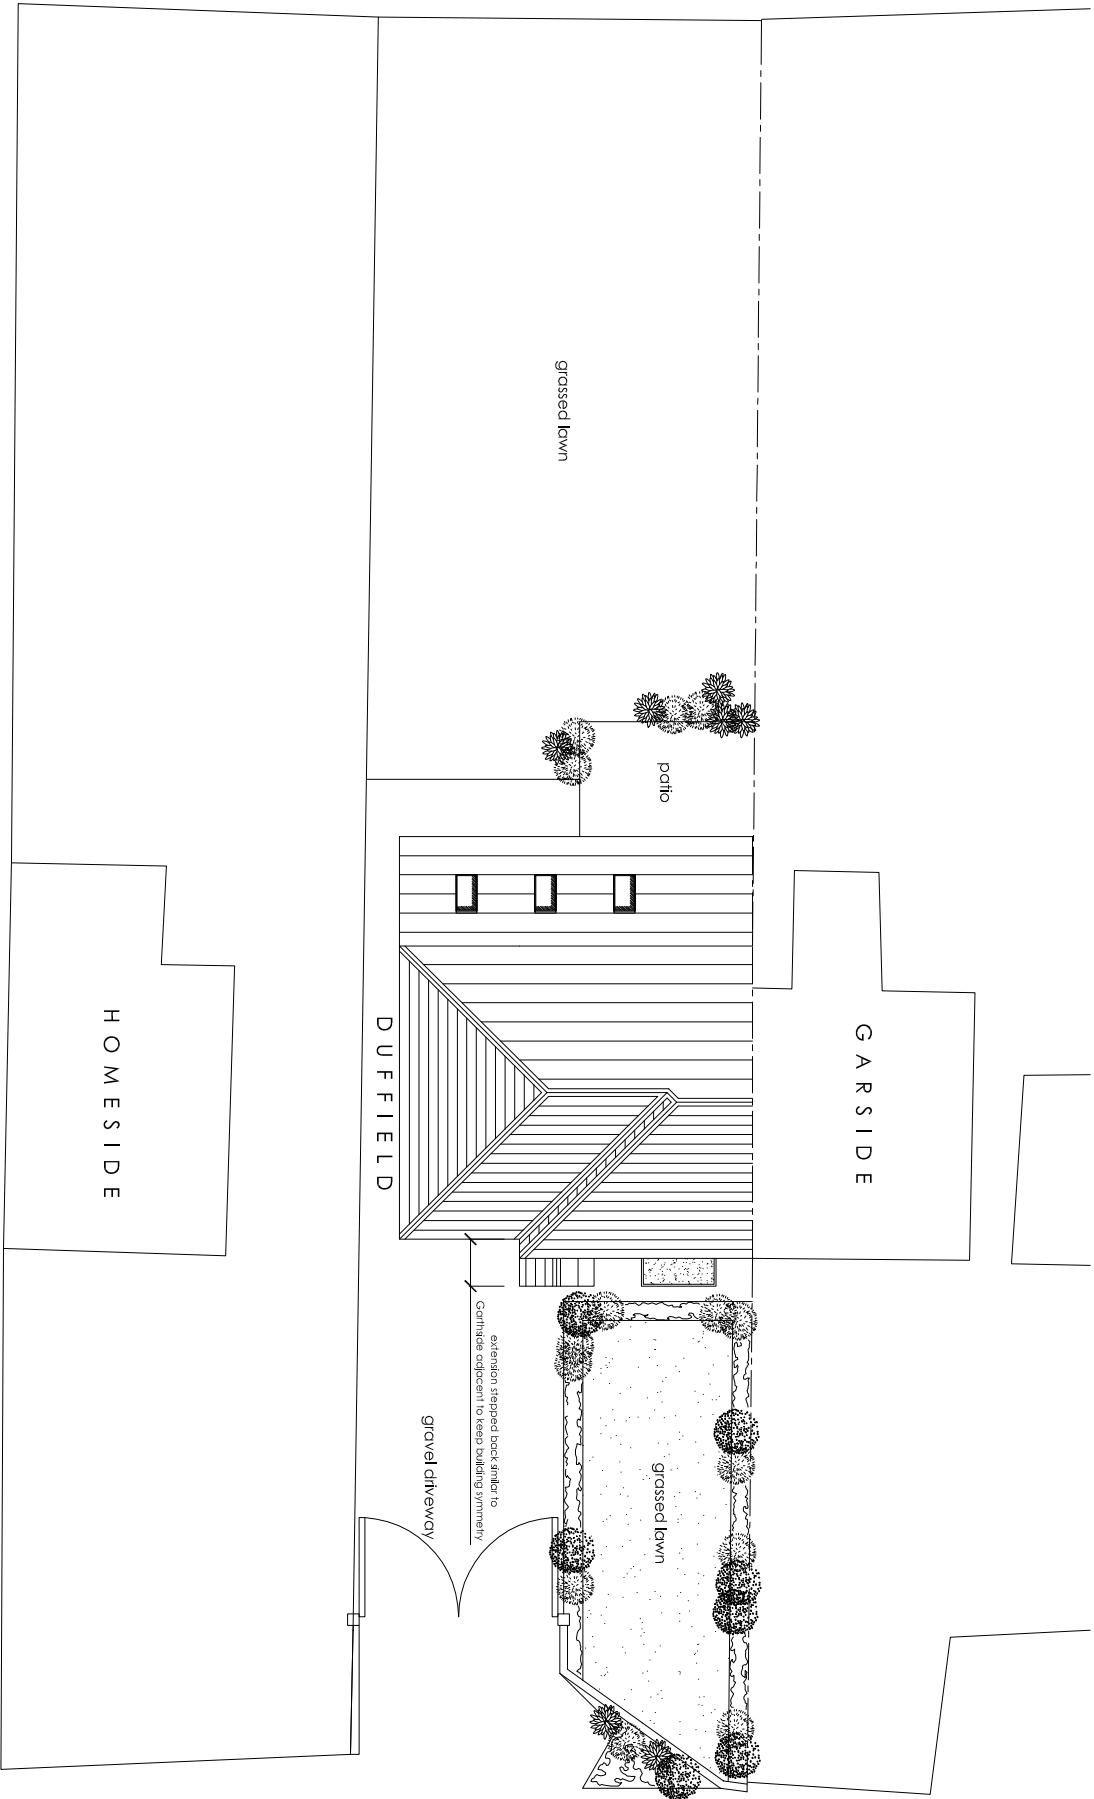

PROPOSED SITE PLAN

Scale 1:200

W H I T C H U R C H R O A D

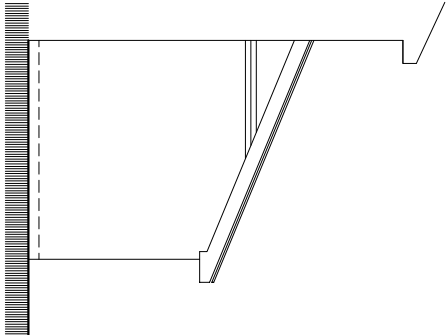

PROPOSED SIDE ELEVATION

Scale 1:100

MR & MRS JONES
DUFFIELD, WHITCHURCH ROAD,
PENLEY, WREXHAM, LL13 0LS

PROPOSED SITE PLAN
AND ELEVATIONS

DRAWING TITLE	DATE	SCALE	DRAWING NO.	REV.
PROPOSED SITE PLAN AND ELEVATIONS	OCTOBER 2015	Various	PL04	B

DO NOT SCALE