



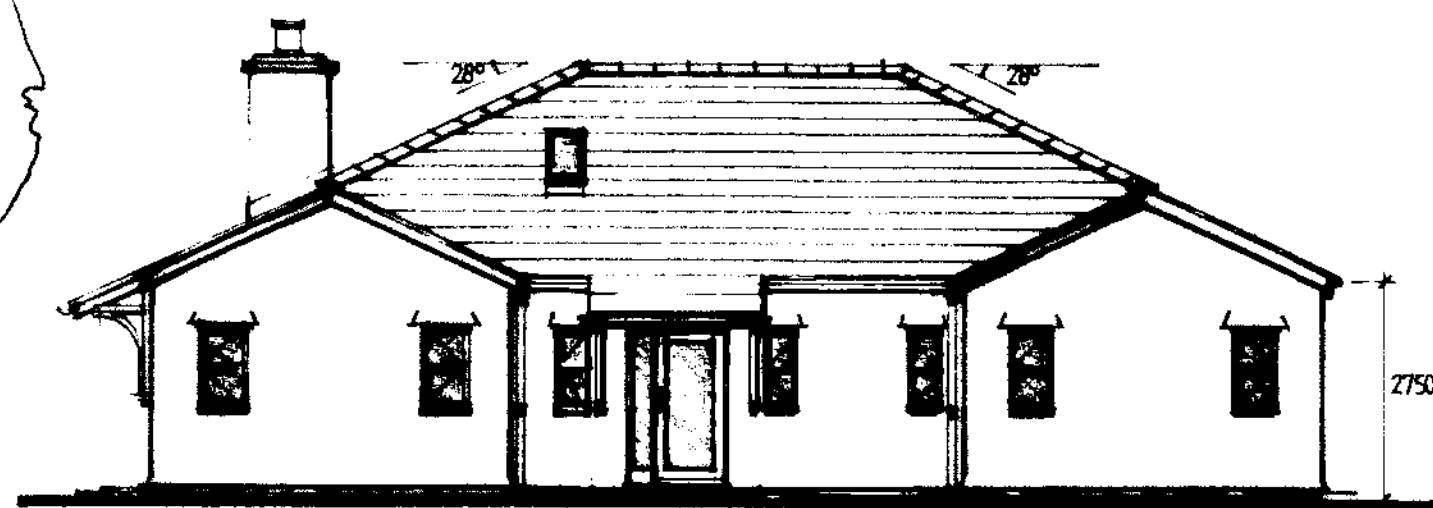


Proposed North Elevation - Scheme C.

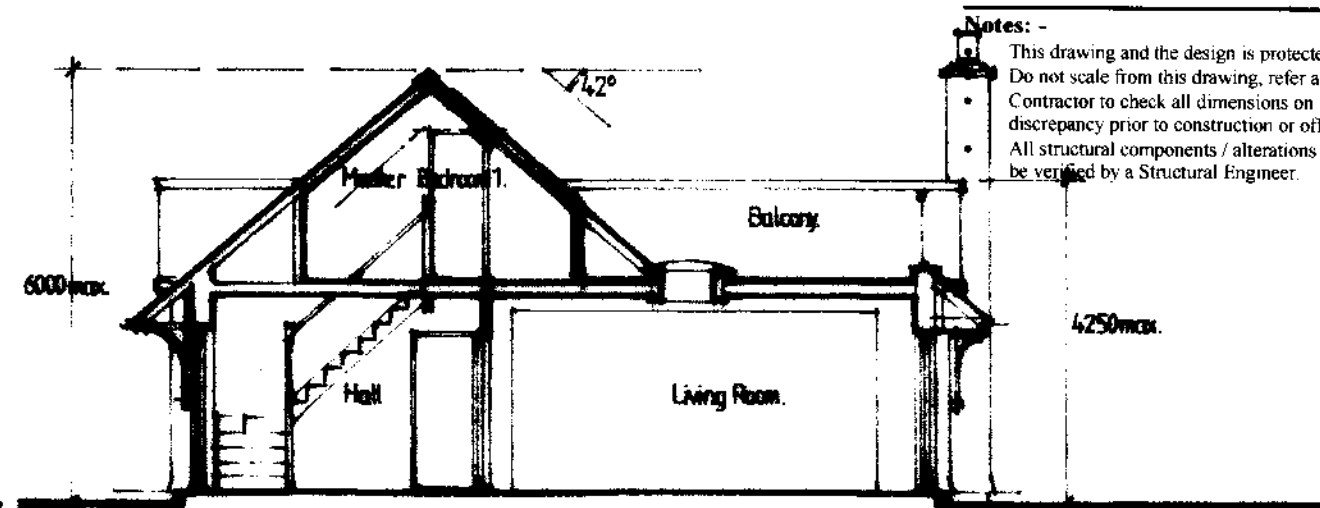


Typical Cross-Section - Scheme C.


Notes: -
 This drawing and the design is protected by copyright law
 Do not scale from this drawing, refer any query.
 • Contractor to check all dimensions on site and to report any discrepancy prior to construction or off-site fabrication commencing.
 • All structural components / alterations shown are indicative and must be verified by a Structural Engineer.

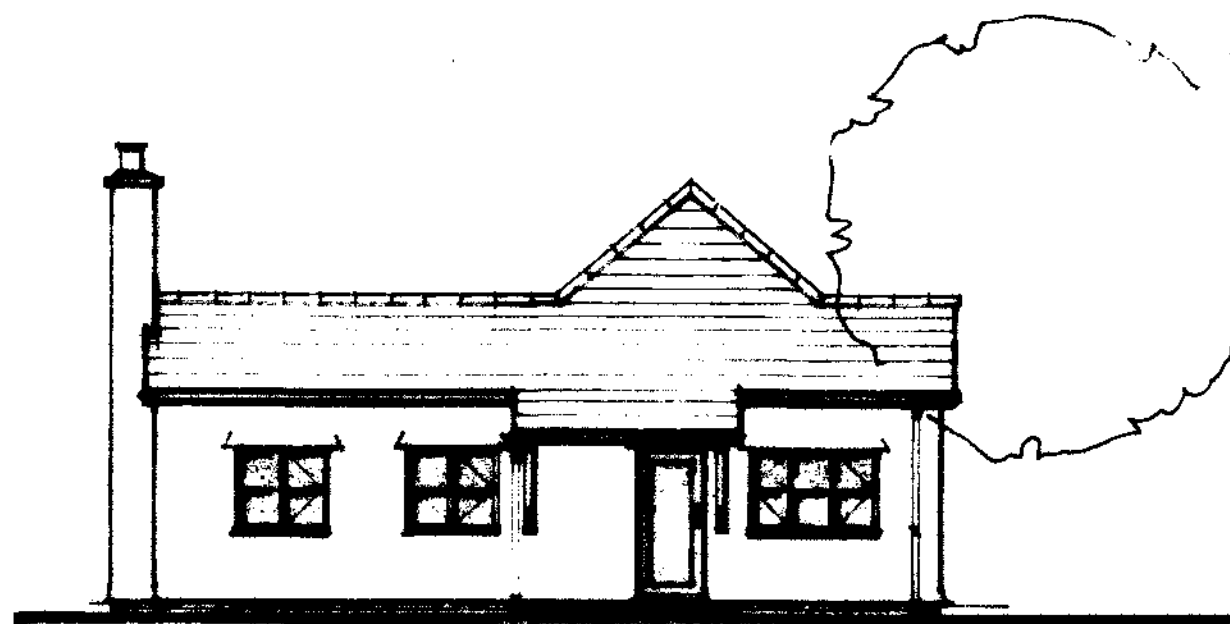

Proposed East Elevation - Scheme C.

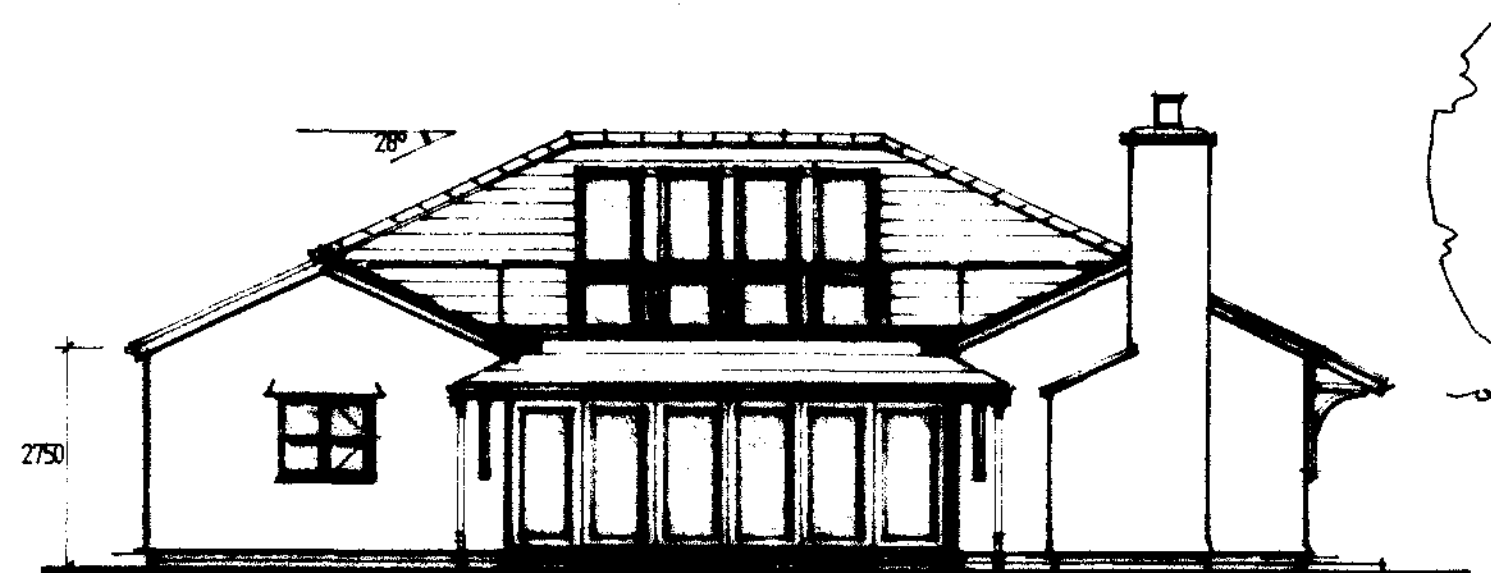

Proposed South Elevation - Scheme C.

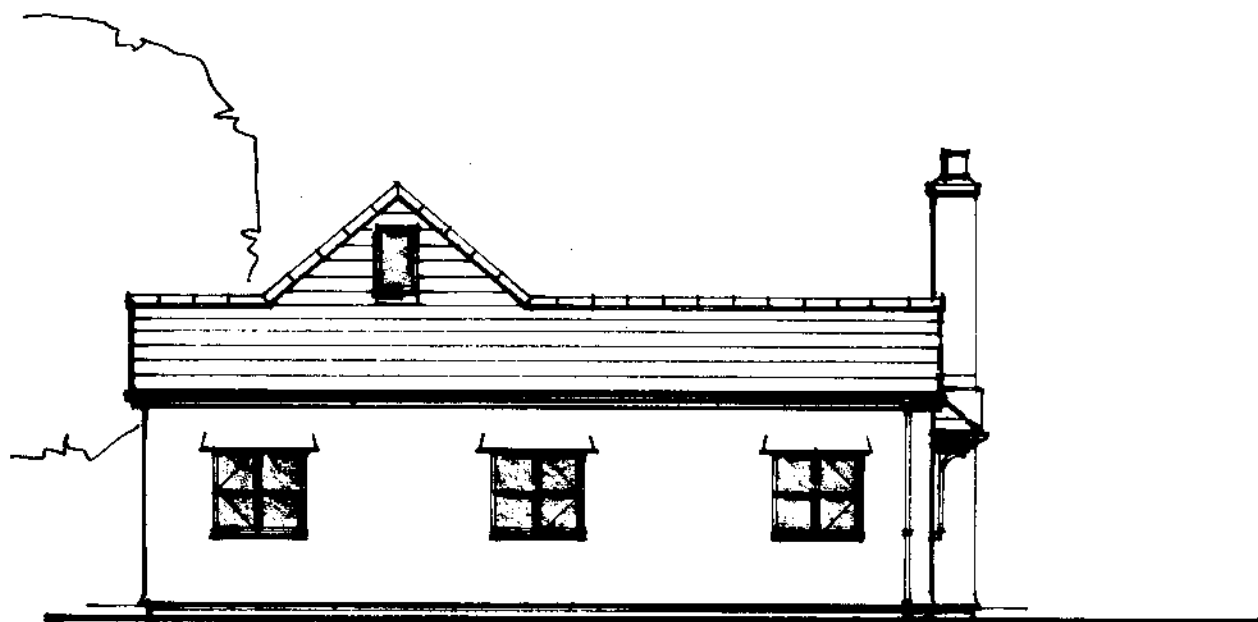

Proposed West Elevation - Scheme C.

PROPOSED EXTERNAL FINISHES TO EXTENSION:-

- **Roof Finish:** Blue/grey conc. ridge tile on grey/black natural riven slate.
- **Chimney stacks:** White rendered stack with grey clay chimney pots.
- **Walls:** White finished render over blue /grey engineering brick plinth (below dpc level).
- **Doors & Windows:** Light grey uPVC and/or grey painted softwood framed with double glazed units.
- **Eaves & Verge:** Light grey painted softwood.
- **Gutters & Fall-pipes:** Gutters & fall-pipes in black uPVC.

Rev.C. Main entrance moved across to this, east gable roof light repositioned to north, eaves reduced to 2750mm allowing slight increase in roof slope pitch. 04/11/16.

Rev. B. Proposed West Elevation added for Planning Applic. 17/02/16.

ADS Architectural Design Services.

Tel./ Fax. 01978 711900 / E-mail: cloy_ent@btinternet.com

Client: Mr. Paul Nelson.

Scheme: Matsons Croft, Hollybush Lane, Penley LL13 0NF.
 - Extension & Alterations.

Drg Title: PROPOSED ELEVATIONS - ALTERNATIVE 'C'.

Job No. / Drg. No. / Rev.	Scale.	Date.
413 / PD10 / C	1:100 (@ A3)	Nov. 2015.

