



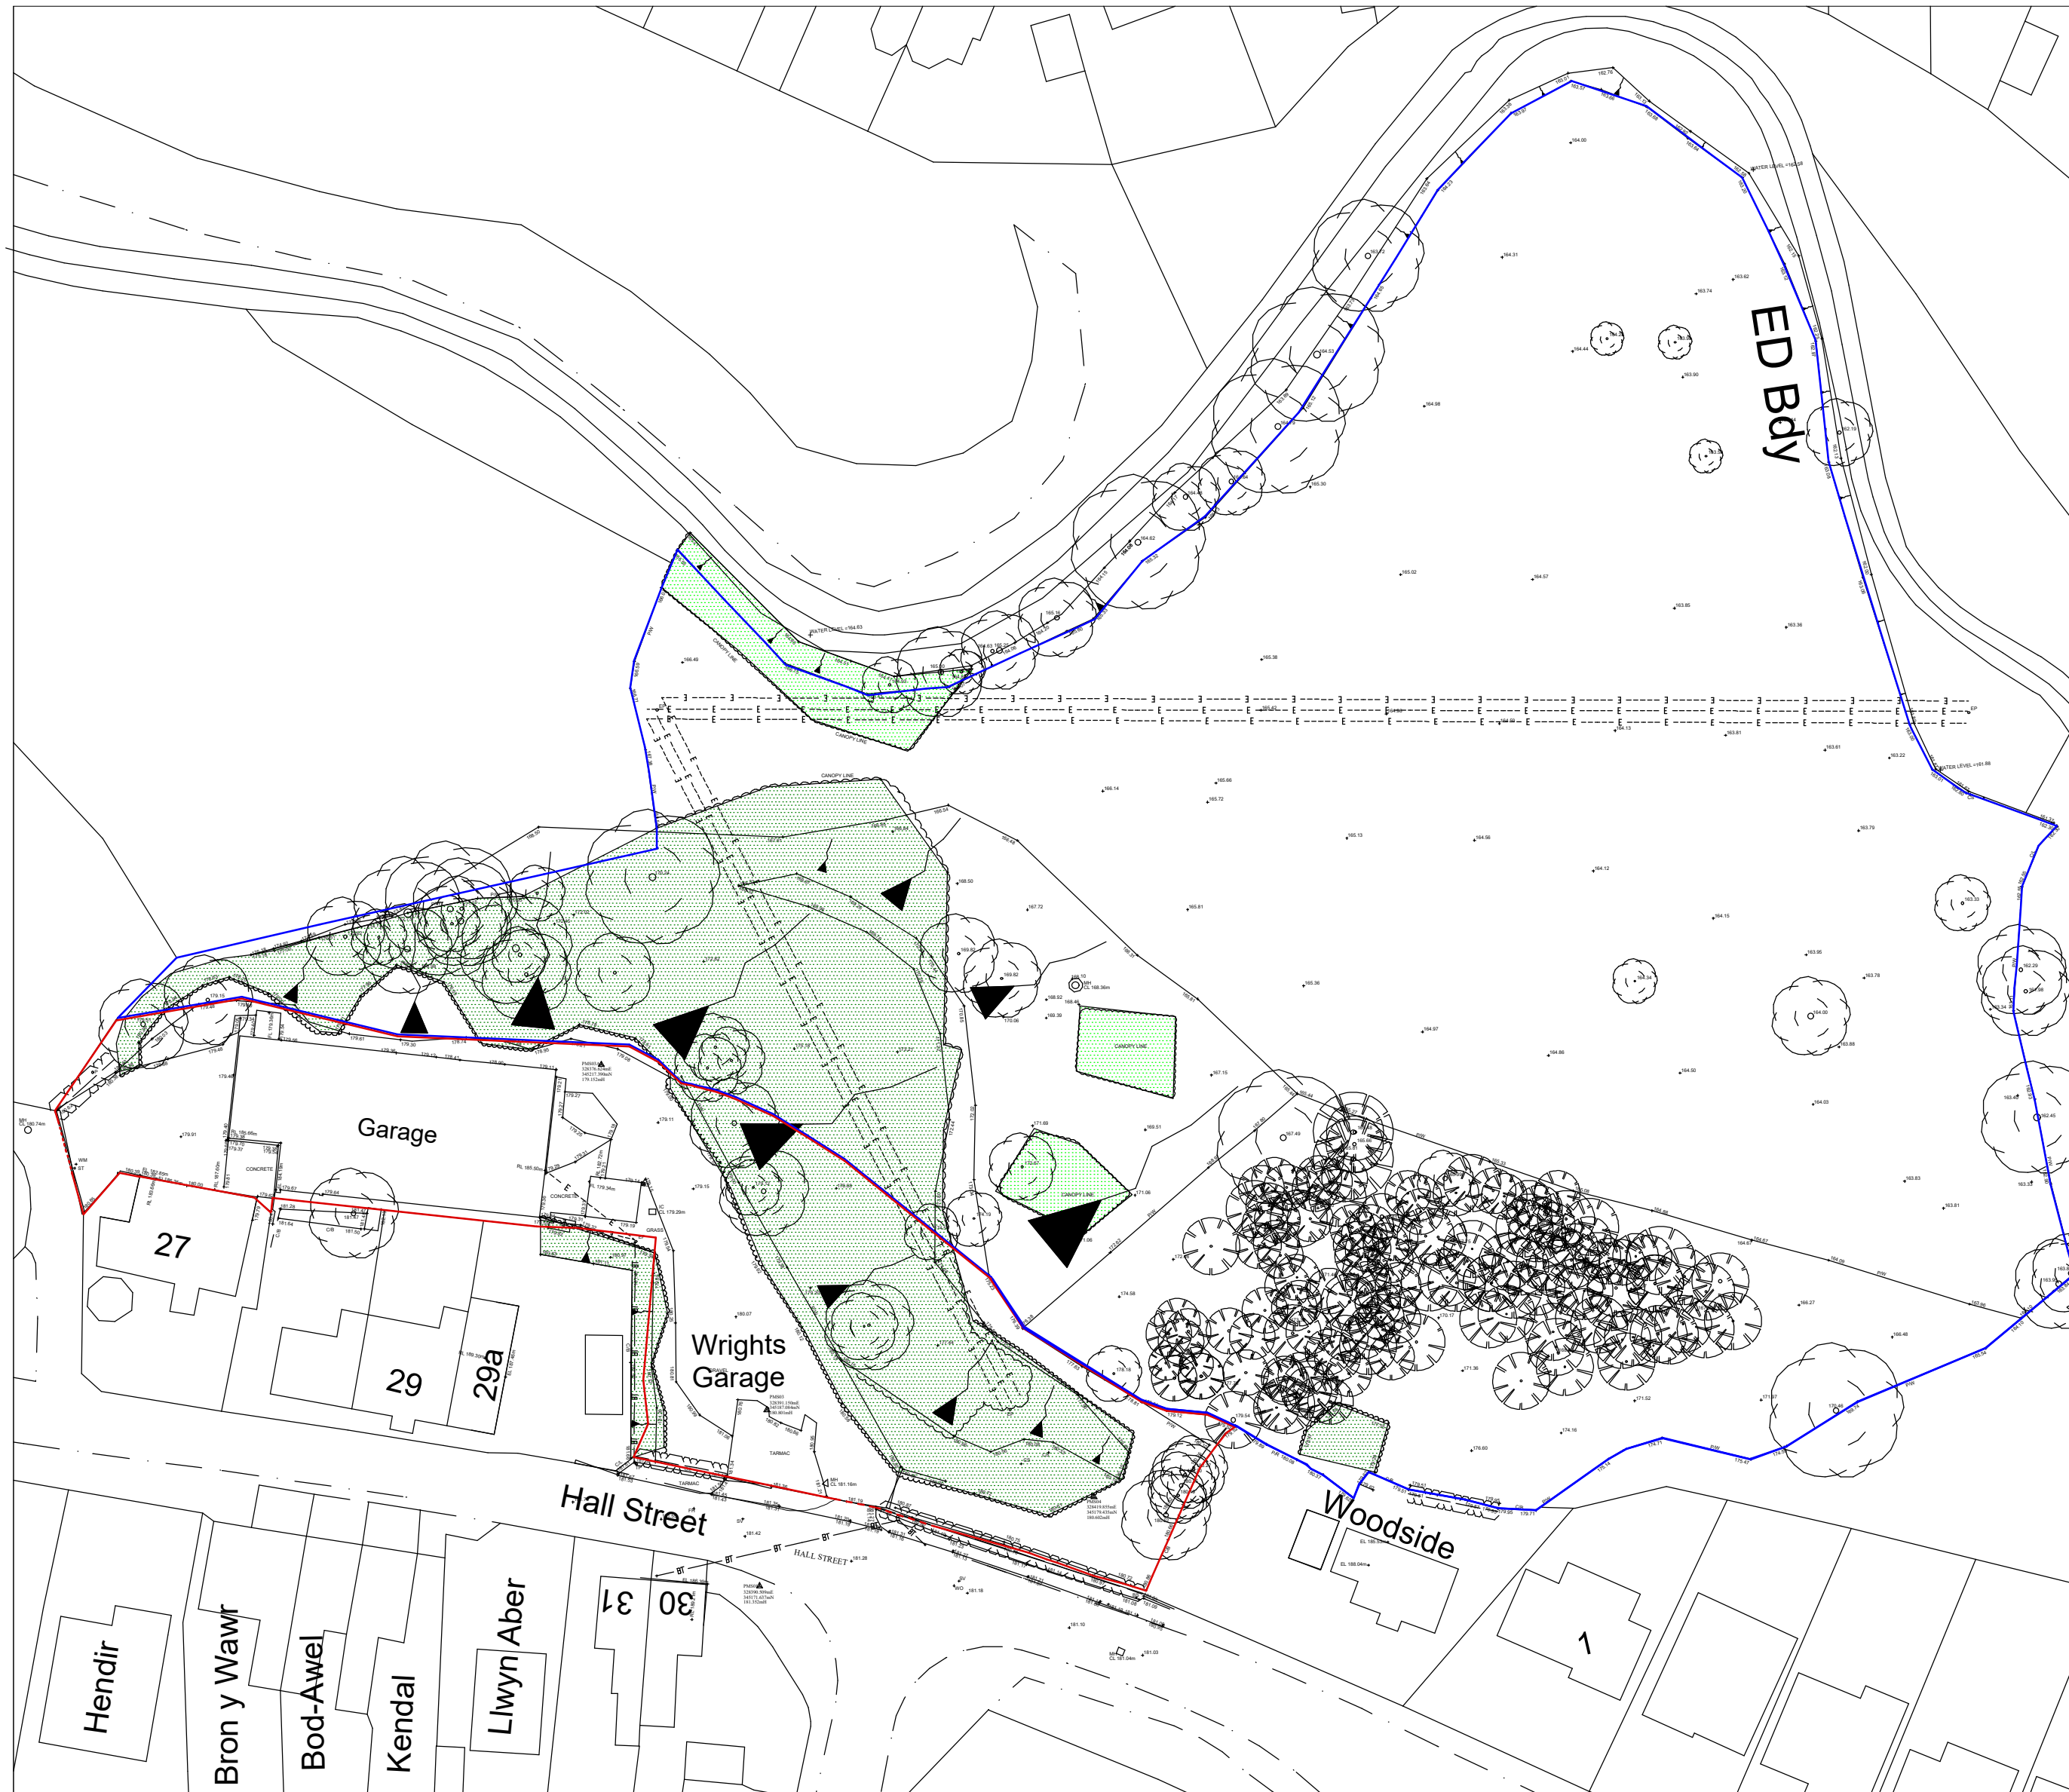

Site Plan 1:500

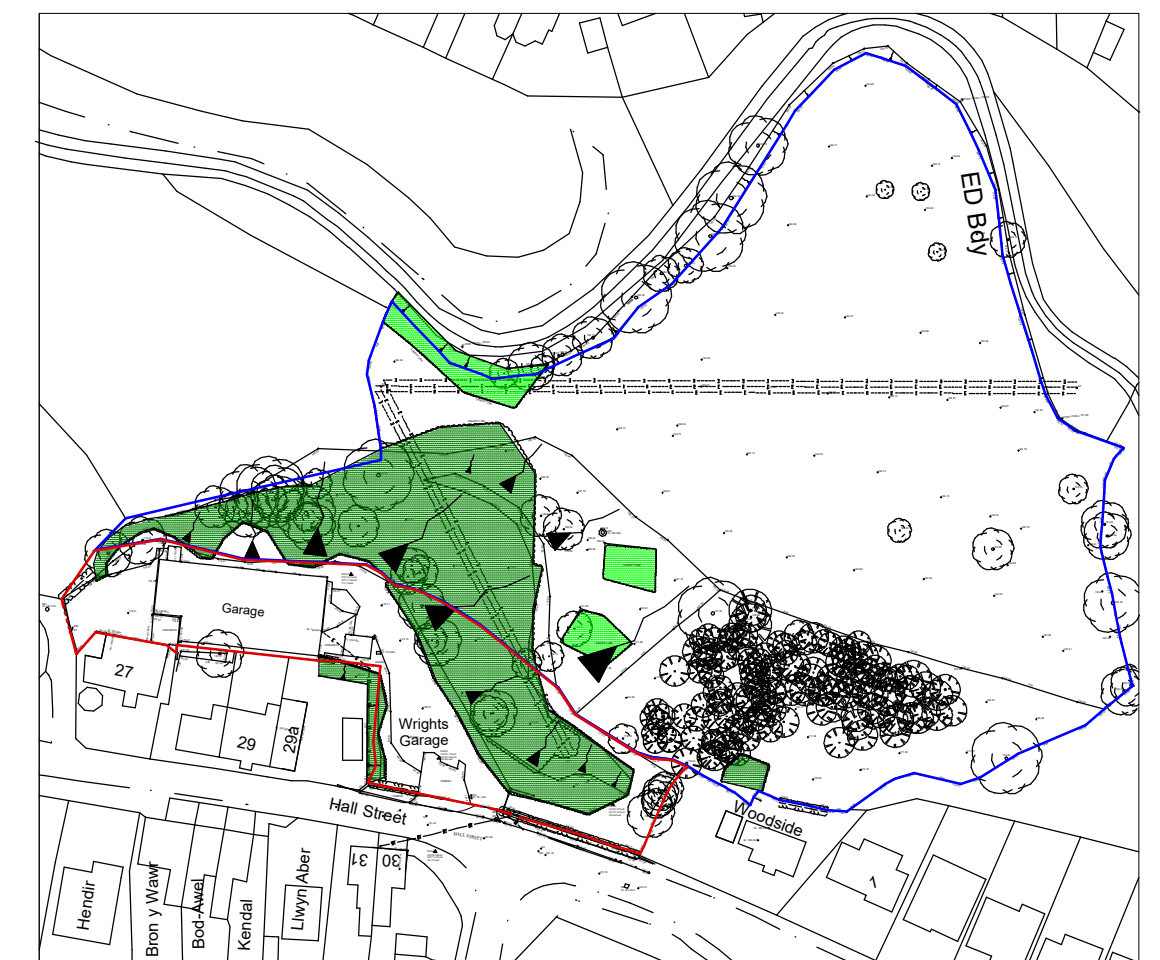

Location Plan 1:1250

Rev	Date	Detail	Initial
C	01/17	Application site amended	D.J.E
B	08/15	Red & Blue line added	D.J.E
A	08/15	Removal of red line	D.J.E

Project:		Proposed New Dwellings at Wright's Garage, Hall Street, Penycae, LL14 2RU	
Title:		Scale: (A2)	
Existing Site & Location Plan		1:500	

Drawn By:		Date:	
D.J. Edwards		Jan 2015	
Drawing No:		Sheet:	
W093/006		1 of 1	

blueprint
architectural services

LABC partner

Redwither Business Centre,
Redwither Business Park,
Wrexham. LL13 9XR
Tel: 01978 356500
www.blueprintarchitectural.com