


STATISTICS					
Description	Symbol	Ang	Max	Min	Average
Green Tree Parking	+	38 lum	70 lum	13 lum	0.34
Blue Tree Parking	+	39 lum	64 lum	16 lum	0.26
Green Tree Roadway	+	49 lum	89 lum	16 lum	0.37
Blue Tree Roadway	+	24 lum	57 lum	8 lum	0.14
Residential A	+	2 lum	3 lum	0 lum	0.00
Residential B	+	1 lum	2 lum	1 lum	1.00
Residential C	+	1 lum	1 lum	0 lum	0.00
Residential D	+	2 lum	5 lum	1 lum	0.20
Residential Street Light	+	2 lum	17 lum	0 lum	0.00

LUMINAIRE SCHEDULE	
Symbol	Label
⬆	A
⬆	B
⬆	C
⬆	D
⬆	E

Qty	Calling Number	Description
11	F19.004 AY BLS	FACTORY STREET LIGHT WITH BLACK LIGHT SHIELD
13	F19.004 AY BLS	FACTORY STREET LIGHT WITH BLACK LIGHT SHIELD
4	F19.304 ED PW BLS	FACTORY SMALL WITH BLS
15	F19.004 AY BLS	FACTORY STREET LIGHT WITH BLACK LIGHT SHIELD
0	F19.004 AY BLS	FACTORY STREET LIGHT WITH BLACK LIGHT SHIELD

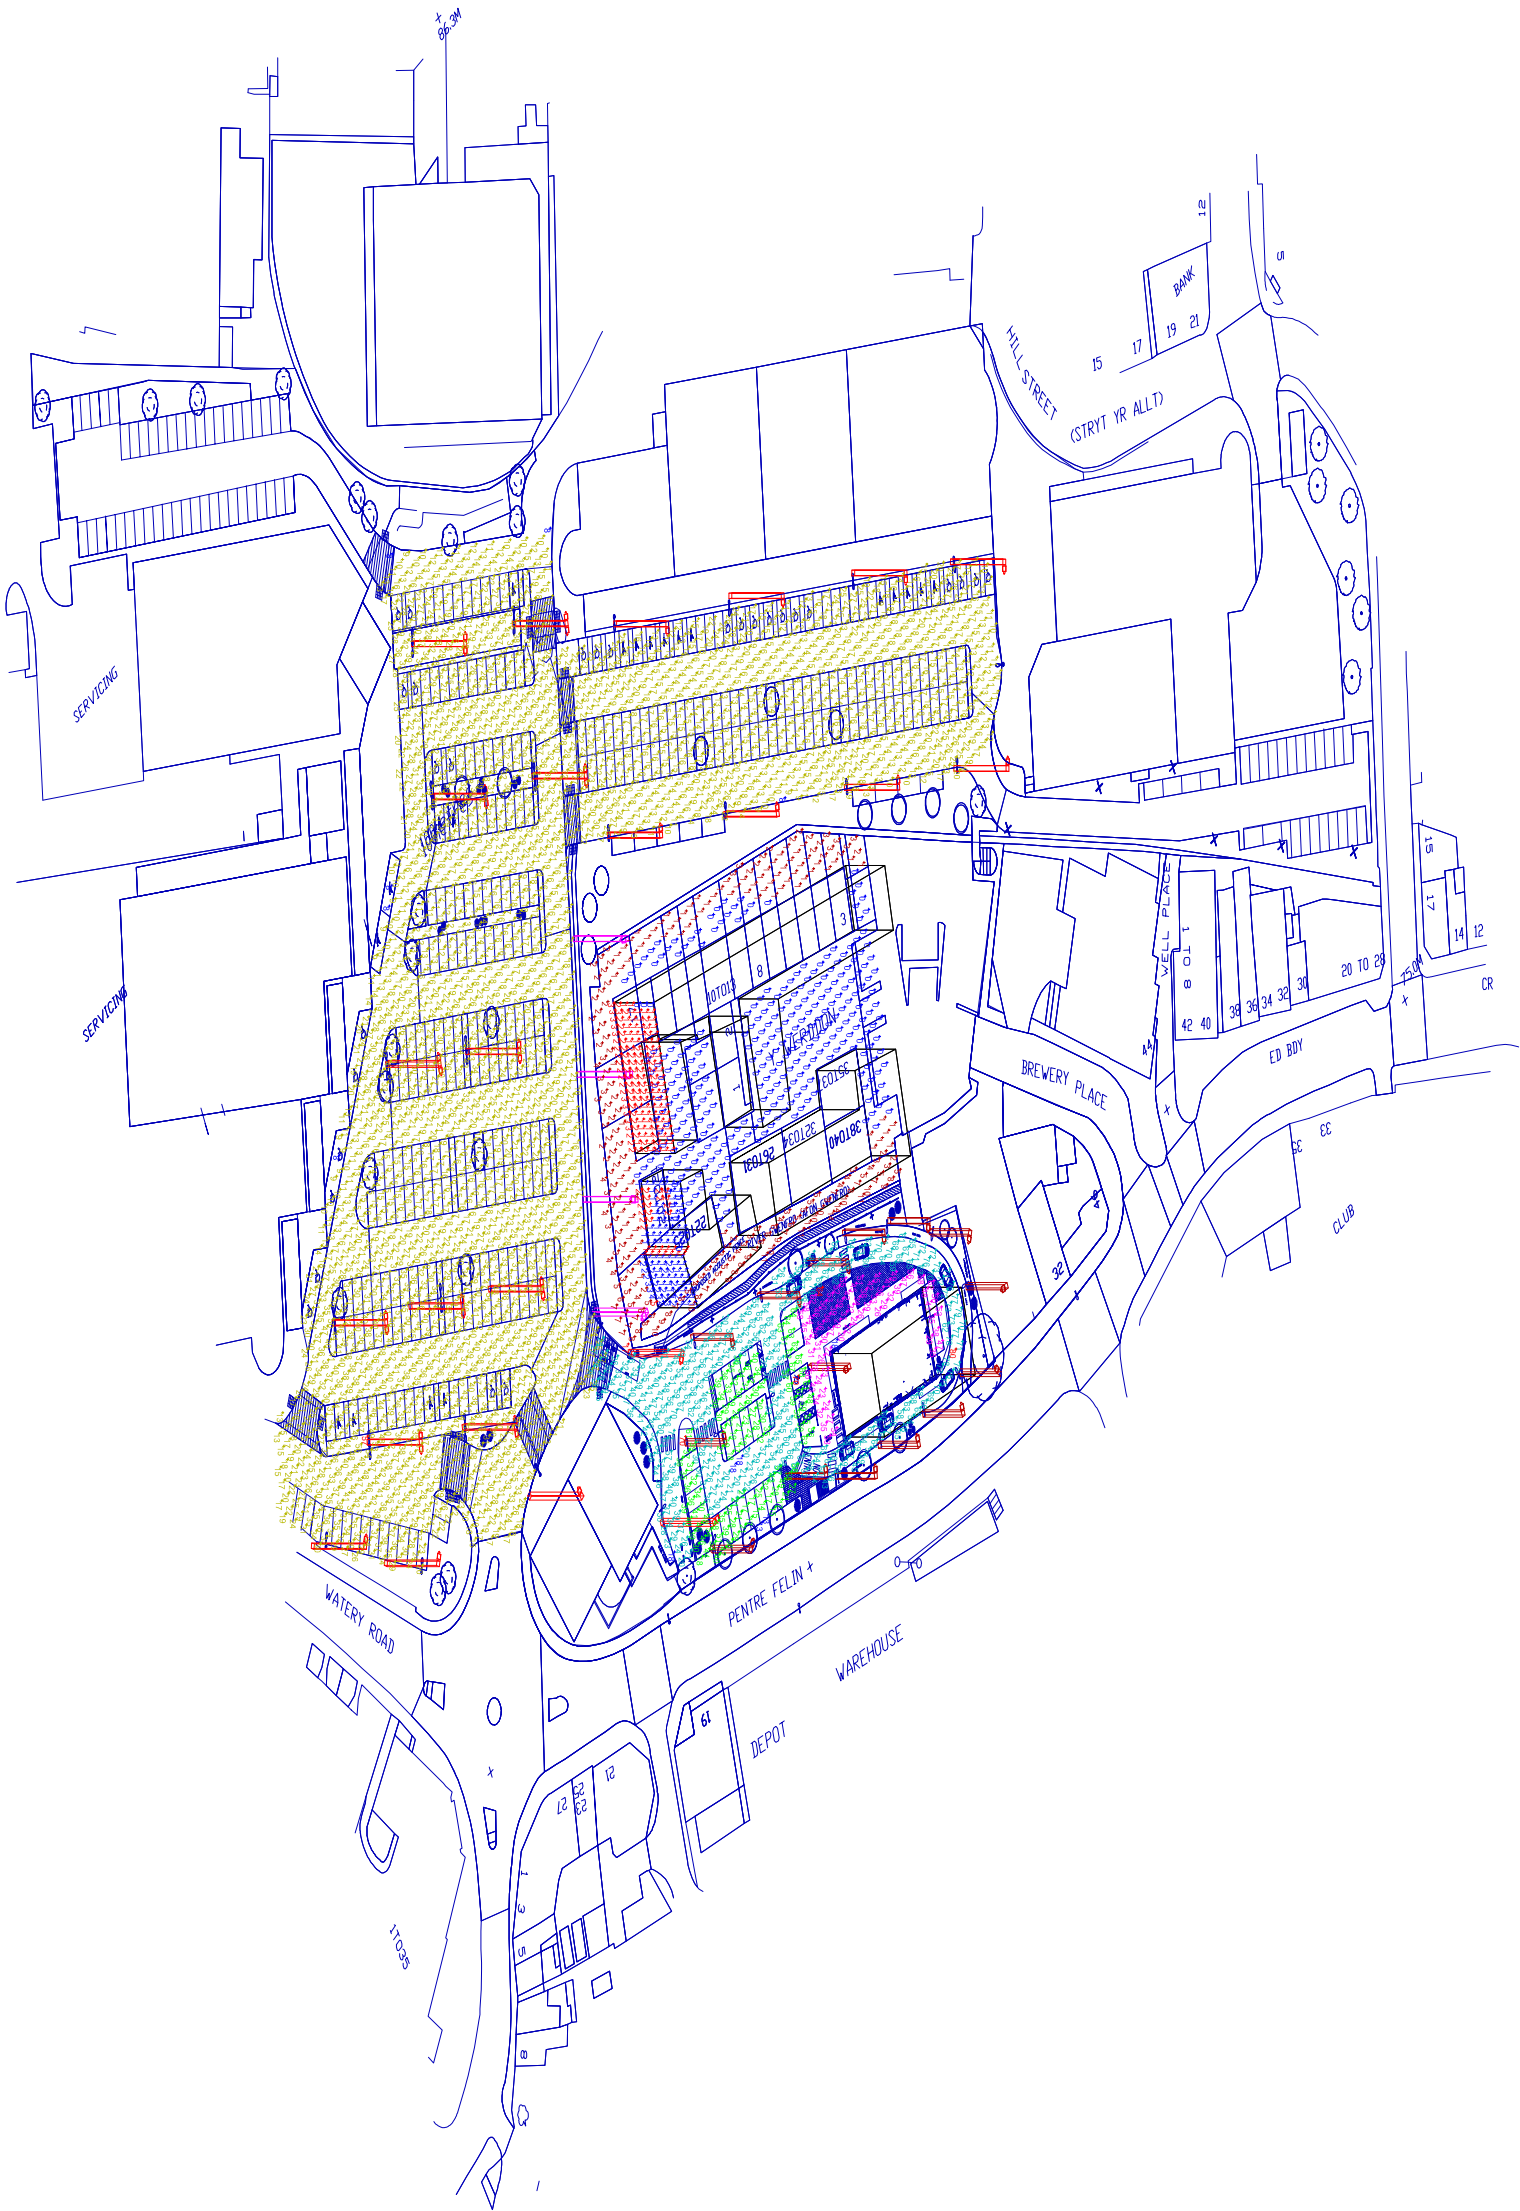

CUDD BENTLEY LTD. 2015. ALL RIGHTS RESERVED. NO PART OF THIS DOCUMENT MAY BE REPRODUCED OR TRANSMITTED IN ANY FORM OR BY ANY MEANS, ELECTRONIC OR MECHANICAL, WITHOUT PERMISSION IN WRITING FROM CUDD BENTLEY LTD.

ISLAND GREEN RETAIL PARK
EXTERNAL LIGHTING - FINAL LAYOUT - VERTICAL ILLUMINANCE
CUDD BENTLEY - SOLIHULL

Designer

Martin Atwell

Date

Nov 20 2015

Scale

1:500@A0

Drawing No.

MJA-P105-4082-M