

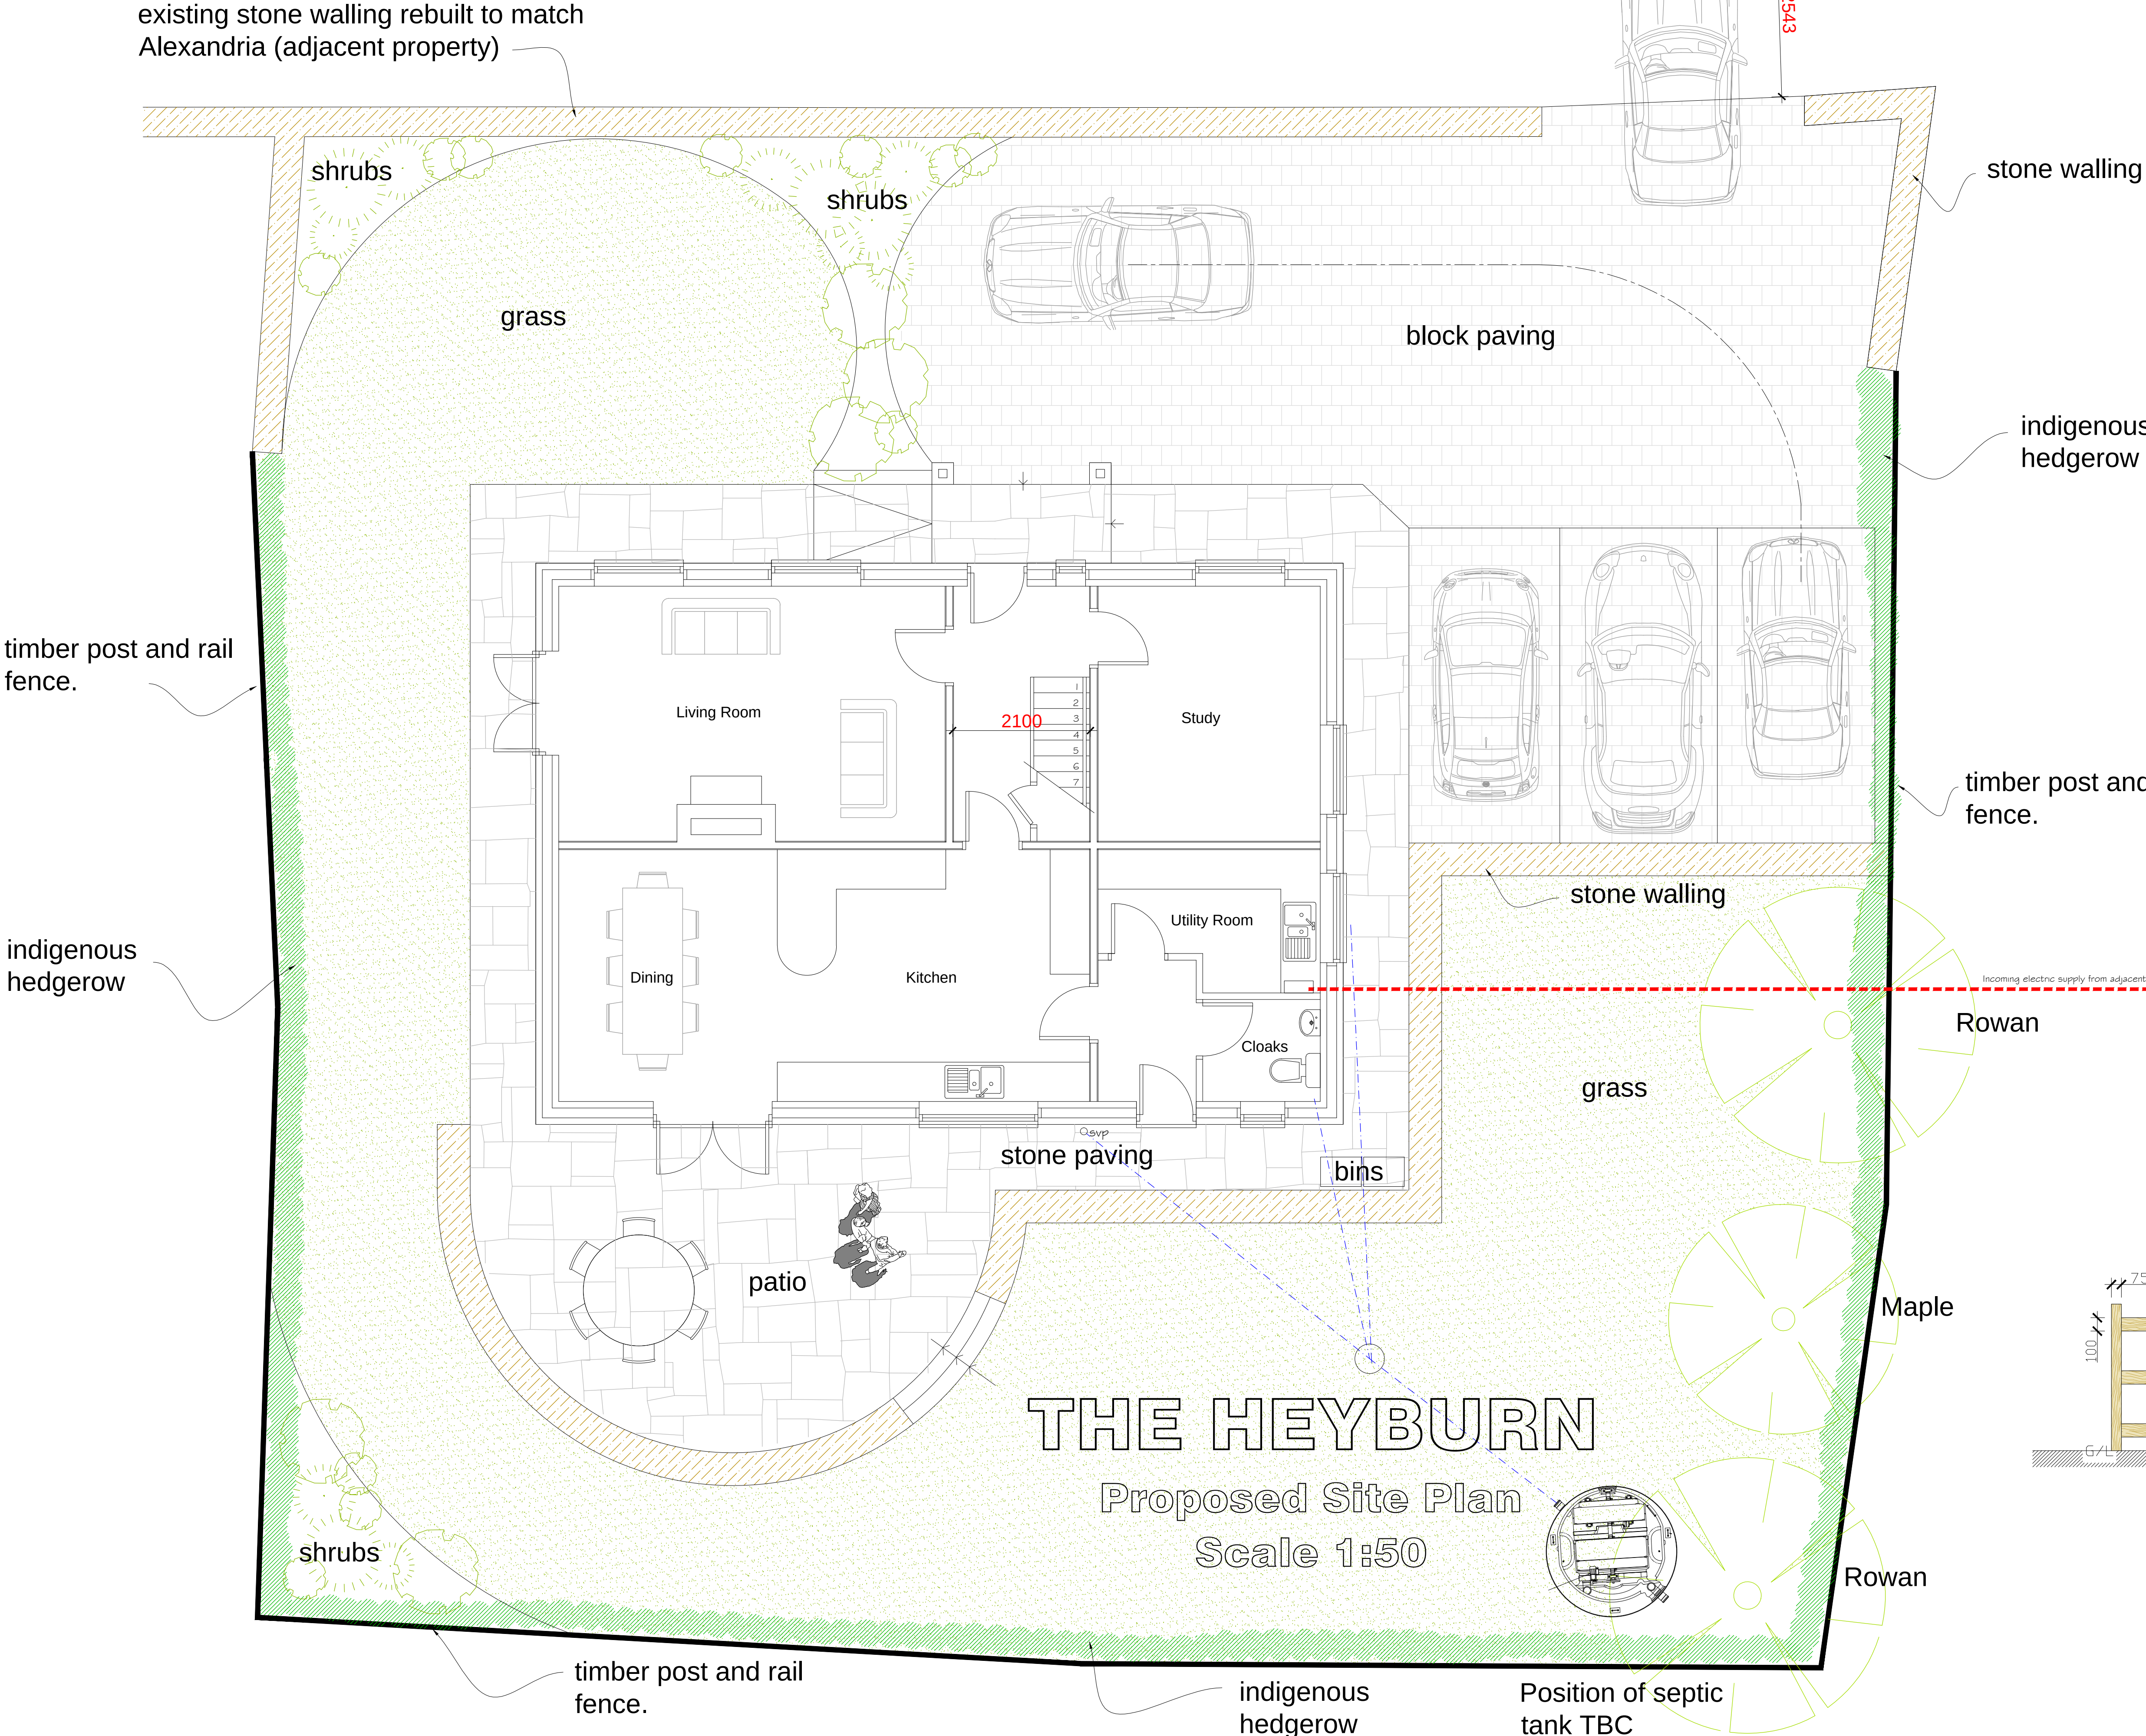


BLACKWOOD ROAD

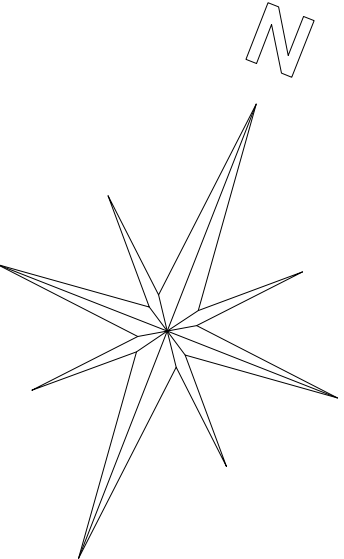

THE HEYBURN
Proposed Site Plan
Scale 1:50

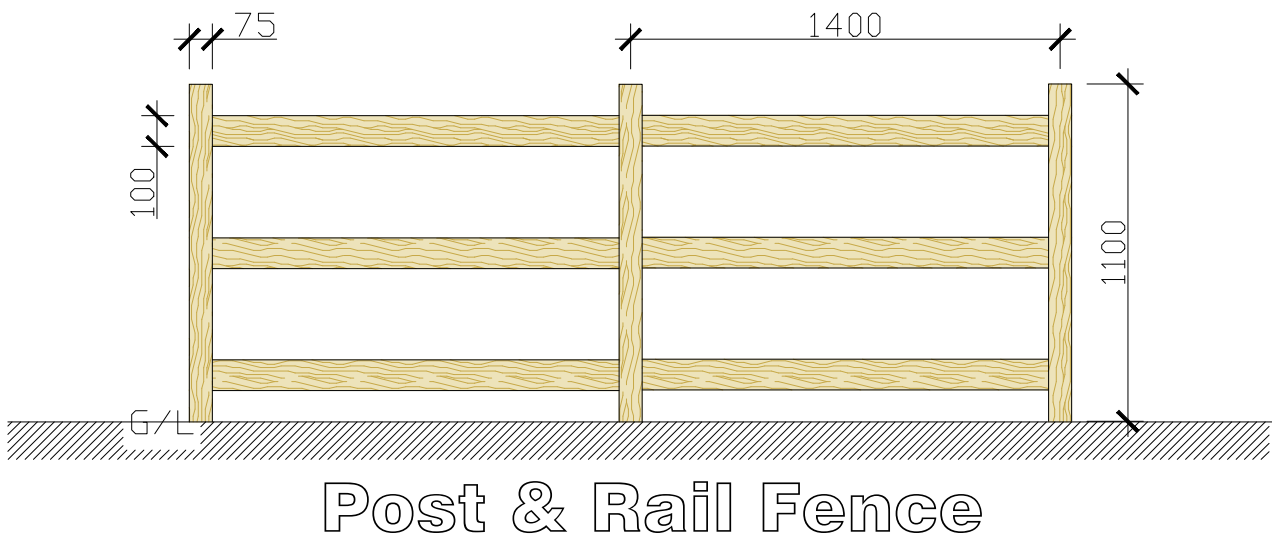

 25 Sunningdale Close Wrexham North Wales LL13 9QU T 01978 264376 M 07791 480768 E ajones540@btinternet.com	Client: Mr. G. Jones.			
	Drawing Title: PROPOSED SITE PLAN			
	Job Title: THE HEYBURN - PROPOSED NEW DWELLING TO BLACKWOOD RD, GARTH, WREXHAM.			
	Date: Sept 2015.	Scale: 1:50 at A1.	Rev:	Draw No: H / 04.